




FRONT ELEVATION PROPOSED



REAR ELEVATION PROPOSED

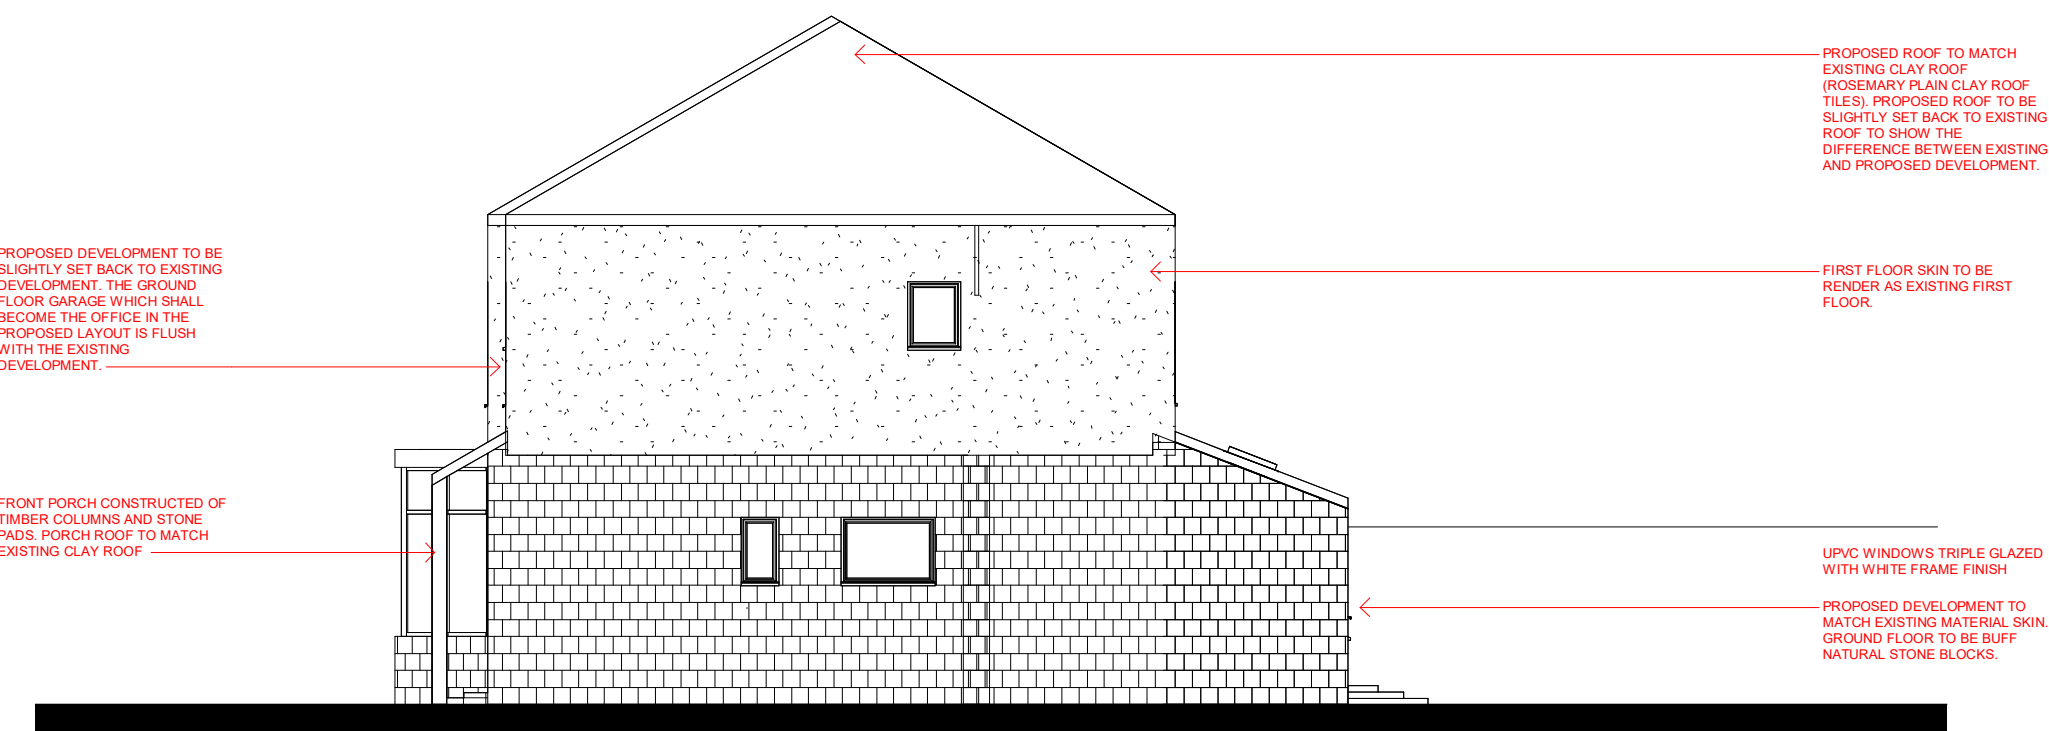

SIDE ELEVATION PROPOSED

4 Longley Road, Almondbury, HD5 8JL

House Extension Front & Rear

Proposed Elevations

Project number ALM-01

Date 02/02/2026

Drawn by RA

Checked by RA

06

Scale 1 : 100