




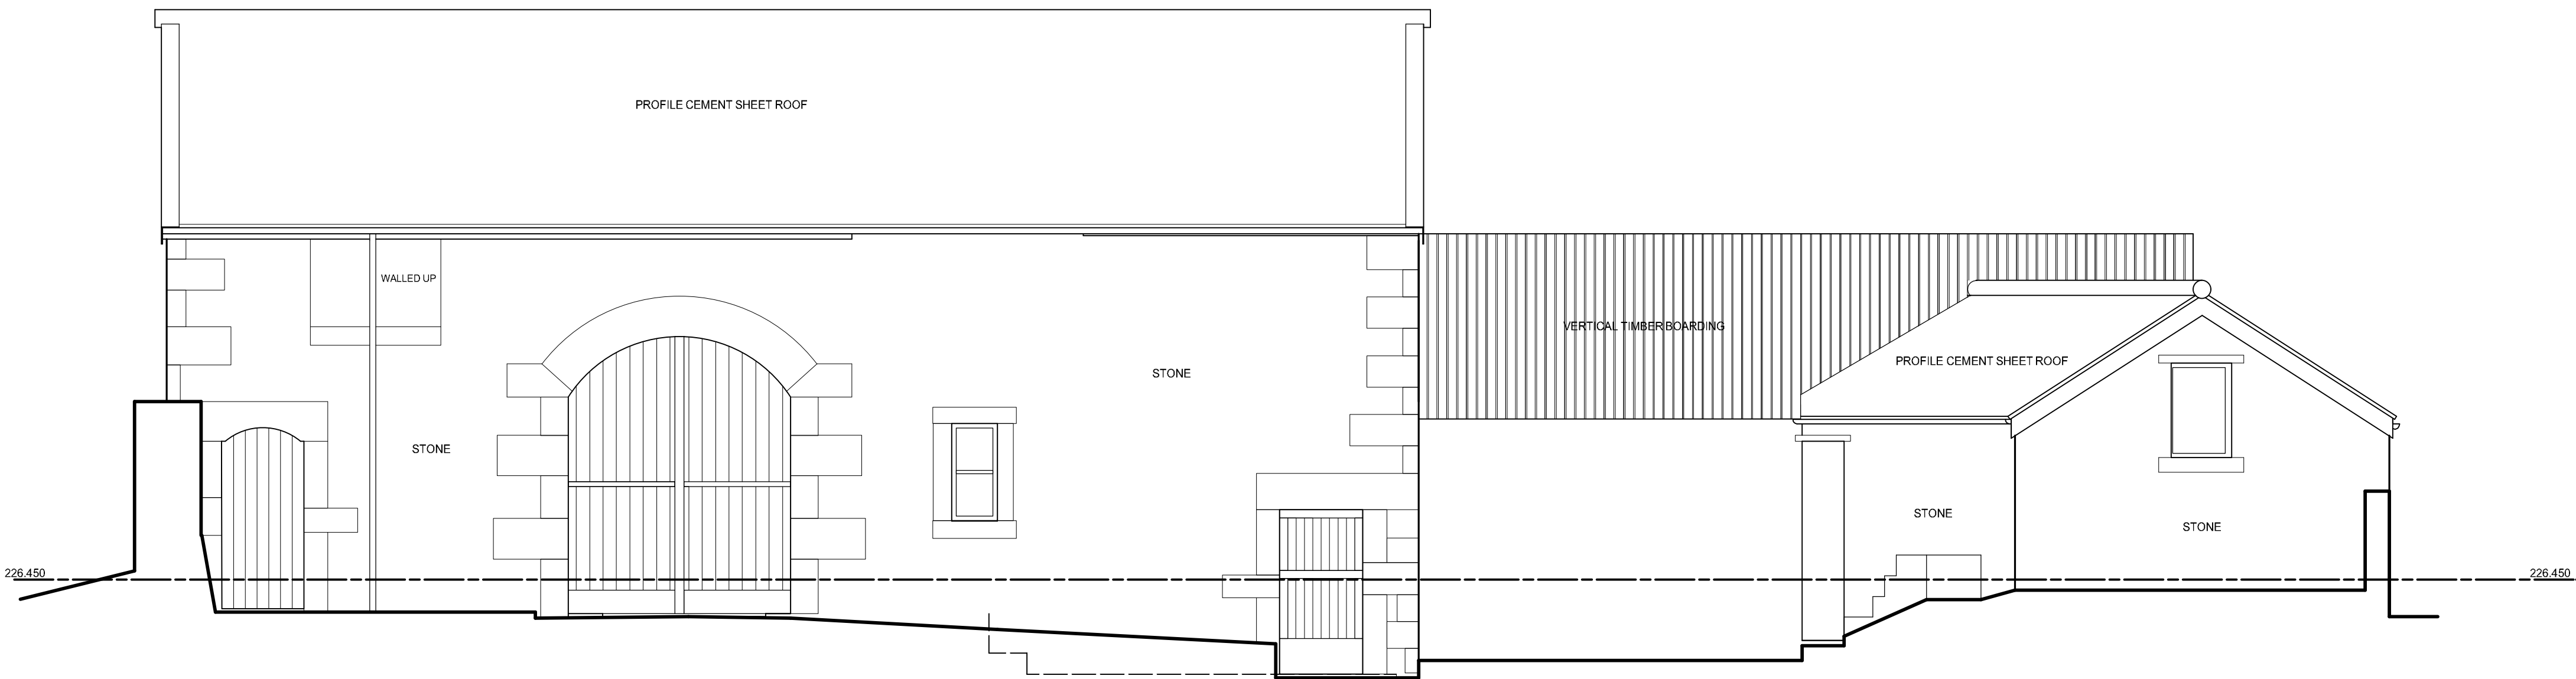


south east elevation

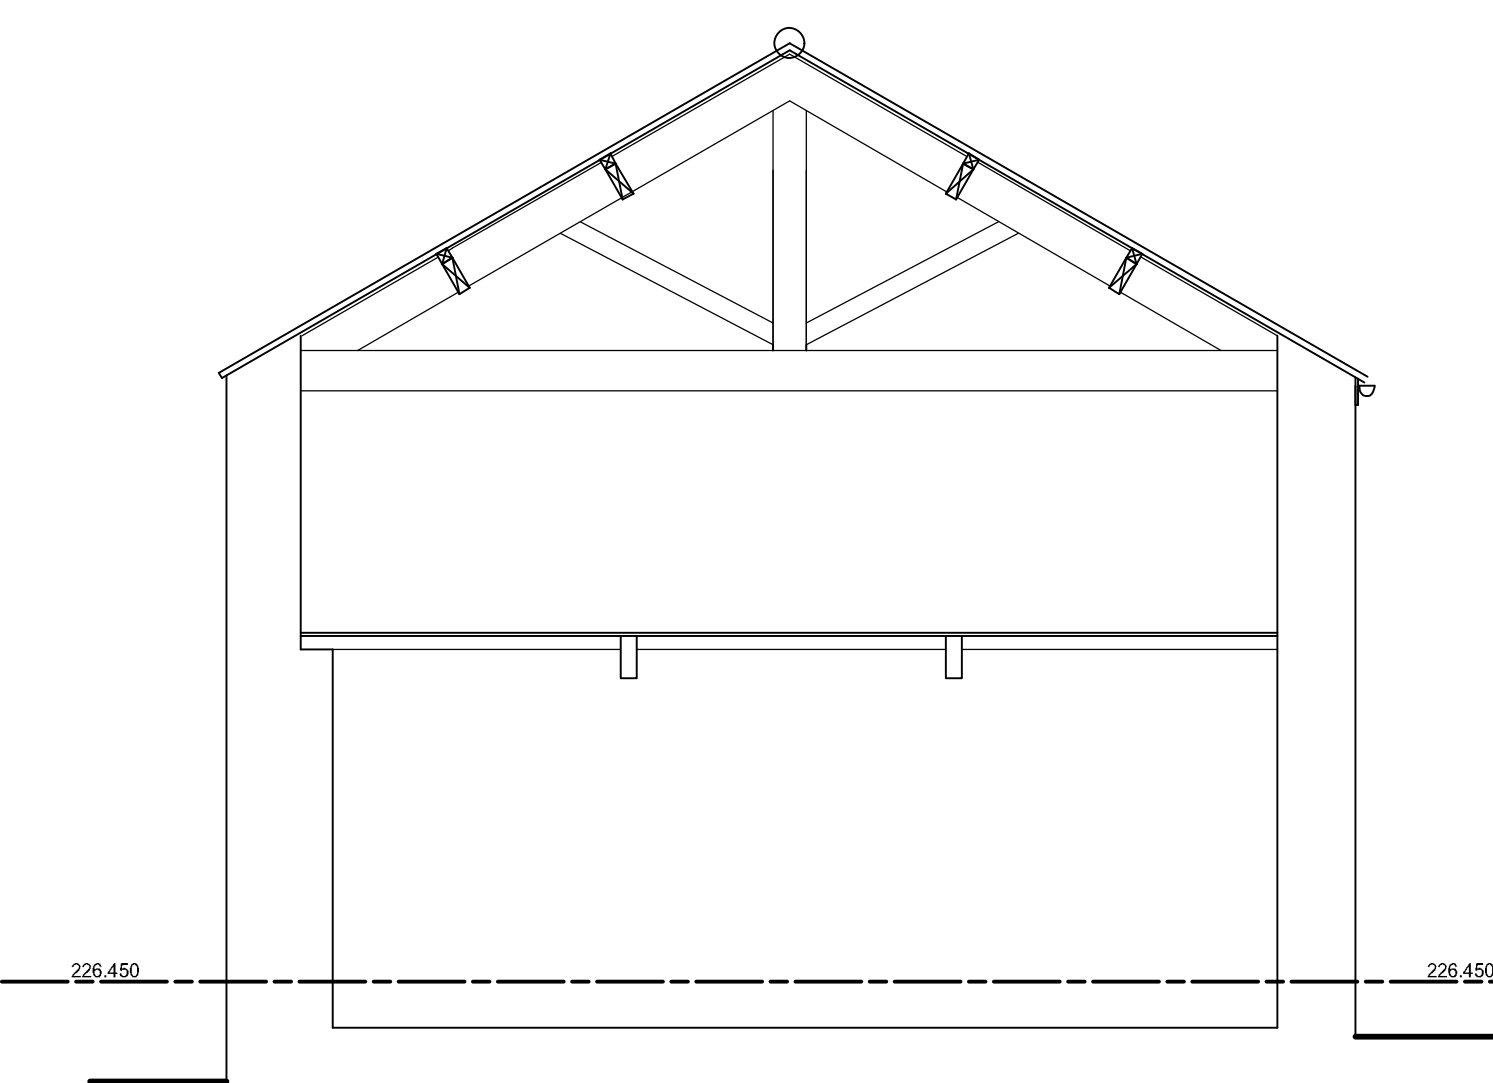


section A-A

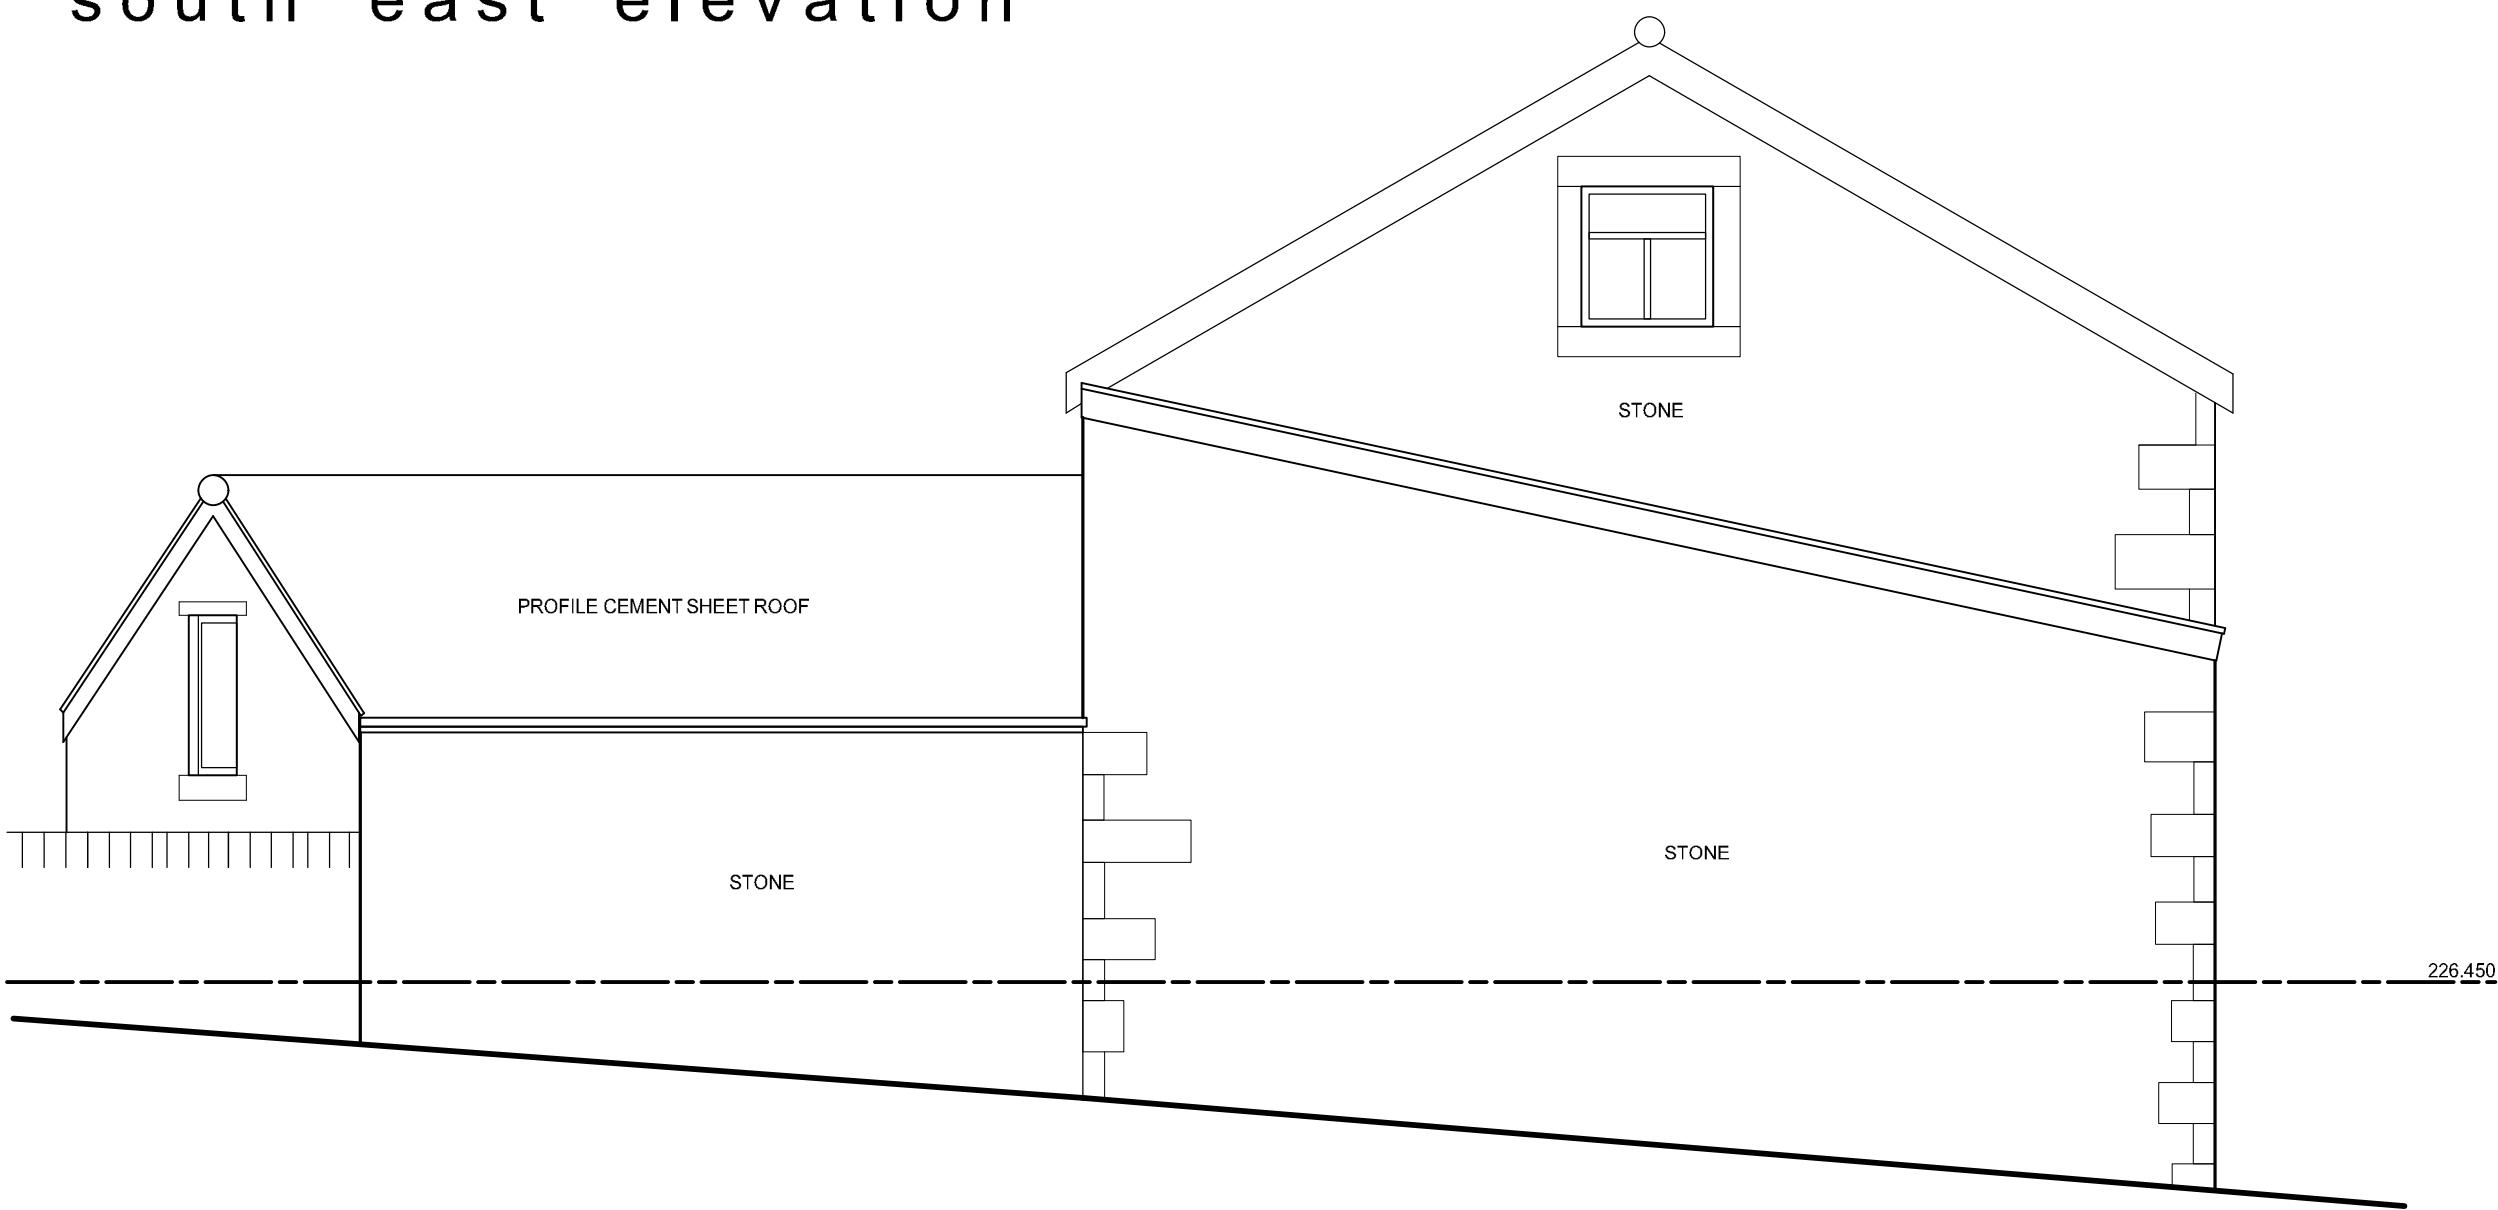

north east elevation

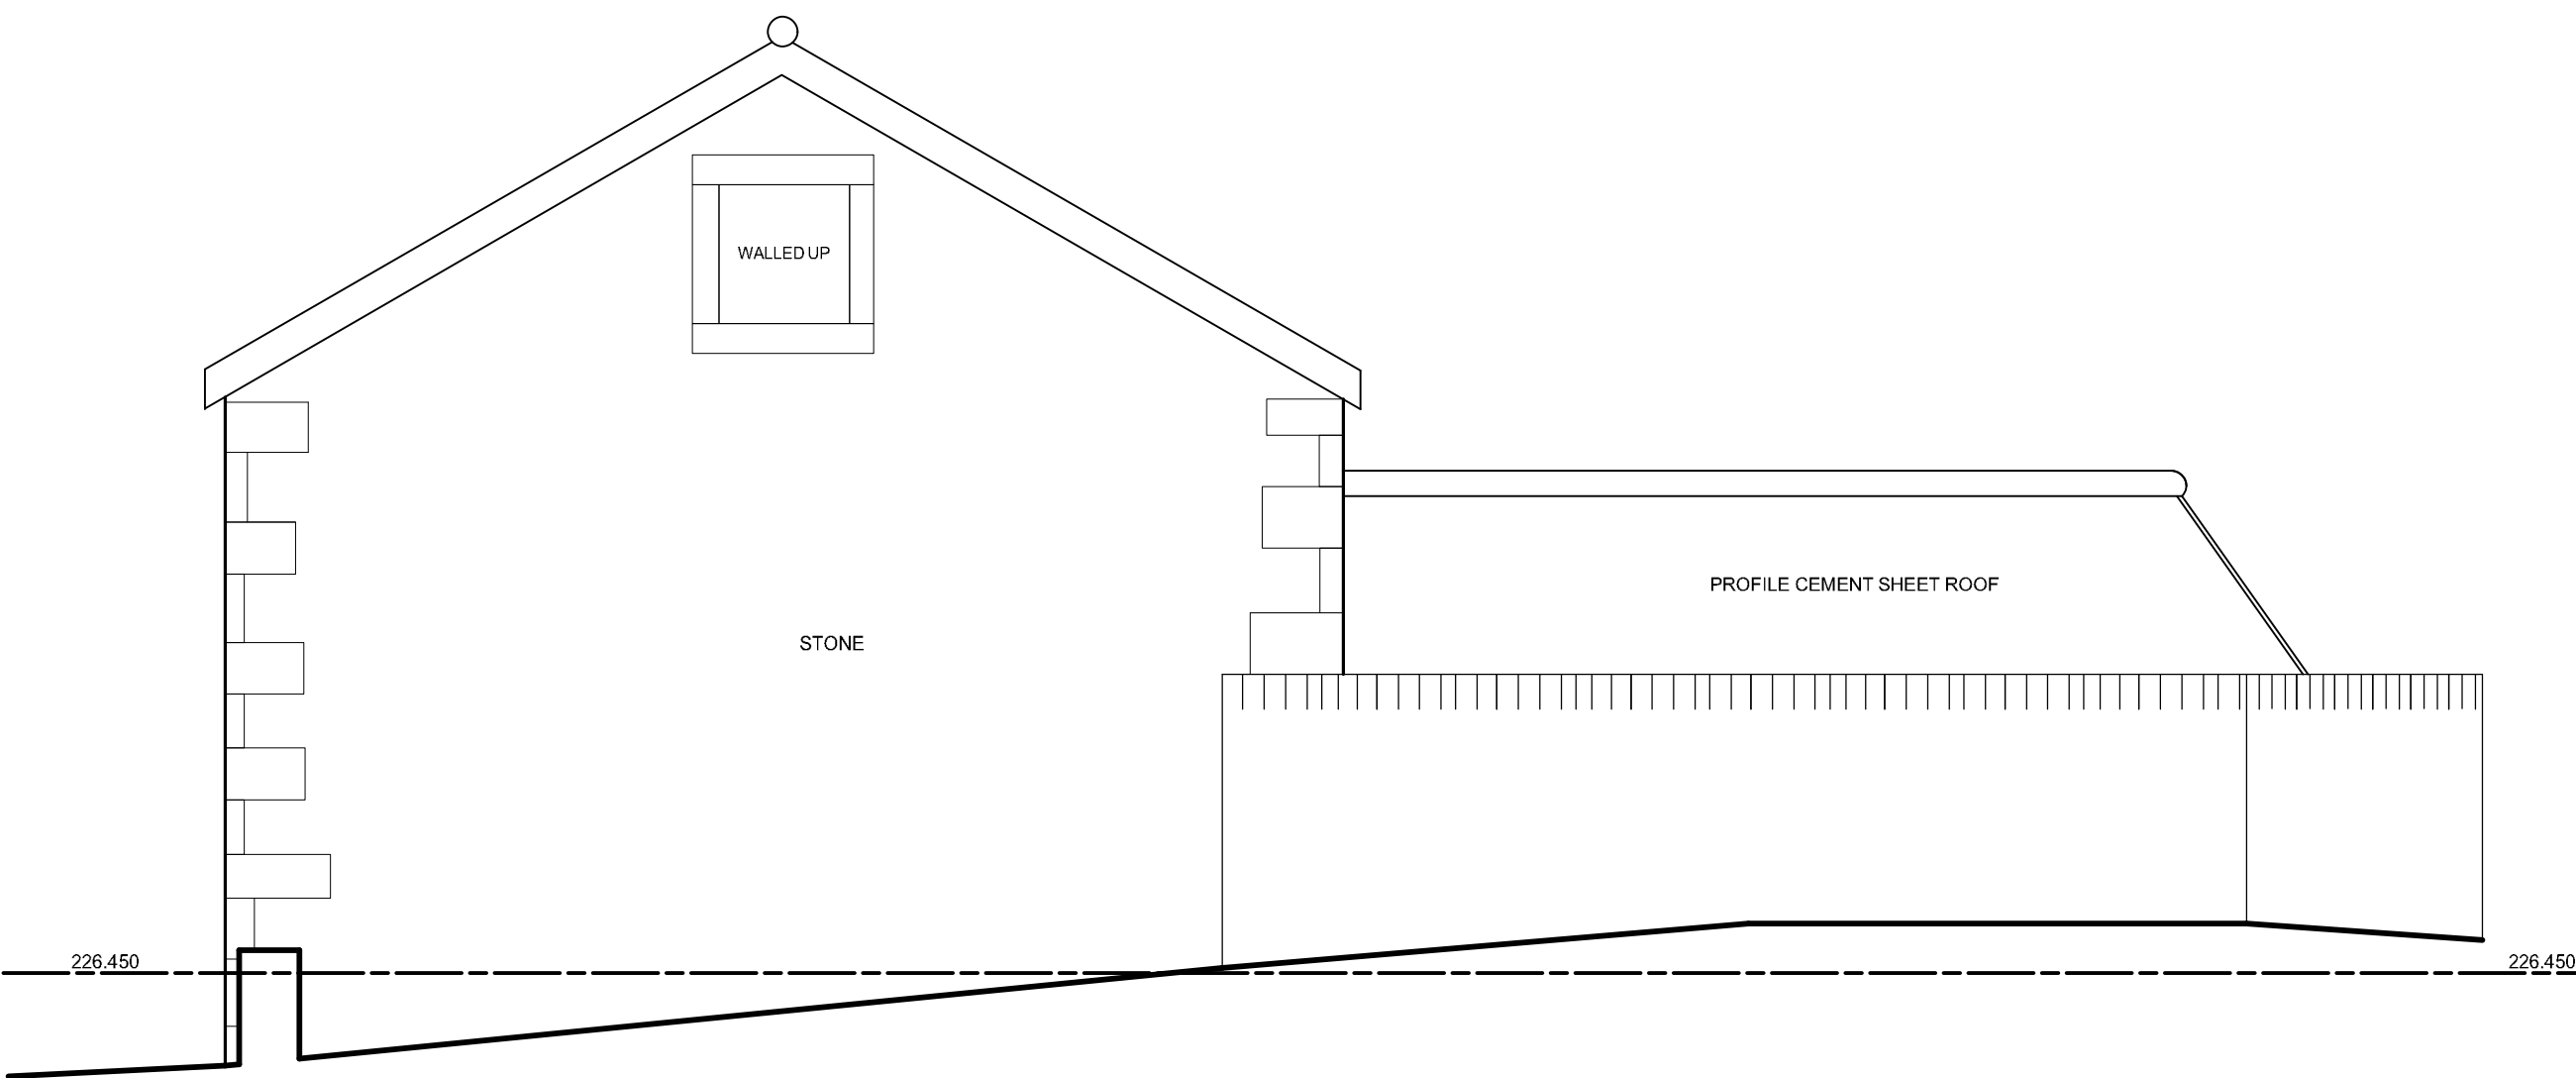

south west elevation

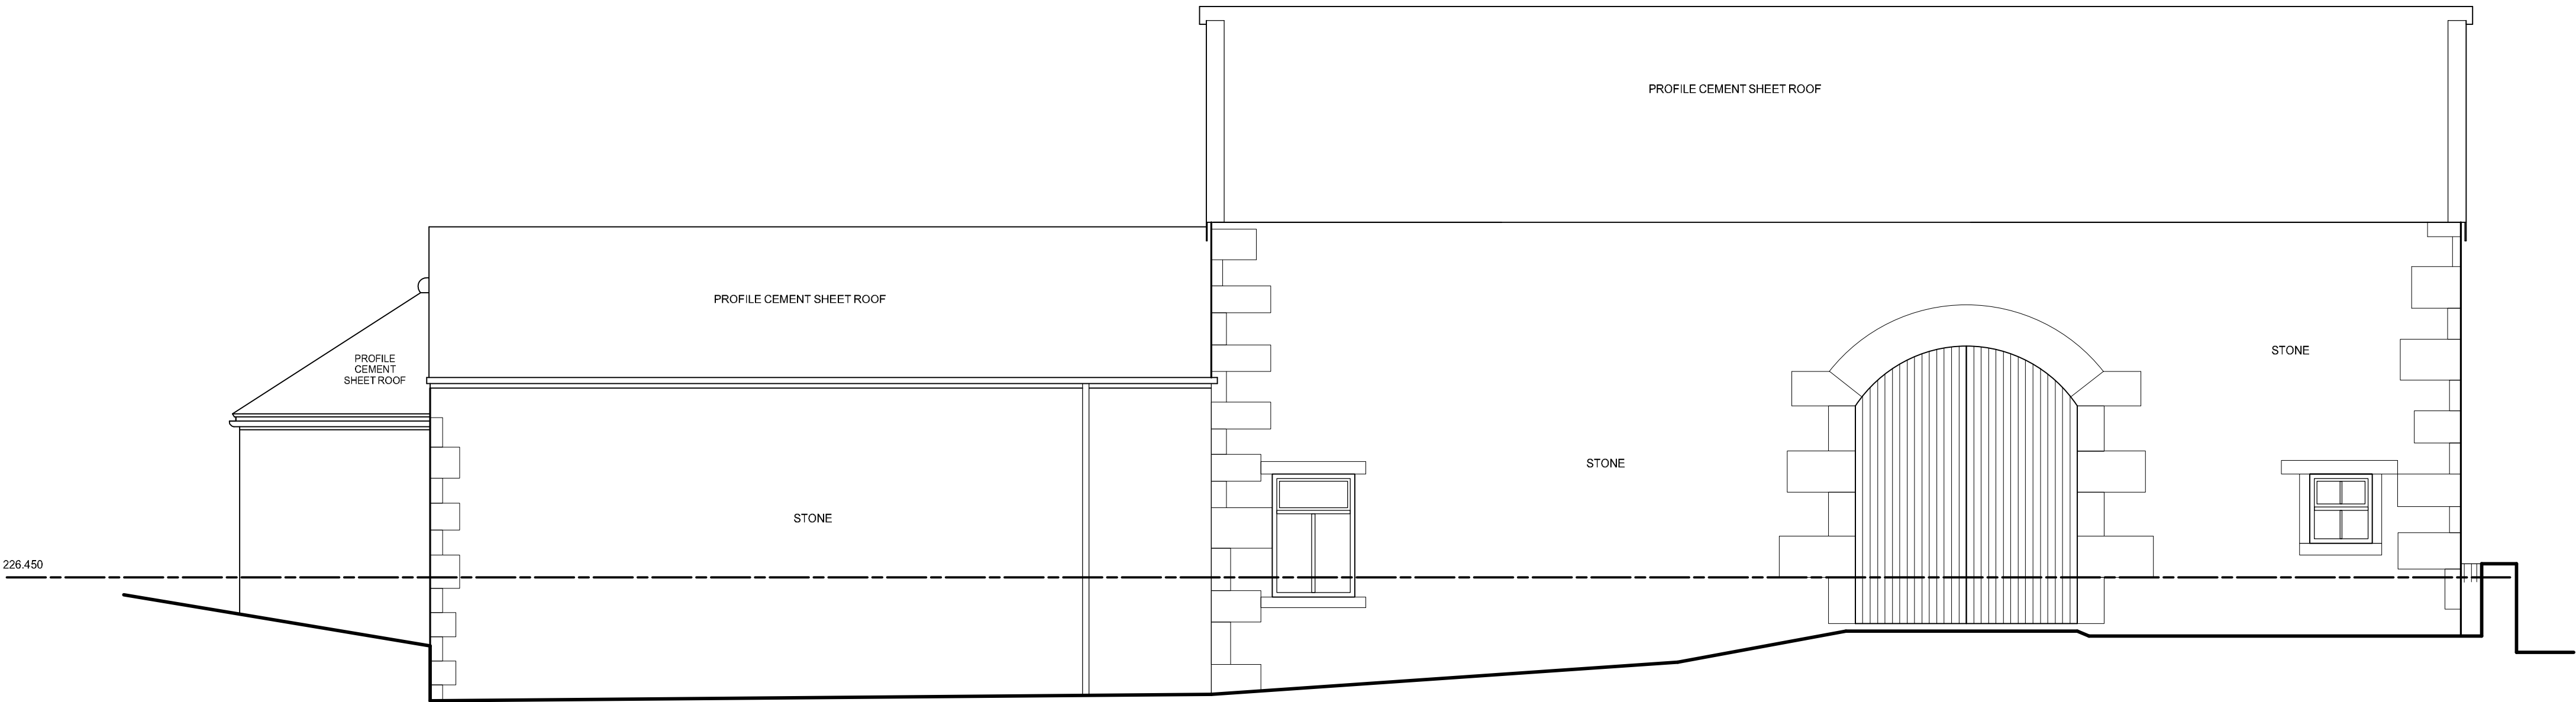

north west elevation

Notes:
This drawing has been prepared specifically for the purpose of Planning Permission (where appropriate) & Building Regulation Approval. Valley Properties accept no liability for errors or omissions. The drawing may be used for estimating purposes, but the Principal Contractor must cost fully from a site investigation. The Contractor is responsible for checking site dimensions, materials etc., and all building work, such work being checked by Building Control on site, as may be appropriate. Valley Properties disclaim any liability for works carried out.

Revisions:
Rev.A
Rev.B
Rev.C
Rev.D
Rev.E

VALLEY PROPERTIES
ARCHITECTURAL DESIGN SERVICES
5 Holmfirth Road
Meltham
Holmfirth HD9 4AA
Tel: 01484 854100 Mob: 07769736142
E-mail: vproperties@supanet.com

Client Details

Mr & Mrs England

Project Title
Proposed conversion of barn & outbuilding to dwelling and annexe and erection of detached garage at Wood Nook Lane
Honley
Holmfirth

Drawing Title
Survey Drawing - Main Building - Elevations

Scale: 1/50	Drawing Number 2025/003/02	Rev. May 2025	Date Drawn May 2025	Drawn By Andrew Smith
----------------	-------------------------------	------------------	------------------------	--------------------------