


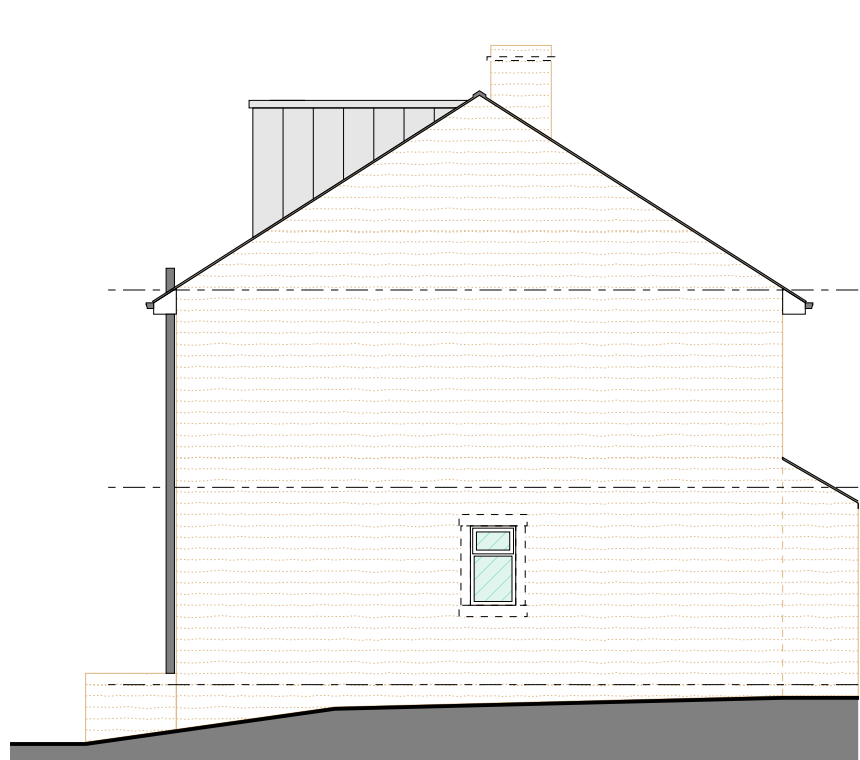

SOUTH ELEVATION - 1:100
PROPOSED




WEST ELEVATION - 1:100
PROPOSED



NORTH ELEVATION - 1:100
PROPOSED




SOUTH ELEVATION - 1:100
EXISTING

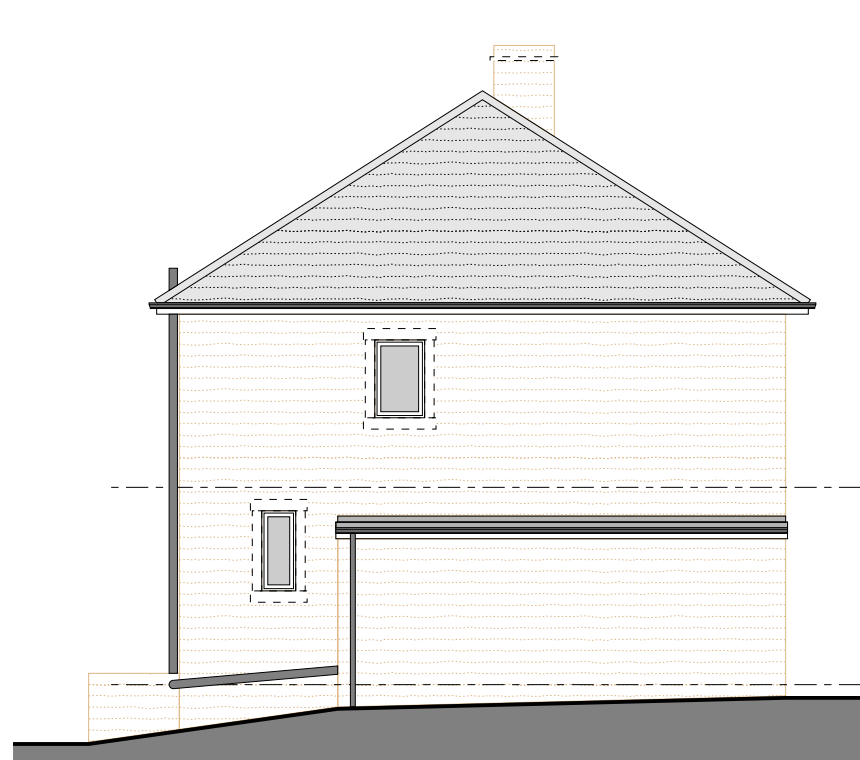


WEST ELEVATION - 1:100
EXISTING




NORTH ELEVATION - 1:100
EXISTING

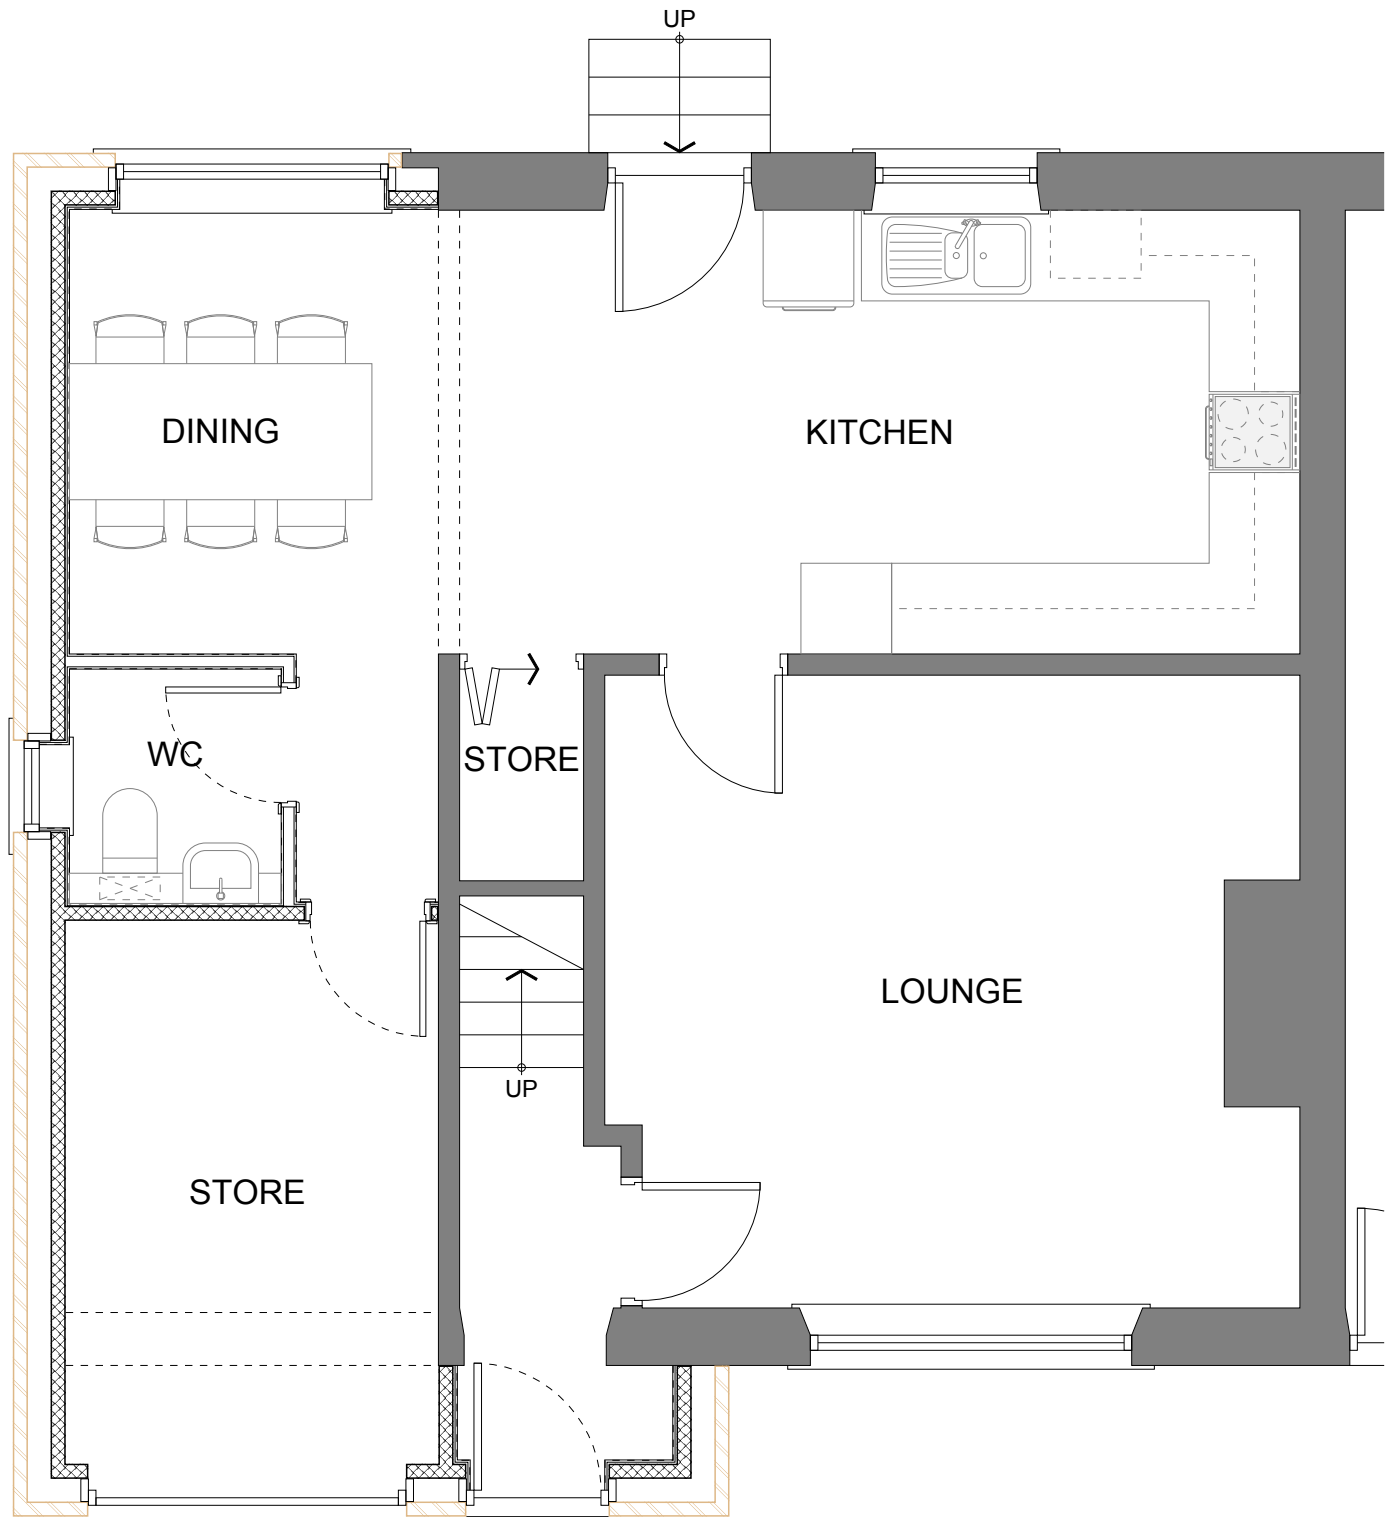


GROUND FLOOR PLAN - 1:50
PROPOSED

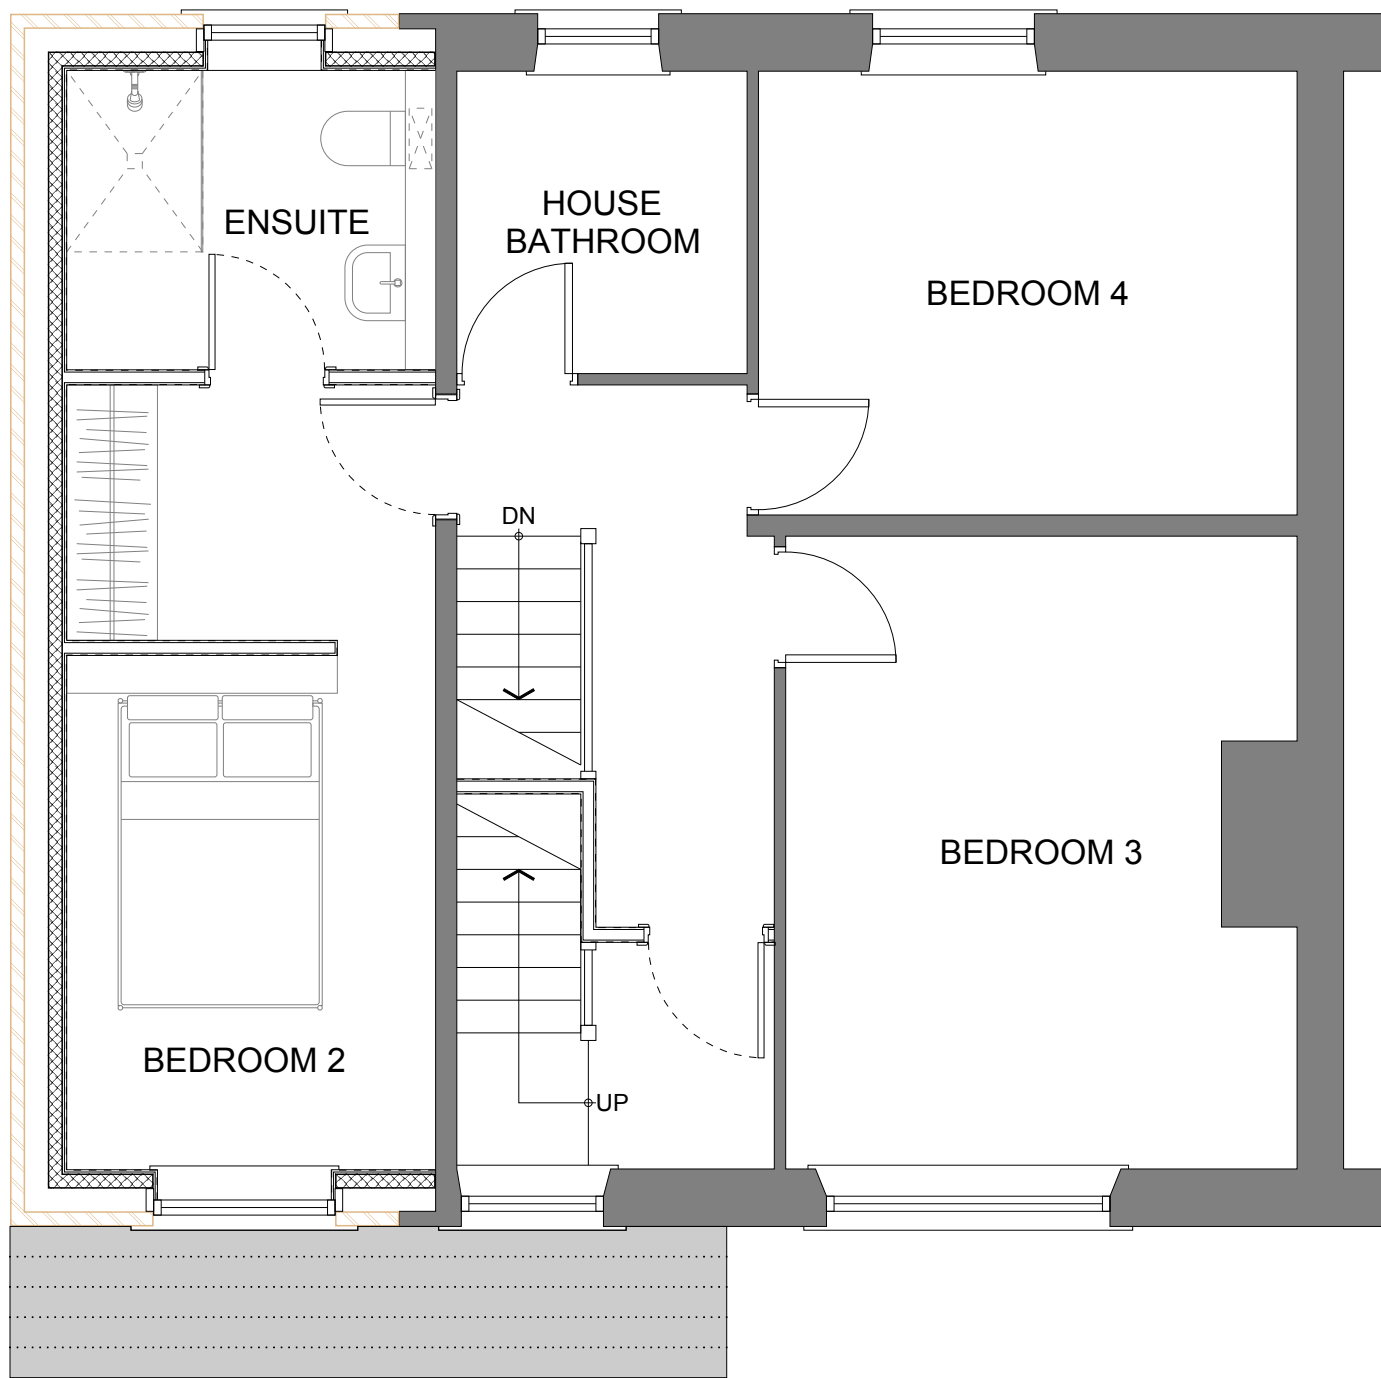


FIRST FLOOR PLAN - 1:50
PROPOSED

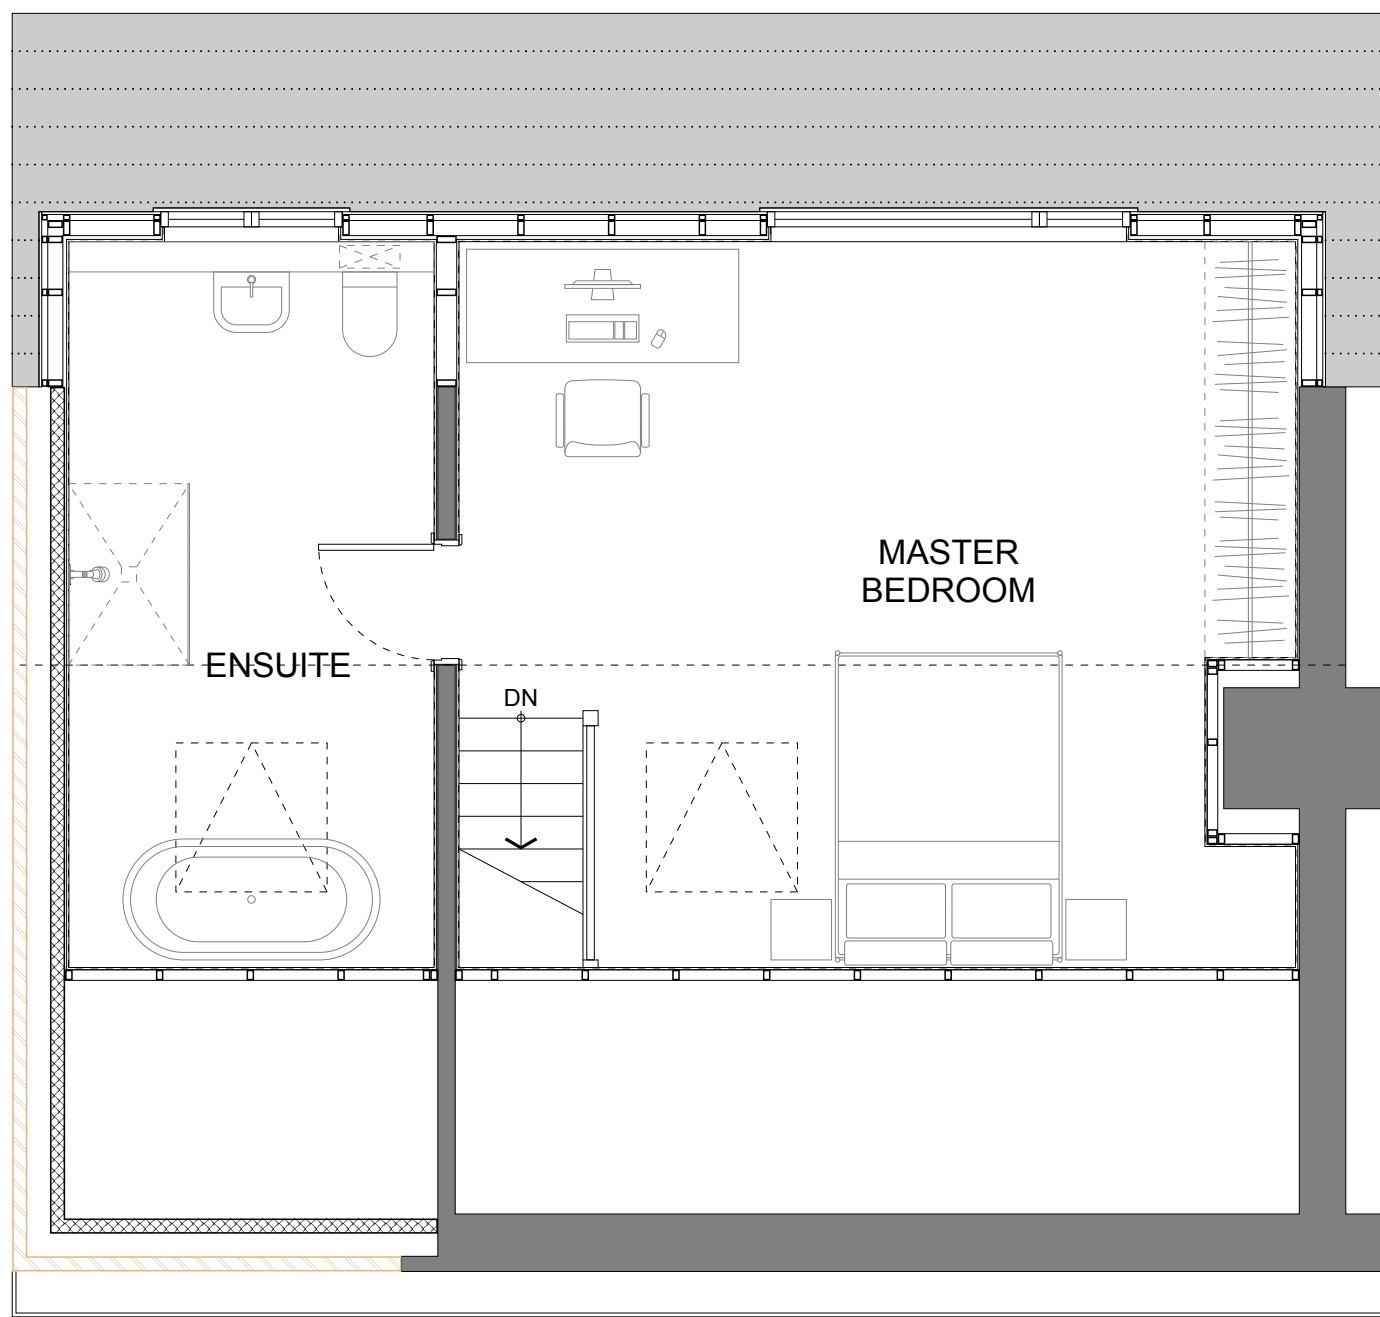


SECOND FLOOR PLAN - 1:50
PROPOSED

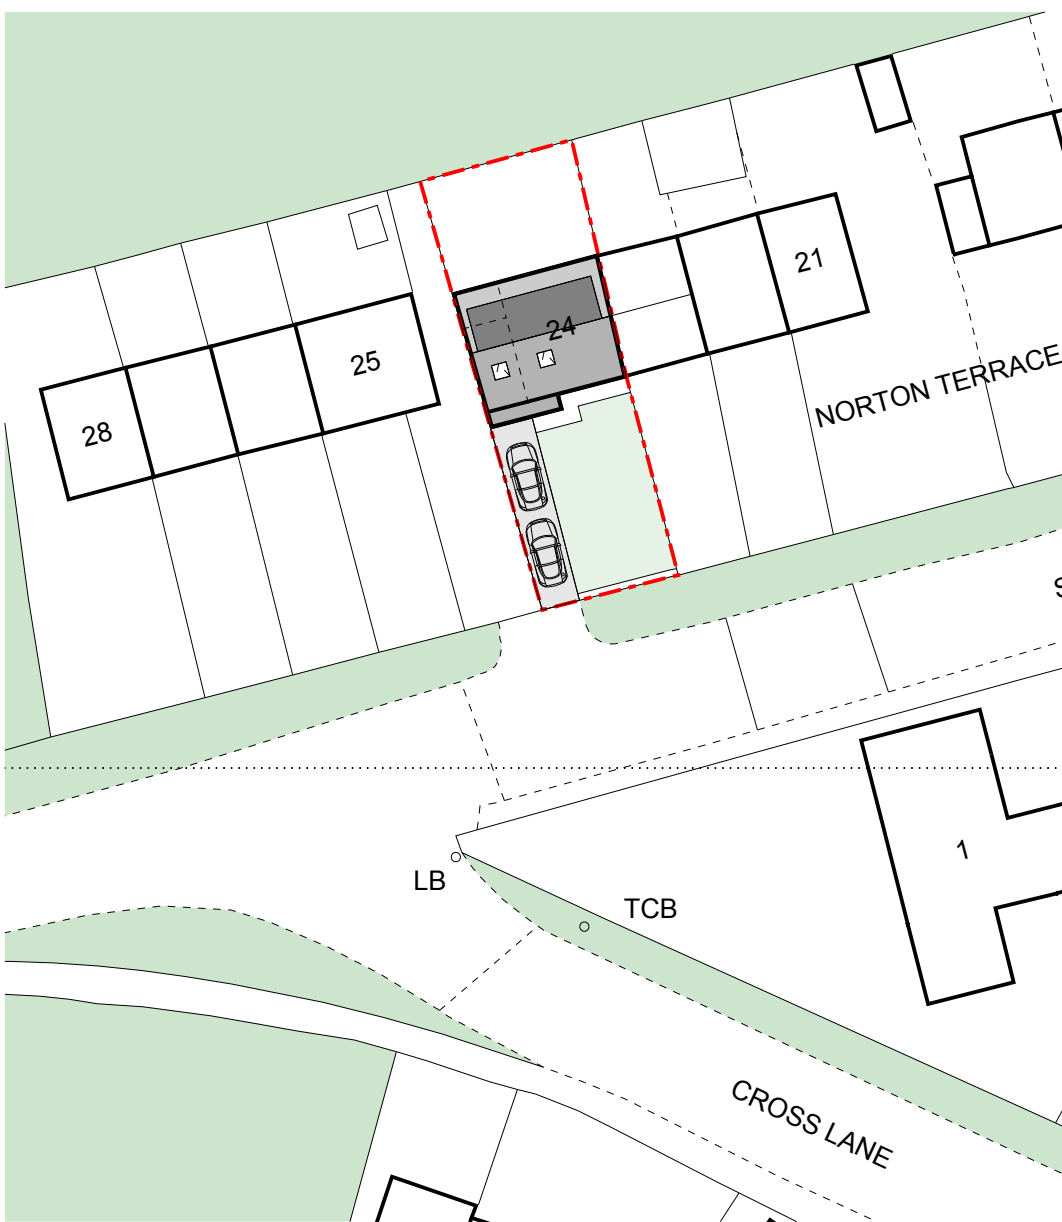


BLOCK PLAN - 1:500
PROPOSED

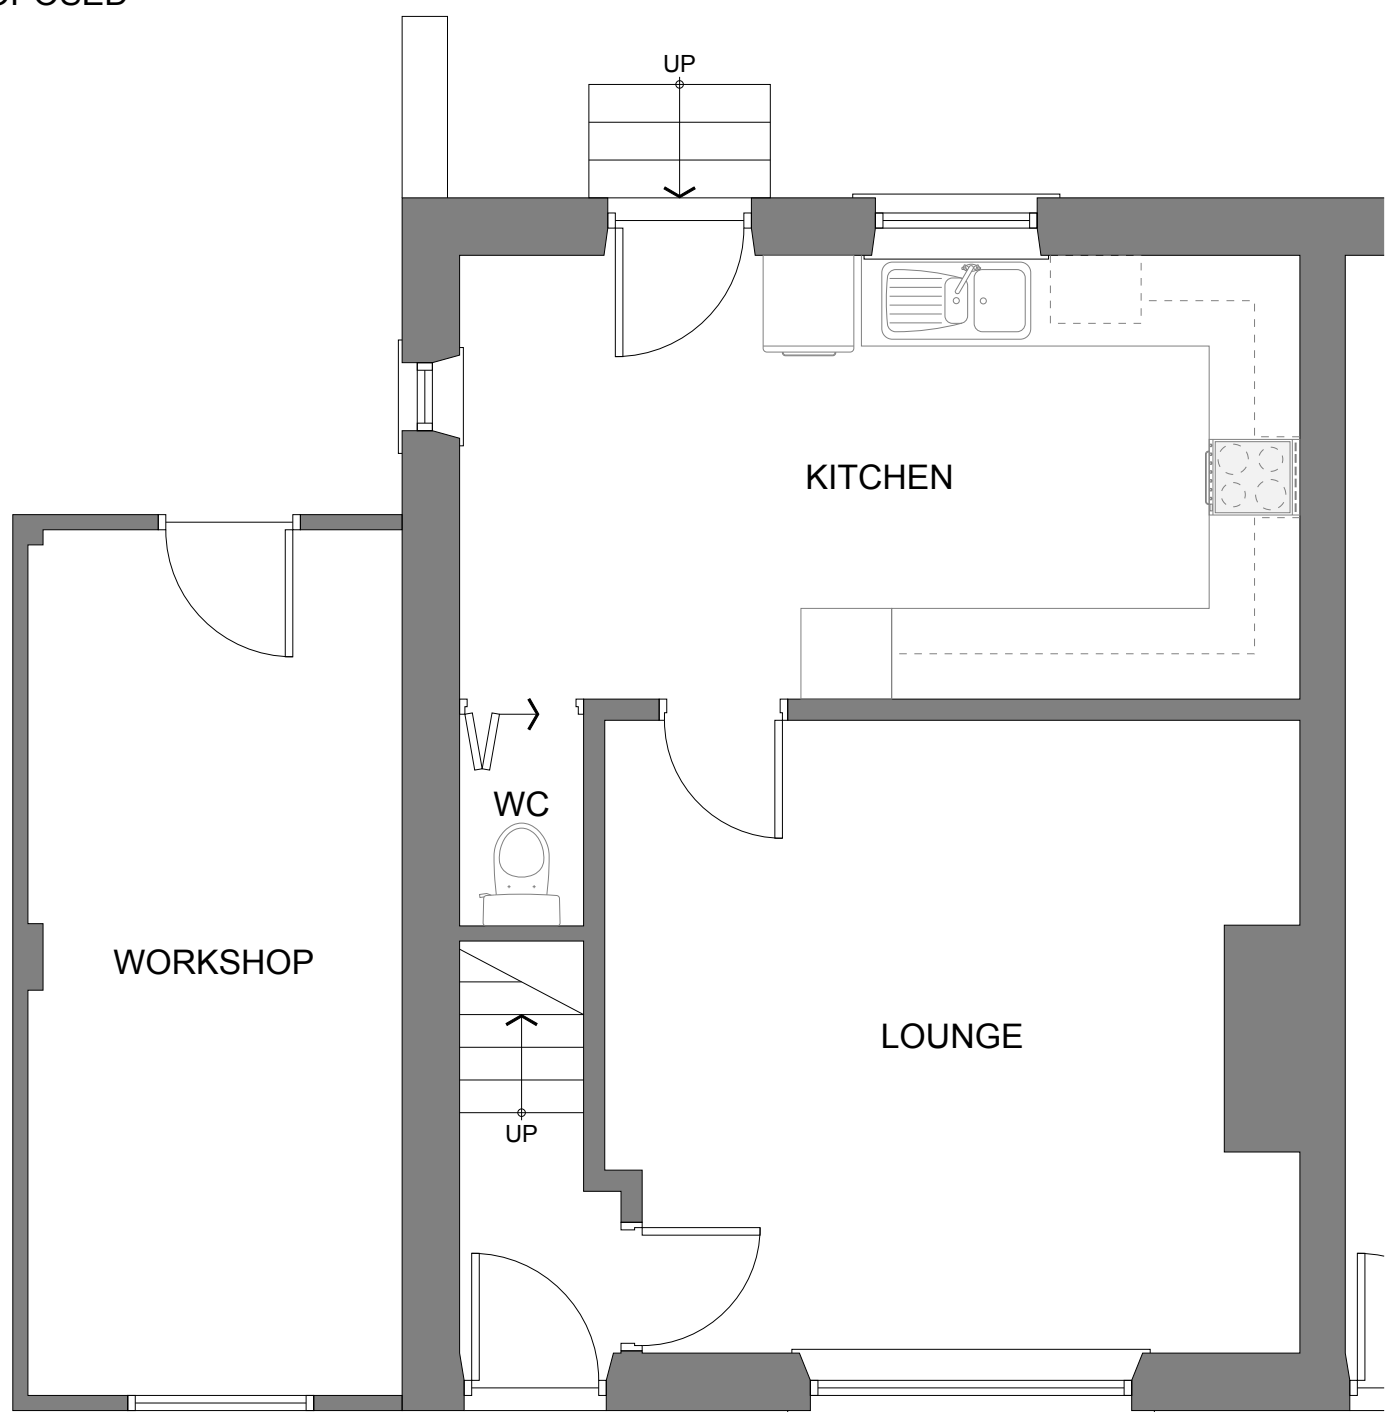


GROUND FLOOR PLAN - 1:50
EXISTING

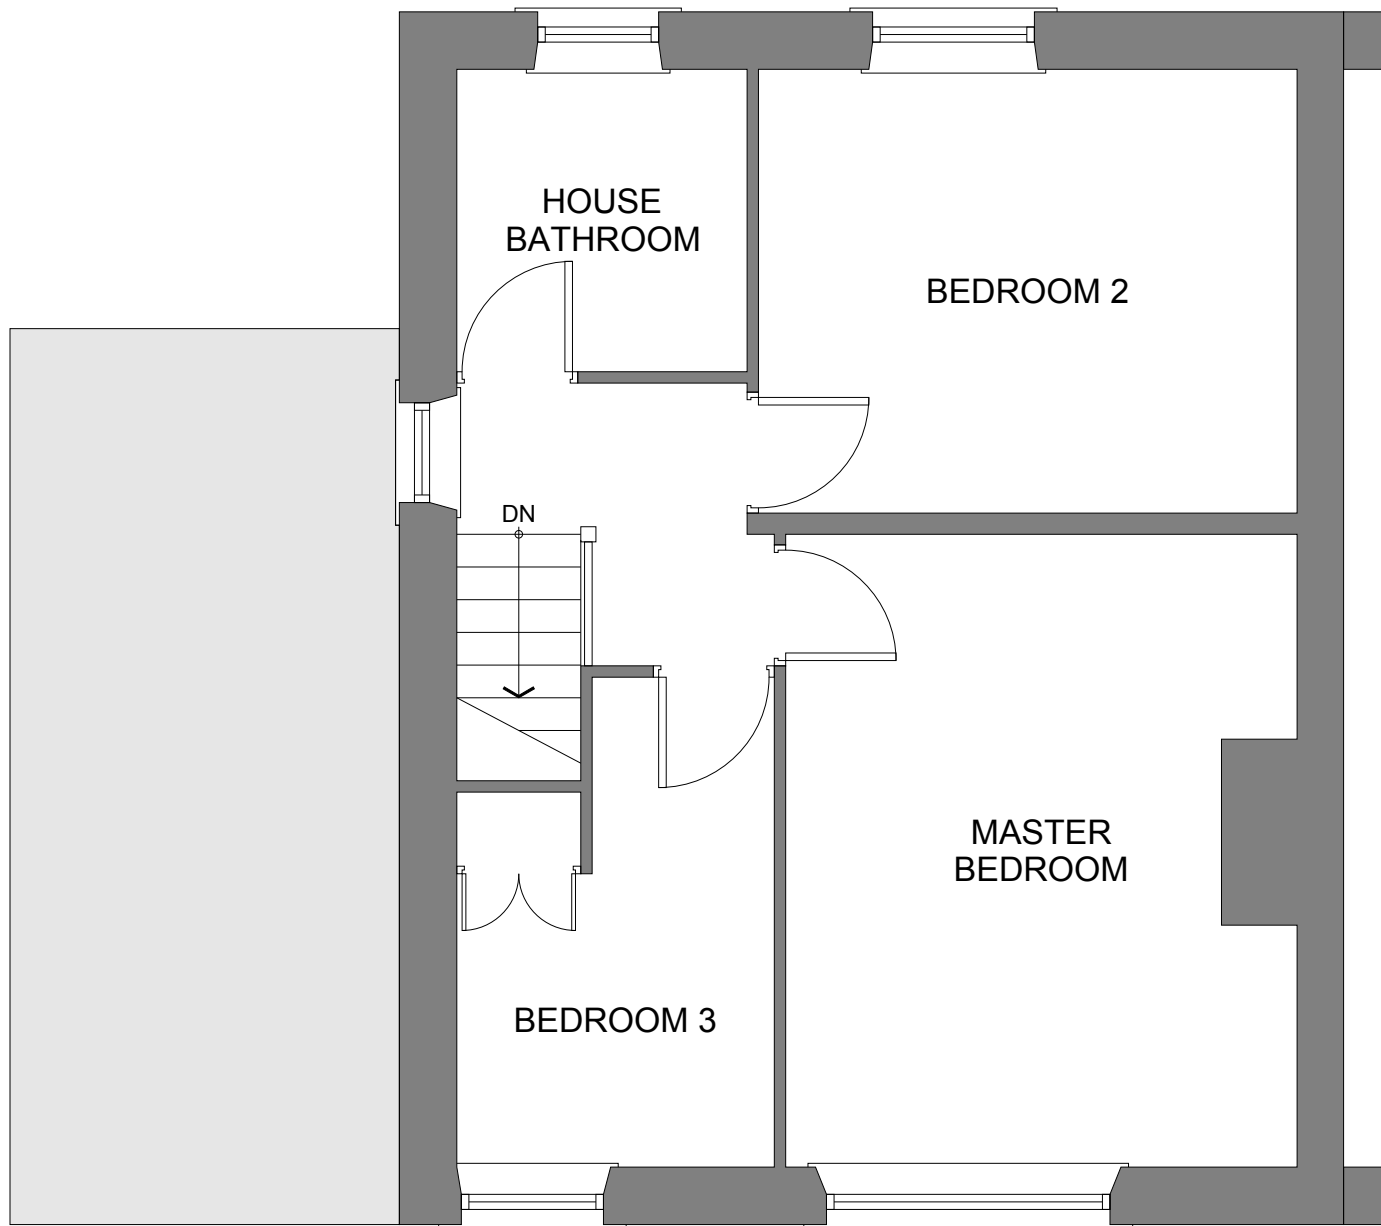

FIRST FLOOR PLAN - 1:50
EXISTING

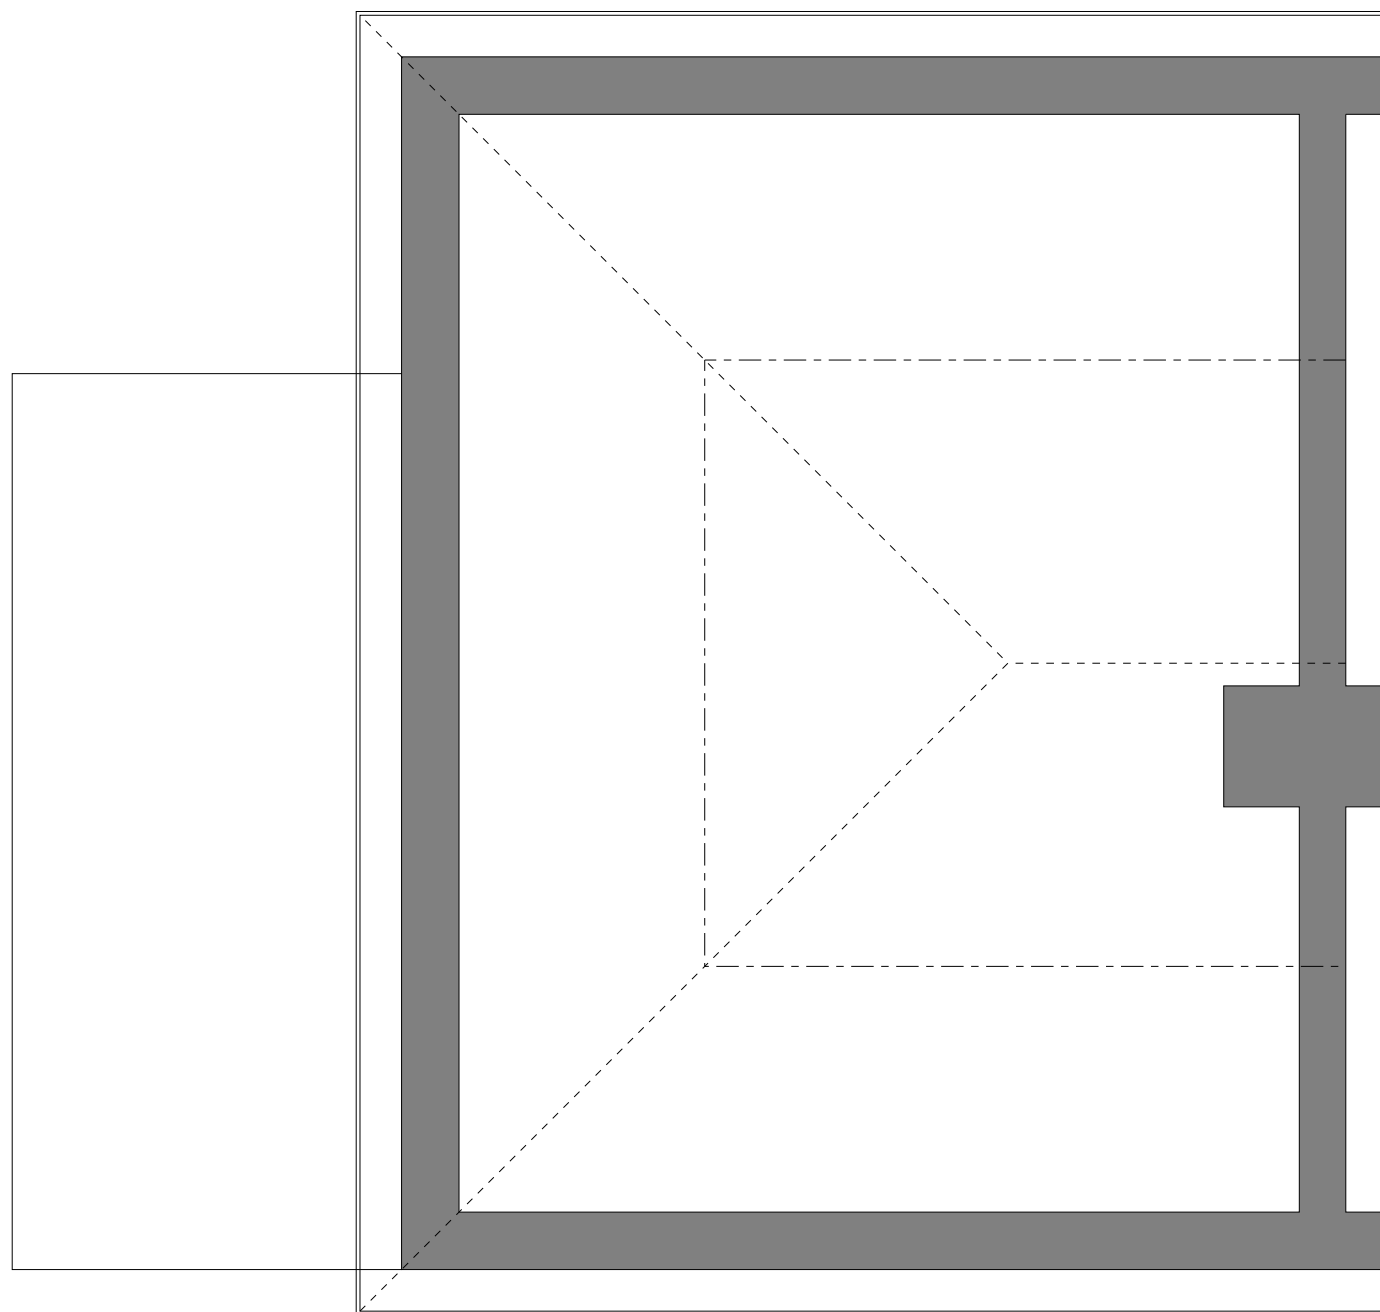

LOFT FLOOR PLAN - 1:50
EXISTING

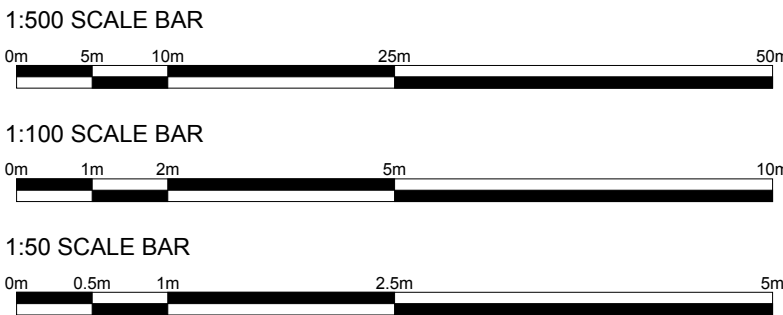

CLIENT
MR FARRIS FENTON

PROJECT
24 NORTON TERRACE, STOCKSMOOR

DRAWING TITLE
GENERAL ARRANGEMENT DRAWING

JOB NO	DRG NO	REV	SCALE @ A1	DATE
WHPG 26-0101	02	B	AS	30 01 26

This drawing is the property and copyright of WHP Group Ltd, Stocksmoor, Huddersfield, Tel: 01780 637555. Email: tom.edwards@wheathorstaff.co.uk and must not be amended or reproduced without written consent. Use only figured dimensions, do not scale and report any anomalies.