


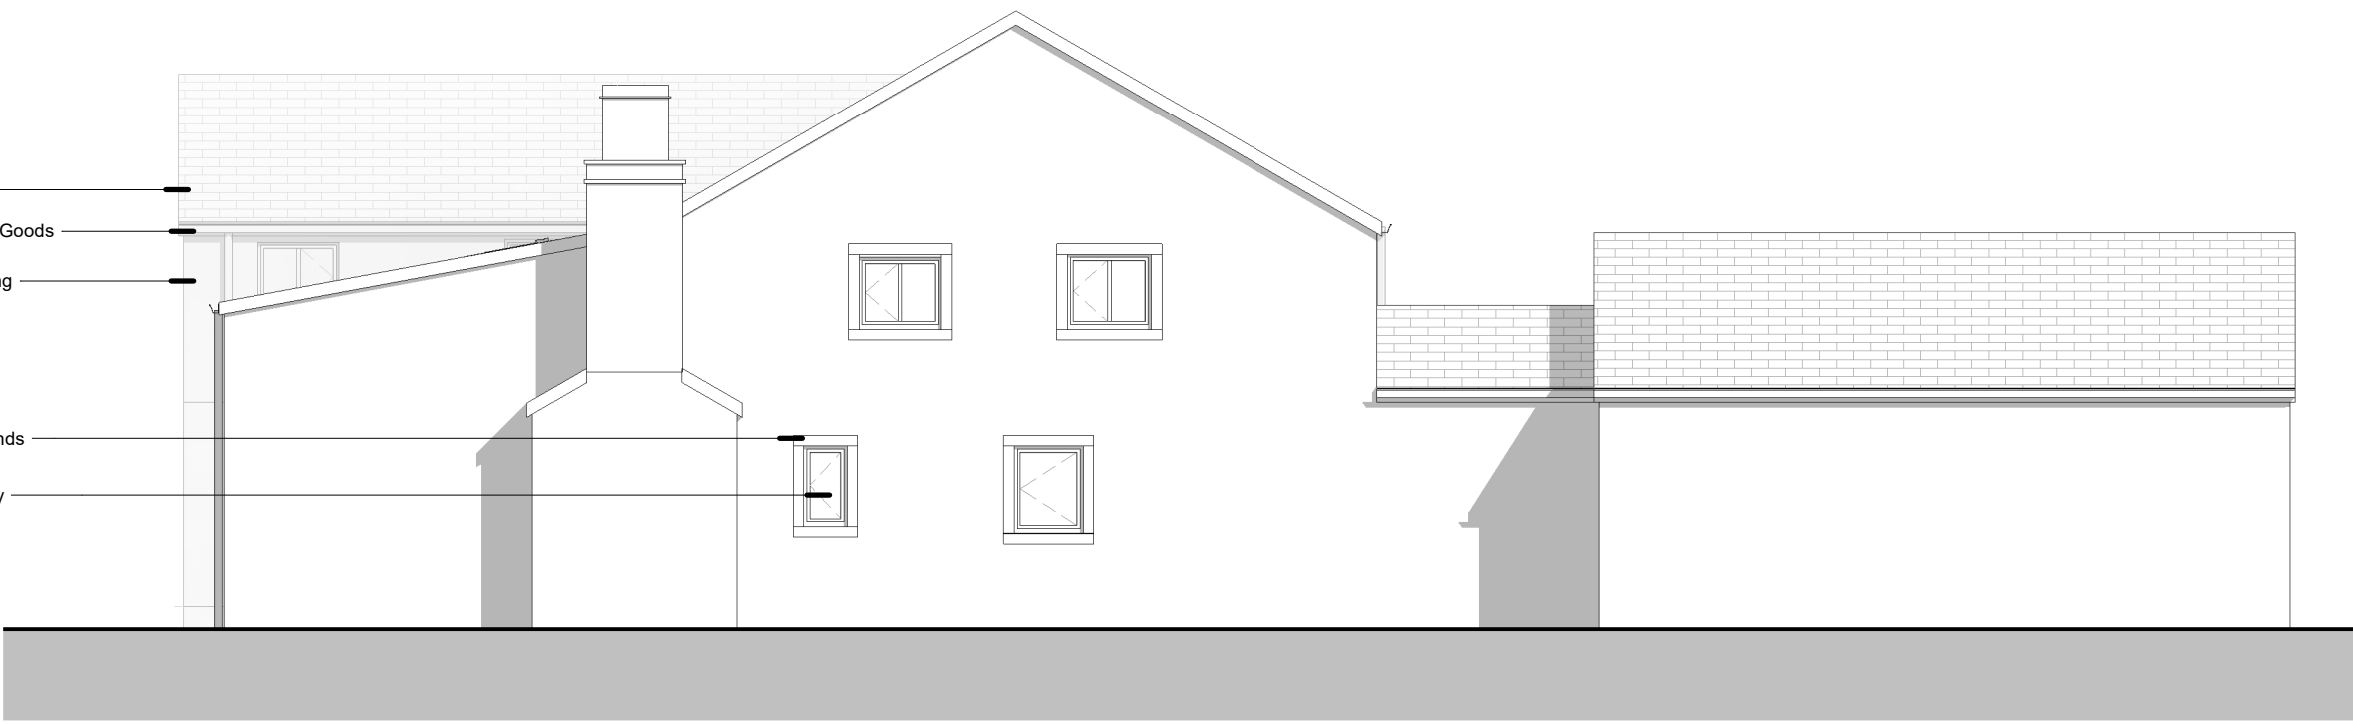

2 Proposed South Elevation
1 : 100



4 Proposed East Elevation
1 : 100



3 Proposed North Elevation
1 : 100



1 Proposed West Elevation
1 : 100

Contractor must verify all dimensions on site before commencing any work or shop drawings. If this drawing exceeds the quantities taken in any way the Architects are to be informed before the work is initiated. Only figured dimensions to be taken from this drawing. Do not scale off this drawing. Drawings based on Ordnance Survey and / or existing record drawings - design and drawing content subject to Site Survey, Structural Survey, Site Investigations, Planning and Statutory Requirements and Approvals. Authorised reproduction from Ordnance Survey Map with permission of the Controller of Her Majesty's Stationery Office. Crown Copyright reserved. OneFourOne Architects Ltd.

Notes:

Date created	Client Name	
02/08/26	Mr & Mrs J Marshall	
Approved by:	Project	Project number:
STE	Woodend, Thurstonland	2025.00113.000
Drawn by:	Title:	
STE	Proposed GA Elevations	
Scale:	Drawing number	Status: Revision:
1 : 100@A1	WOD-STE-XX-ZZ-DR-A-20005	PL P02

P02	Issued for Planning	11.03.2026	STE	STE
P01	Issued for Client comment.	18.01.2026	-	-
Rev	Description	Date	Dr by	App by

Stephenson.
ARCHITECTS

Stephenson Architects
1 Park Farm Court
Fairley Tyas
Huddersfield
HD4 6EQ
United Kingdom

T +447730 691282
E hello@stephensonarchitects.co.uk
www.stephensonarchitects.co.uk