


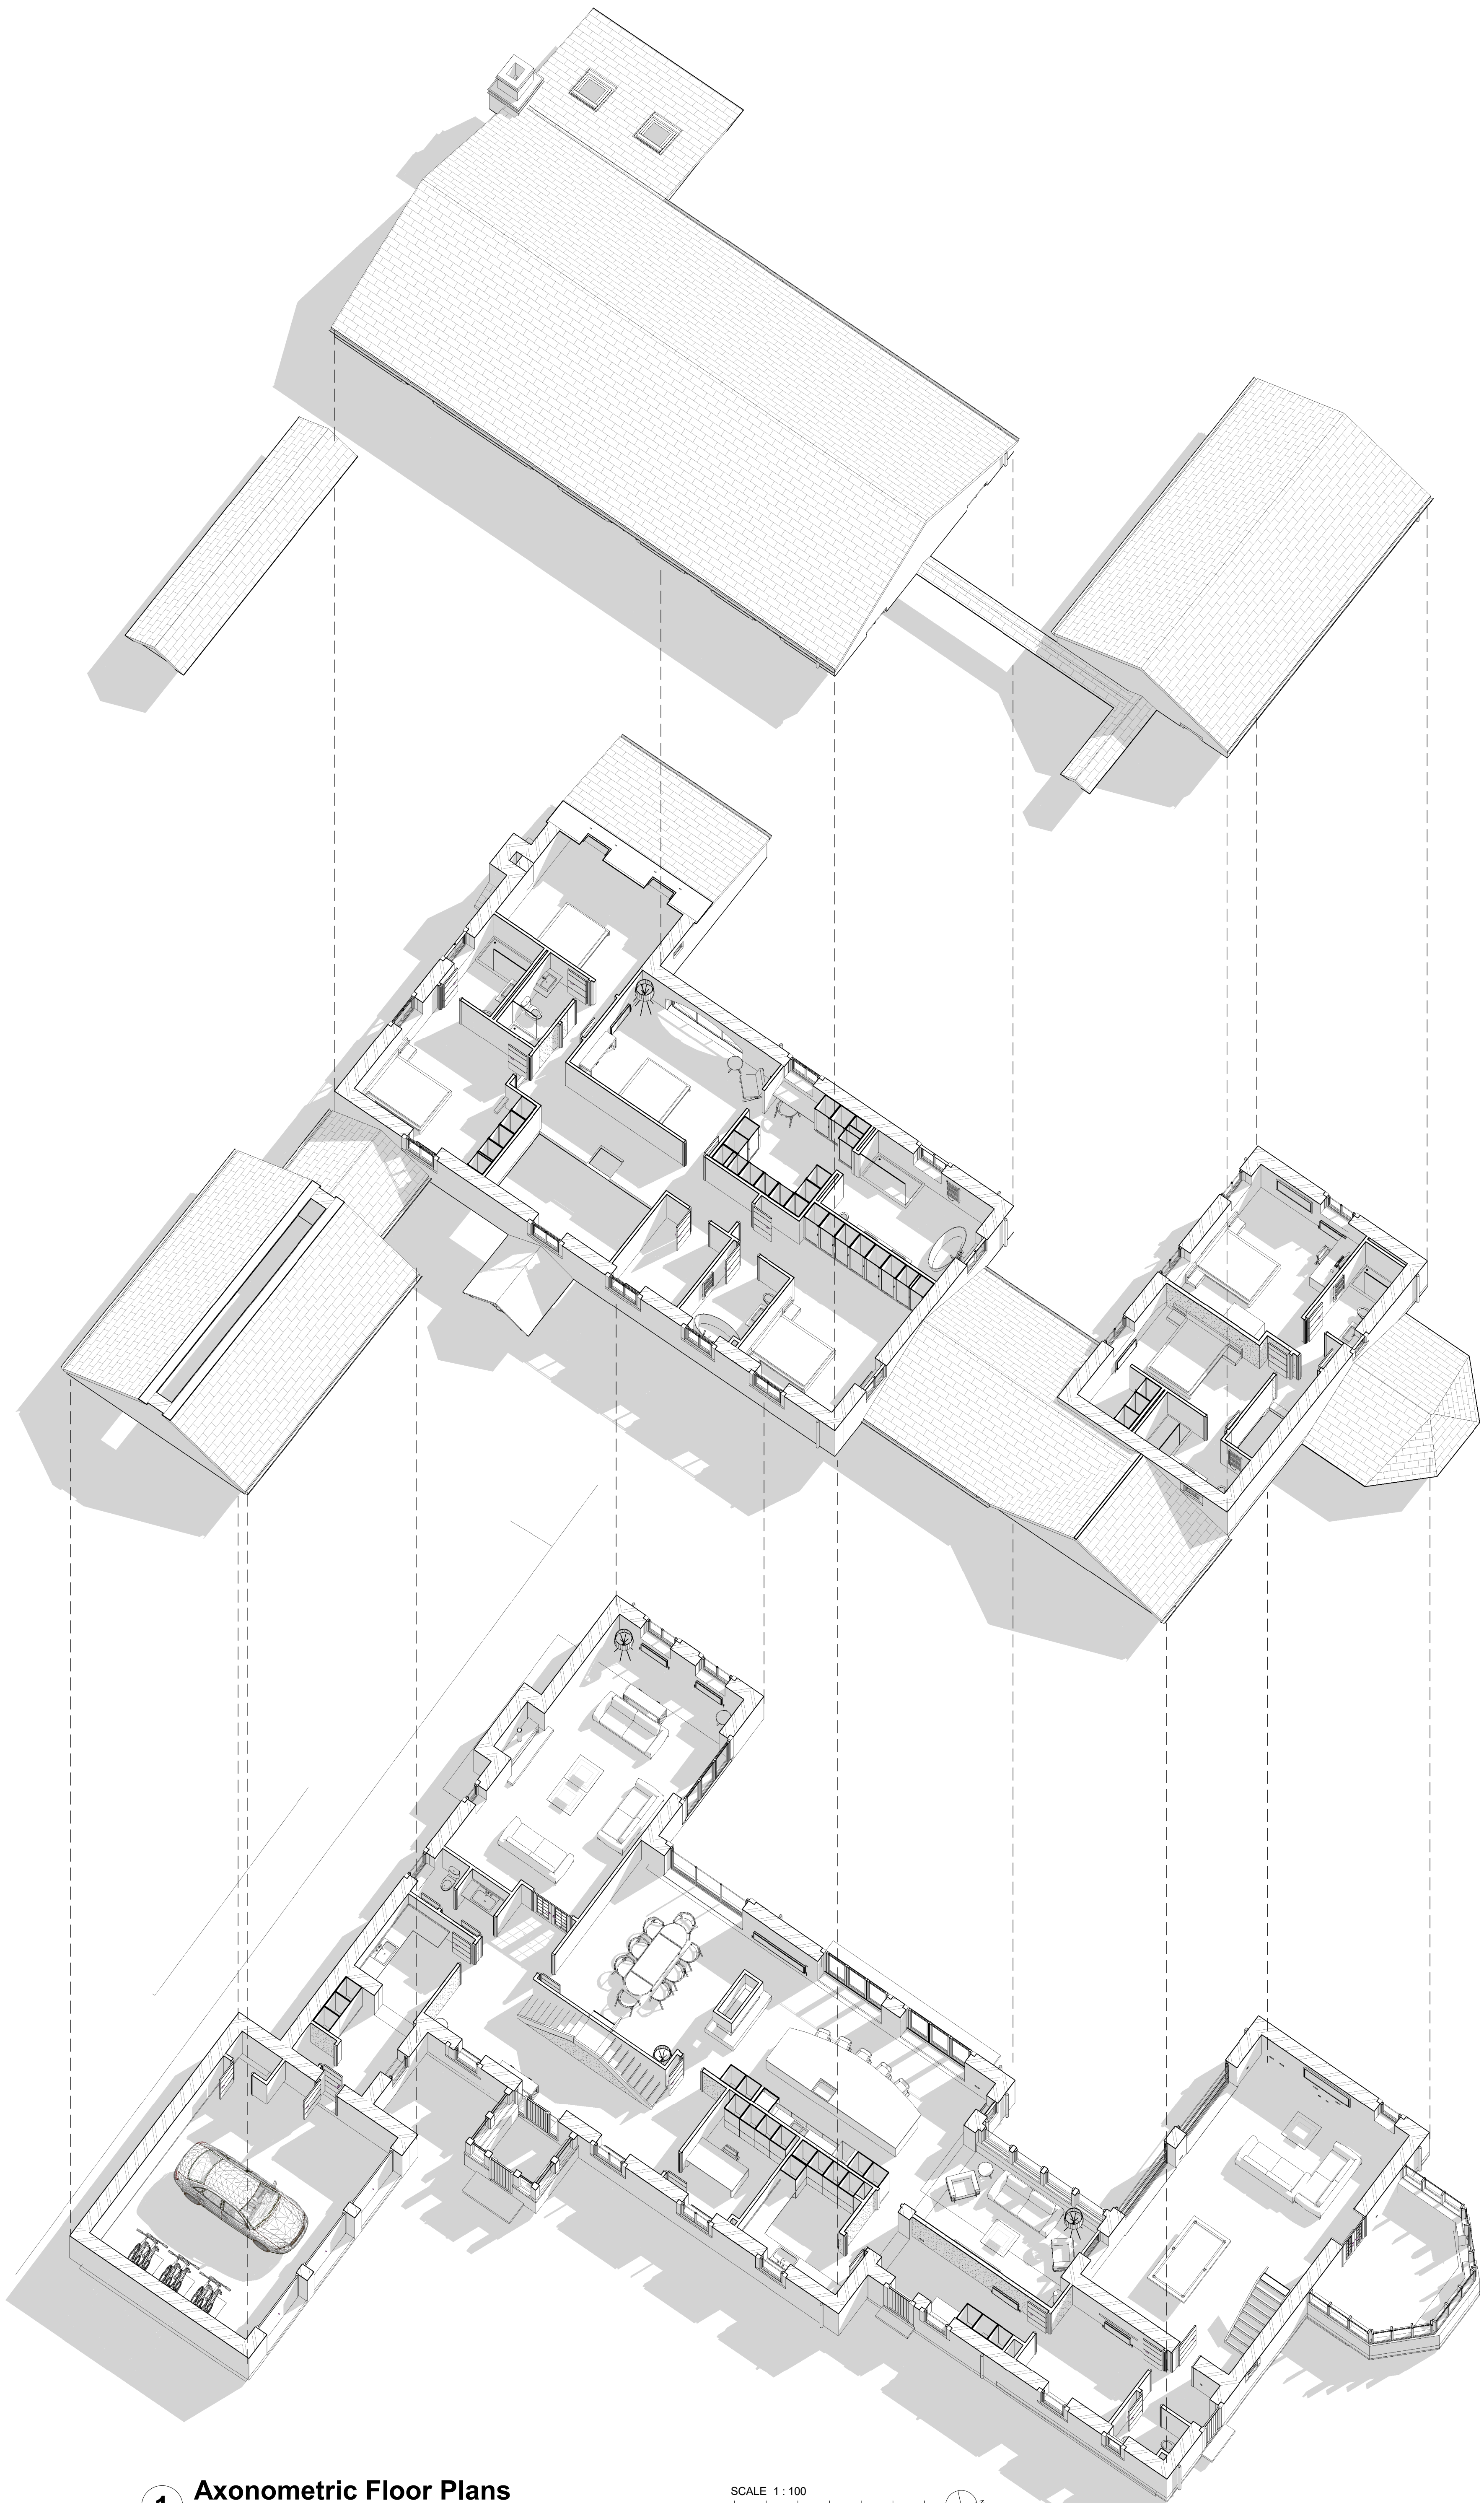

1 Axonometric Floor Plans

SCALE 1 : 100
0 2 4 6

P03	Issued for Planning	11.03.2026	STE	STE
P02	Issued for Stage approval	27.02.2026	STE	STE
P01	Issued for Client comment	18.01.2026	-	-
Rev	Description	Date	Dr by	App by
rev	issue status	original by	date created	approved by
P03	PL	MS	07/04/25	--

Stephenson.
ARCHITECTS

Stephenson Architects
1 Park Farm Court
Farnley Tyas
Huddersfield
HD4 6EG
United Kingdom
T +447730 691282
E hello@stephensonarchitects.co.uk
www.stephensonarchitects.co.uk

Client Name
Mr & Mrs J Marshall

Project
Woodend, Thurstonland

project number
2025.00113.000

drawing
Proposed Axonometric Floor Plans

drawing number
WOD-STE-XX-ZZ-DR-A-20001

Scale

@A1