



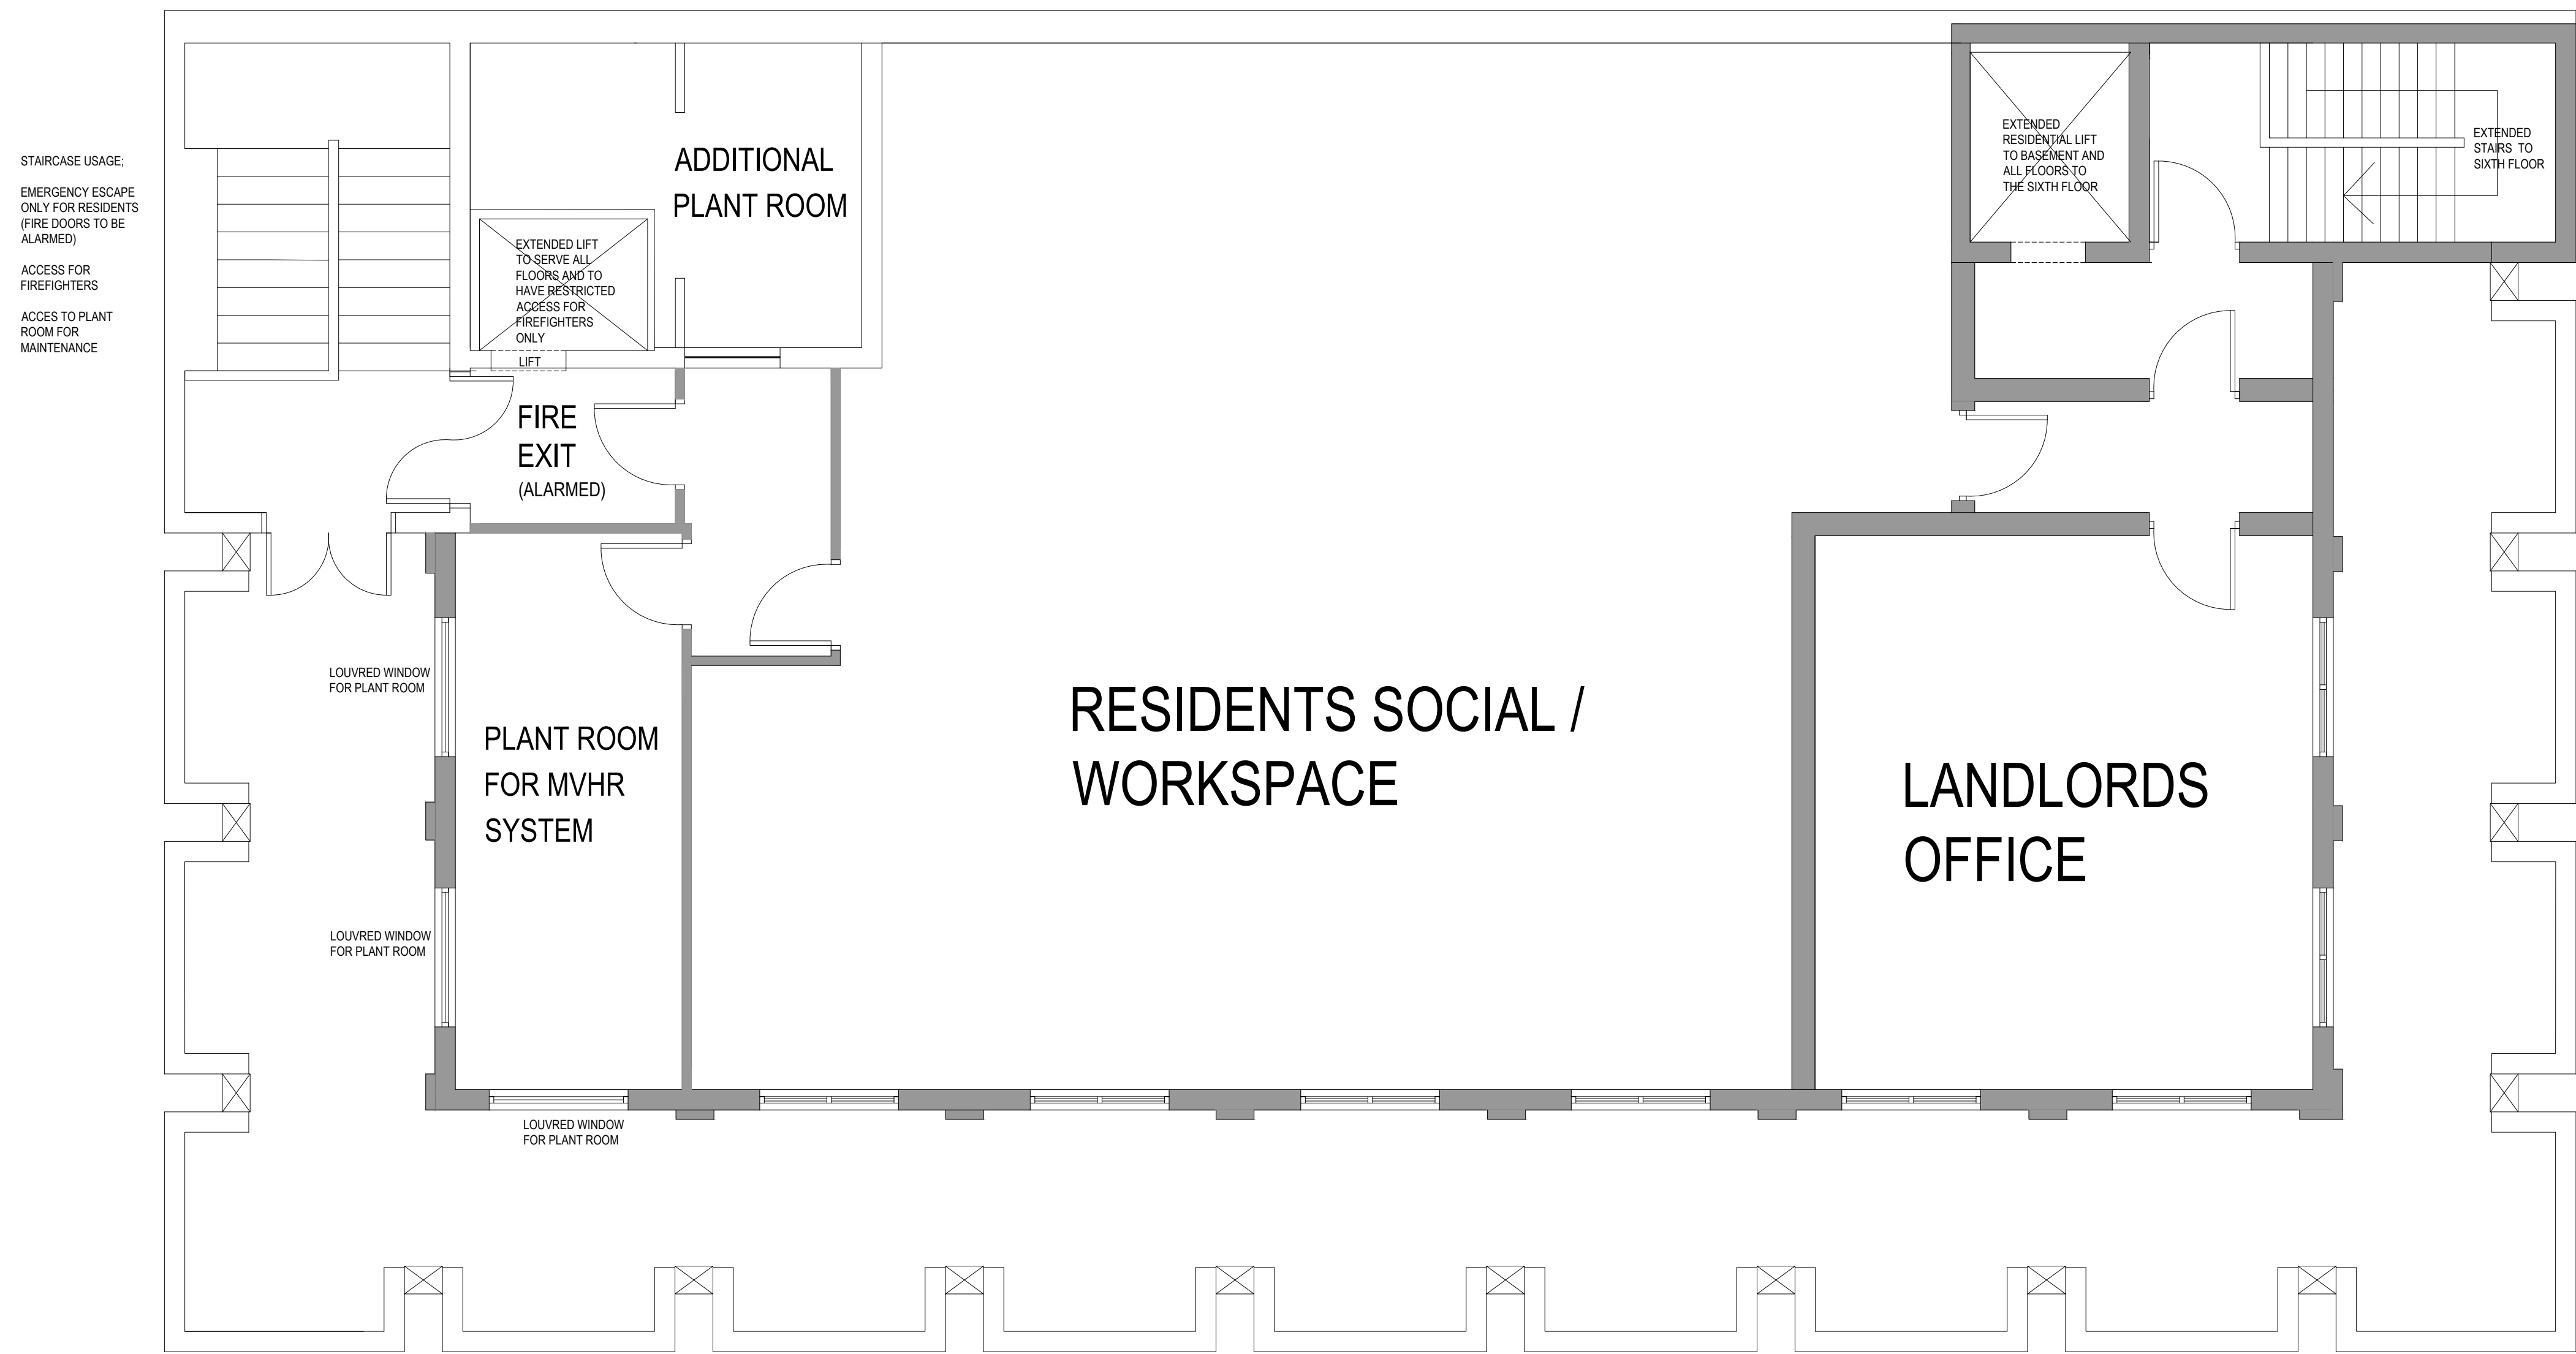

SIXTH FLOOR PLAN

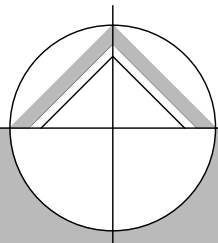

northern design
partnership

Chartered Architects
The Chapel, Millmoor Road,
Meltham, Holmfirth, HD9 5JU

www.northerndesignpartnership.co.uk
Instagram: @northerndesignp
Telephone: (01484) 854848

client	HD CENTRAL		
project	DEVELOPMENT OF FORMER HSBC BANK 2 CLOTH HALL STREET HUDDERSFIELD HD1 2EG		
drawing	PROPOSED SIXTH FLOOR PLAN		
revision	notes	date	drawn
A	NOTES AMENDED TO OVERCOME PLANNING CONCERNS	06.25	PB
B	PLANT ROOM CONVERTED TO COMMUNAL SPACE AND OFFICE	03.26	PB
C	PLANT ROOM SECTION ADDED TO COMMUNAL SPACE AND OFFICE	05.26	PB
scale :	1:50 AT A1	03.25	PB
project no.		drawing no.	revision
2412		16	C