


IF IN ANY DOUBT PLEASE ASK THE ARCHITECT FOR CLARIFICATION.

DO NOT SCALE FROM DRAWING. ALL DIMENSIONS TO BE CHECKED ON SITE

THE COPYRIGHT FOR THESE DRAWINGS REMAINS THE PROPERTY OF THE ARCHITECT. THEY MUST NOT BE REPRODUCED IN ANY WAY WITHOUT THE ARCHITECTS PRIOR WRITTEN CONSENT.

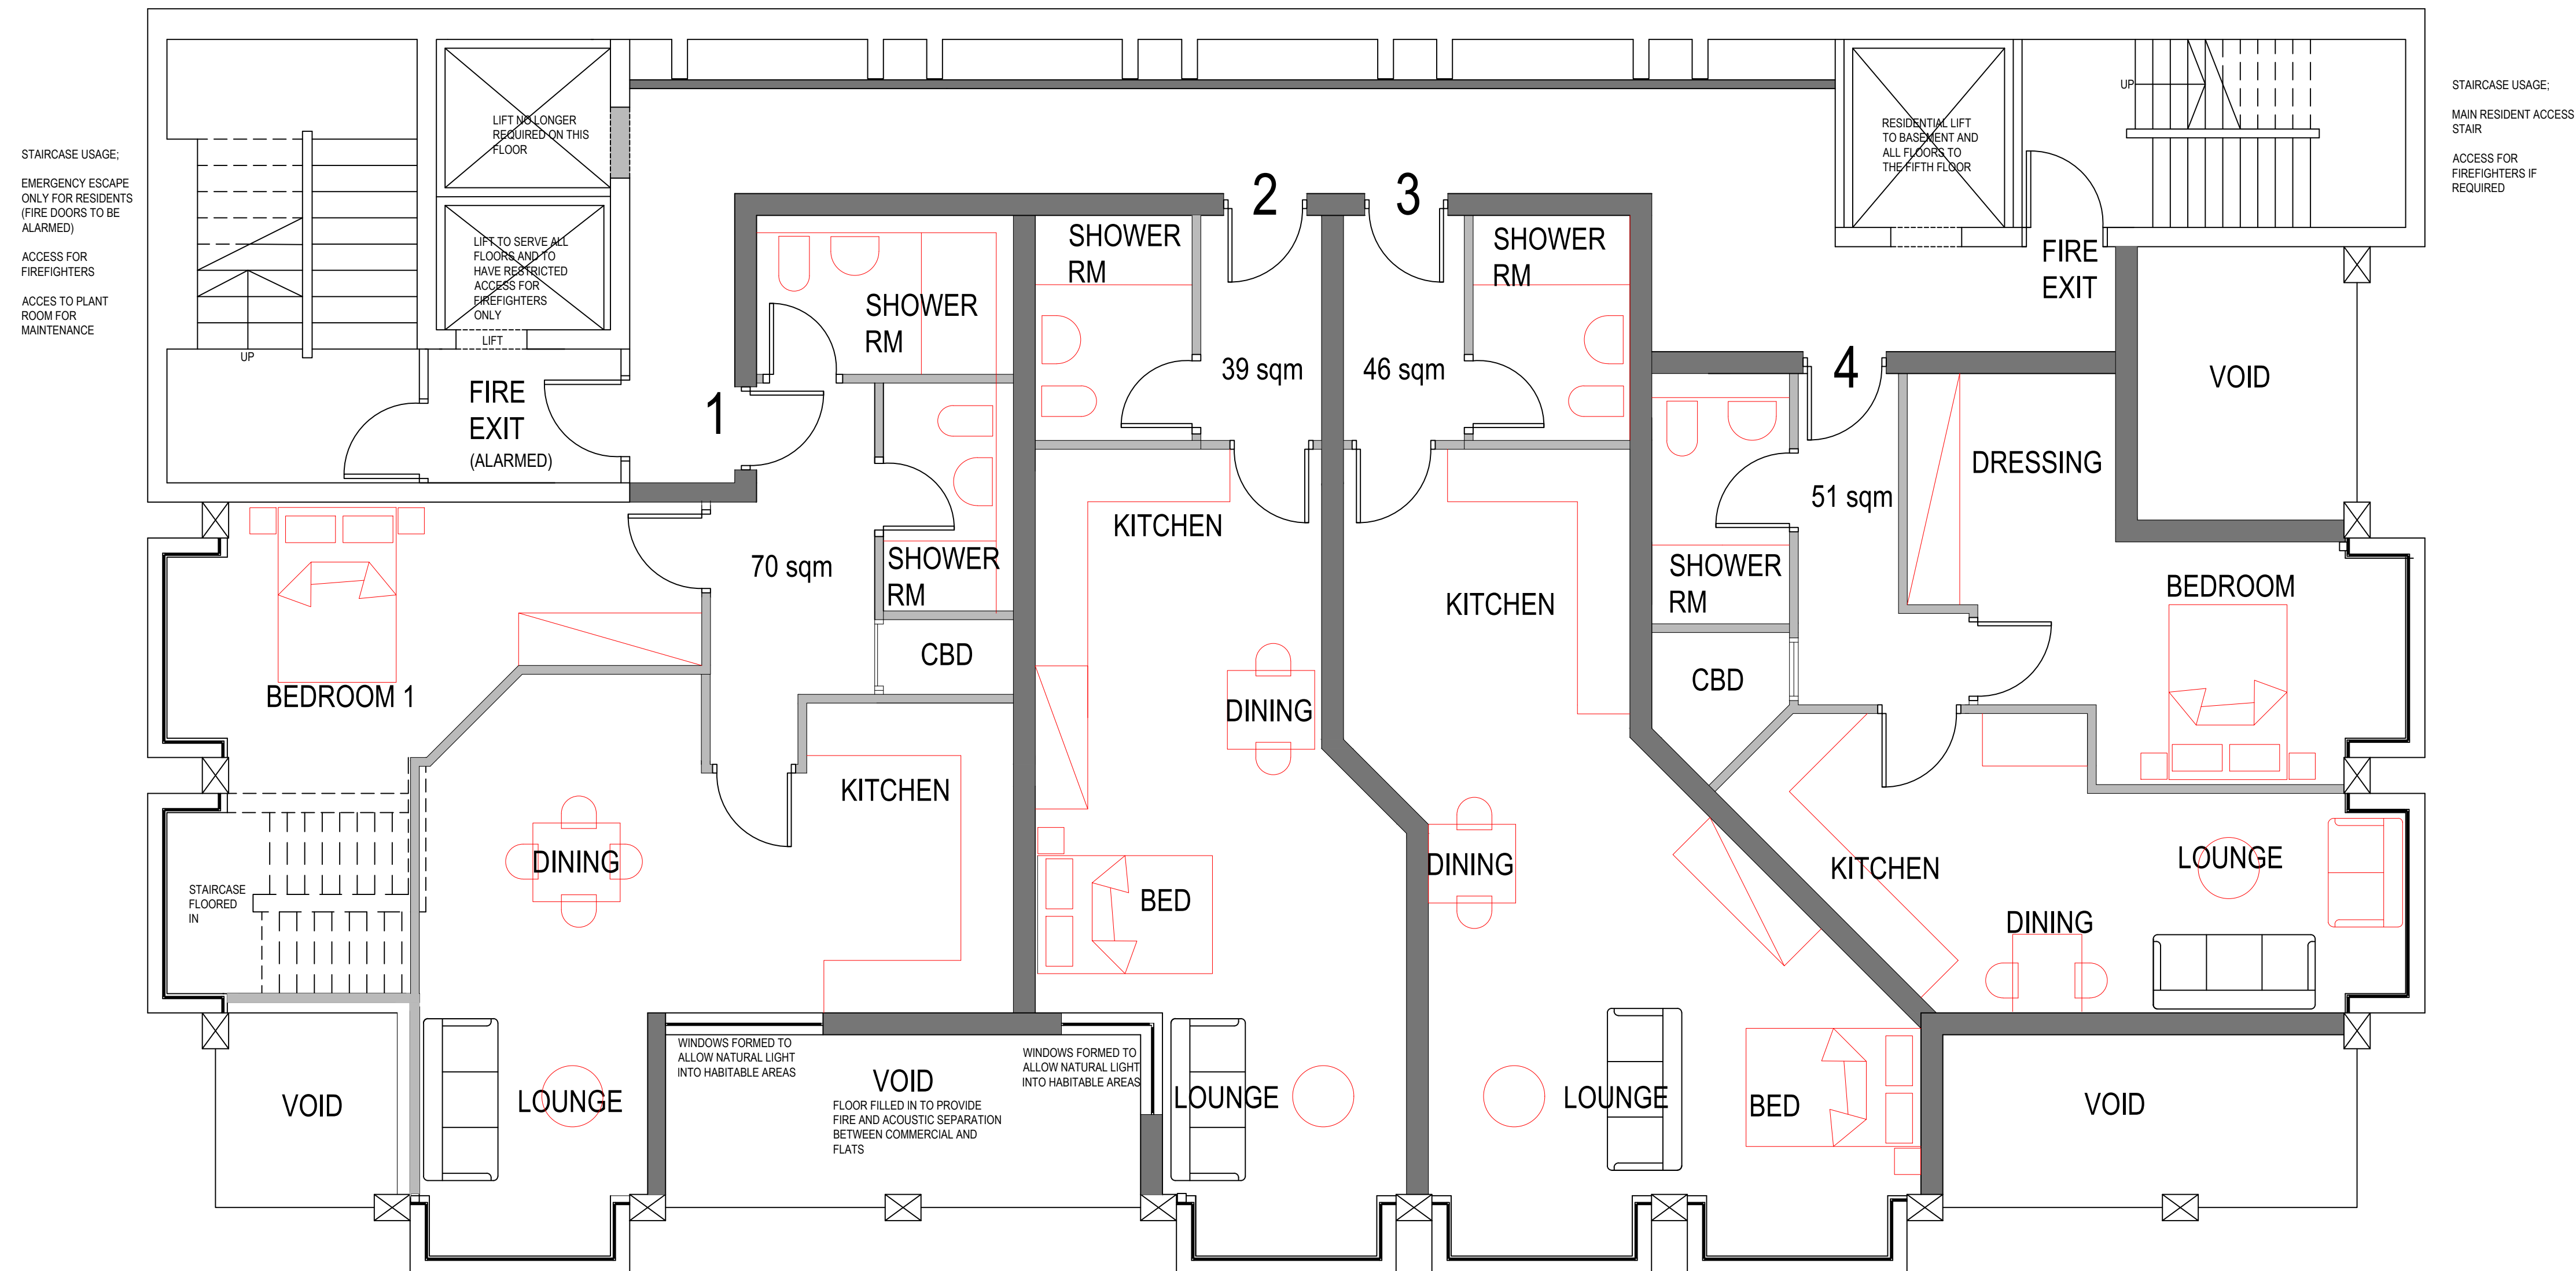


FIRST FLOOR PLAN

ALL UNITS TO BE SERVED
BY CLEAN AIR MECHANICAL
VENTILATION SYSTEM

SCHEDULE OF ACCOMMODATION

APARTMENT	SIZE (sqm)	PERSONS
1	70	1 BED 2 PERSON
2	39	1 BED 1 PERSON STUDIO
3	46	1 BED 1 PERSON STUDIO
4	51	1 BED 2 PERSON

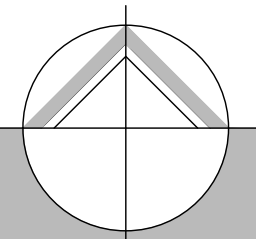

northern design
partnership

Chartered Architects
The Chapel, Millmoor Road,
Meltham, Holmfirth, HD9 5JU

www.northerndesignpartnership.co.uk
Instagram: @northerndesignp
Telephone: (01484) 854848

client	HD CENTRAL		
project	DEVELOPMENT OF FORMER HSBC BANK 2 CLOTH HALL STREET HUDDERSFIELD HD1 2EG		
drawing	PROPOSED FIRST FLOOR PLAN		
revision	notes	date	drawn
A	LETTER AMENDED TO OVERCOME PLANNING CONCERN	06.25	PB
scale :	1:50 AT A1	03.25	PB
project no.		drawing no.	revision
2412		11	A