



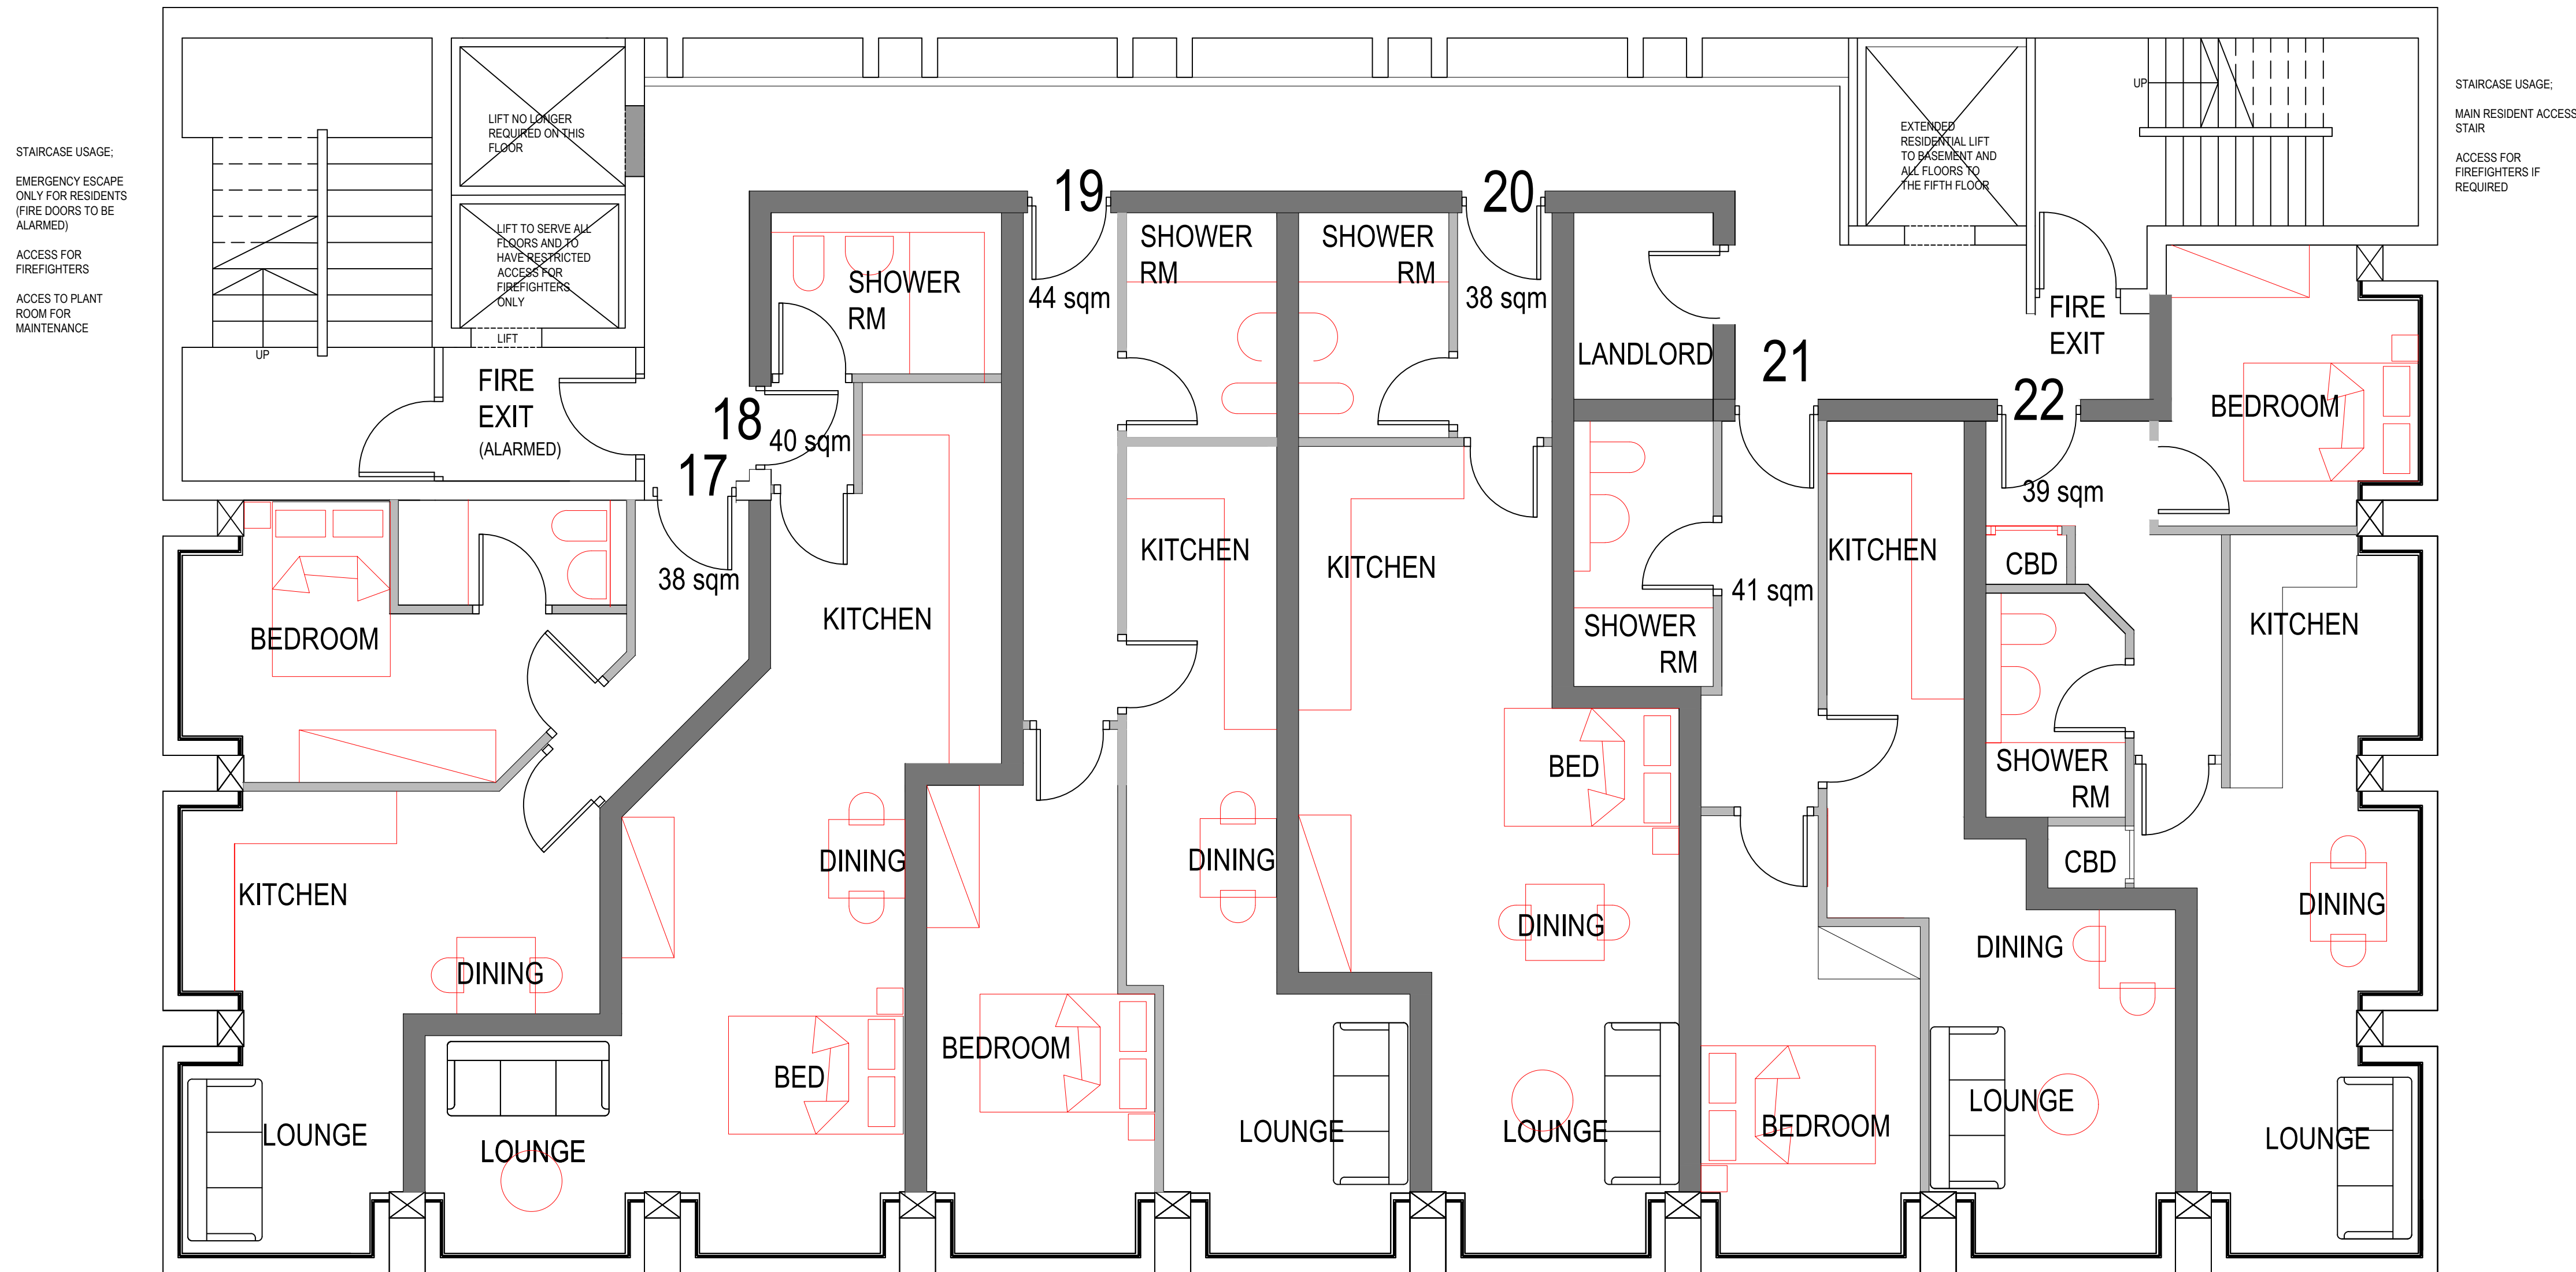

FOURTH FLOOR PLAN

SCHEDULE OF ACCOMMODATION

| APARTMENT | SIZE (sqm) | PERSONS               |
|-----------|------------|-----------------------|
| 17        | 38         | 1 BED 1 PERSON        |
| 18        | 40         | 1 BED 1 PERSON STUDIO |
| 19        | 44         | 1 BED 1 PERSON        |
| 20        | 38         | 1 BED 1 PERSON STUDIO |
| 21        | 41         | 1 BED 1 PERSON        |
| 22        | 39         | 1 BED 1 PERSON        |

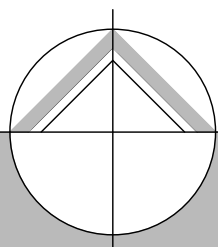

northern design  
partnership

Chartered Architects  
The Chapel, Millmoor Road,  
Meltham, Holmfirth, HD9 5JU

www.northerndesignpartnership.co.uk  
Instagram: @northerndesignp  
Telephone: (01484) 854848

|             |                                                                                   |          |       |
|-------------|-----------------------------------------------------------------------------------|----------|-------|
| client      | HD CENTRAL                                                                        |          |       |
| project     | DEVELOPMENT OF FORMER HSBC BANK<br>2 CLOTH HALL STREET<br>HUDDERSFIELD<br>HD1 2EG |          |       |
| drawing     | PROPOSED FOURTH FLOOR PLAN                                                        |          |       |
| revision    | notes                                                                             | date     | drawn |
| A           | LAYOUT AMENDED TO OVERCOME PLANNING CONCERNS                                      | 06.25    | PB    |
|             |                                                                                   |          |       |
|             |                                                                                   |          |       |
|             |                                                                                   |          |       |
| scale :     | 1:50 AT A1                                                                        | 03.25    | PB    |
| project no. | drawing no.                                                                       | revision |       |
| 2412        | 14                                                                                | A        |       |