



IF IN ANY DOUBT PLEASE ASK THE ARCHITECT FOR CLARIFICATION.

DO NOT SCALE FROM DRAWING. ALL DIMENSIONS TO BE CHECKED ON SITE

THE COPYRIGHT FOR THESE DRAWINGS REMAINS THE PROPERTY OF THE ARCHITECT. THEY MUST NOT BE REPRODUCED IN ANY WAY WITHOUT THE ARCHITECTS PRIOR WRITTEN CONSENT.

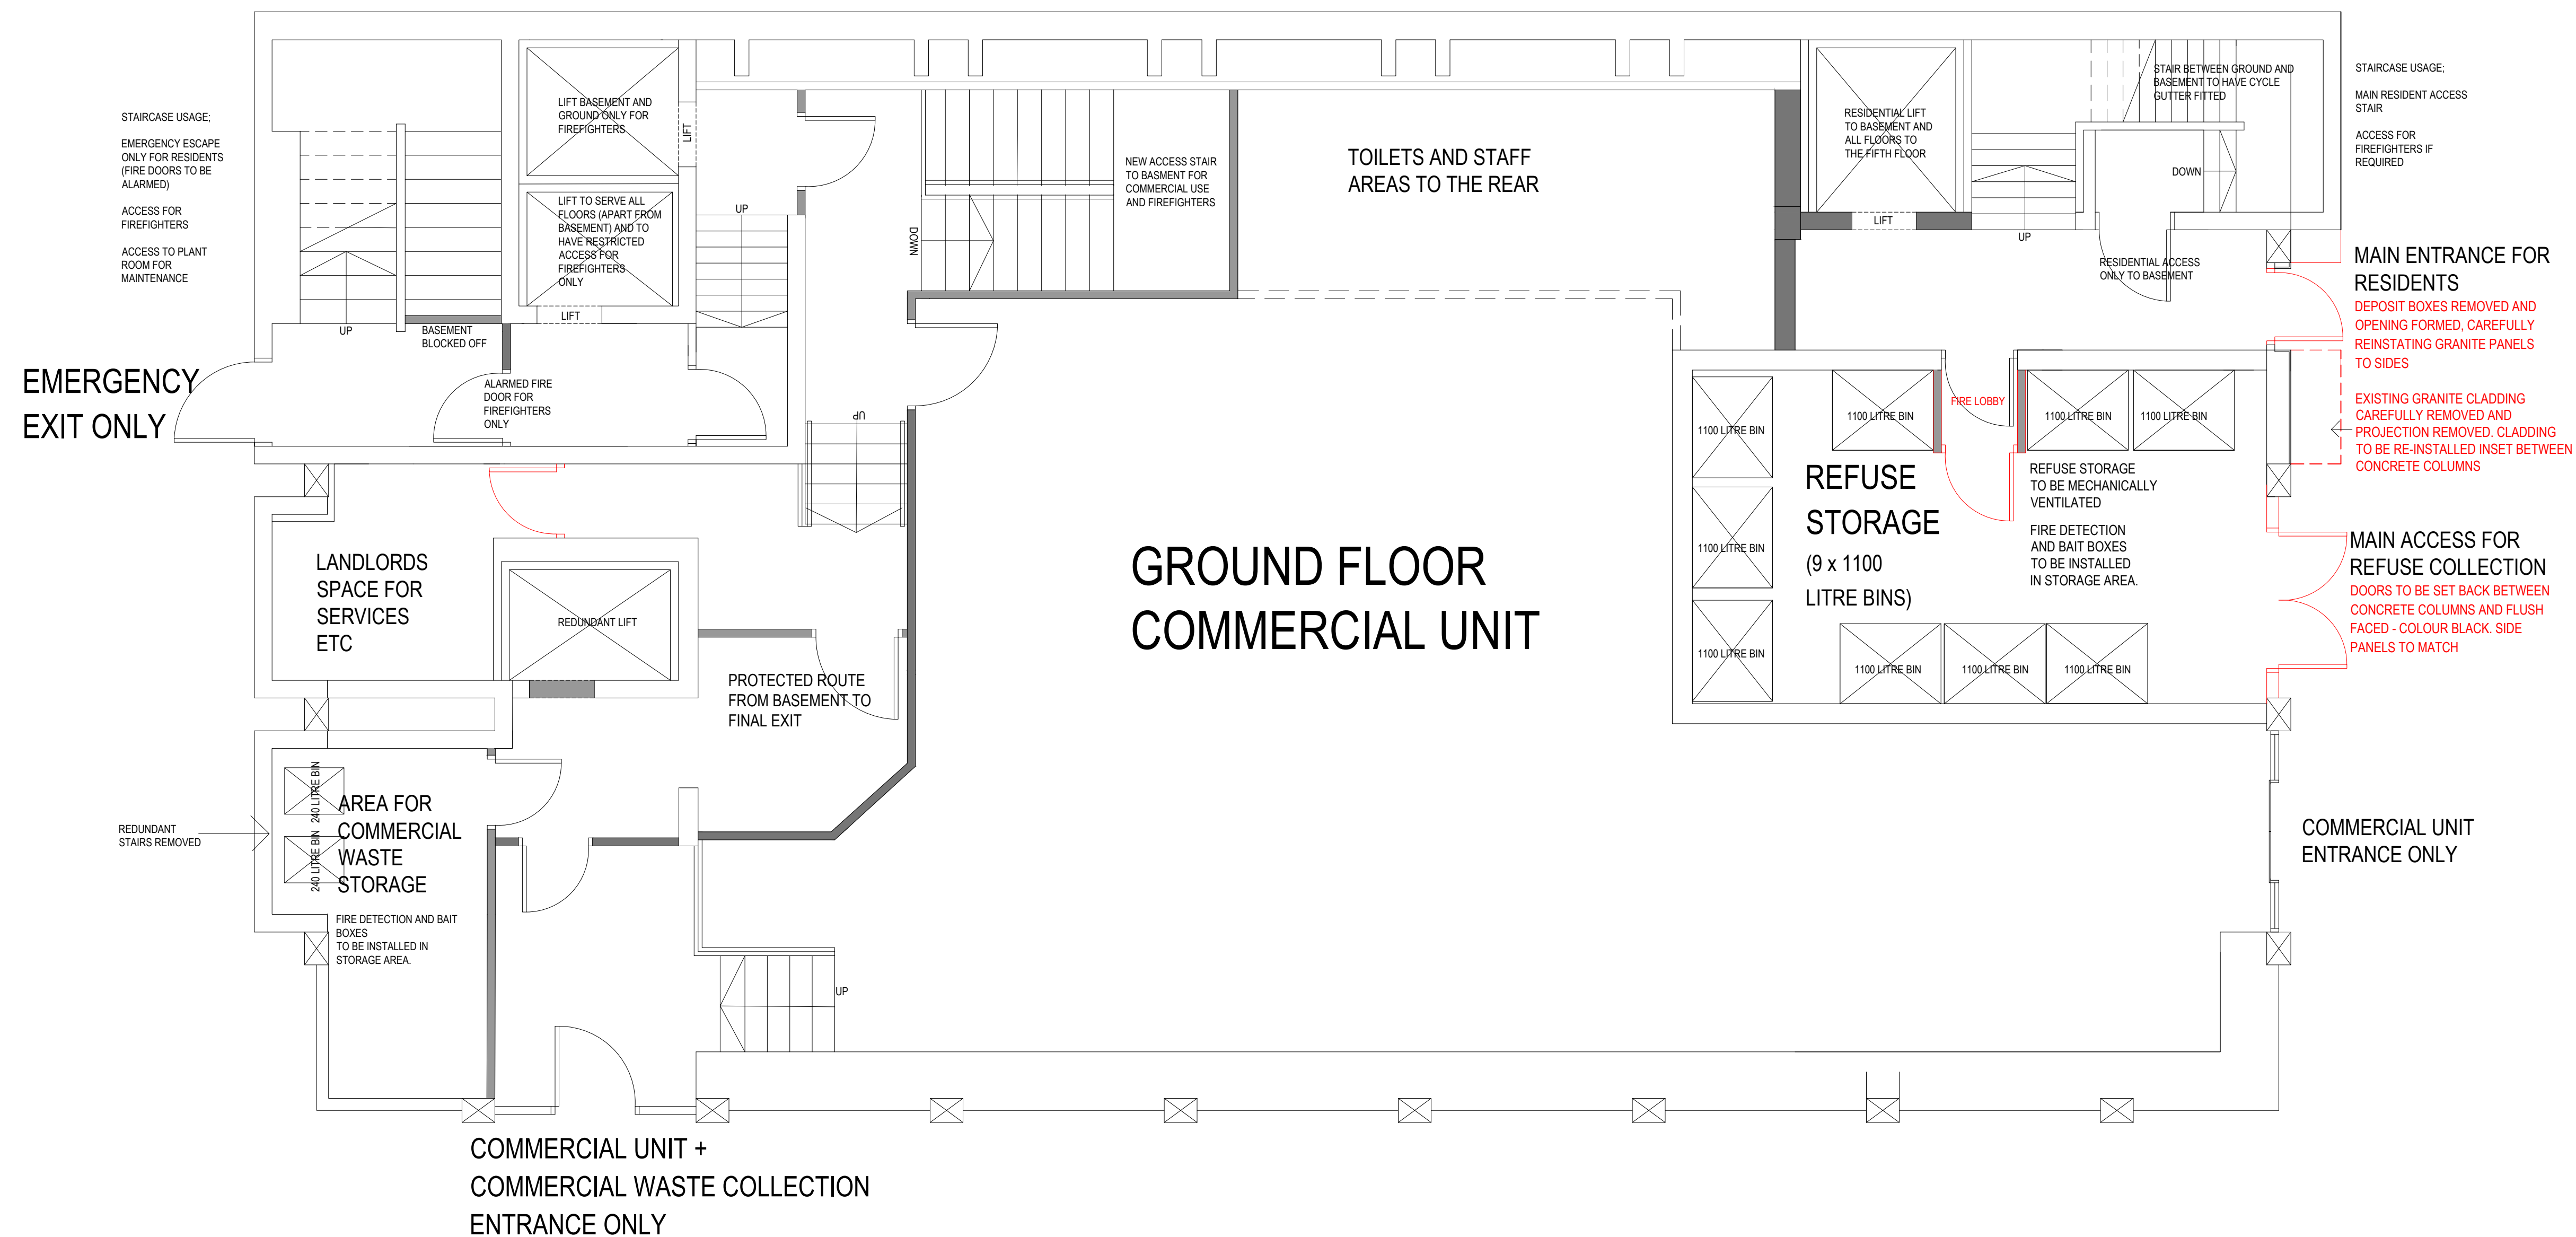

GROUND FLOOR PLAN

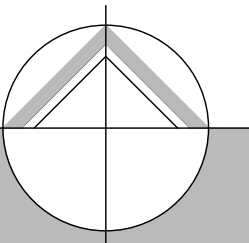

northern design
partnership

Chartered Architects
The Chapel, Millmoor Road,
Meltham, Holmfirth, HD9 5JU

www.northerndesignpartnership.co.uk
Instagram: @northerndesignp
Telephone: (01484) 854848

client	HD CENTRAL		
project	DEVELOPMENT OF FORMER HSBC BANK 2 CLOTH HALL STREET HUDDERSFIELD HD1 2EG		
drawing	PROPOSED GROUND FLOOR PLAN		
revision	notes	date	drawn
E	ACCESS DOORS AMENDED AND INTERNAL REDESIGN	03.26	PB
F	AMENDMENTS TO NEW STREET ENTRANCES AND LANDINGS SERVICES FROM	07.26	PB
G	REVISION AMENDMENTS TO NEW STREET ENTRANCES	09.26	PB
scale :	1:50 AT A1	03.25	PB
project no.	drawing no.		revision
2412	10		G