




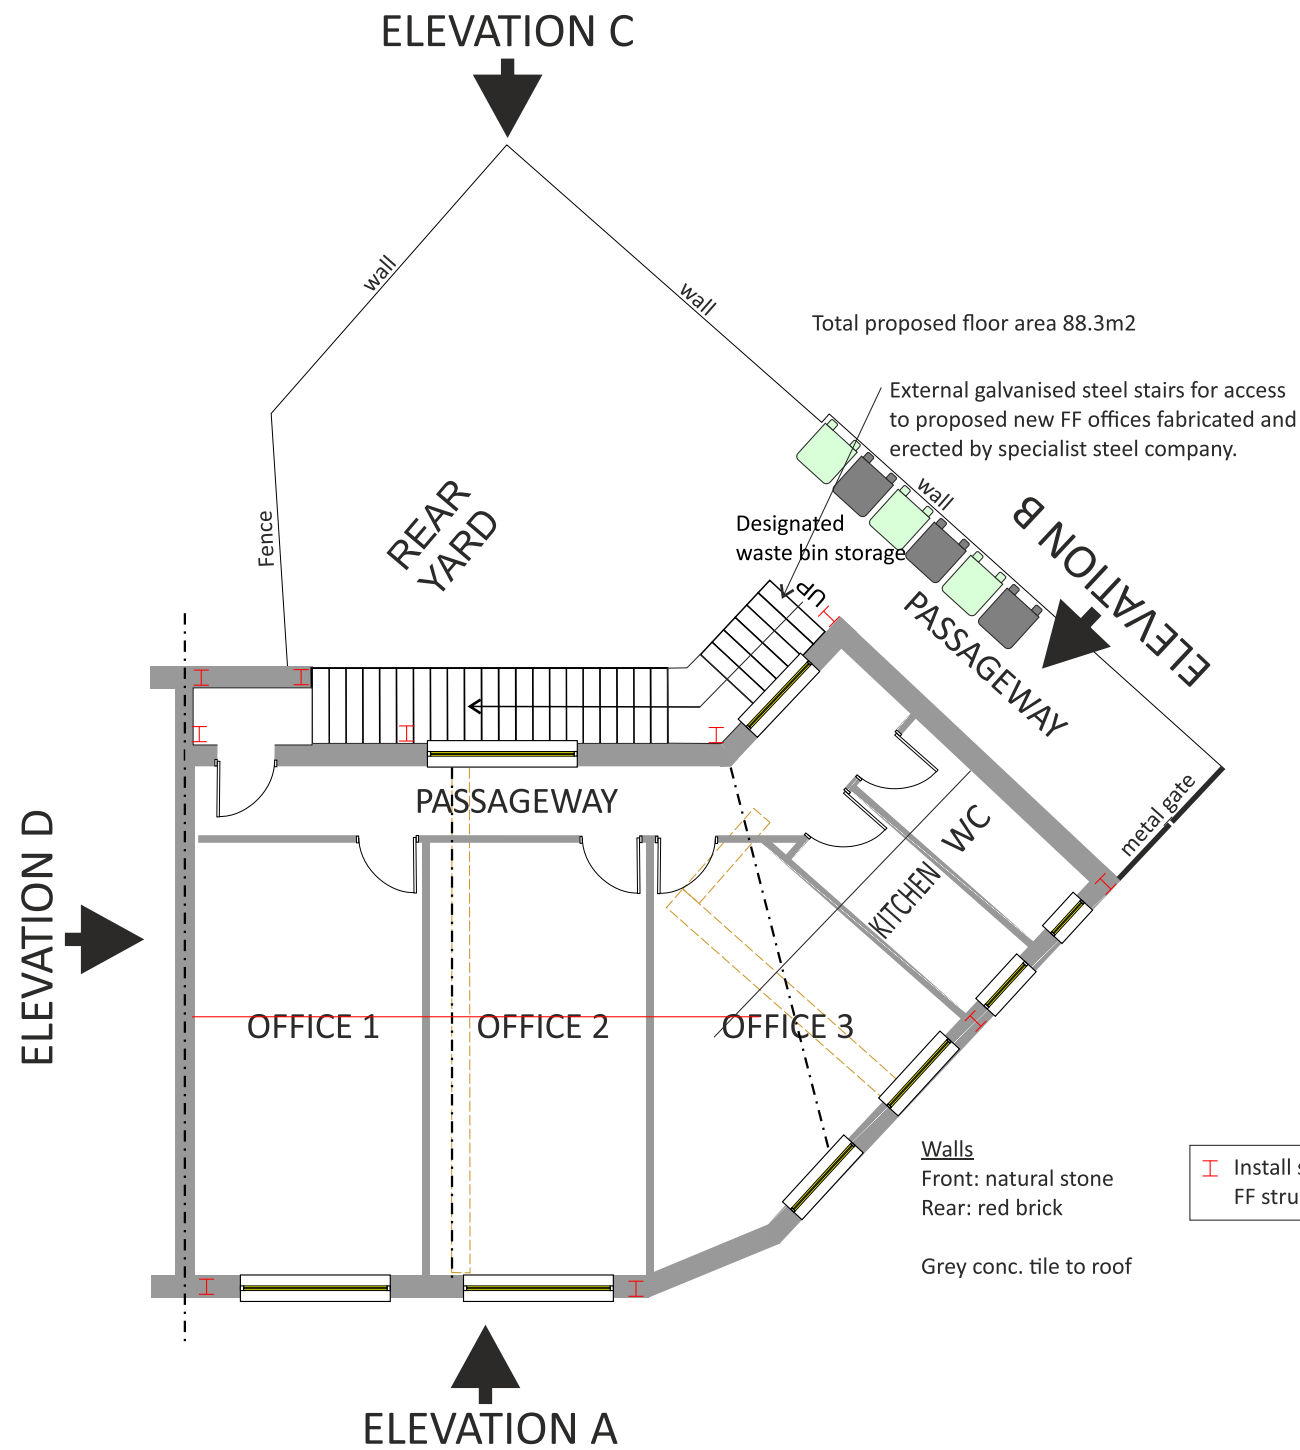

Proposed First Floor Plan Scale 1:100

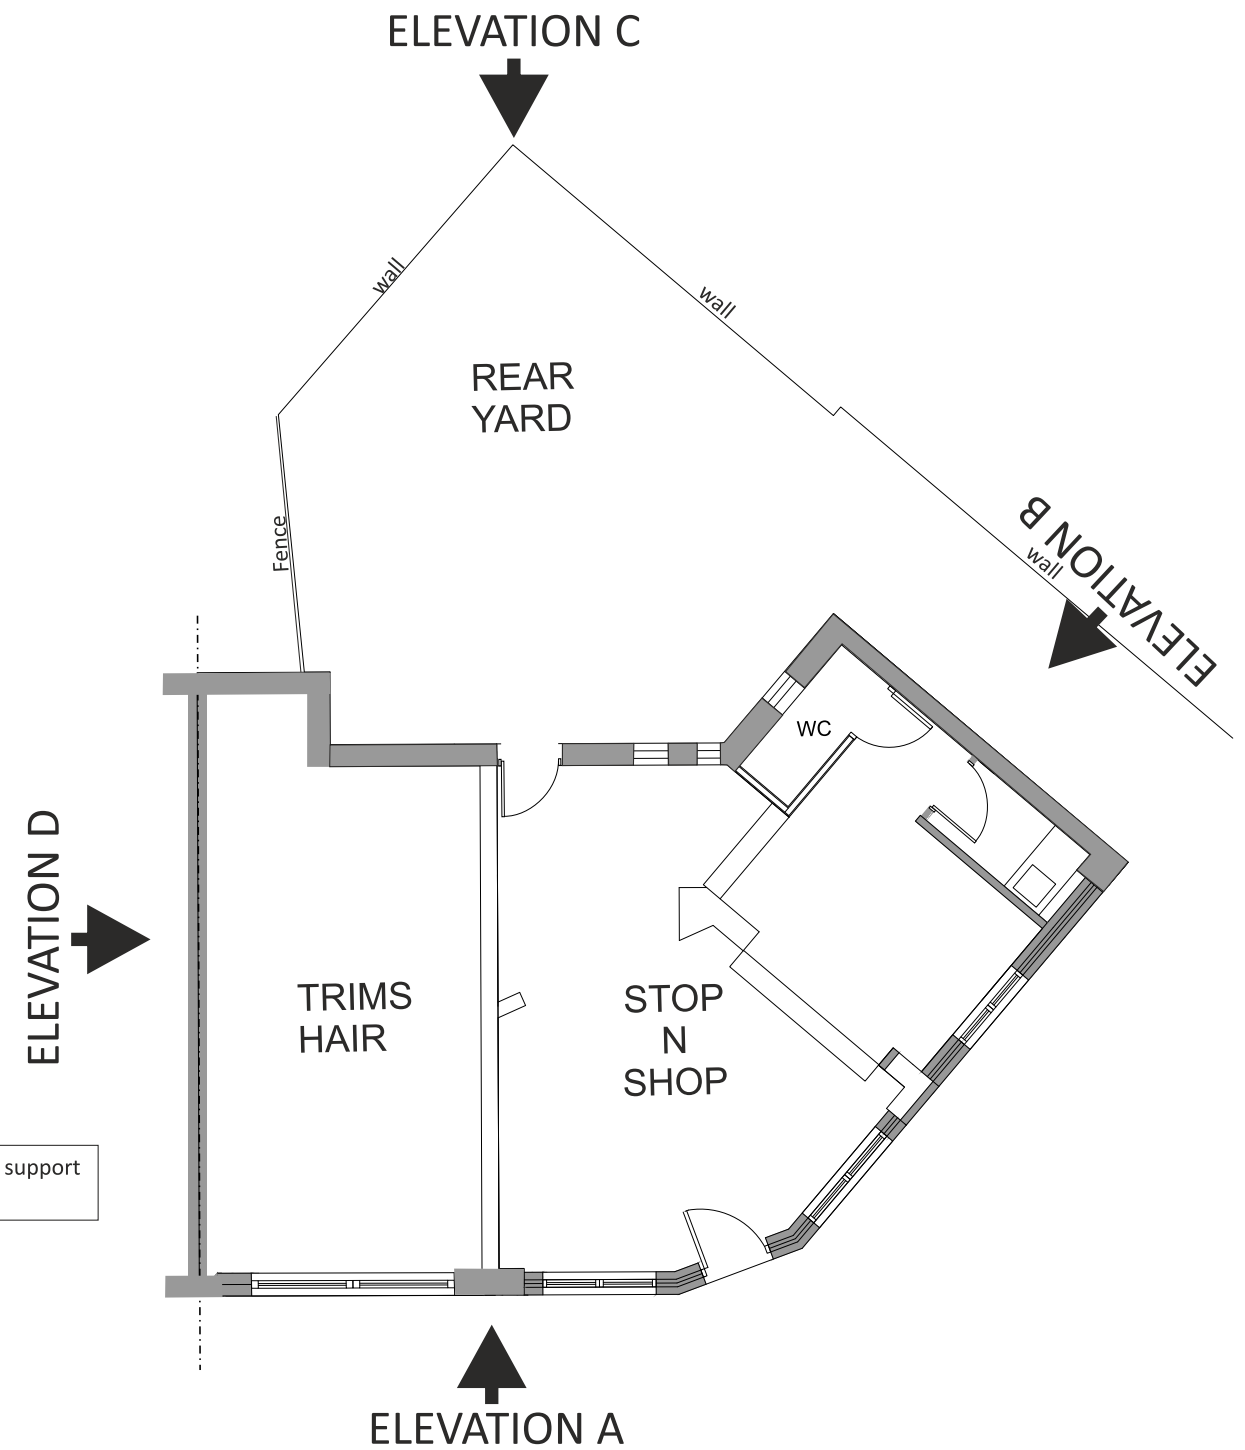


Existing Ground Floor Plan Scale 1:100

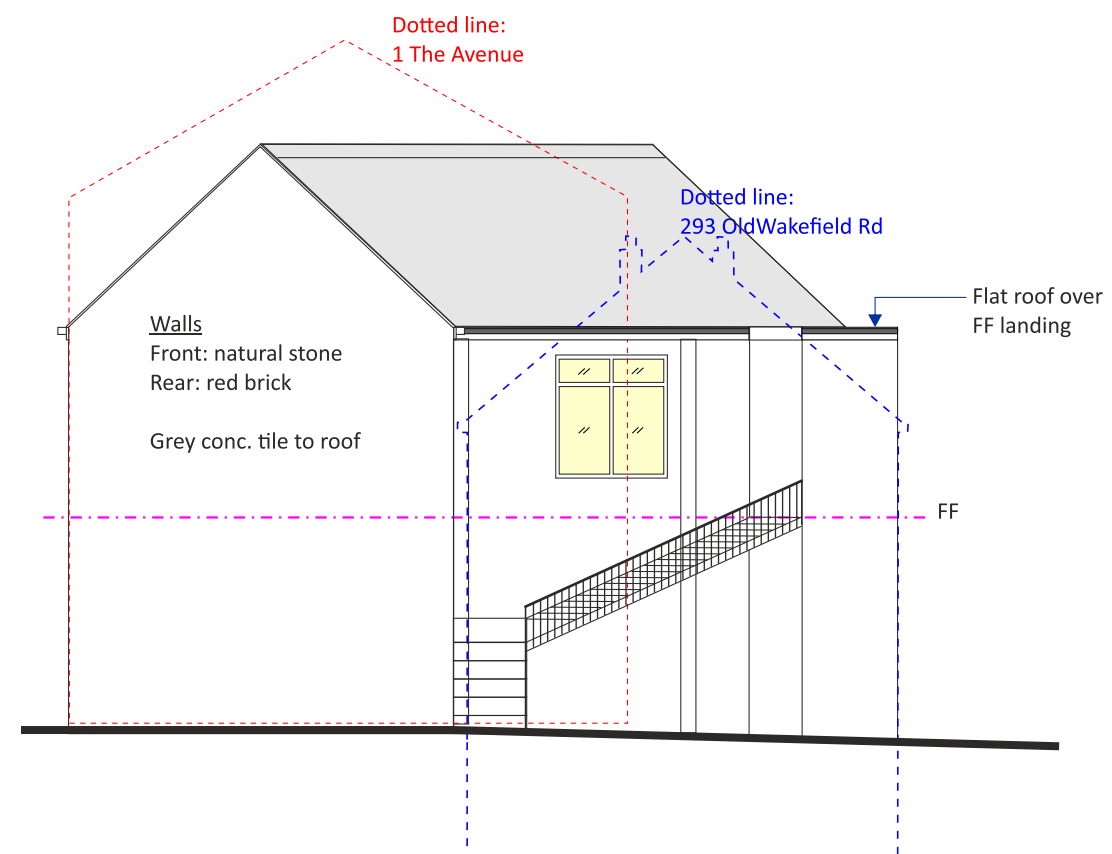

Proposed North Elevation 'B' Scale 1:100


Install steel UC to support FF structure

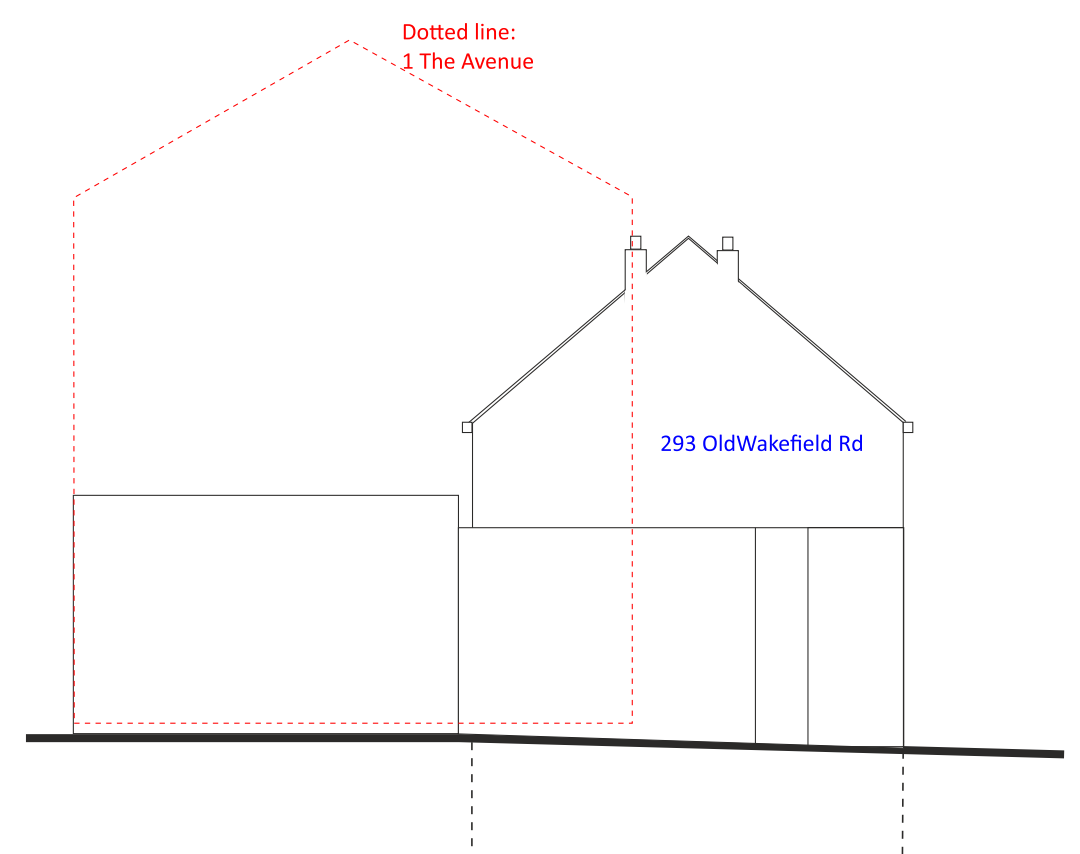


Existing North Elevation 'B' Scale 1:100




Proposed Elevation South-East 'A' Scale 1:100

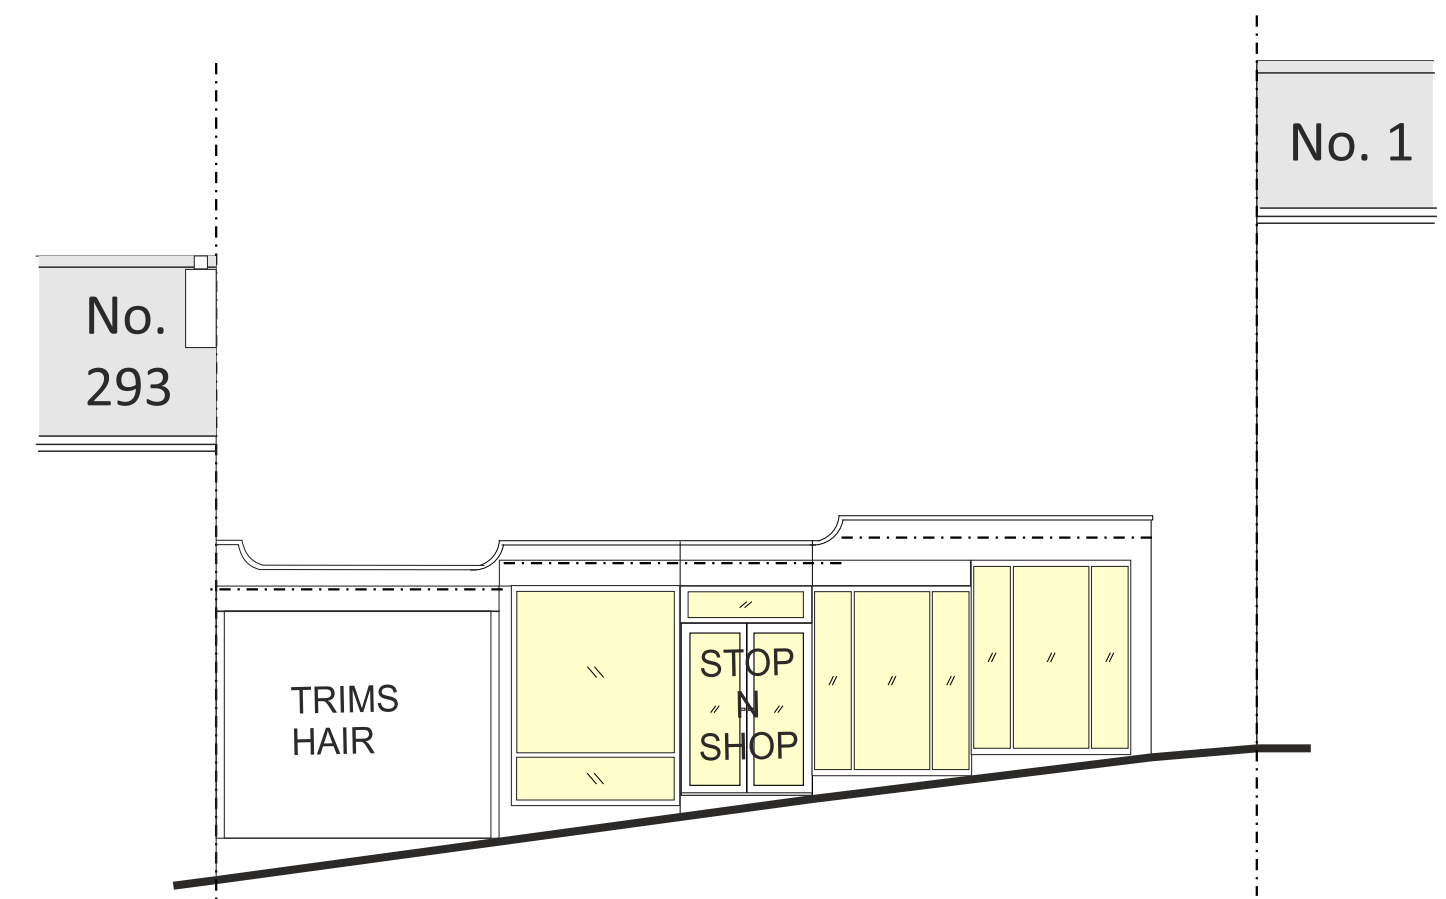


Existing Elevation South-East 'A' Scale 1:100

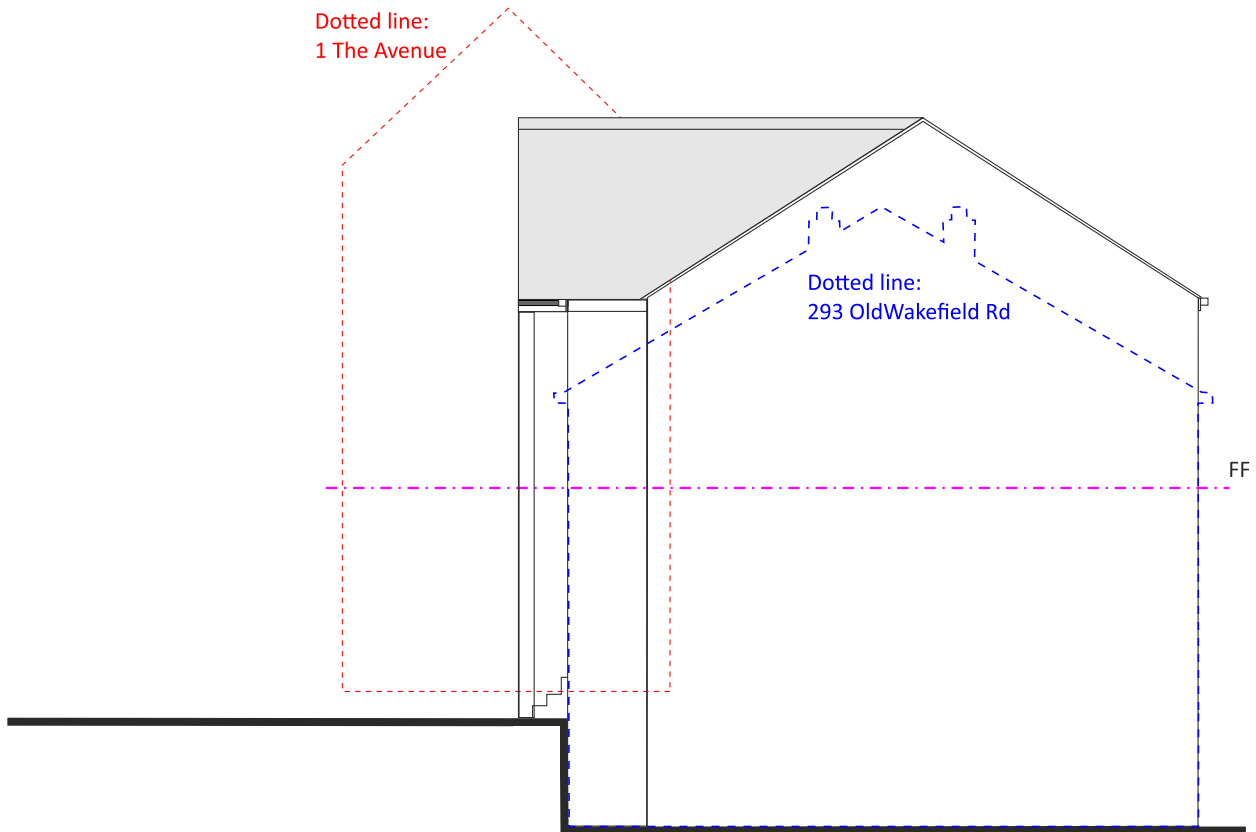


Proposed South-West Elevation 'D' Scale 1:100

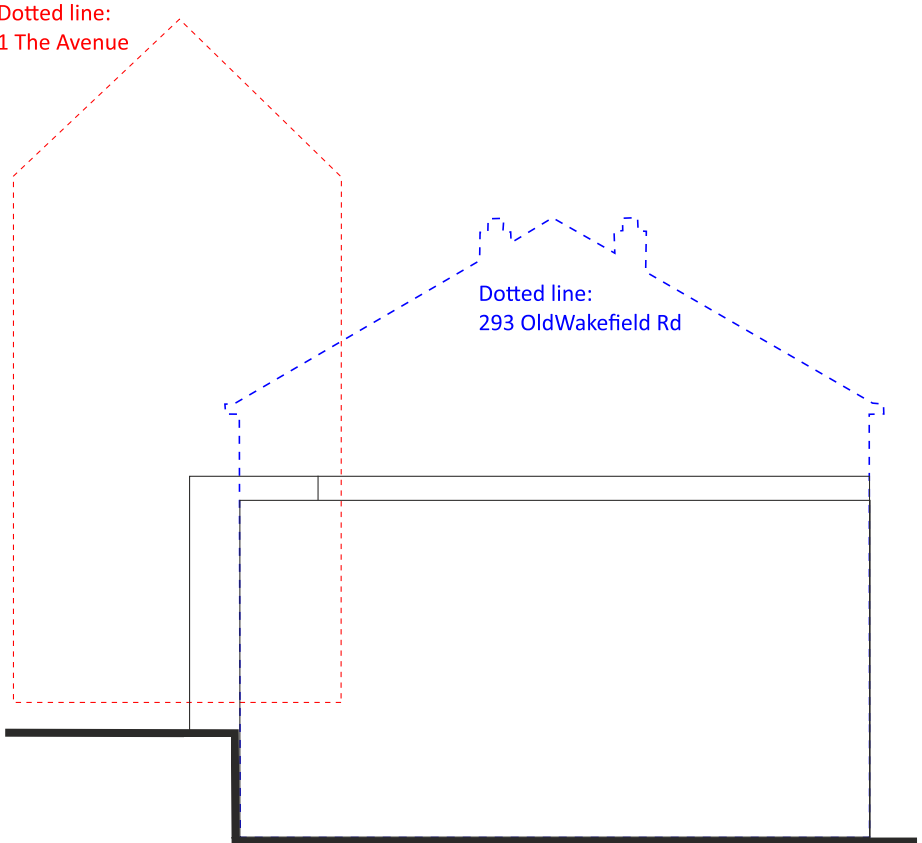

Existing South-West Elevation 'D' Scale 1:100

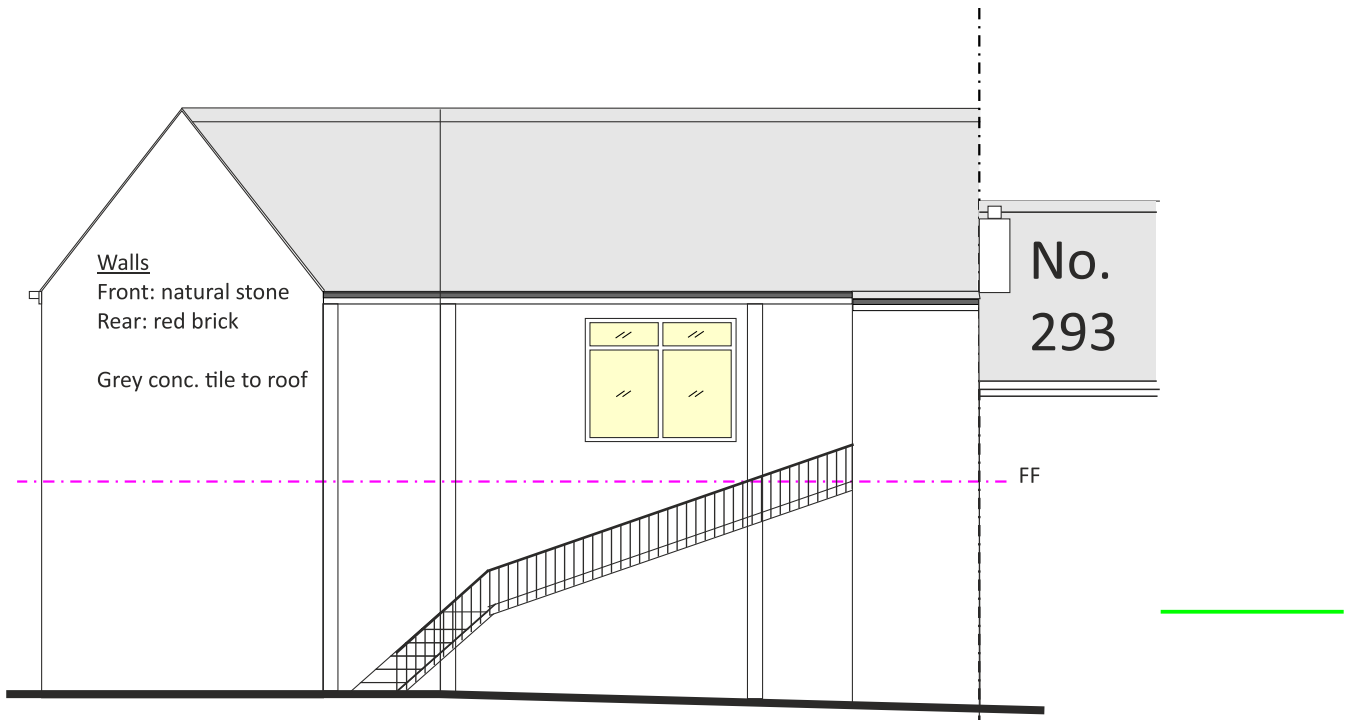

Proposed North-West Elevation 'C' Scale 1:100

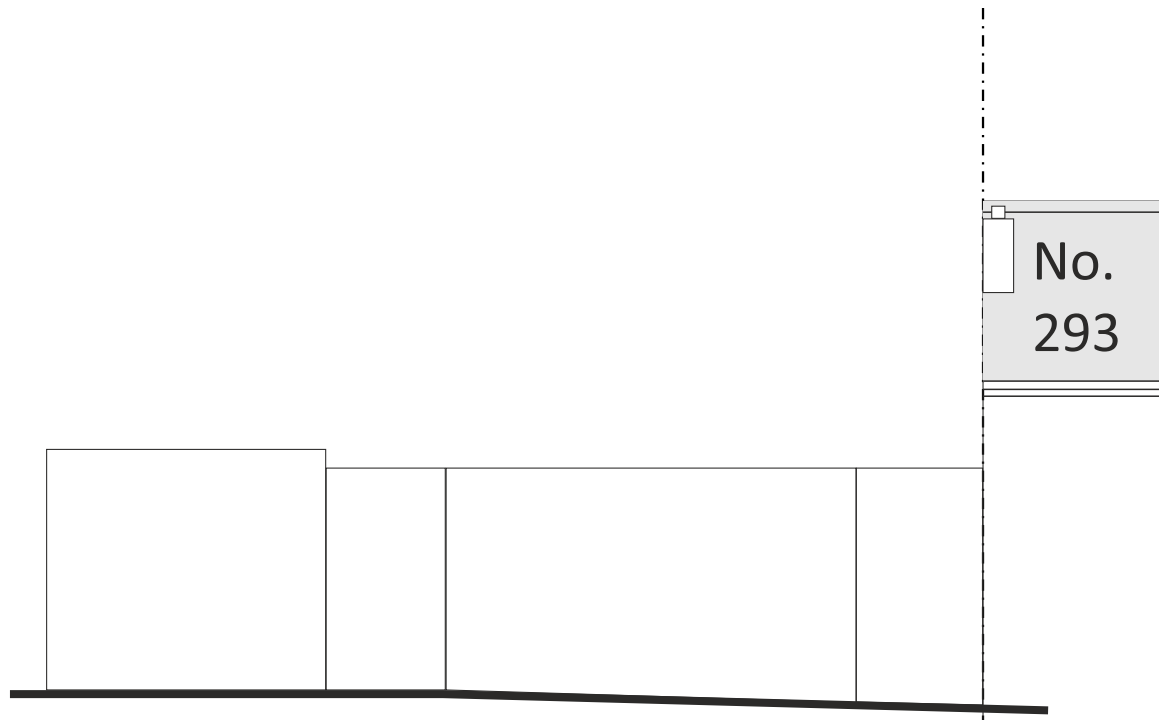

Existing North-West Elevation 'C' Scale 1:100

