




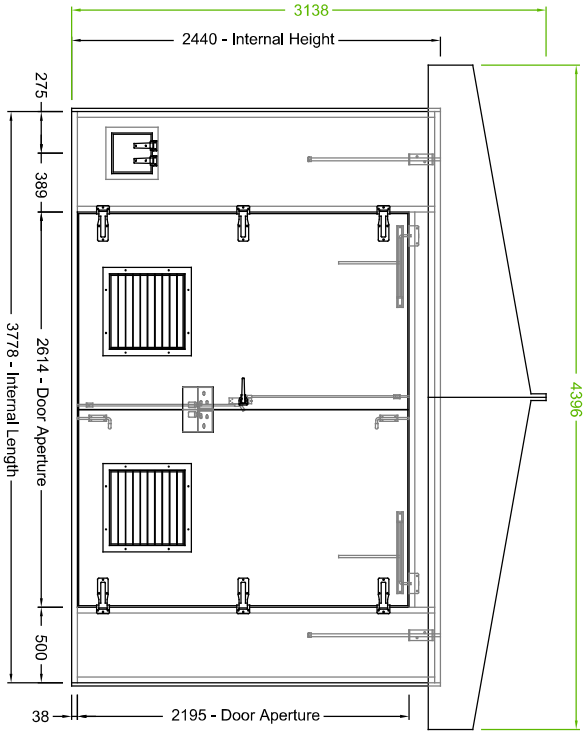


FRONT ELEVATION

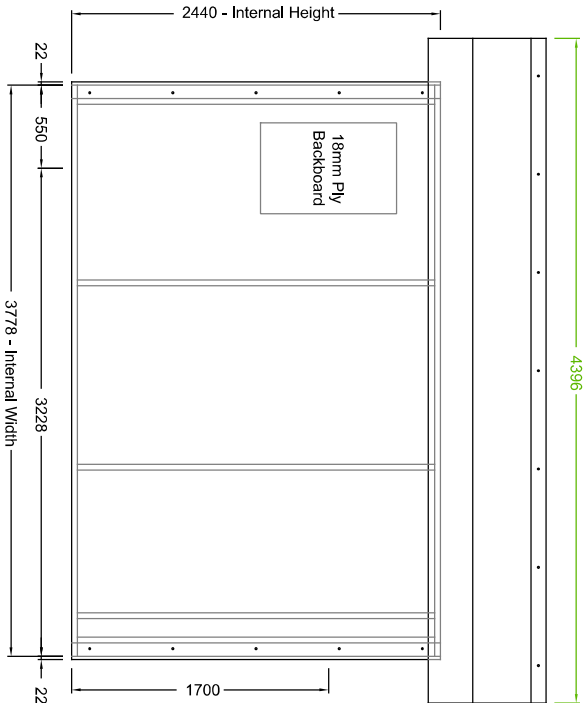


RH SIDE ELEVATION

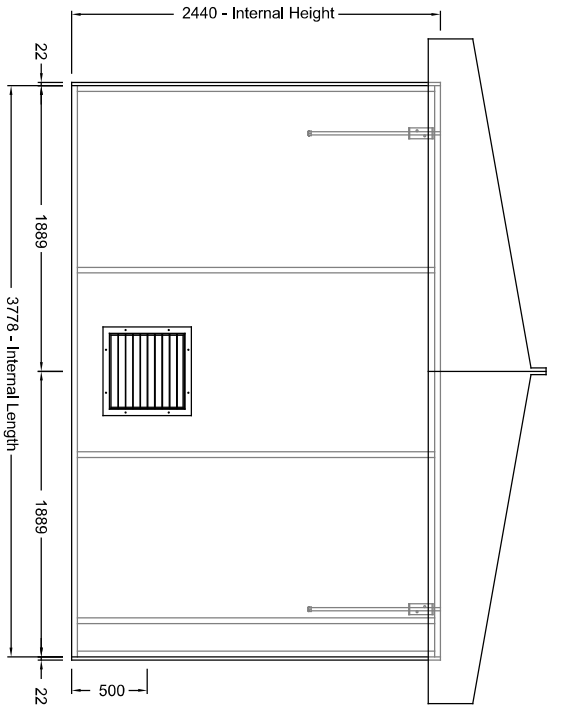

REAR ELEVATION

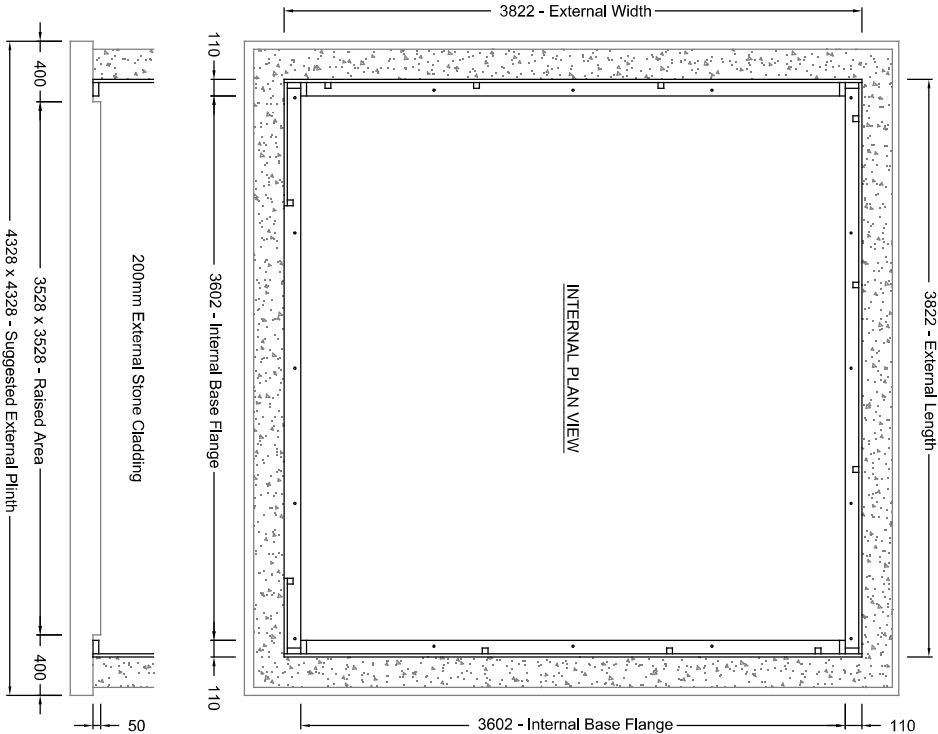

INTERNAL PLAN VIEW

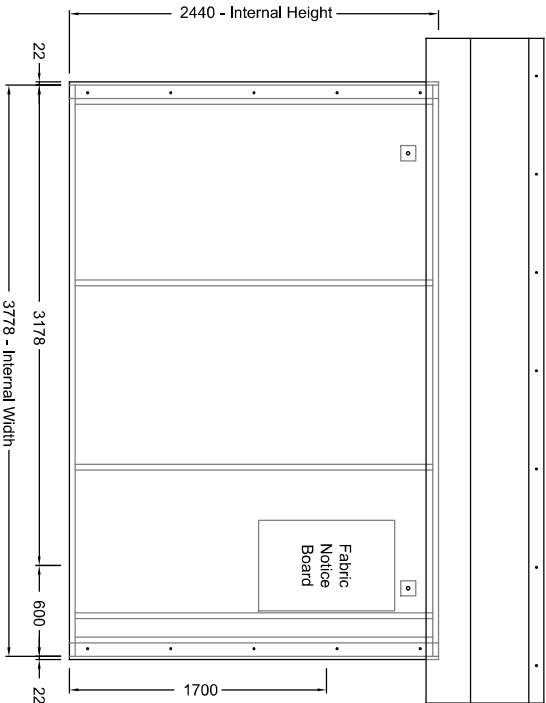

LH SIDE ELEVATION



Unit Information for Transportation	
External Length	4396mm
External Width	4396mm
External Height	3138mm
Approx Weight	2605kg

- Construction: Standard - Flat Pack
- Dimensions: 3778 x 3778 x 2440mm (Internal)
- Finish: Walls & Doors - Textured - RAL 7015 (BR Green)
- Roof - Tile Effect - RAL 7015 (Slate Grey)
- Doors: 1 x Double Doors - 1295 x 2175mm
- Door Lock: 3 Way Locking c/w L Handle (Lock Eye Removed)
- GTC Dual Locking Shroud & Bar
- Vents: 3 off 500 x 500mm Galvanised Vents
- Roof Type: Explosion Relief - Dual 10° Pitch
- 65mm Soffit Ventilation (Sides & Rear Walls)
- Additional 200mm Overhang (Stone Cladding)
- 250 x 250mm Cat-Flap to Front Wall
- 600 x 900mm Fabric Notice Board to LH Wall
- 600 x 900 x 18mm Ply Backboard to RH Wall
- Extras:

Rev	Description	Drawn	Date
4	Roof updated & lock changed	MT	06.07.26

Kingsley Plastics Limited
The Airfield, Winkleigh, Devon. EX19 8DW
T : 01837 83154 www.kingsleyplastics.co.uk

Customer: **Emerald Green Investments**

Project Name: **Turnbridge Mills**

Drawing Title: **GRP Heavy Duty Kiosk
General Arrangement**

SO No: SO-30105	WO No:
------------------------	--------

Type: Overview	Scale: 1:50 (A3)
-----------------------	-------------------------

Sheet: 1 of 1	Status: For Approval
----------------------	-----------------------------