



Proposed

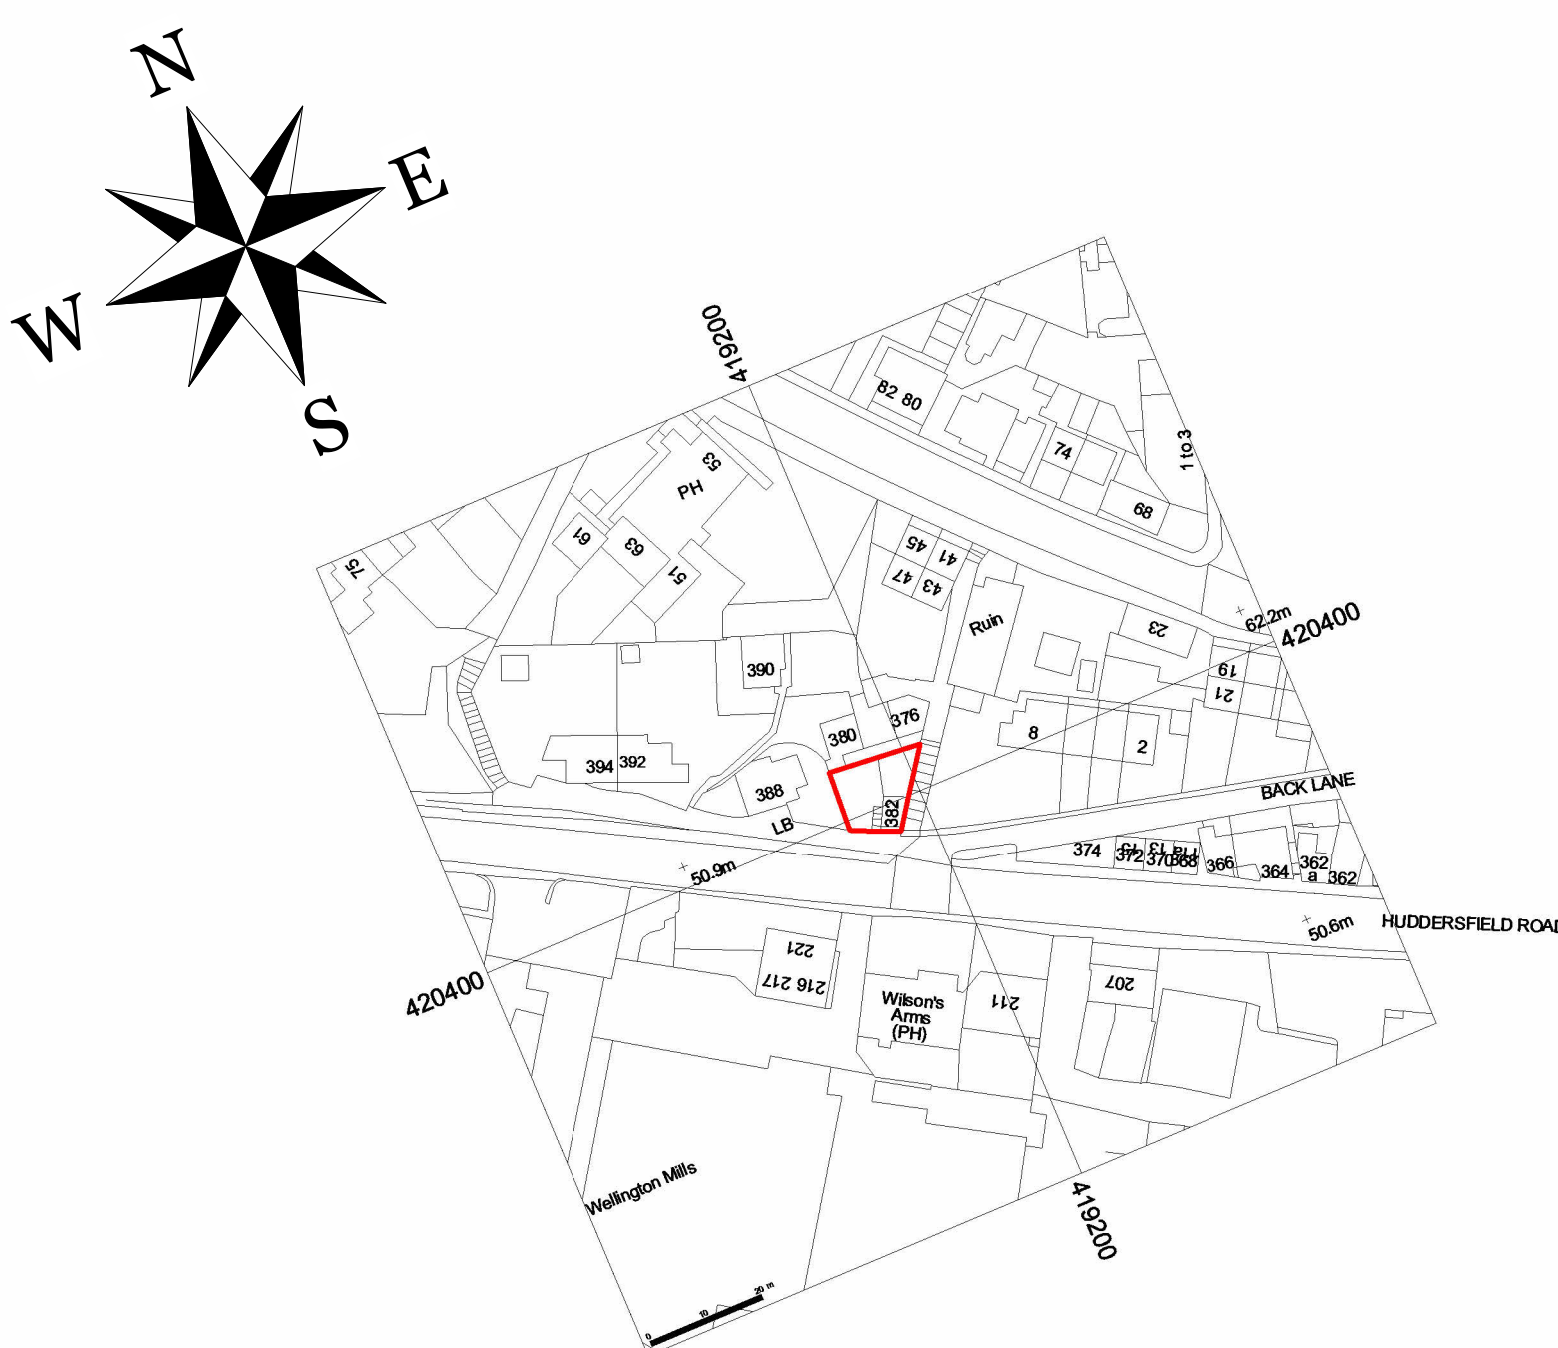

Location Plan
1 : 1250

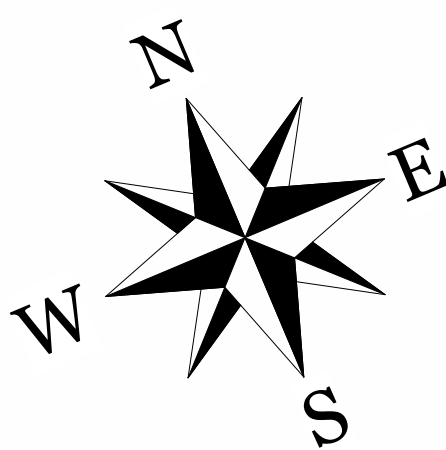

Proposed Site Plan
1 : 200

Note:
All Dimensions Are Approximate
And TBC On Site By Contractor



Mohammed Yaseen
382 Huddersfield Rd, Mirfield WF14 9DL

Drawing Title: Location & Proposed Site Plan	
Drawing Number: TR-A25-0705-A6	Scale: As indicated@A1
Date: 09/04/26	Revision: B
Drawn By: AM	Checked by: JA
Reason For Issue: Planning	