




Existing (AS ORIGINAL)

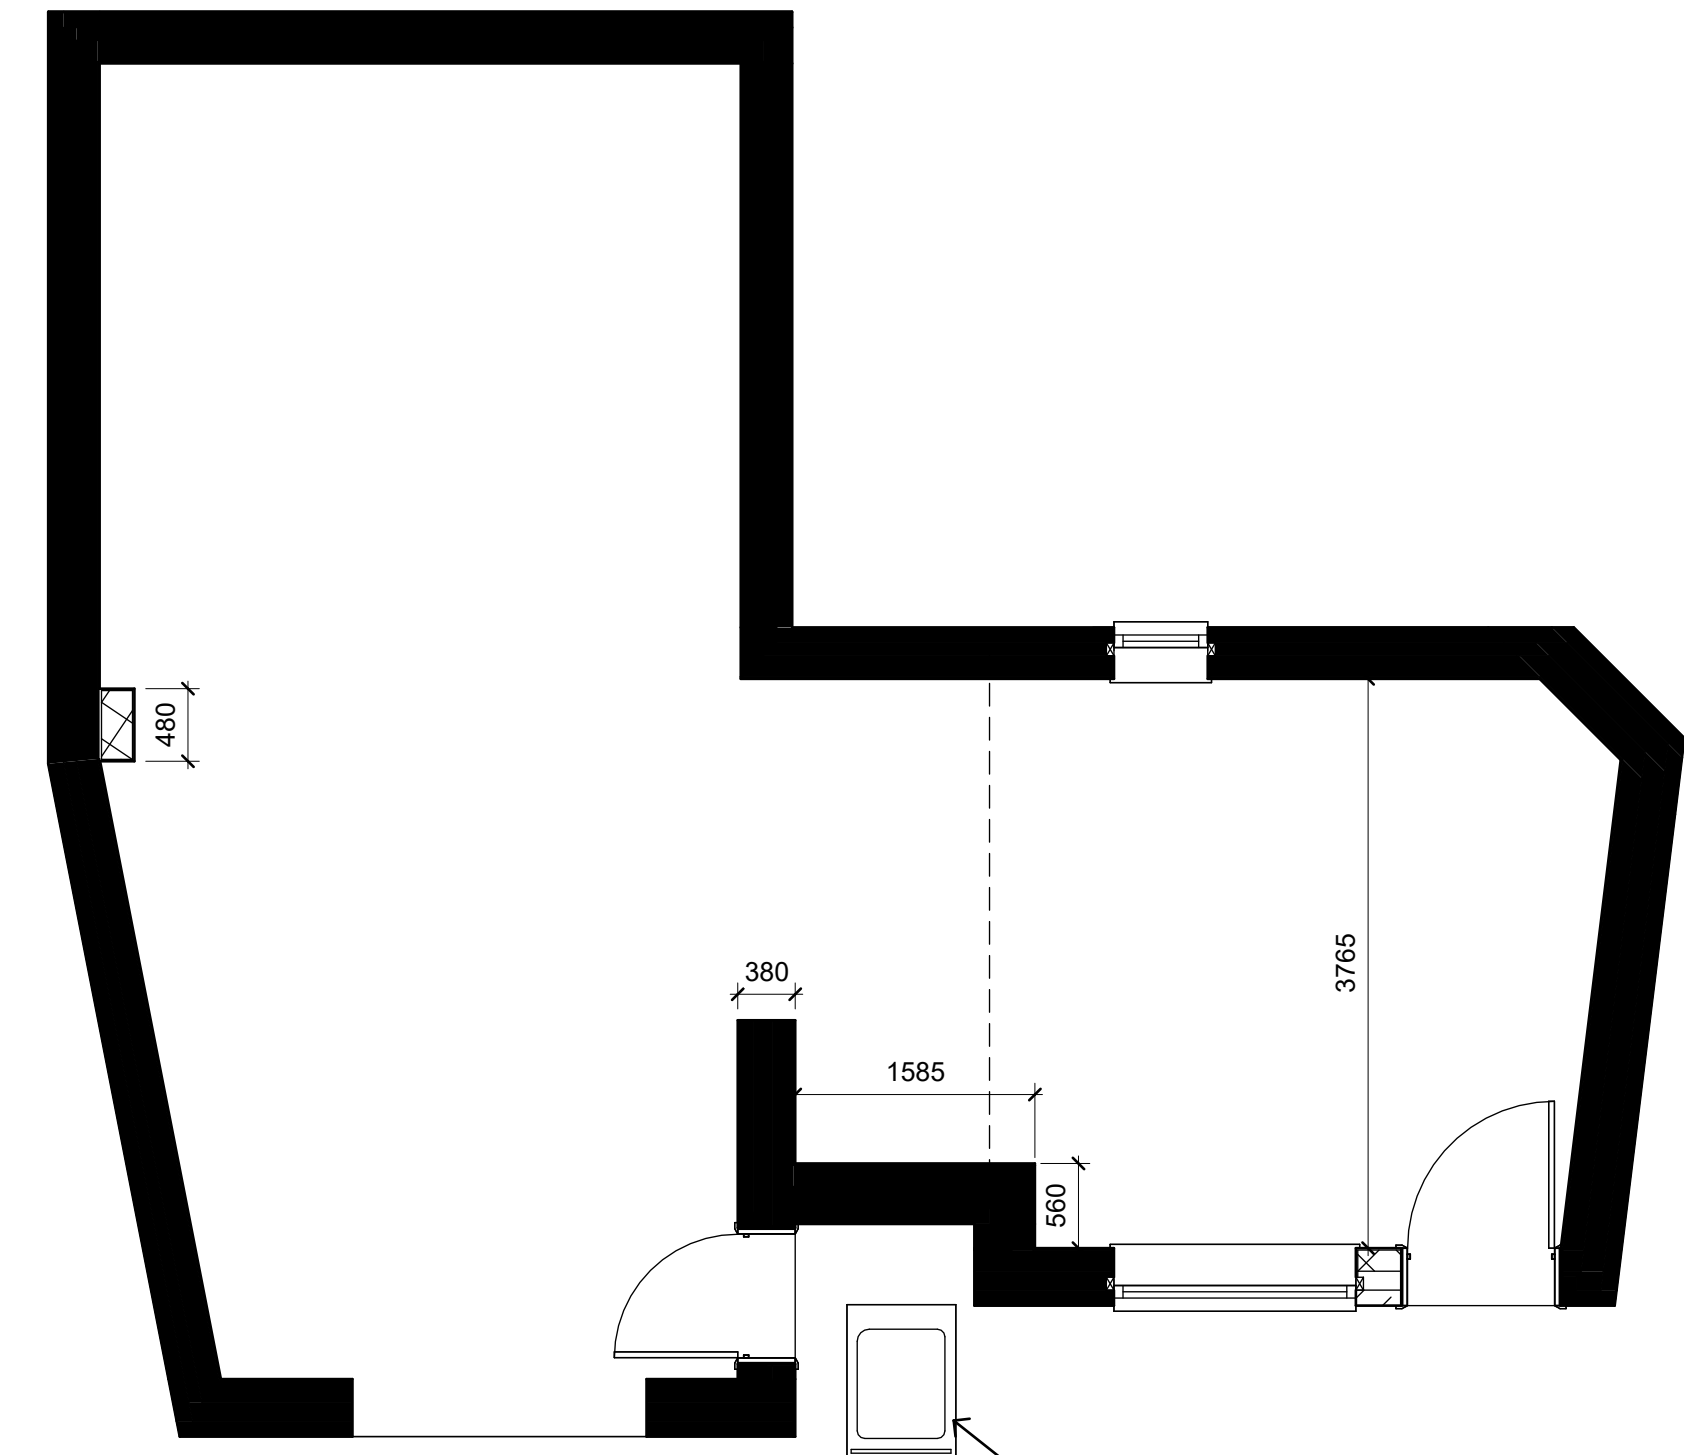


Existing Ground Floor Plan
1 : 50

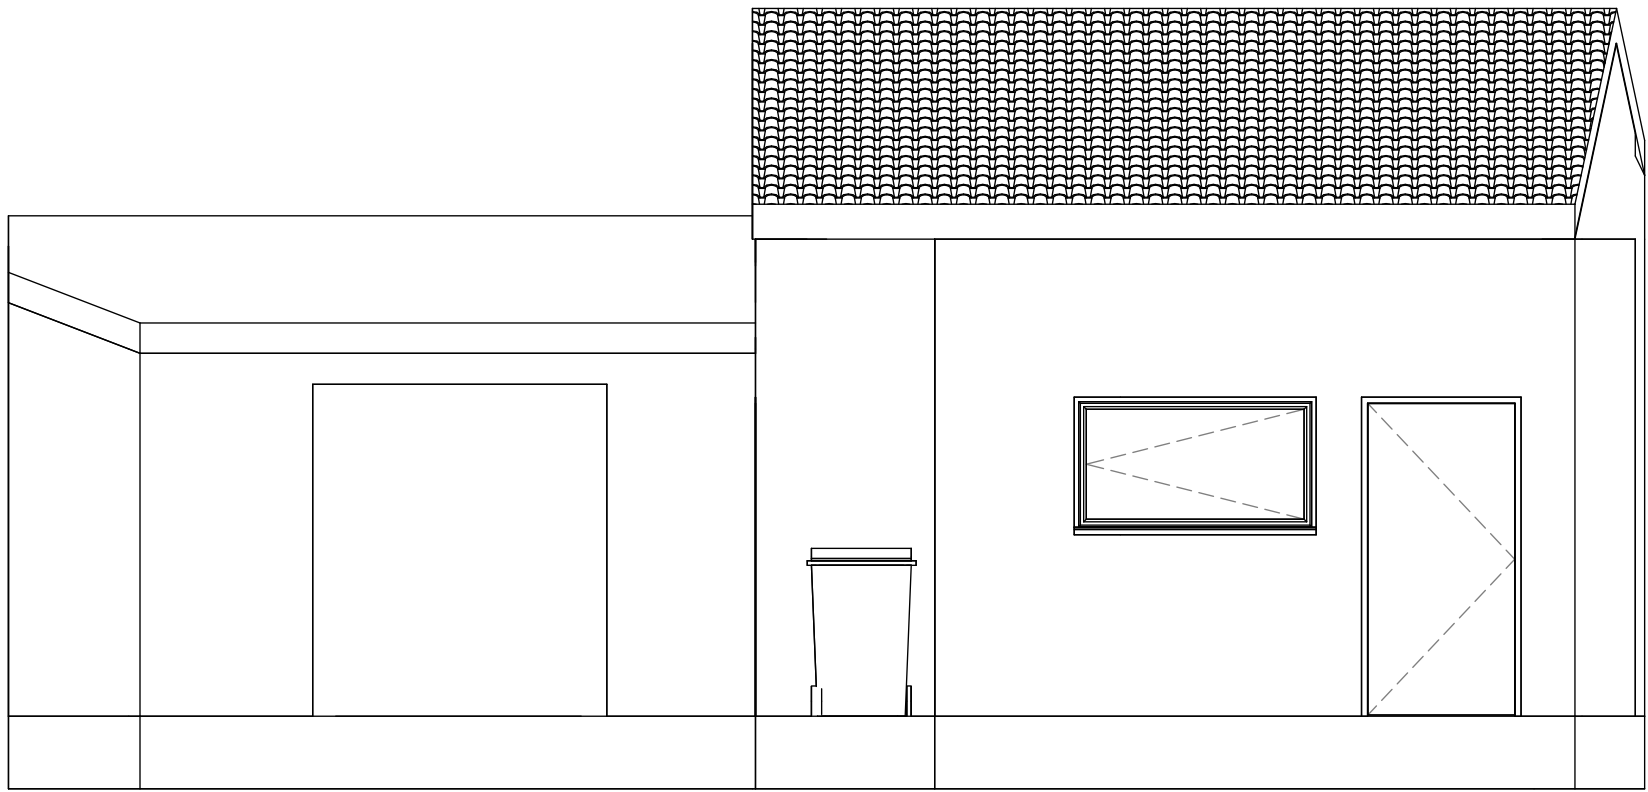


Existing South South West Elevation (Front)
1 : 50

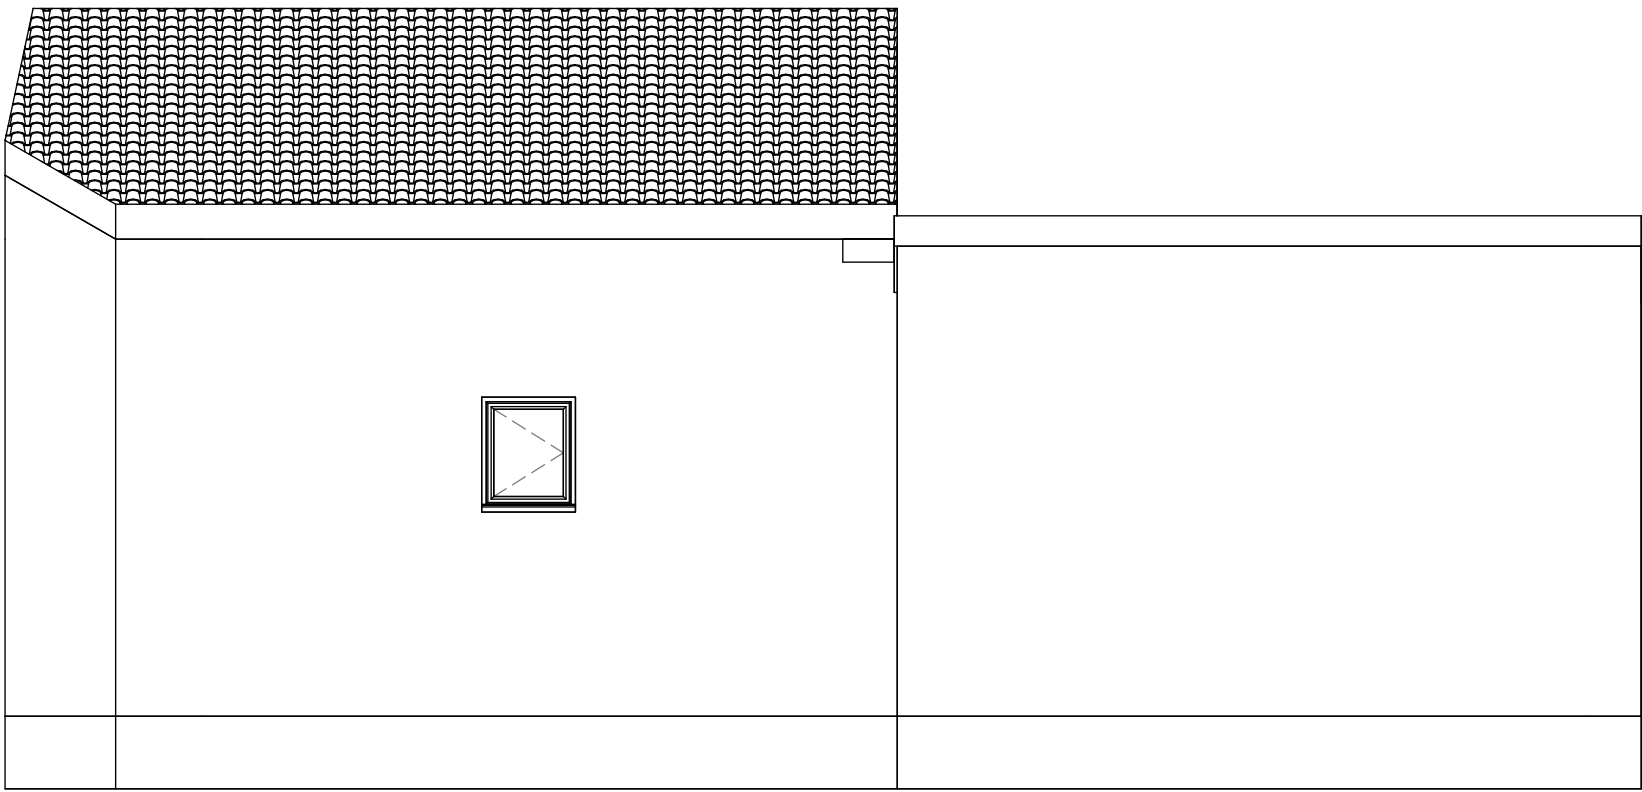


Existing North North East Elevation (Rear)
1 : 50

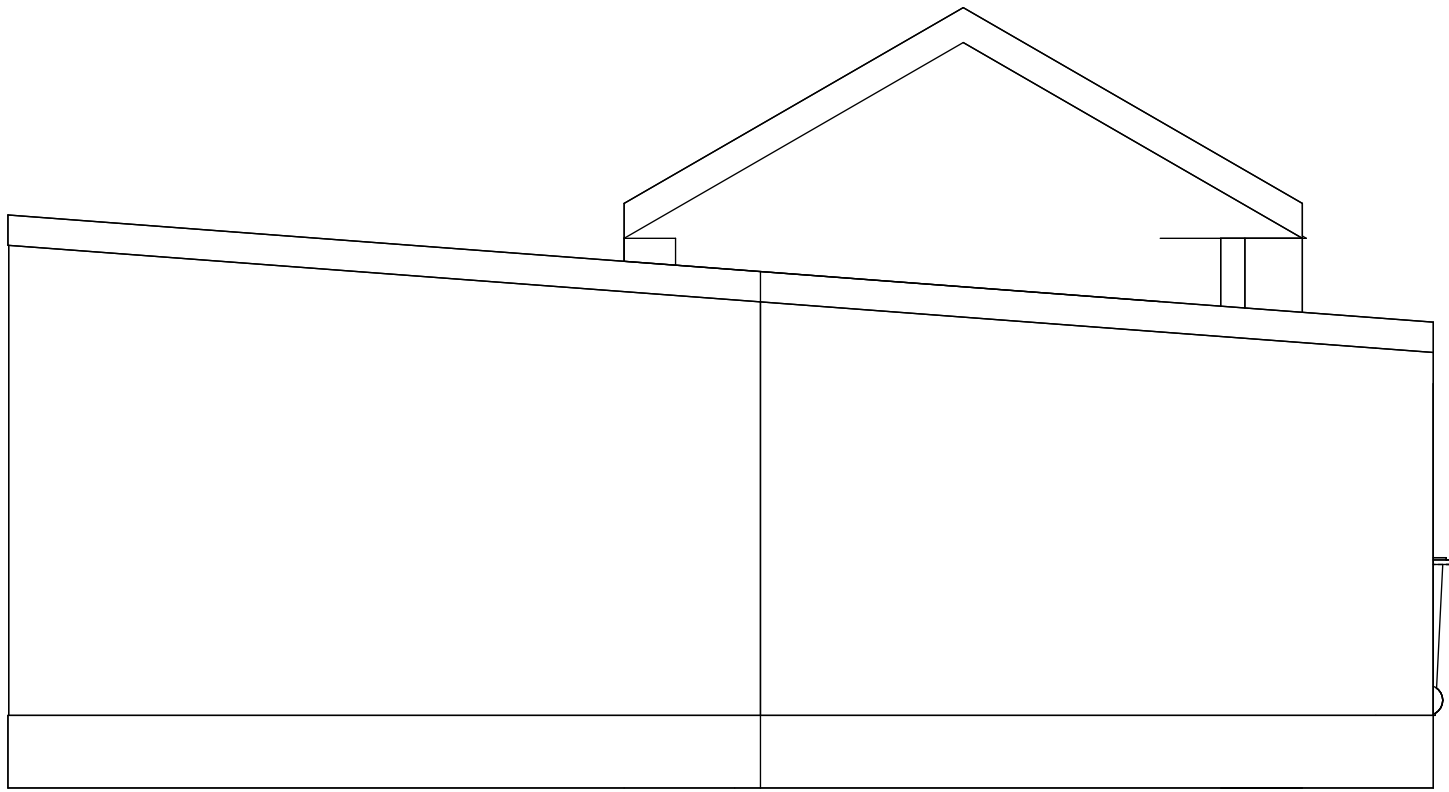

Existing West North West Elevation (Left)
1 : 50

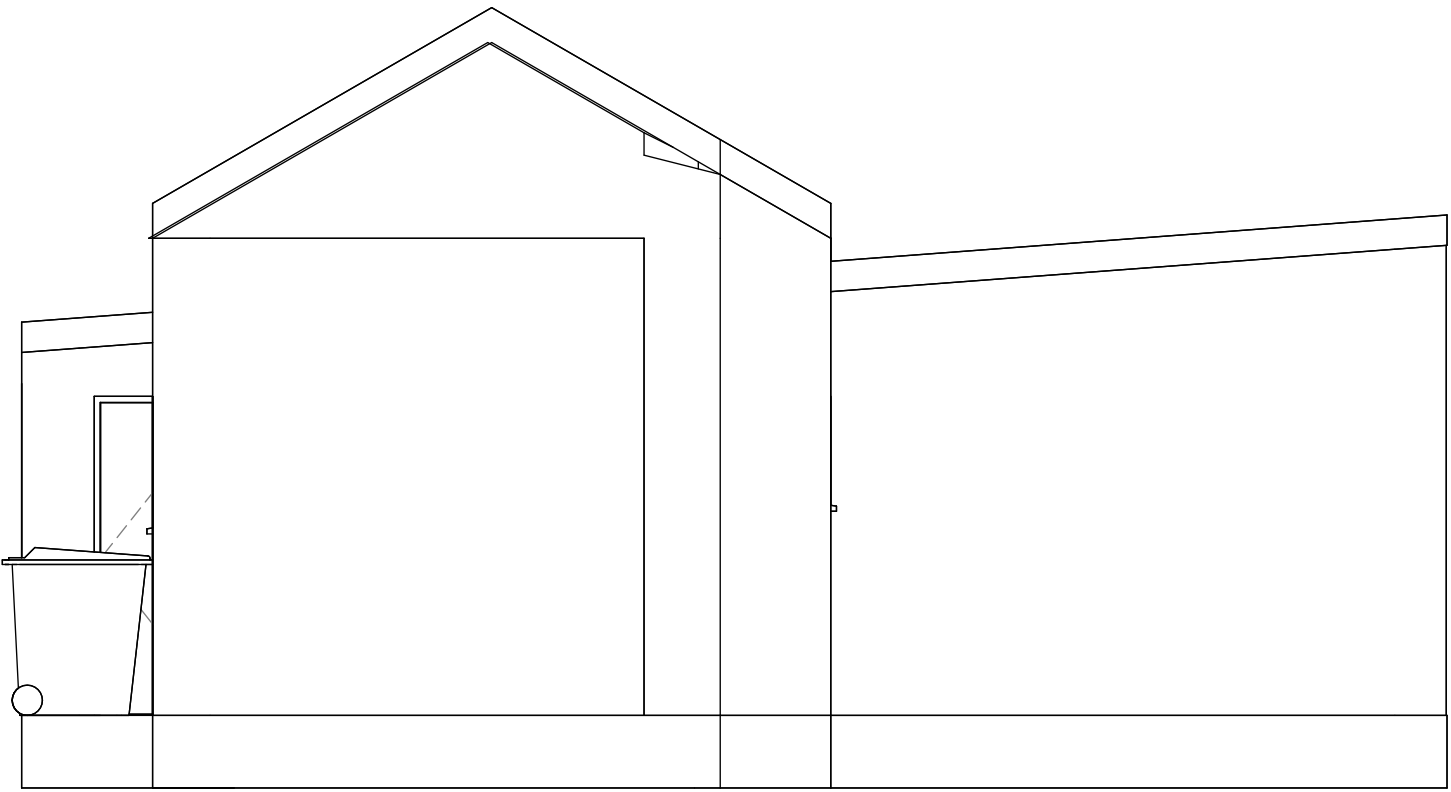

Existing East South East Elevation (Right)
1 : 50

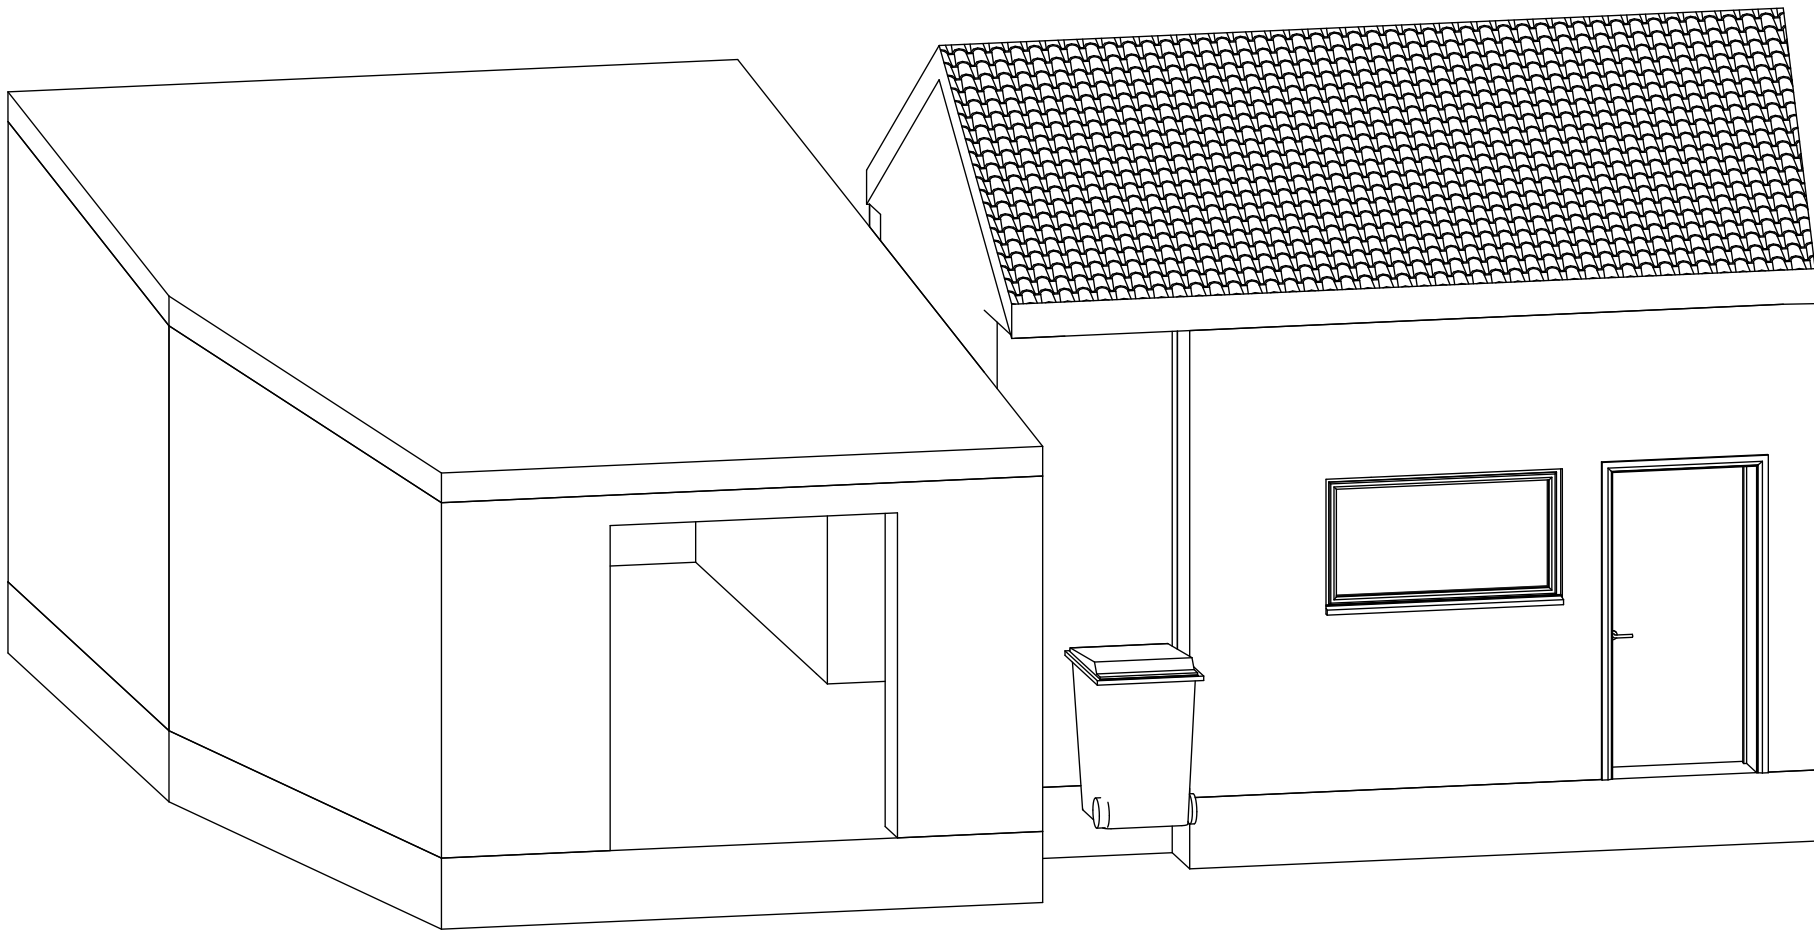

Existing 3D

Note:
All Dimensions Are Approximate
And TBC On Site By Contractor



Mohammed Yaseen
382 Huddersfield Rd, Mirfield WF14 9DL

Drawing Title:
Existing Grouped Plans

Drawing Number: TR-A25-0705-A3
Scale: 1 : 50@A1

Date: 02/07/26
Revision: B

Drawn By: AM
Checked by: JA

Reason For Issue:
Planning