

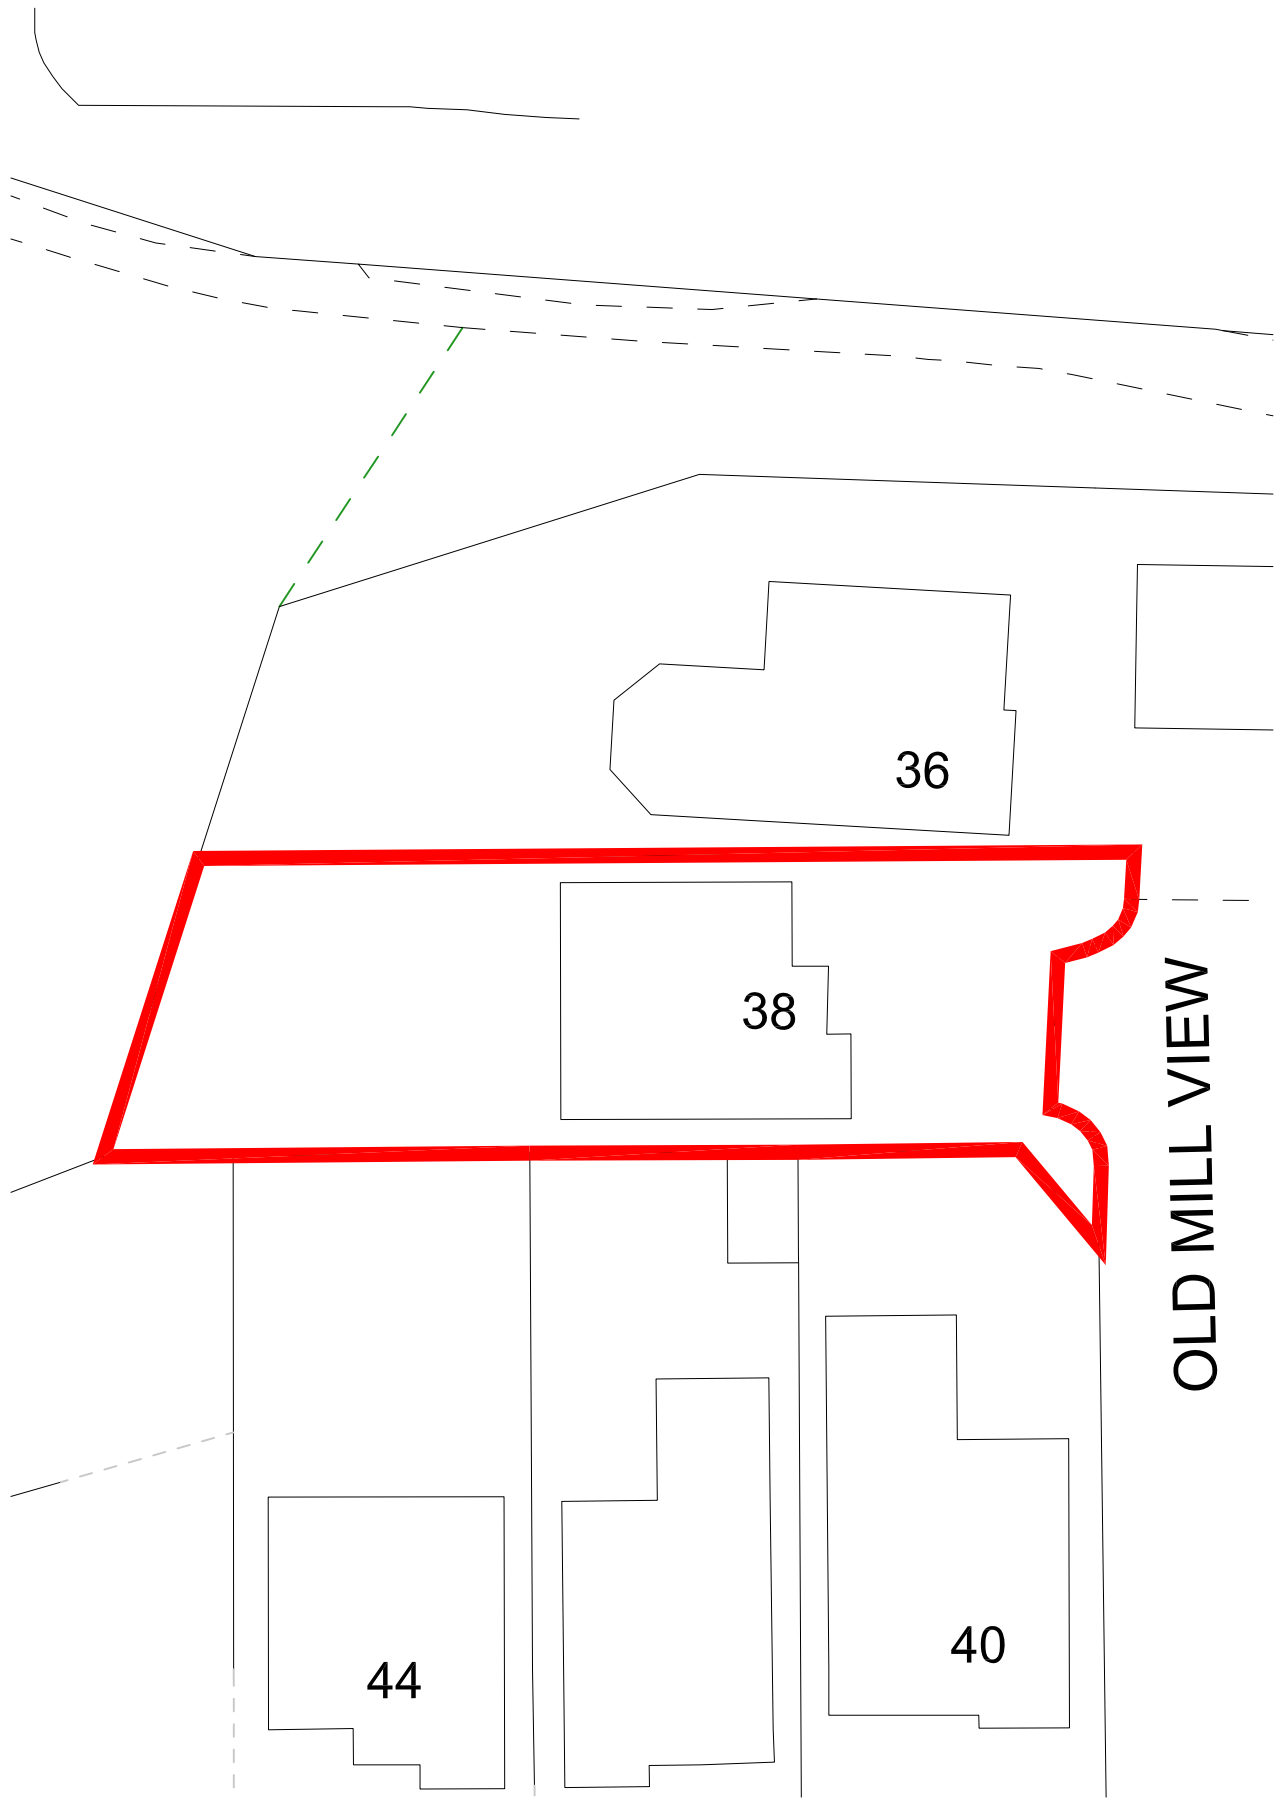


Issue Purpose : HH Application		
Project	Proposed single storey rear extension,	Date 22-04-2026
		Scale 1:250,@ A3
Address	38 Old Mill View, Dewsbury, WF12 9DJ	Site plans
		D.N. 2621 - 380MV - 02

 

EXISTING SITE PLAN

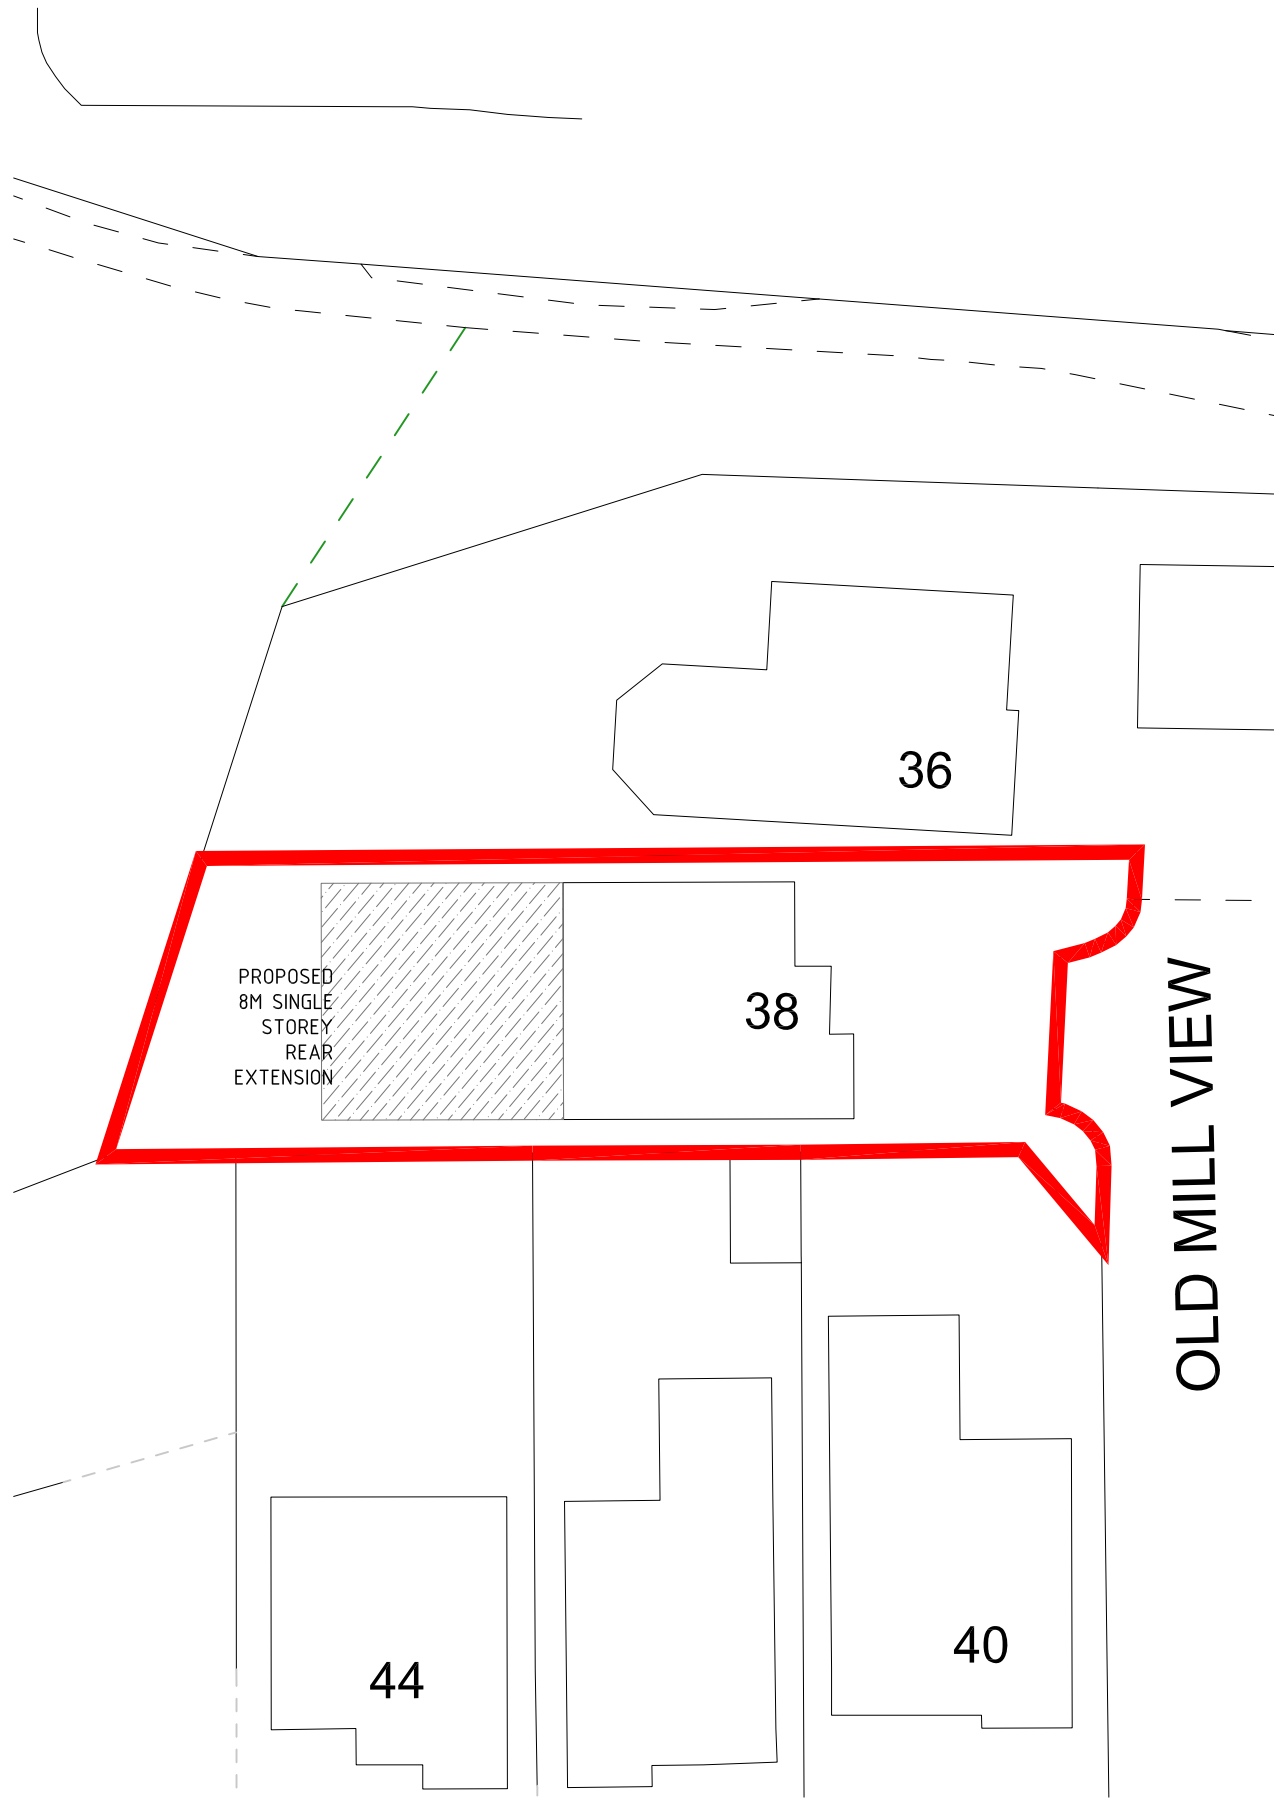

PROPOSED SITE PLAN