




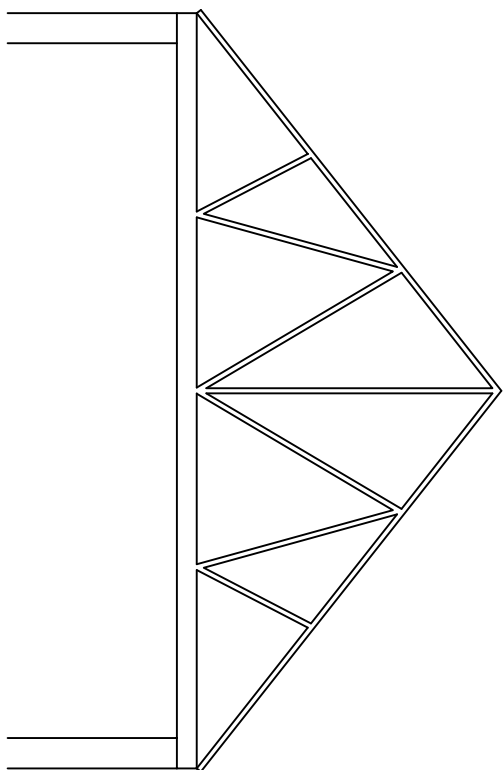


EXISTING CROSS-SECTION
THROUGH ROOF
SCALE 1:100

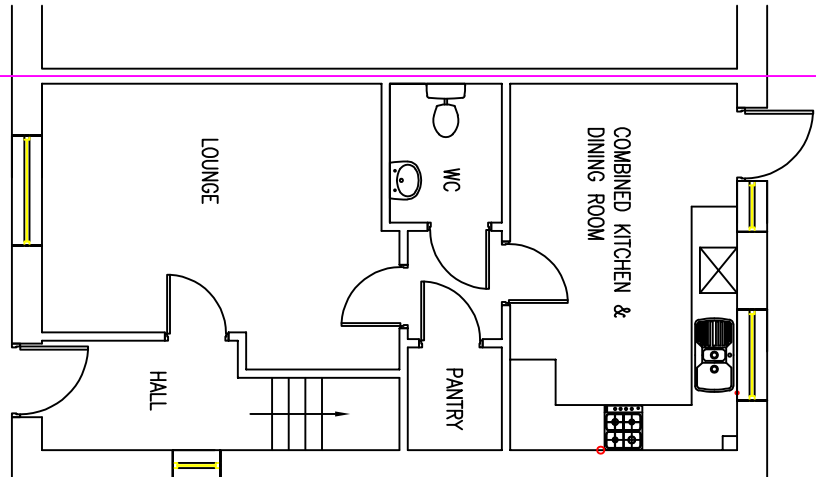


EXISTING GROUND FLOOR PLAN
SCALE 1:100

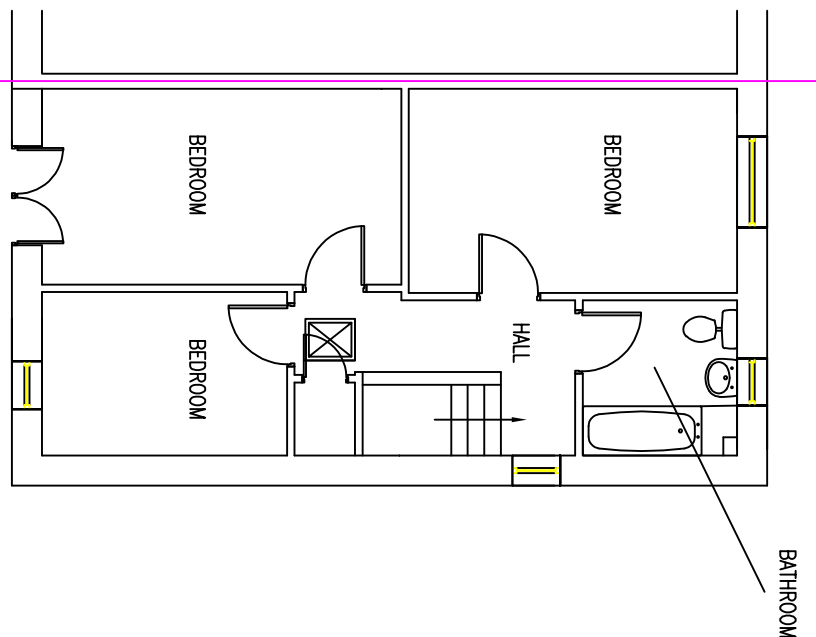

EXISTING FIRST FLOOR PLAN
SCALE 1:100

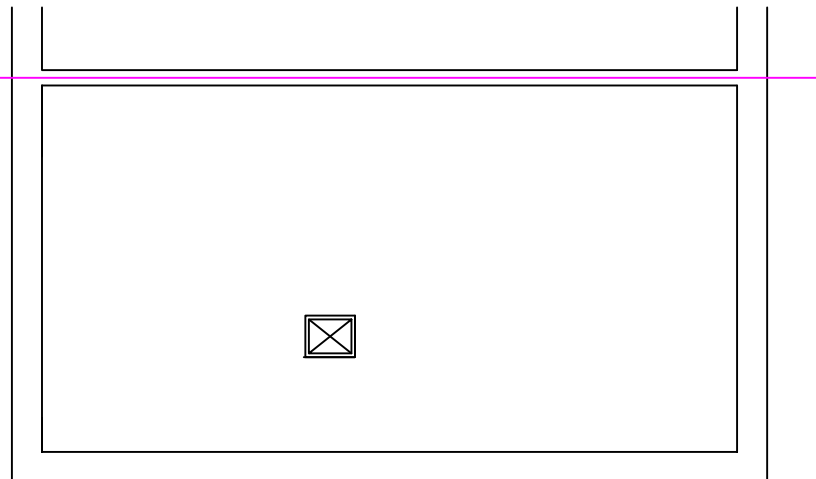

EXISTING LOFT FLOOR PLAN
SCALE 1:100

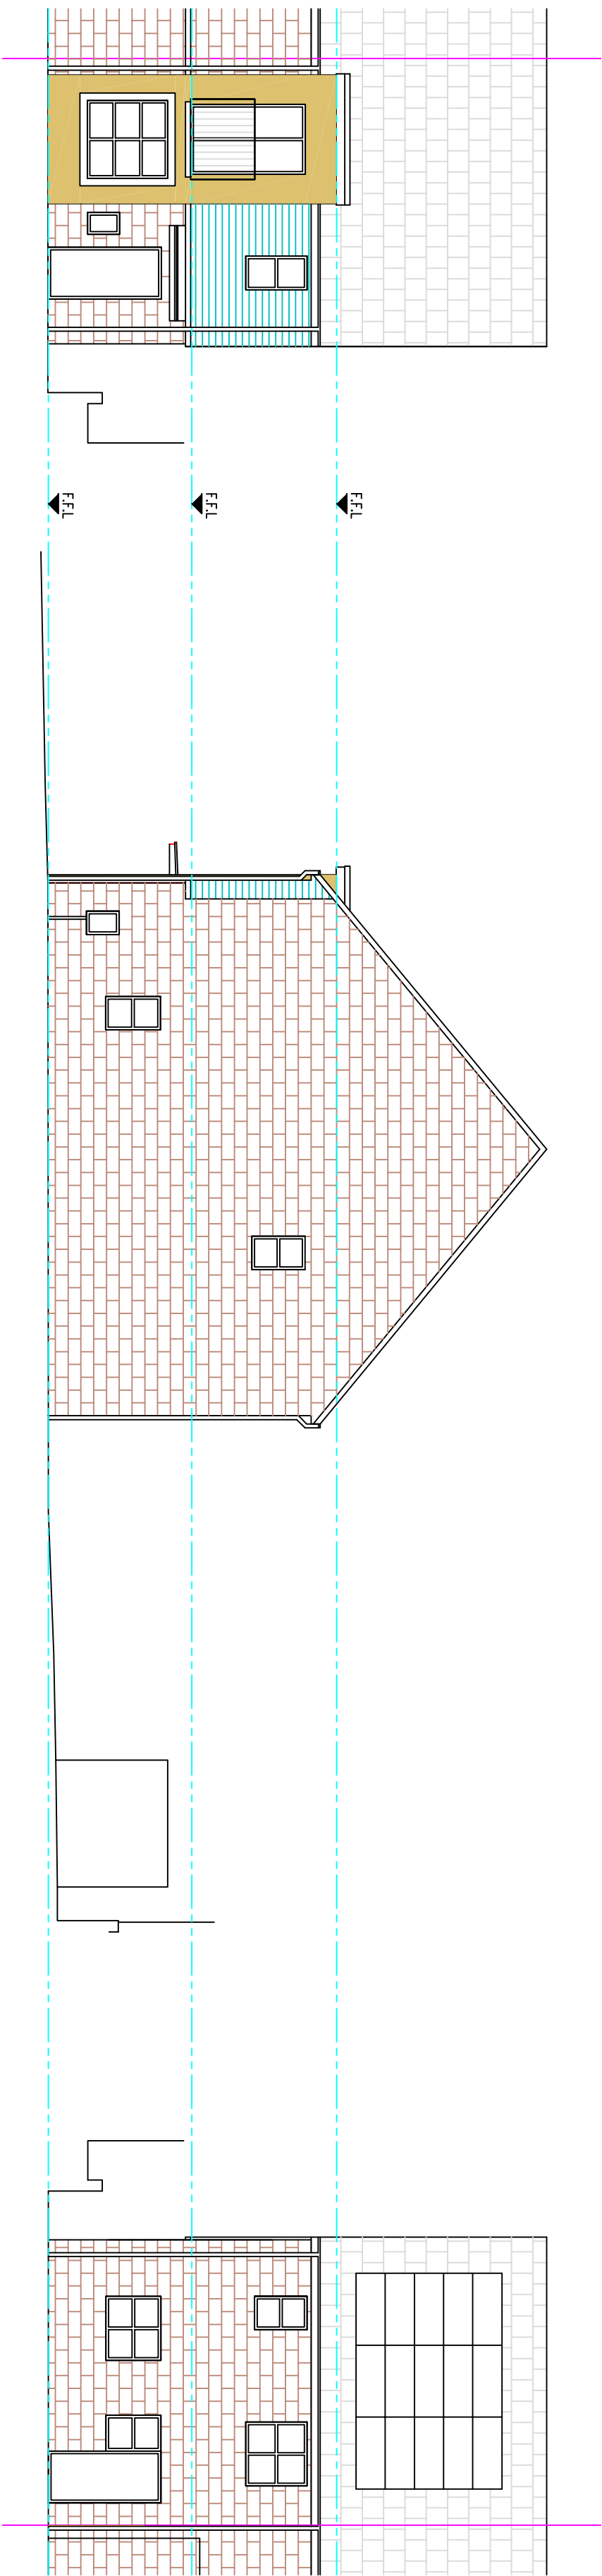


EXISTING FRONT ELEVATION
SCALE 1:100

EXISTING SIDE ELEVATION
SCALE 1:100

EXISTING REAR ELEVATION
SCALE 1:100

- ASSUMED ROUTE OF ELECTRICITY
FEED TO PROPERTY
- ASSUMED ROUTE OF GAS MAIN
- ASSUMED EXISTING SEWER RUNS
- NEW GULLEYS

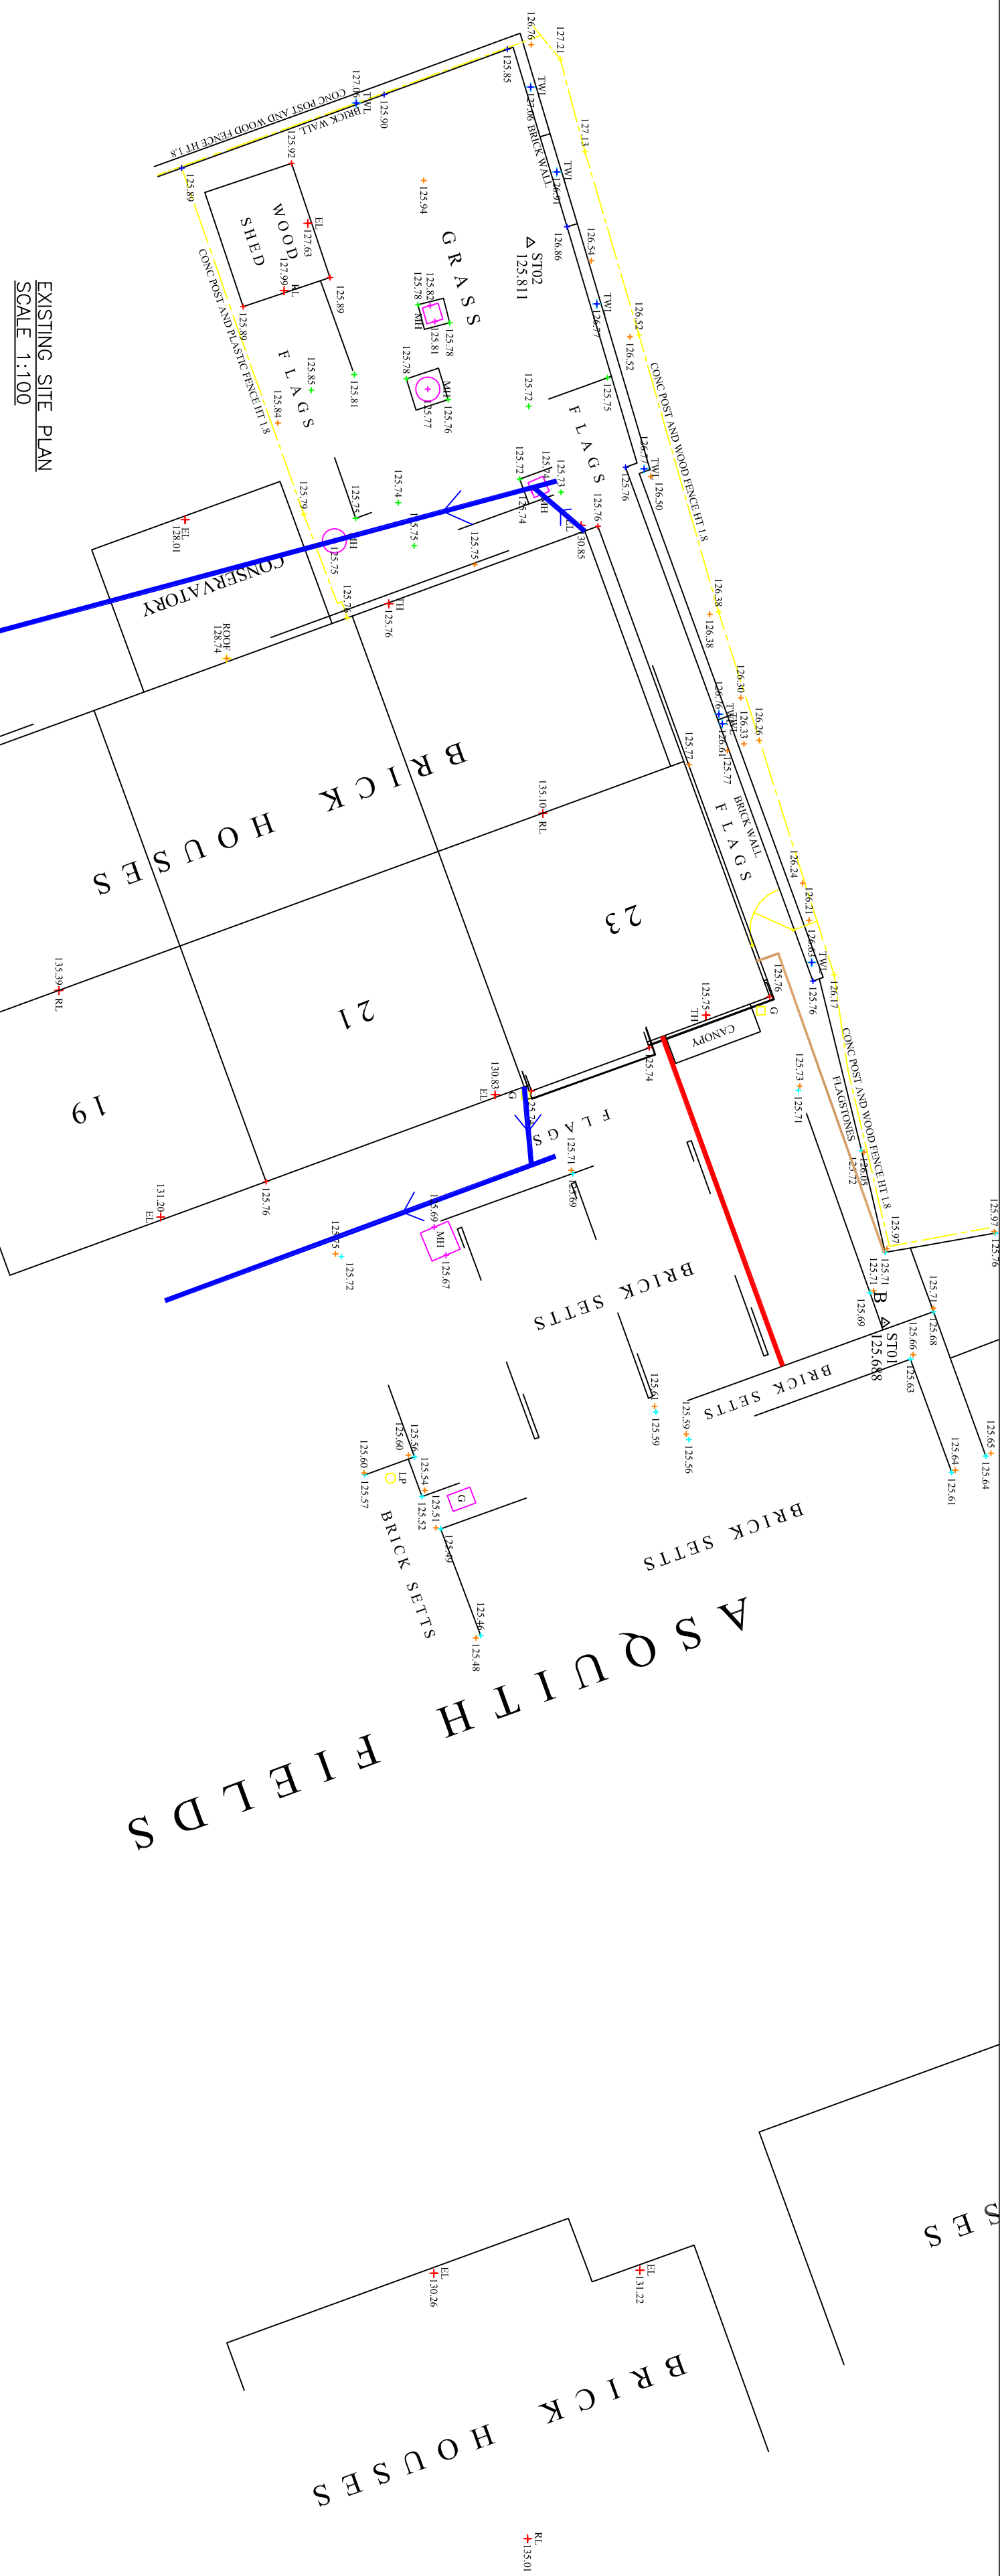


EXISTING SITE PLAN
SCALE 1:100

NOTE – DO NOT
SCALE OFF DRAWING.
DIMENSIONS TO BE
CONFIRMED ON SITE

ALL DIMENSIONS IN MM

NOTE – THIS DRAWING
IS TO BE READ IN
CONJUNCTION WITH
DRAWING NO. S04 –
WORK SPECIFICATION

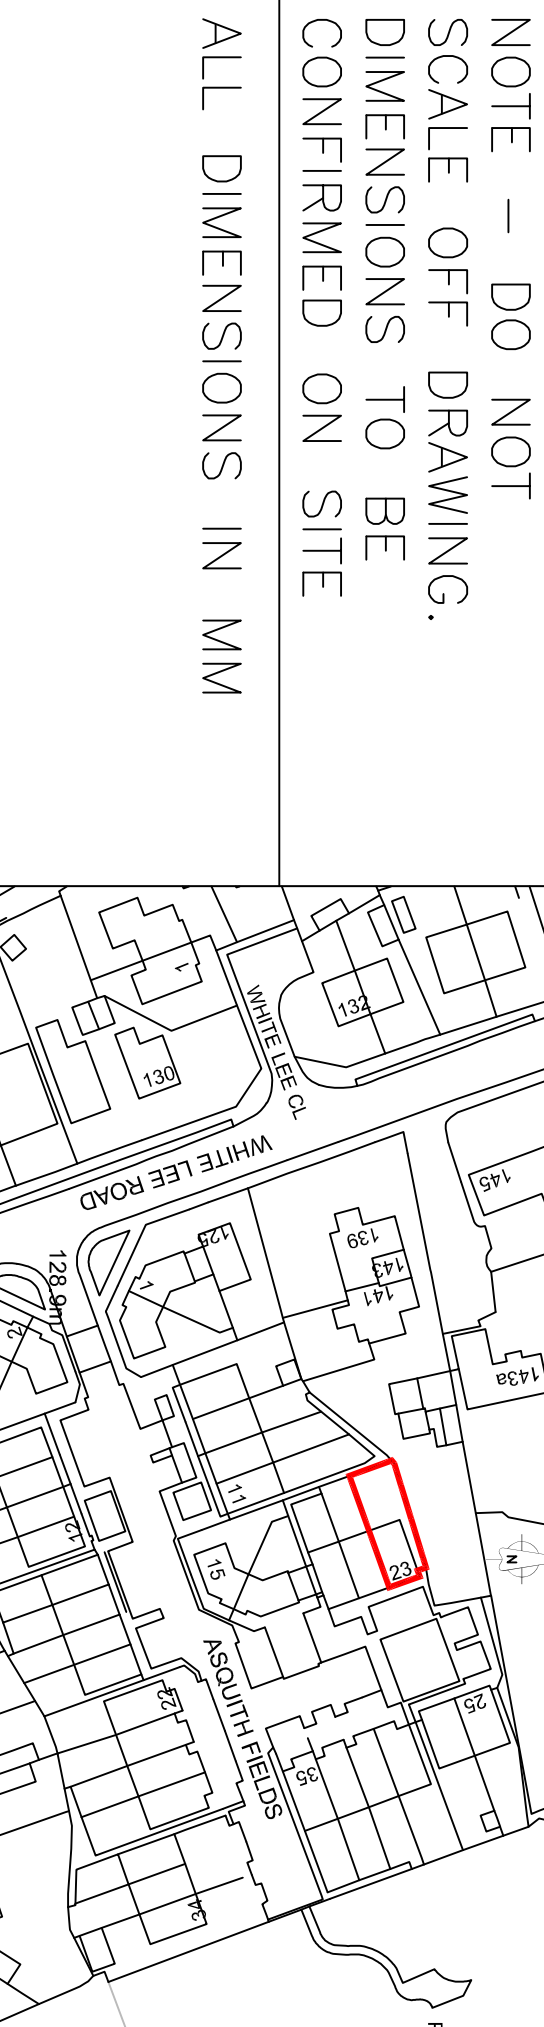

SITE LOCATION PLAN
SCALE 1:1250

Revisions		Planning Application for:	
Date	Apr 2026	23 Asquith Fields, Botley	
		Drawing Title:	Existing Plans and Elevations
		Drawing No:	S01
		Rev	