



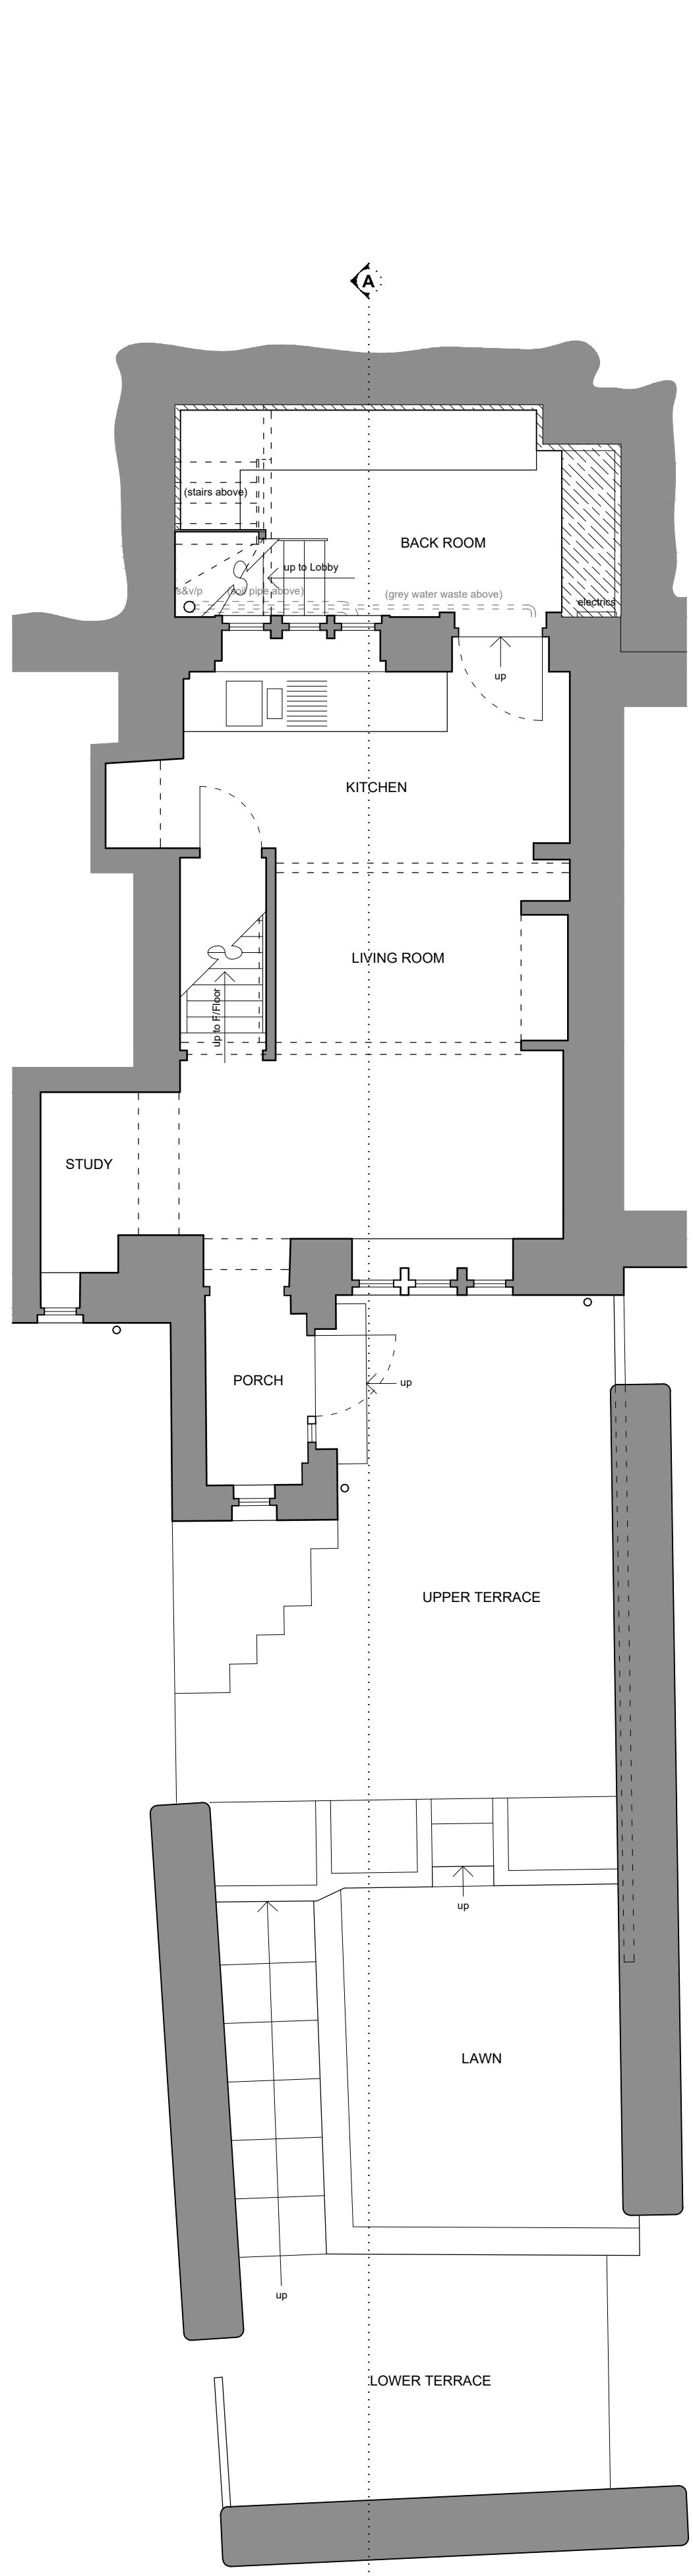

GROUND FLOOR PLAN 1/50

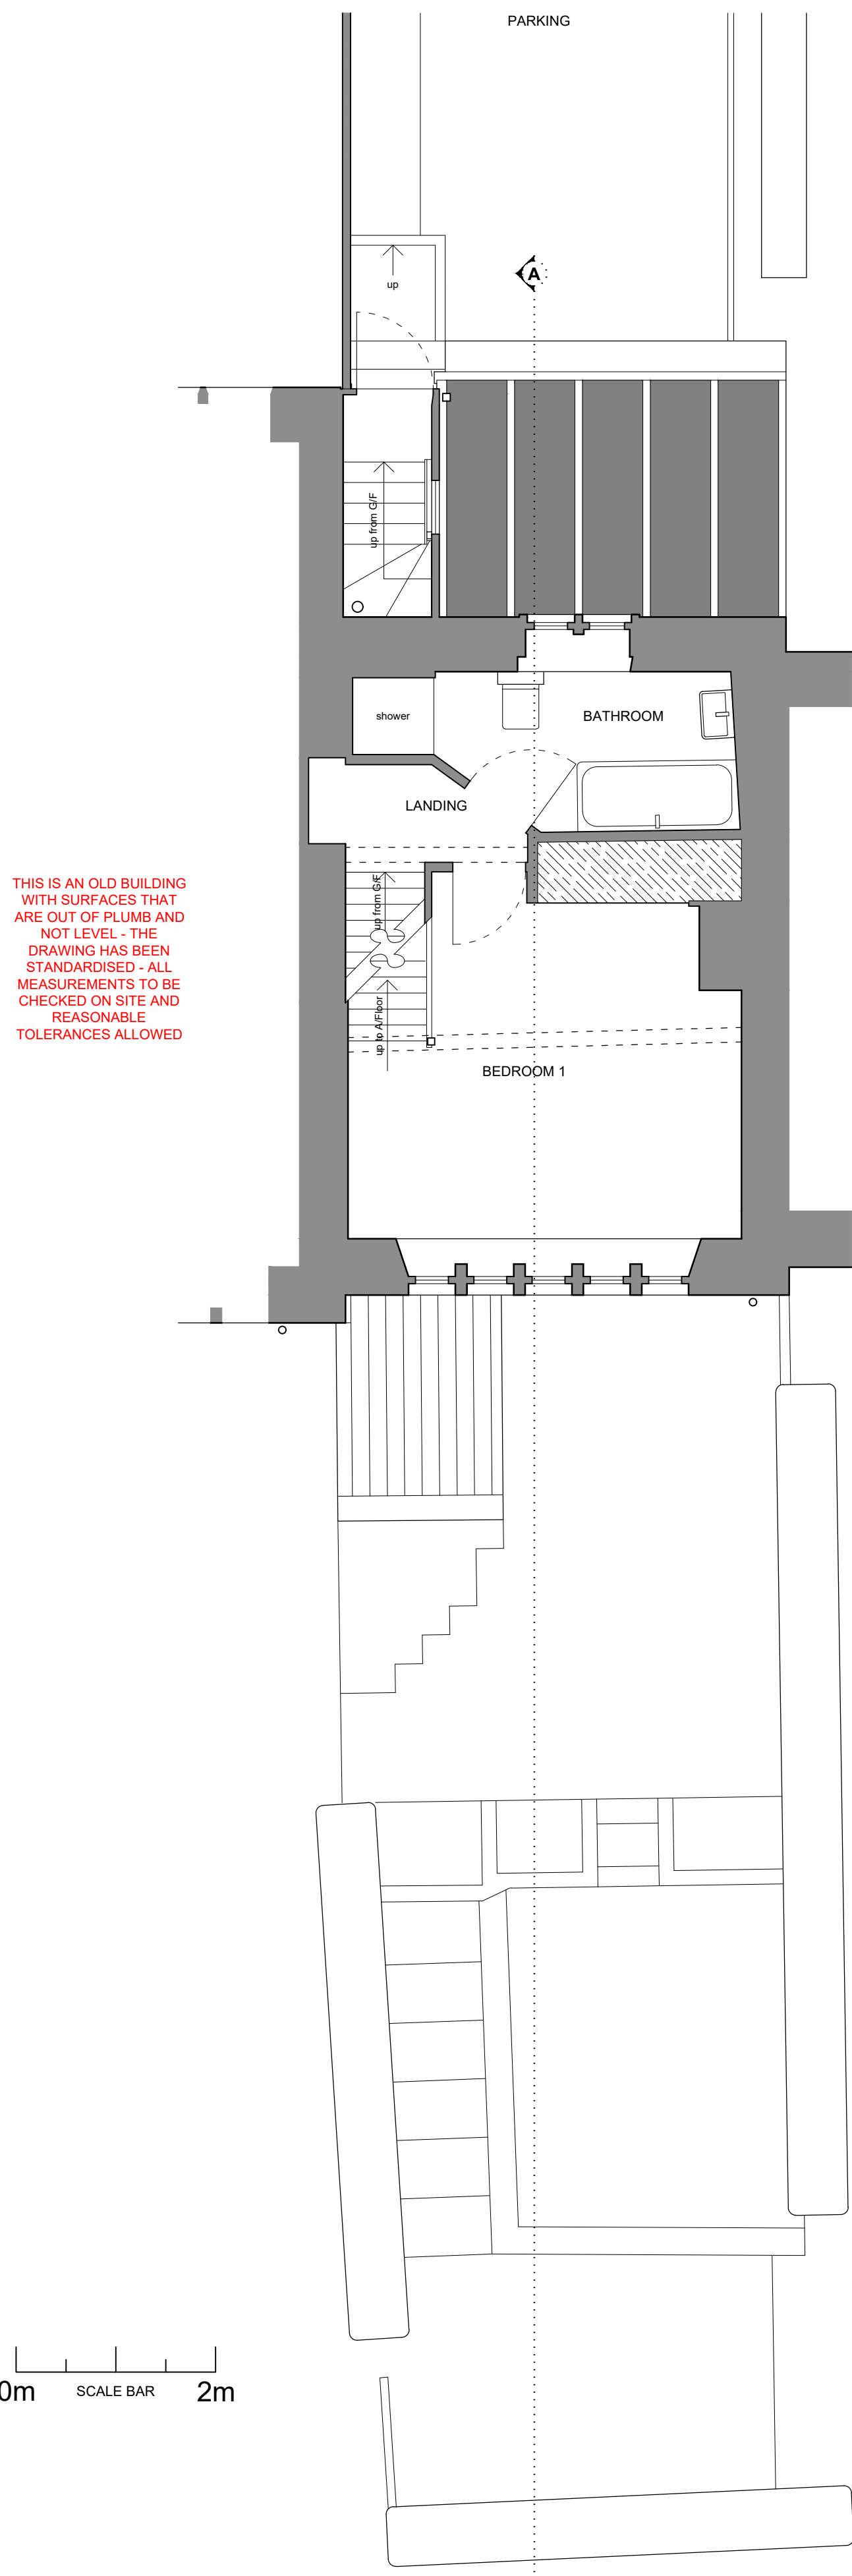


FIRST FLOOR PLAN 1/50


THIS IS AN OLD BUILDING
WITH SURFACES THAT
ARE OUT OF PLUMB AND
NOT LEVEL - THE
DRAWING HAS BEEN
STANDARDISED - ALL
MEASUREMENTS TO BE
CHECKED ON SITE AND
REASONABLE
TOLERANCES ALLOWED




S/E ELEVATION 1/100

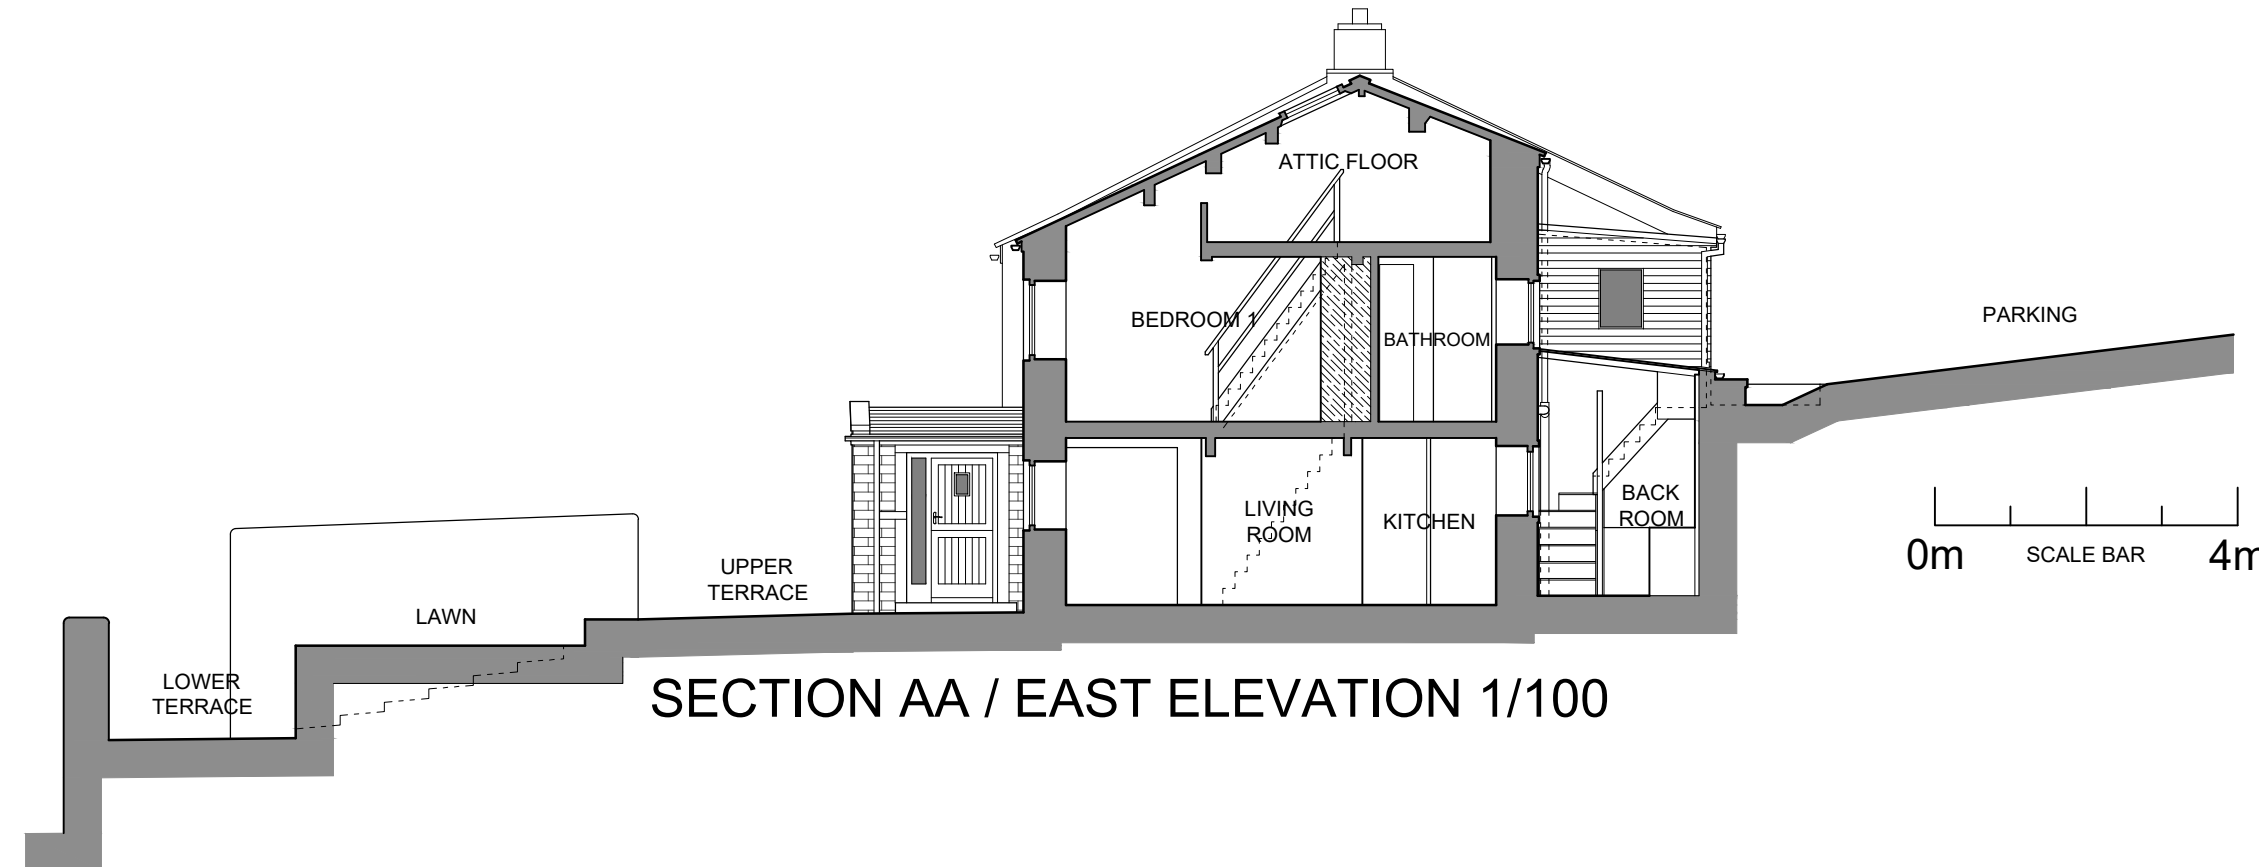

AS EXISTING

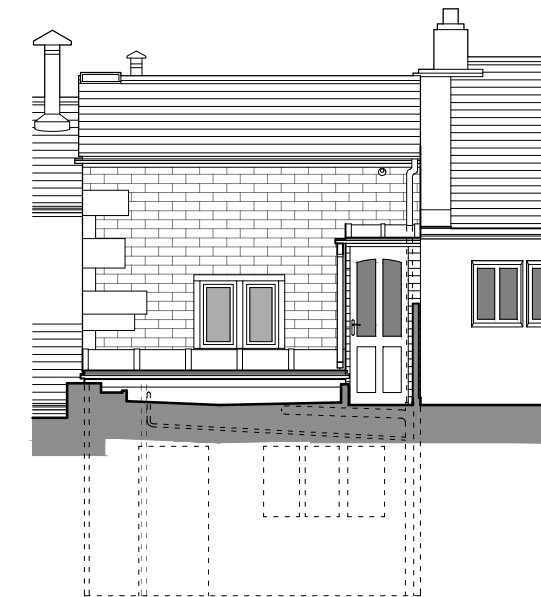

N/W ELEVATION 1/100

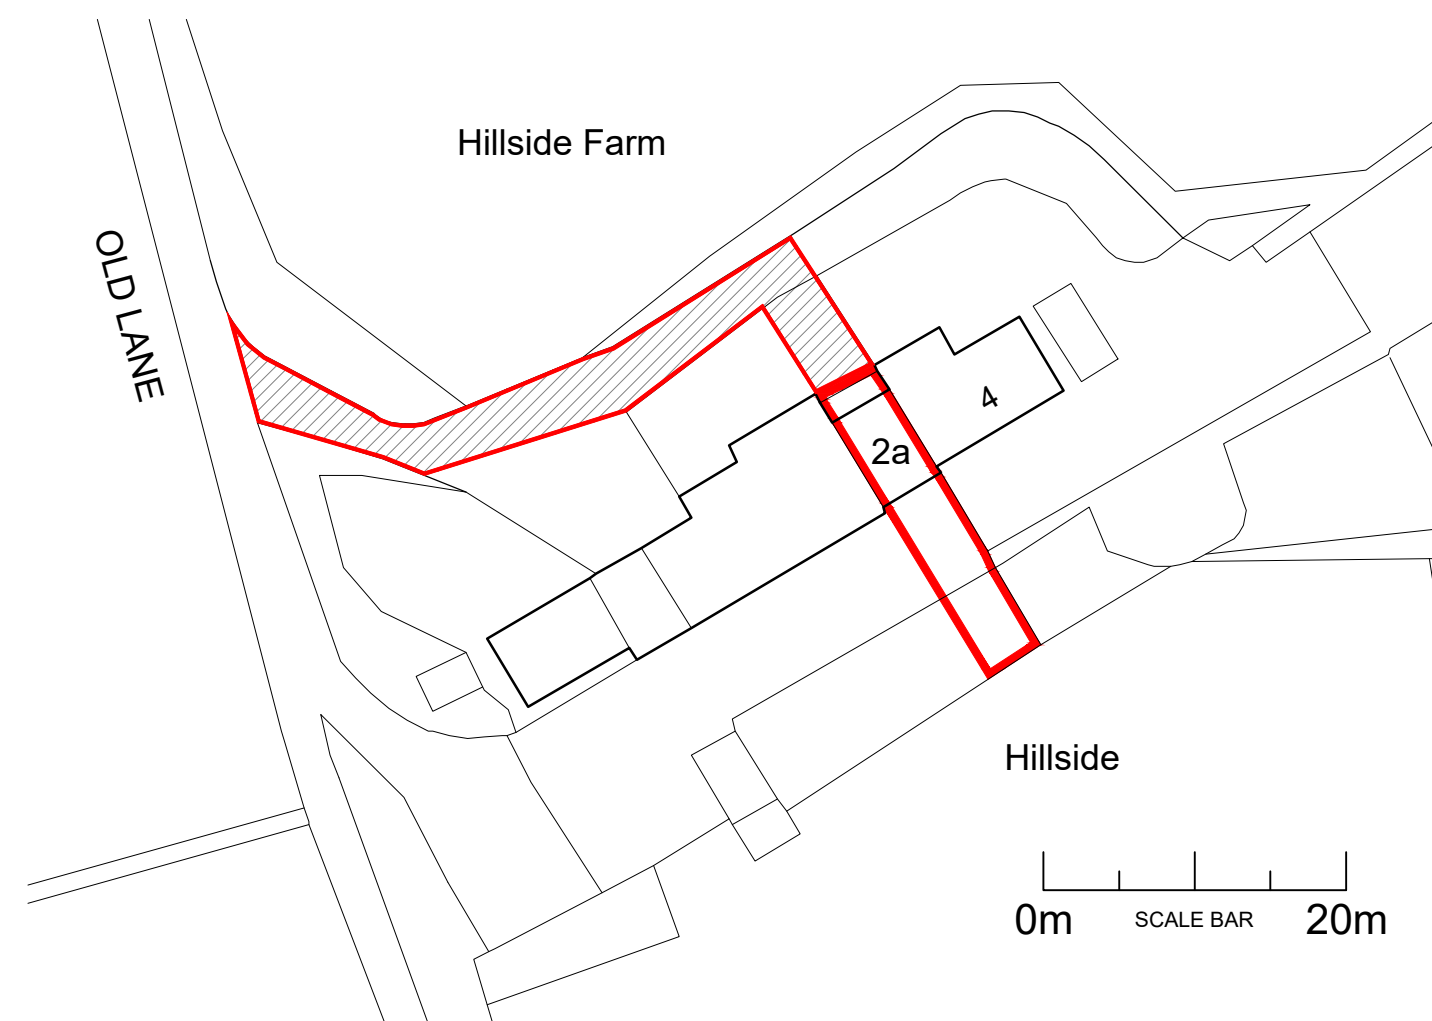

N BLOCK PLAN 1/500



N LOCATION PLAN 1/2500

Reproduced from the Ordnance Survey's map with the permission of the Controller of Her Majesty's Stationery Office. Crown copyright reserved. Licence no. AR183873 Hawdon Russell Architects, 52 Wharf Street, Sowerby Bridge, West Yorkshire HX6 2AE.

Rev. A: 13/05/2026; red line extended to Old Lane at request of validation officer

SURVEY DRAWING: PLANNING/LBC APPLICATION

HAWDON RUSSELL
ARCHITECTS

Established 1986
hra86.com

Proposed Extensions at:
2a Upper Haughs,
Golcar, Huddersfield, HD6 4NG

Scale: As Shown at A1
Date: March 2026

Drawn: R/JH

DO NOT SCALE OFF THIS DRAWING EXCEPT FOR PRICING PURPOSES. PLANNING APPLICATIONS OR DETERMINATION OF BASIC LAYOUT: ONLY FIGURED DIMENSIONS TO BE USED - ALL DIMENSIONS TO BE CHECKED ON SITE.

01422 834291
52 Wharf Street, Sowerby Bridge, HX6 2AE

Drawing Title:
AS EXISTING:
PLANS, SECTION
& ELEVATIONS

Revision:
38/2511/01 A