




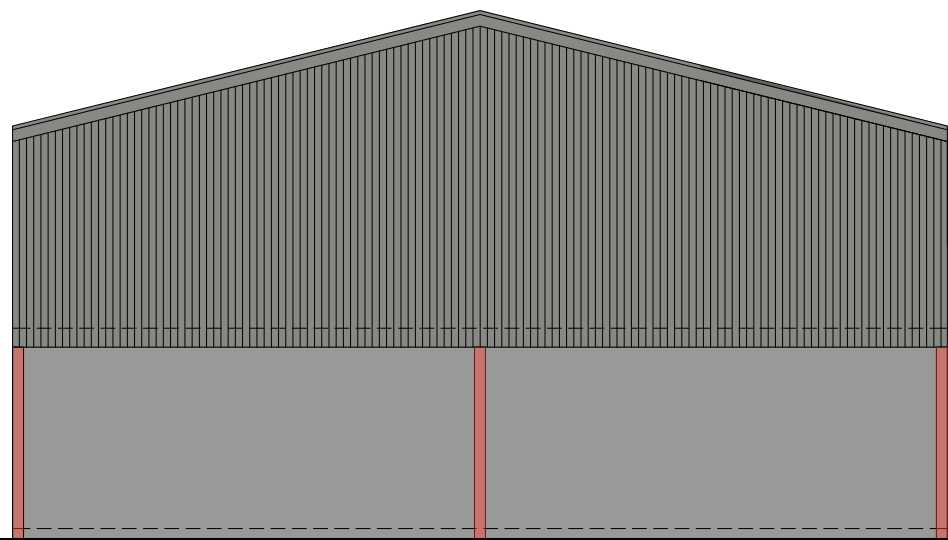


NORTH ELEVATION
1:100

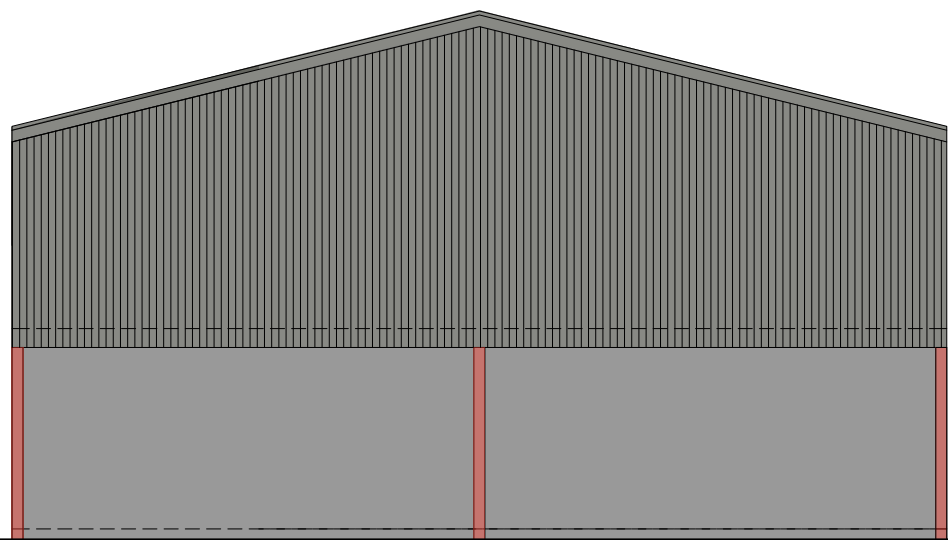


SOUTH ELEVATION
1:100

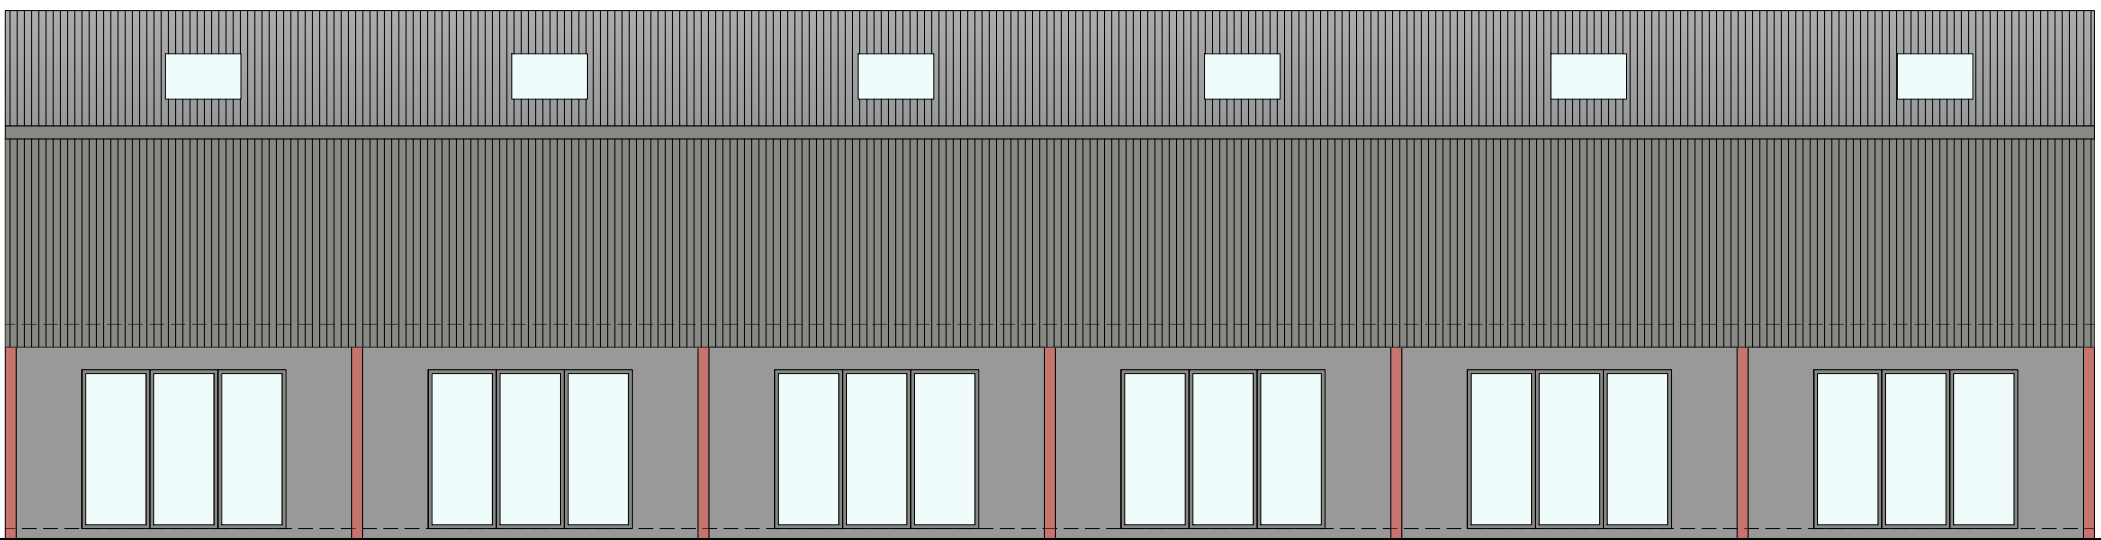


WEST ELEVATION
1:100

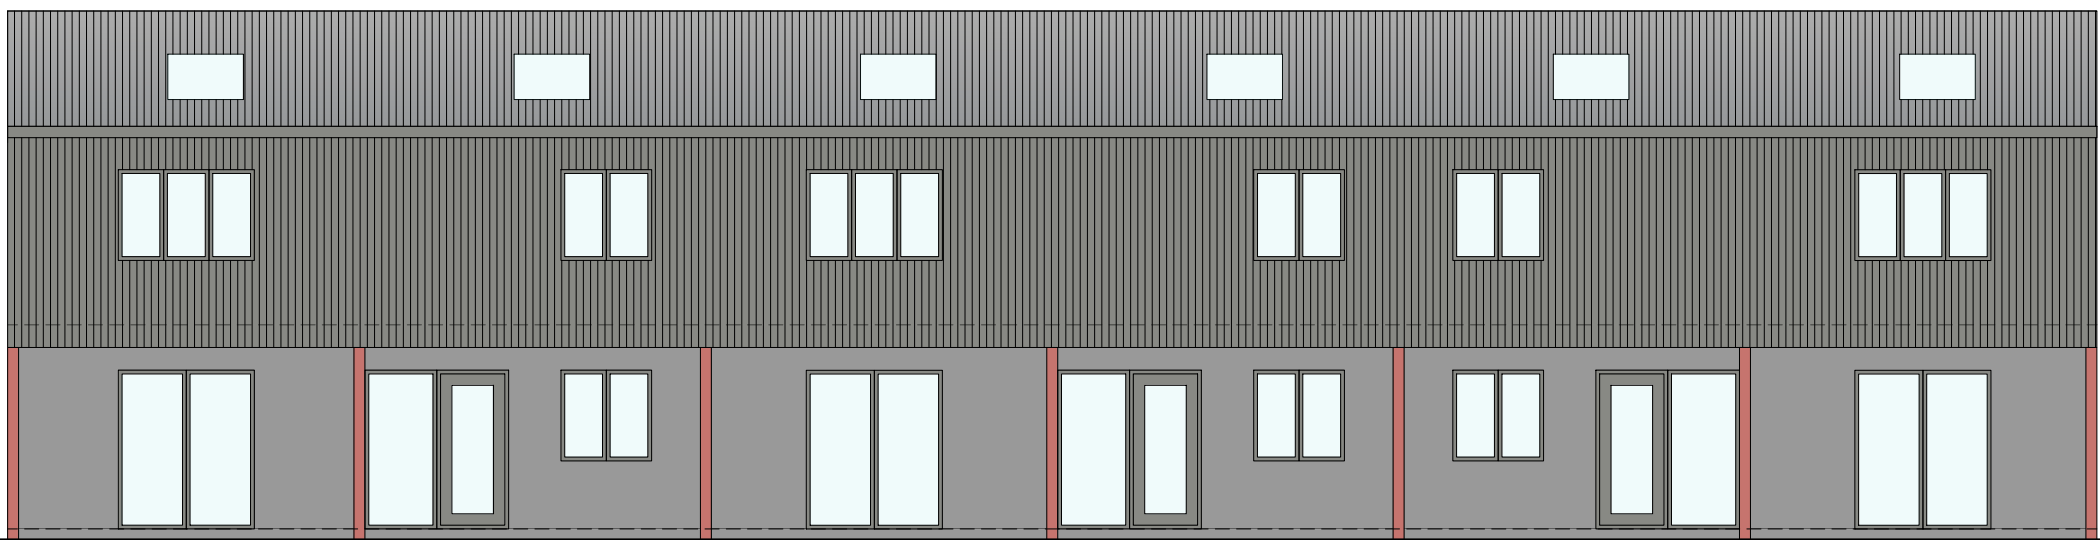

EAST ELEVATION
1:100

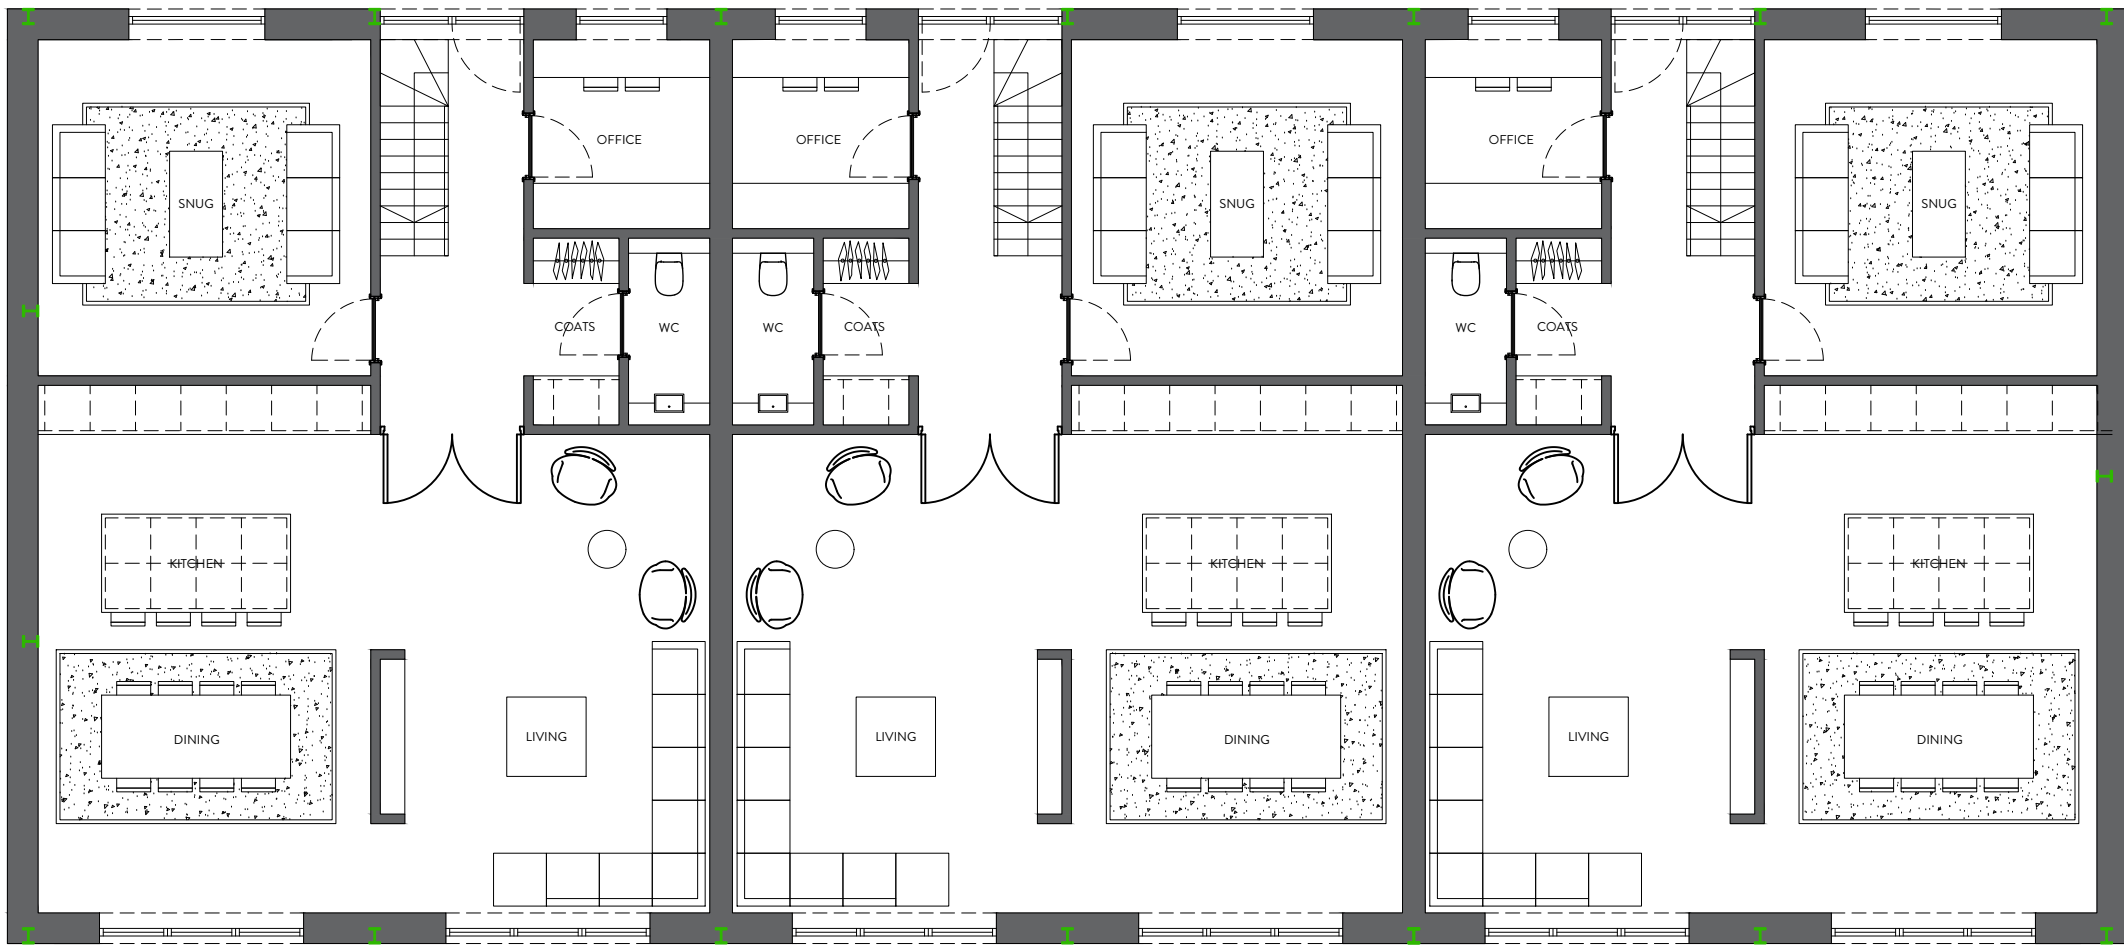

GROUND FLOOR PLAN
1:100

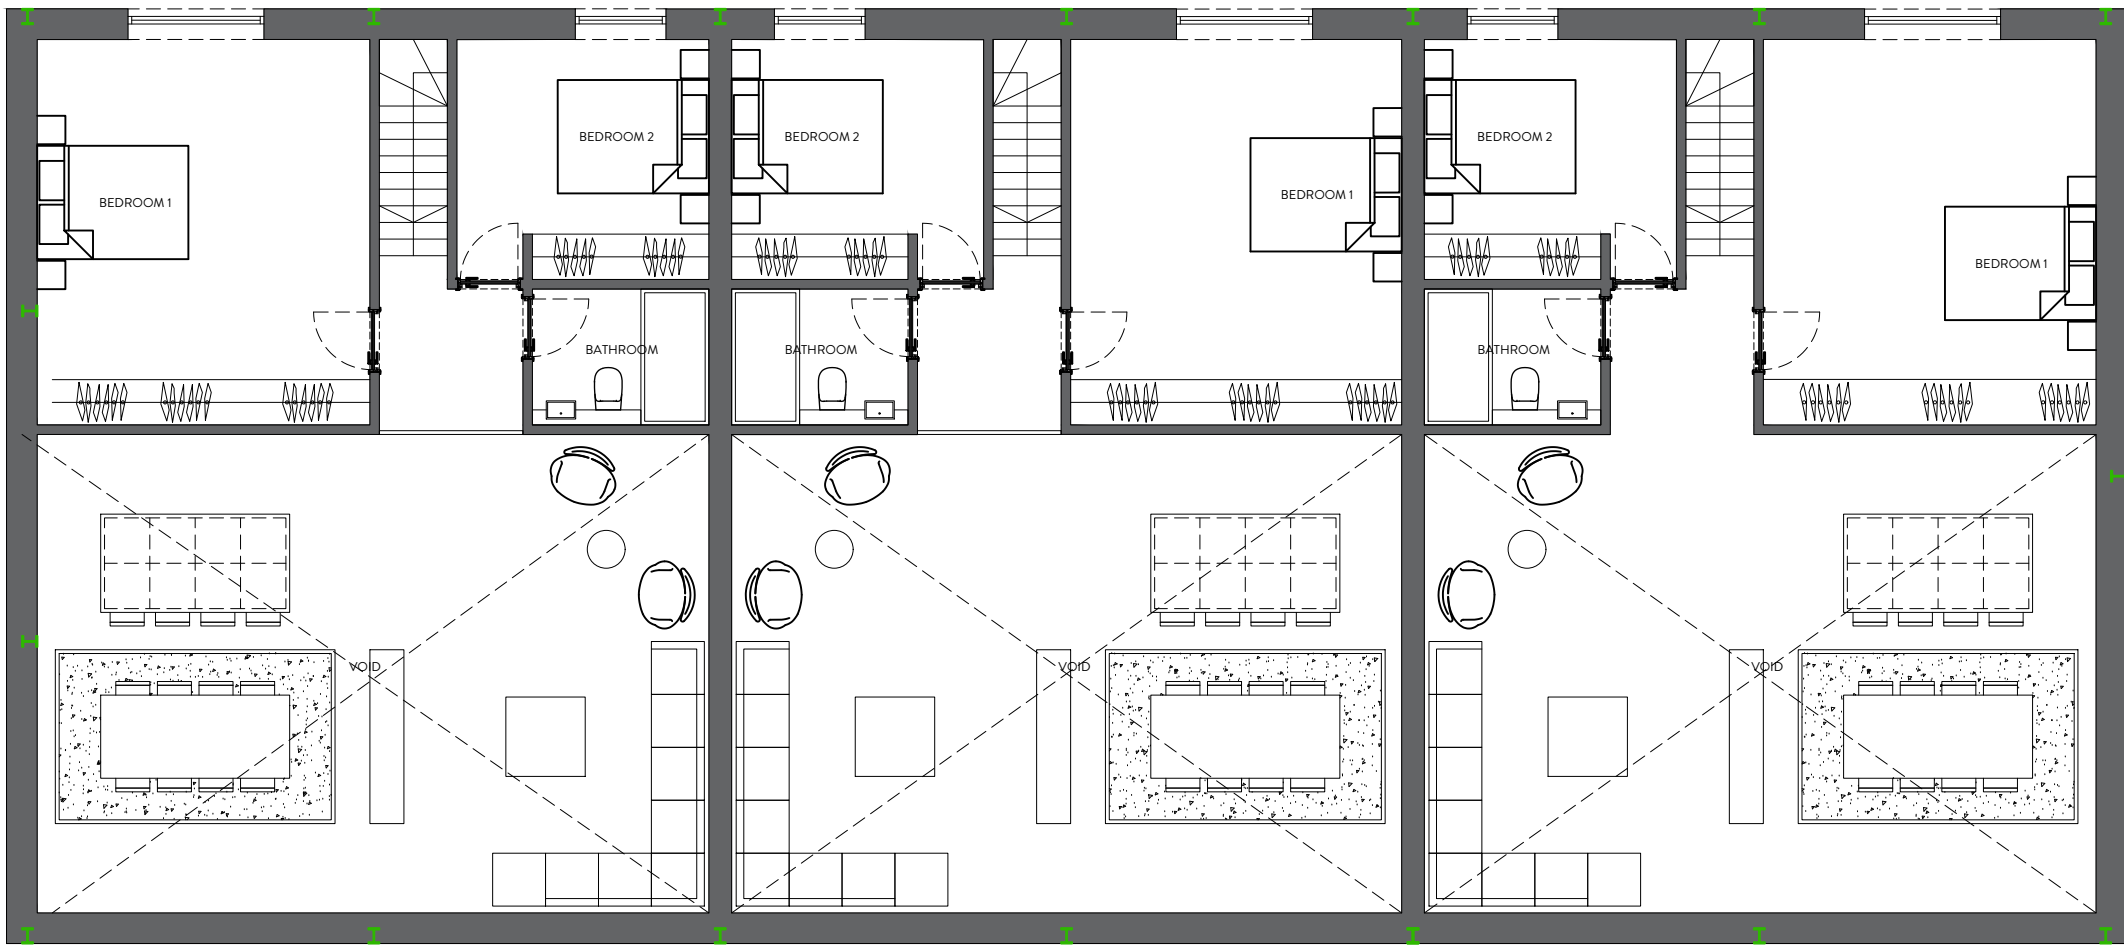

FIRST FLOOR PLAN
1:100



REVISION	DESCRIPTION	DATE	NOTES

STATUS PLANNING DRAWING ORANGE DESIGN STUDIO. ARCHITECTURAL PRACTICE hello@orangedesignstudio.co.uk 59A, Huddersfield Road, Mirfield, WF14 8AA orangedesignstudio.co.uk 01924 650930 COPYRIGHT © ORANGE DESIGN STUDIO LIMITED	PROJECT TITLE FLEECE FARM			
	DRAWING TITLE PROPOSED GA BARN 2			
	SCALE 1:50	DRAWN CF	CHECKED JH	PROJECT REFERENCE ODS_24/943
	PAPER SIZE A1	DWG NUMBER (20)001	DATE 19/03/25	REVISION /
CLIENT MR & MRS ROBERTS				