



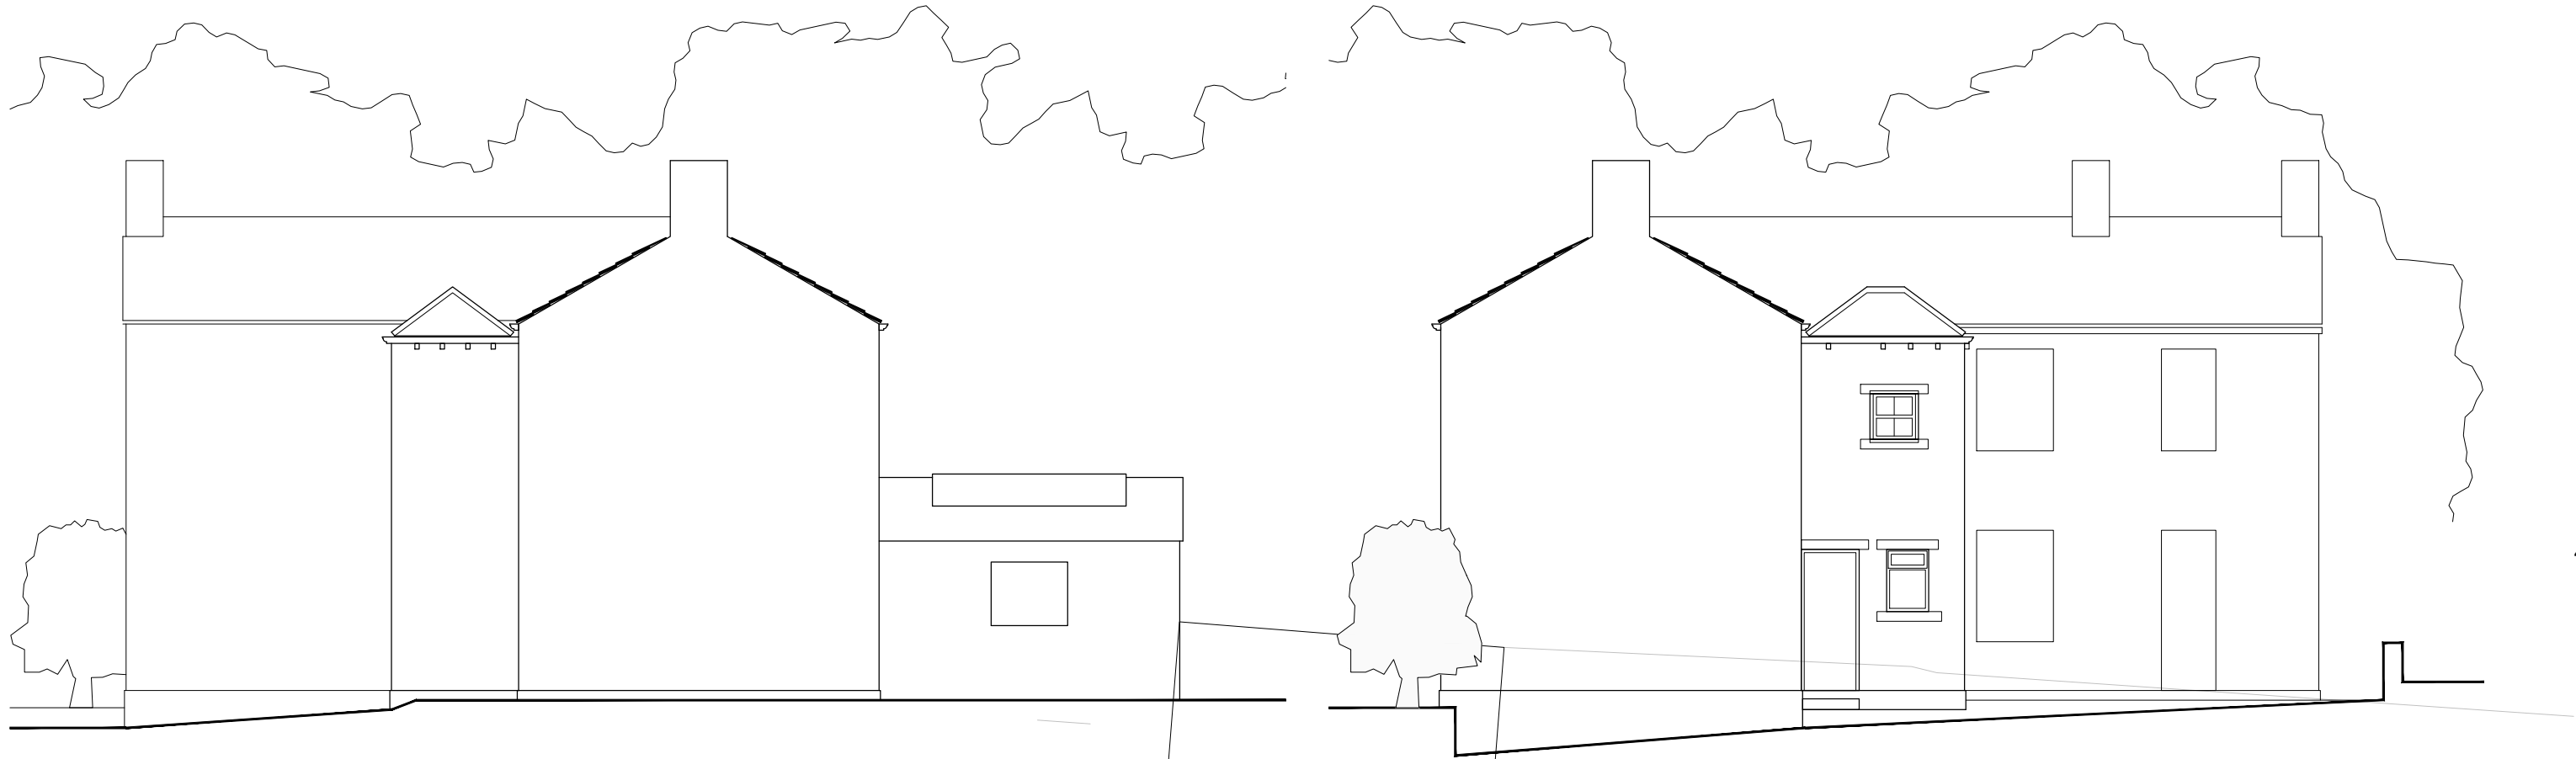


Rear (Western) Elevation 1: 100


Side (Northern) Elevation 1: 100

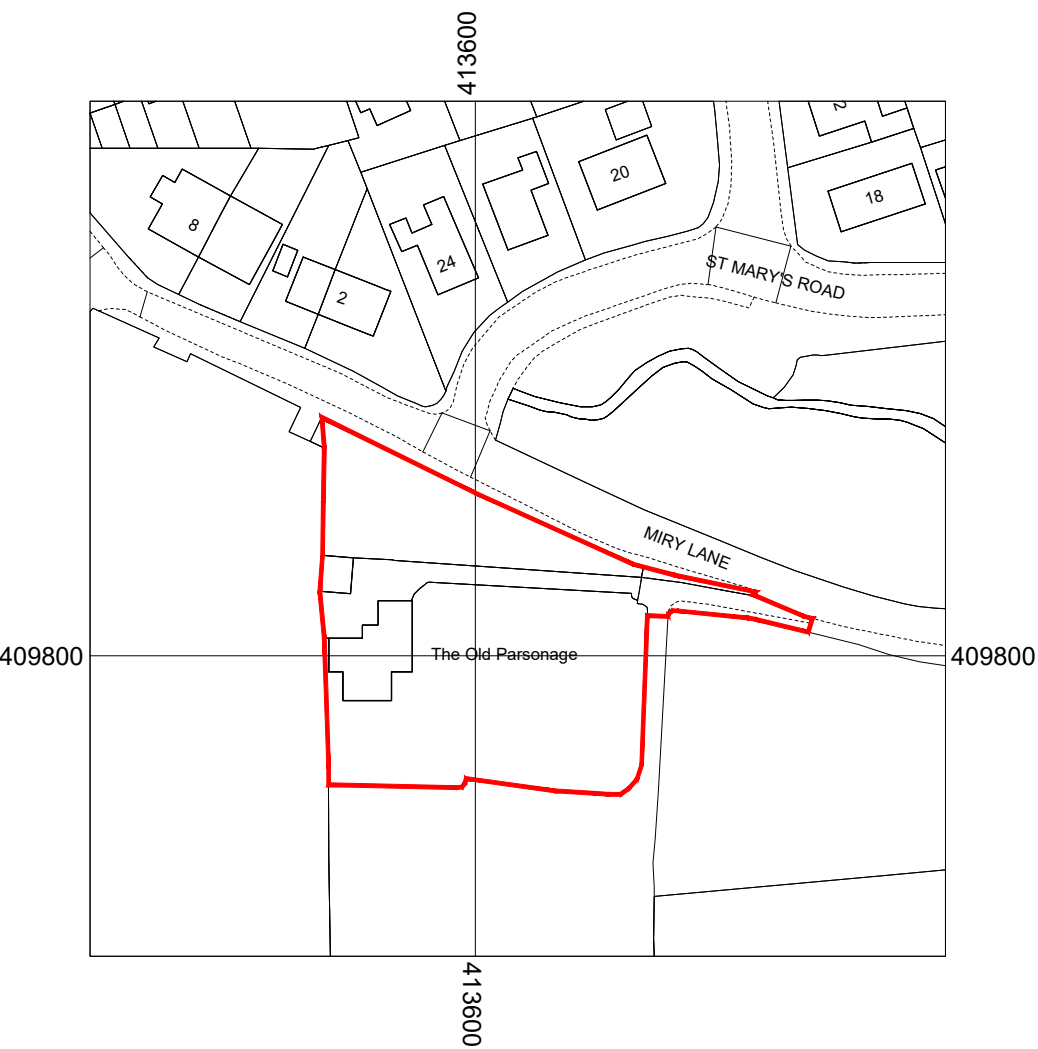


Location Plan 1: 1250

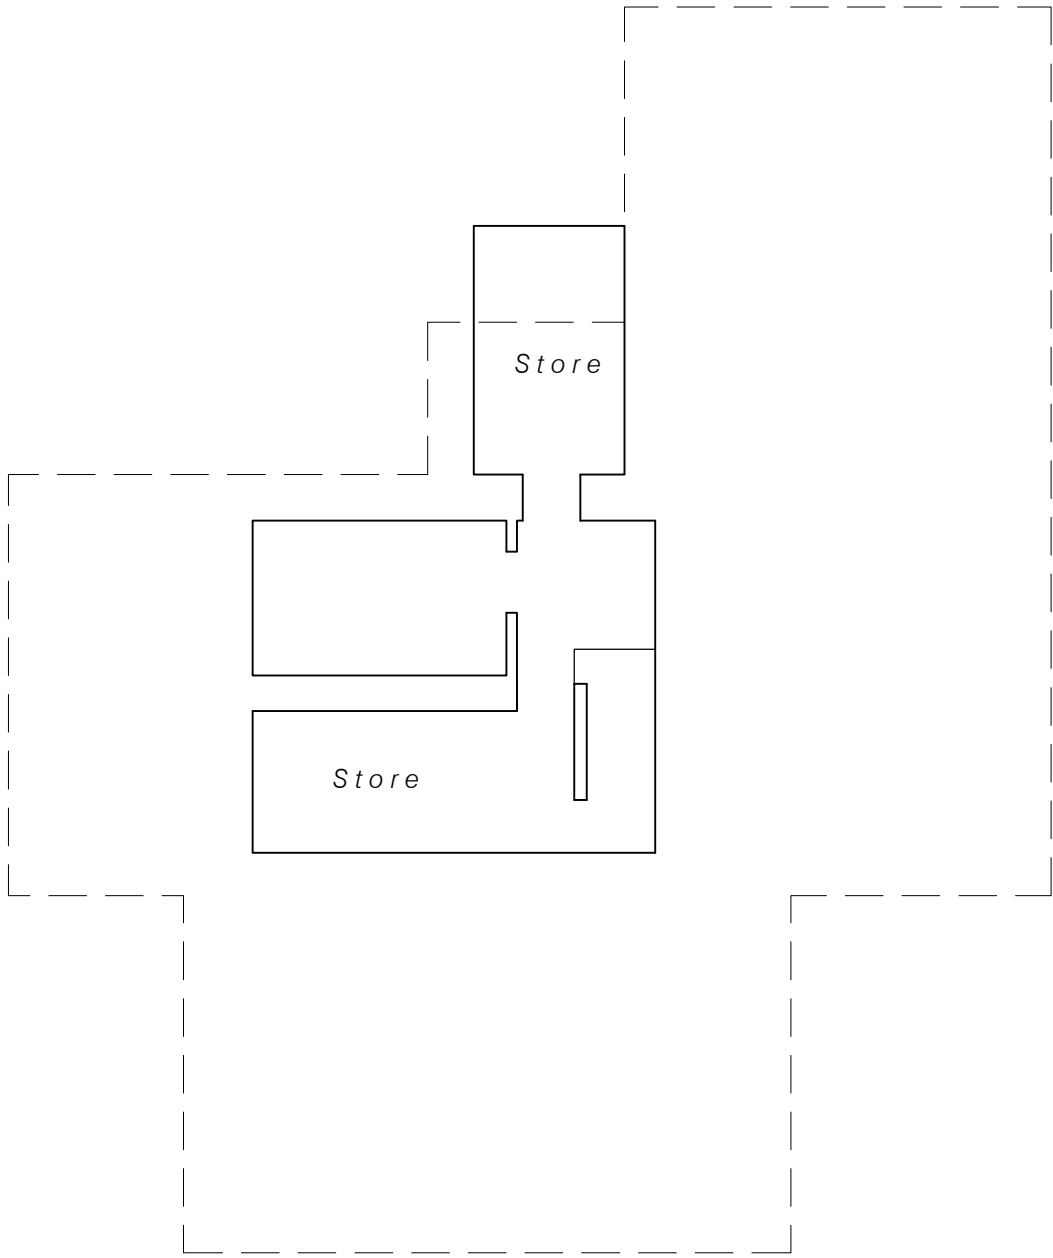

Cellar Plan 1: 100

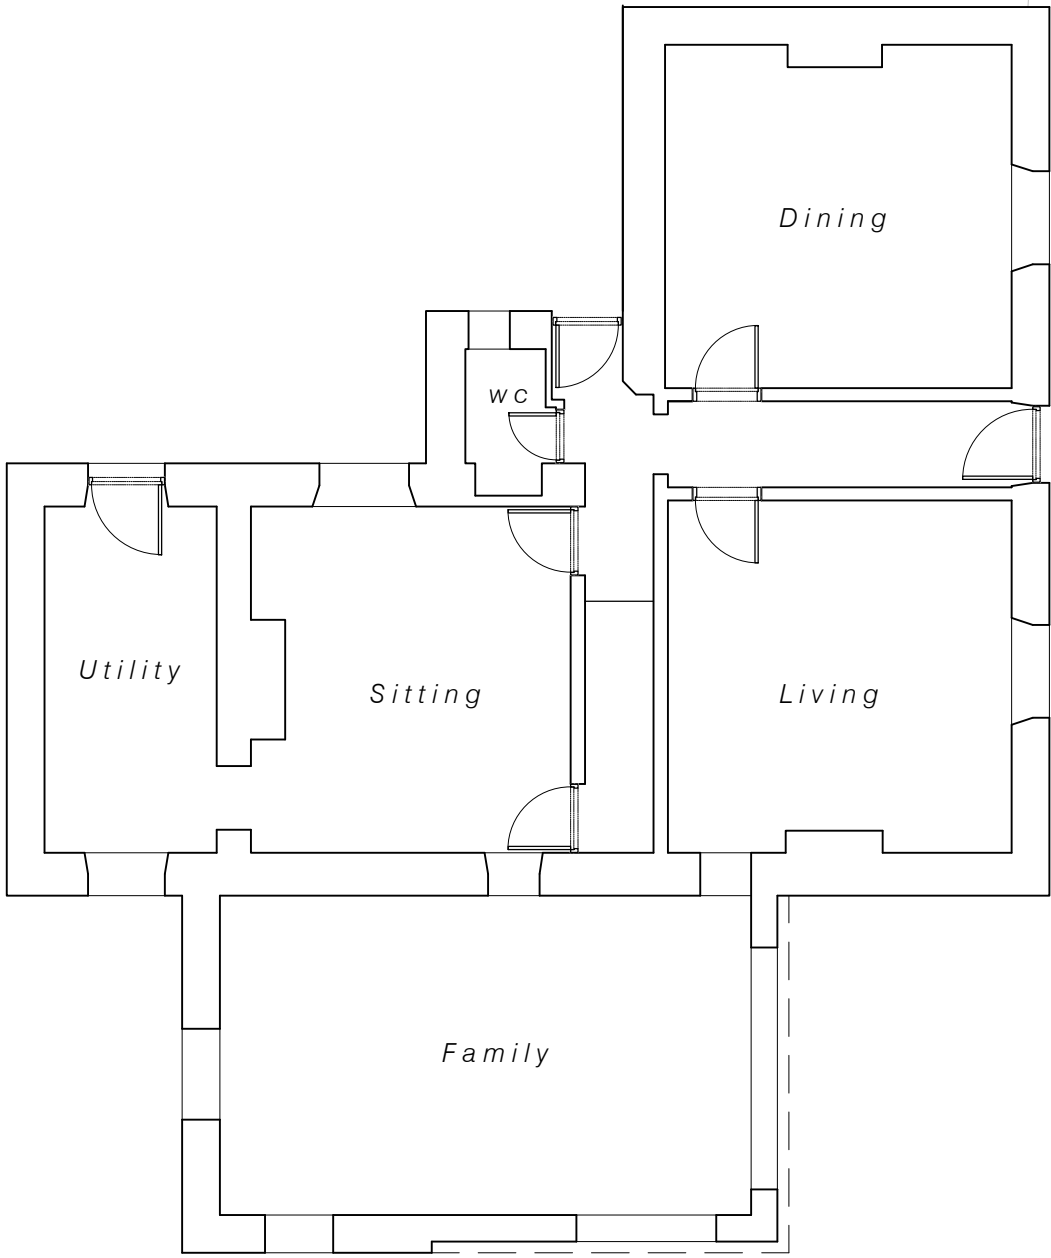

Ground Floor Plan 1: 100

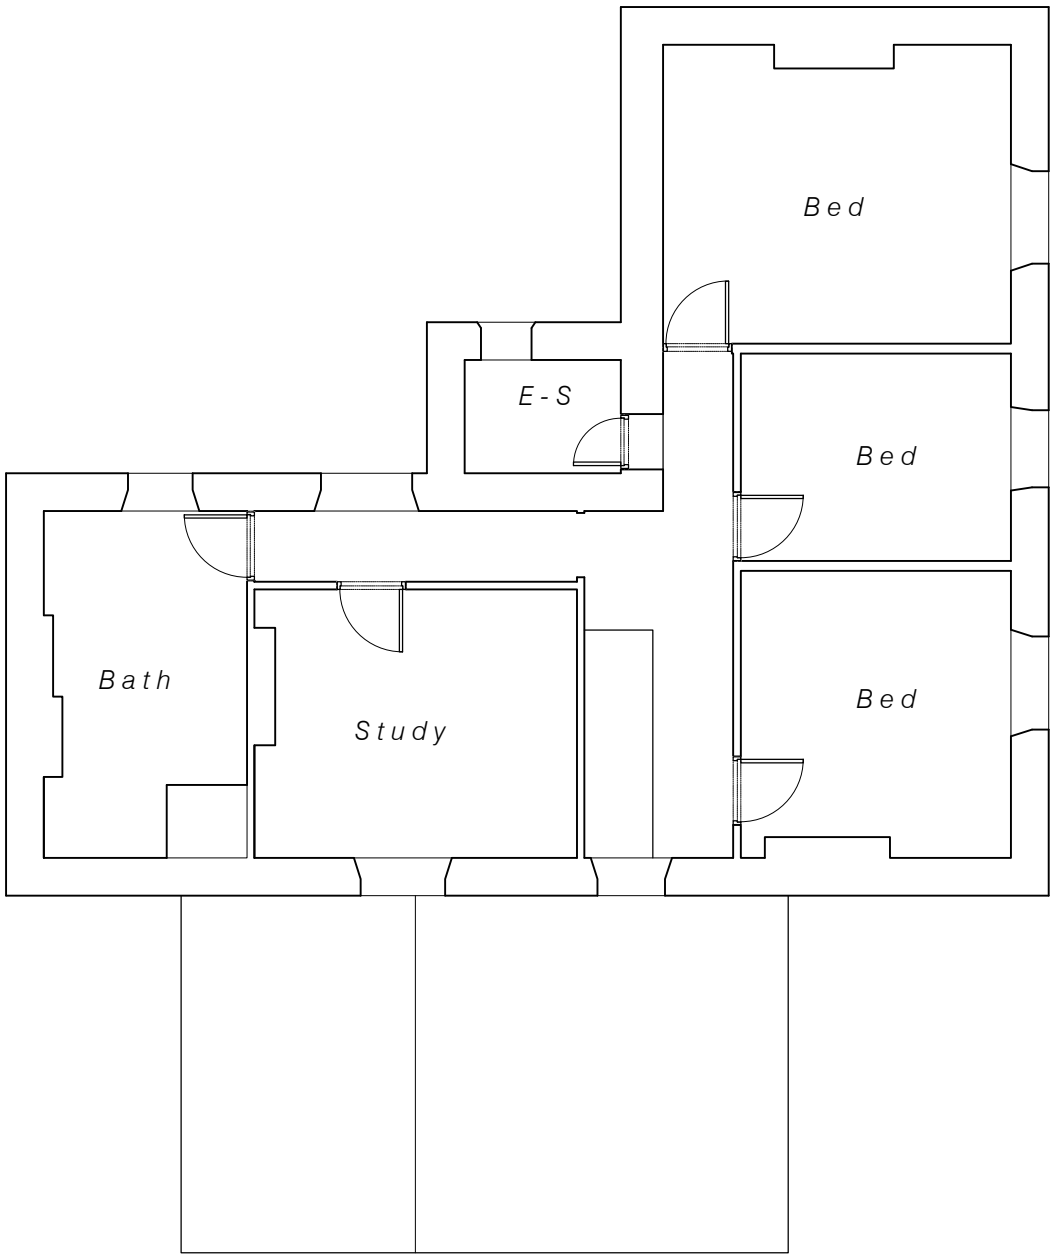



First Floor Plan 1: 100

Drawings based on Ordnance Survey (Streetwise License No 100047474) and preliminary survey – design and drawing content subject to further Site Surveys, Structural Survey, Site Investigations, Planning and Statutory Requirements and Approvals.

Rev. Des.

Date By

0 1 2 3 4 5m
Scale 1:100

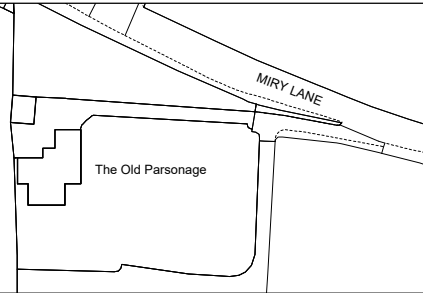 

Project	Proposed two storey rear extension at the Old Parsonage, Miry Lane
Client	Mr & Mrs N MacLoed, The Old Parsonage, Miry Lane, Netherthong HD9 3UQ
Dwg Title	(26506)1_Scheme as existing
Scale	1: 100, 1250 @ A2
Date	June 26

The Old Parsonage, Miry Lane