



GENERAL NOTES:

2dio Architecture accepts no responsibility for any costs, losses or claims whatsoever arising from these drawings, specifications and related documents unless there is full compliance with the Client or any unauthorised user of the following:

1. All boundaries, dimensions and levels are to be checked on site before construction and any discrepancies reported to the Architect / Designer.
2. Partial Service: Any discrepancies with site or other information is to be advised to the Architect / Designer and direction and / or approval is to be sought before the implementation of the detail.
3. Block and site plans are reproduced under license from the Ordnance Survey.
4. Do not scale this drawing.
5. For the purpose of coordination, all relevant parties must check this information prior to implementation and report any discrepancies to the Architect / Designer.

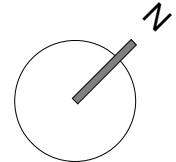


Key Plan

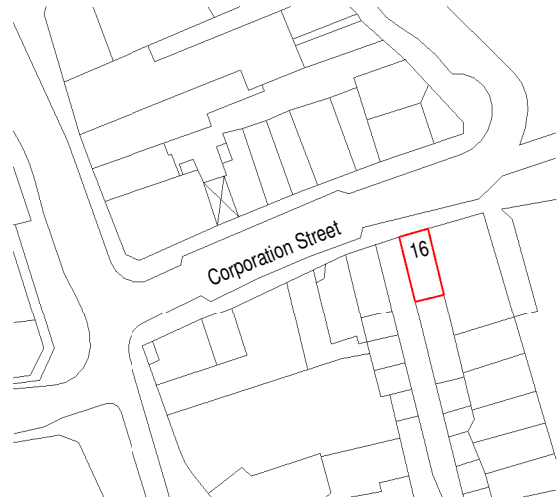

OS Plan


Scale: 1 : 1250

Rev	Date	Description	By	Chkd
2dio architecture				
Design Architecture Interiors Graphics				
Client				
Kamran				
Project				
Unit 24, The Arcade, Dewsbury, WF13 1AB				
Drawing Title				
Existing & Proposed Floor Plans				
Drawn By		Checked By		
IK		2DIO		
Scale	Sheet Size	Date		
As indicated	A3	04.06.26		
Project No.	Drawing No.	Rev		
600-673	2DIO-GA02			
Status				
INFORMATION				

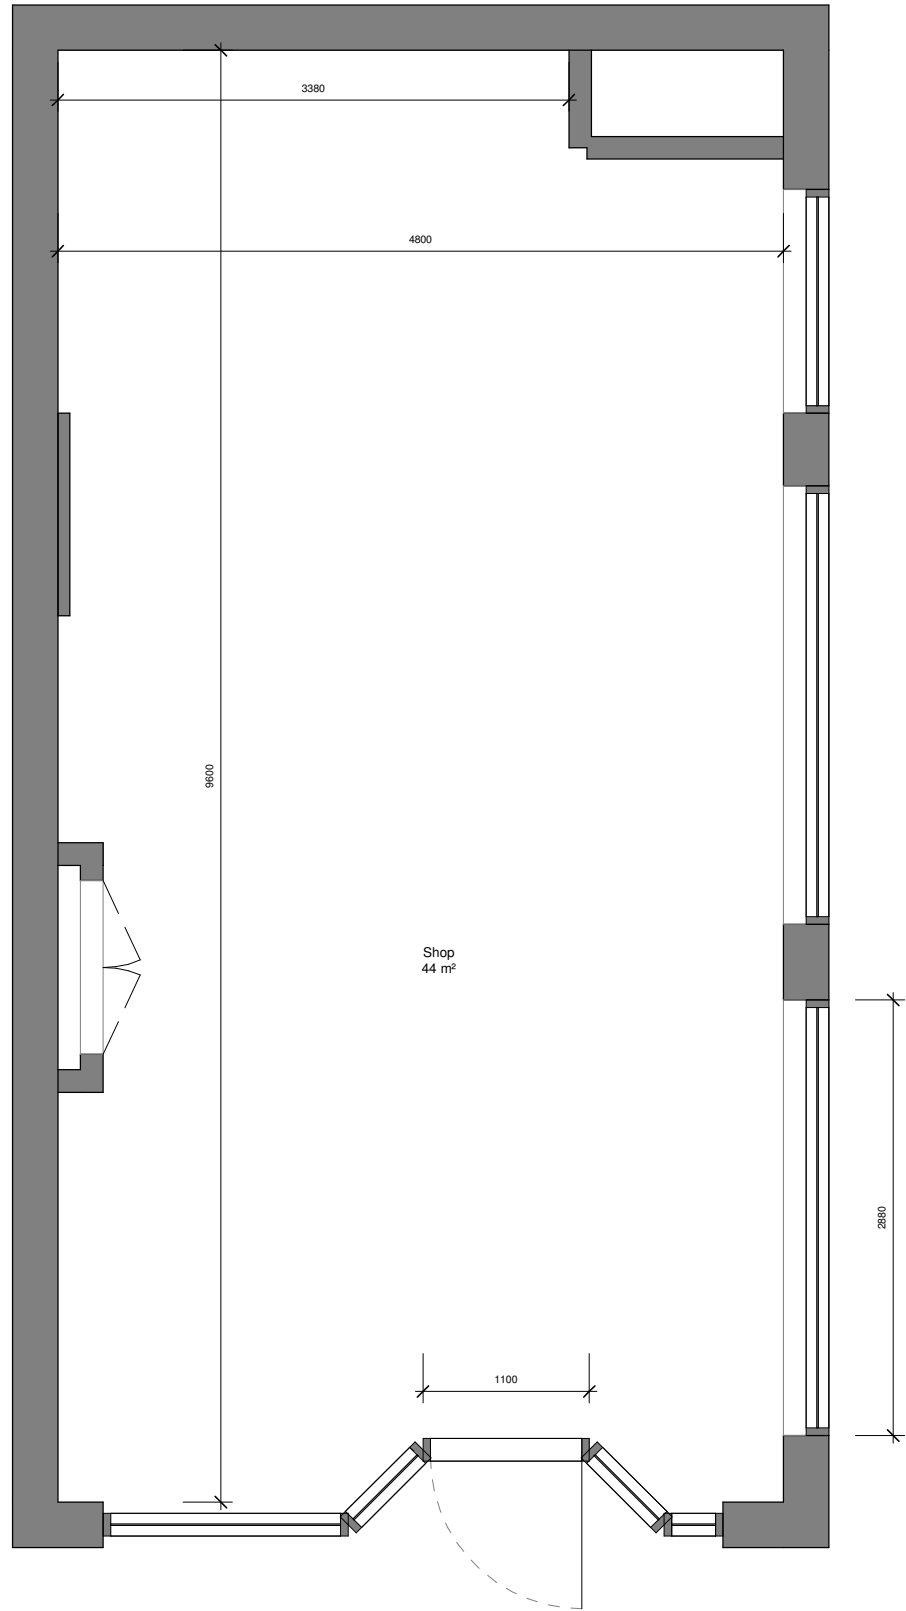

Existing Plan

Scale: 1 : 50

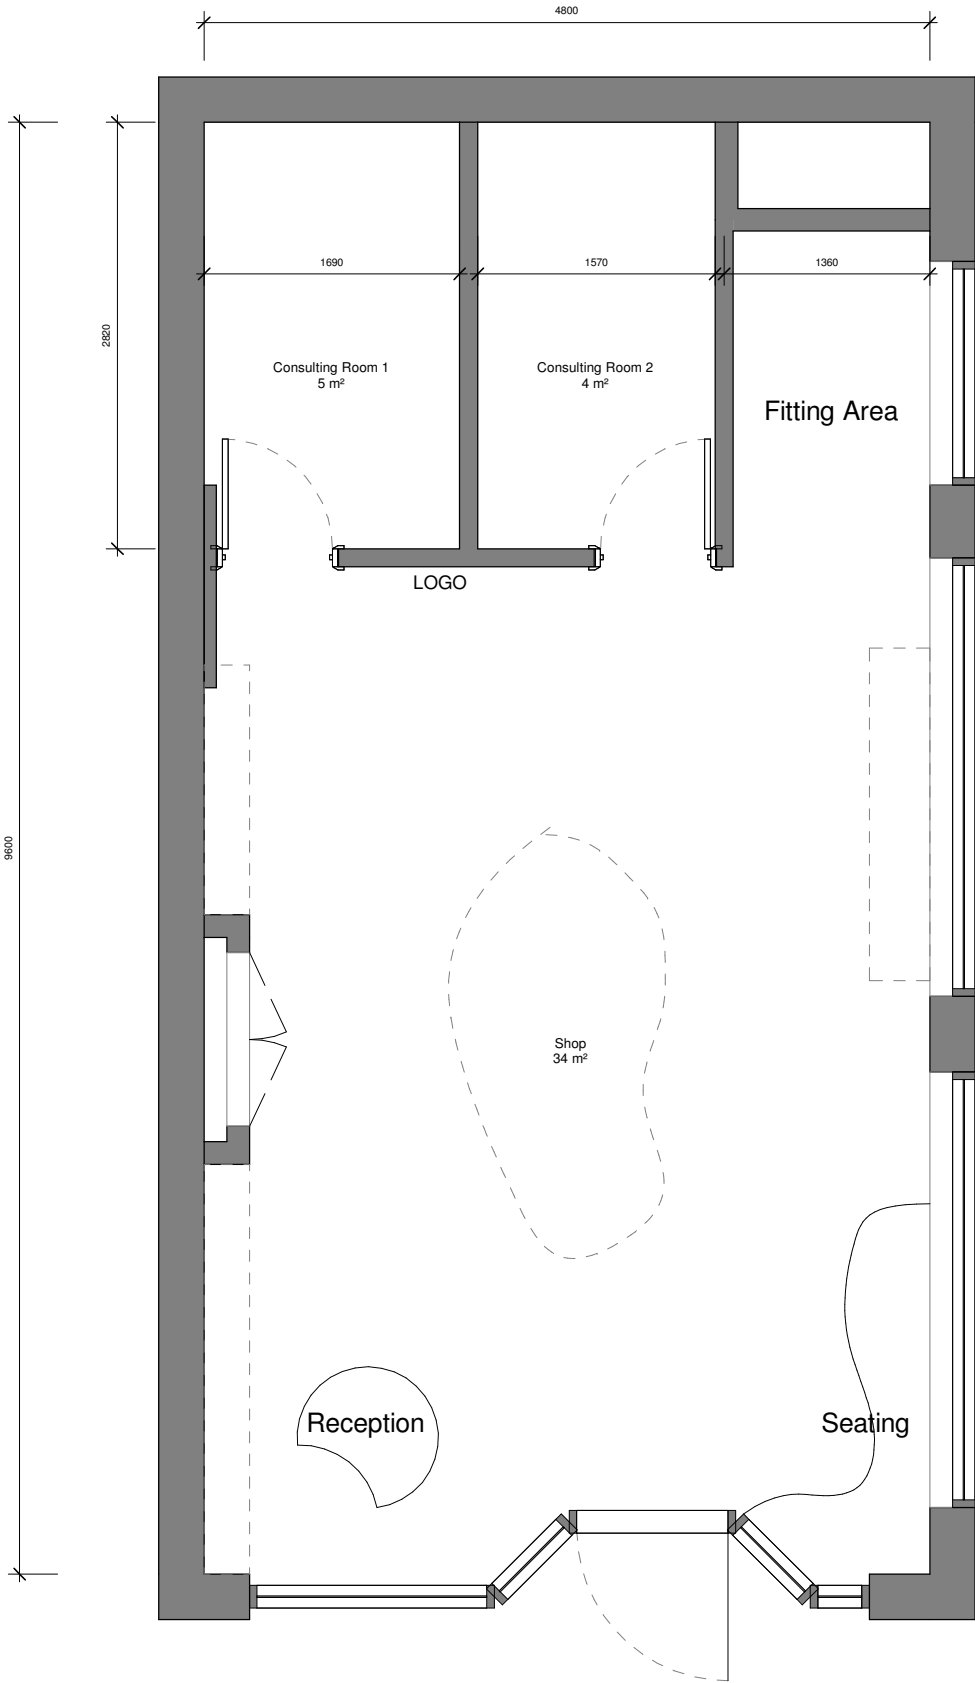

Proposed plan

Scale: 1 : 50

