


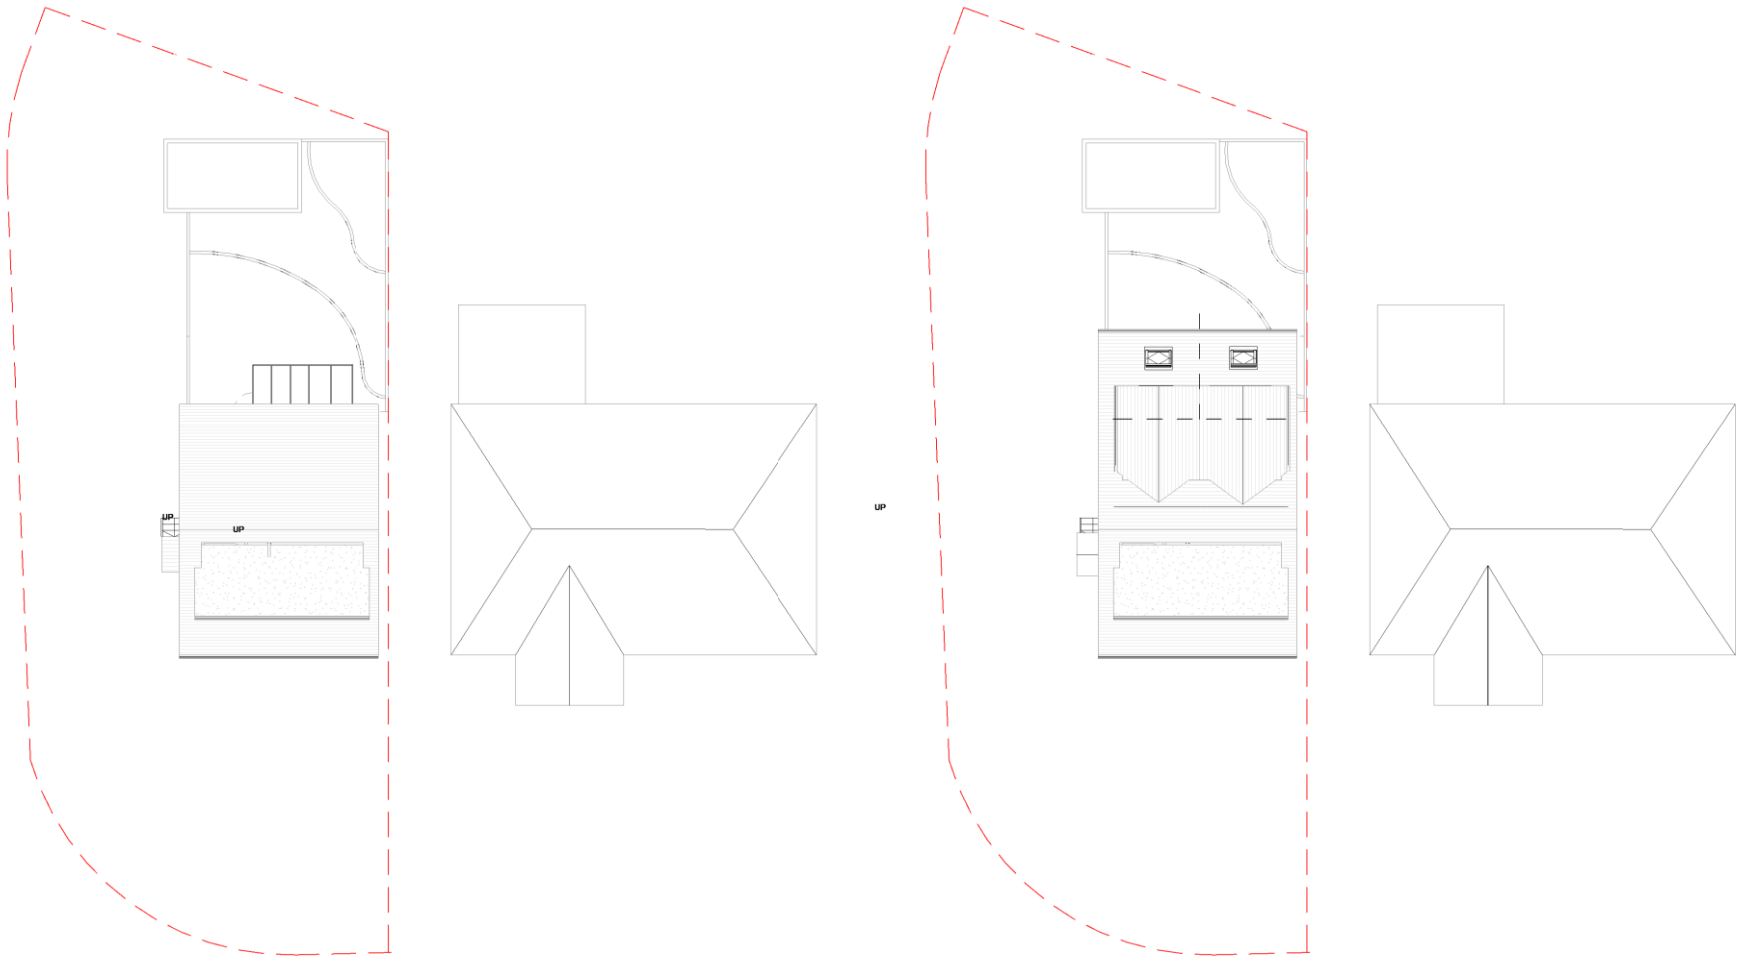


Existing Site Plan

Scale: 1 : 200


Proposed Site Plan

Scale: 1 : 200

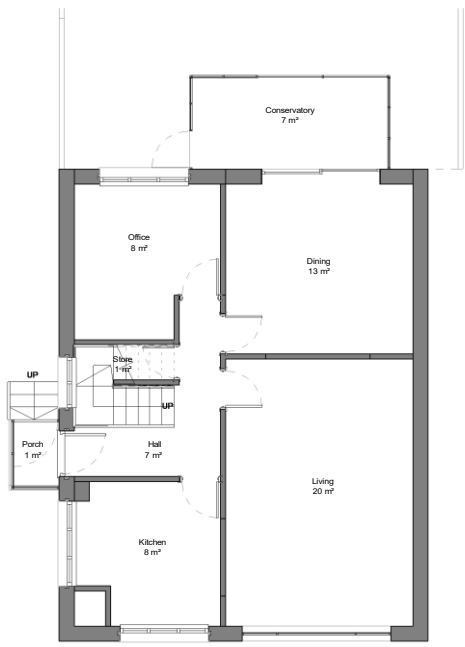


Existing Ground Floor Plan

Scale: 1 : 100

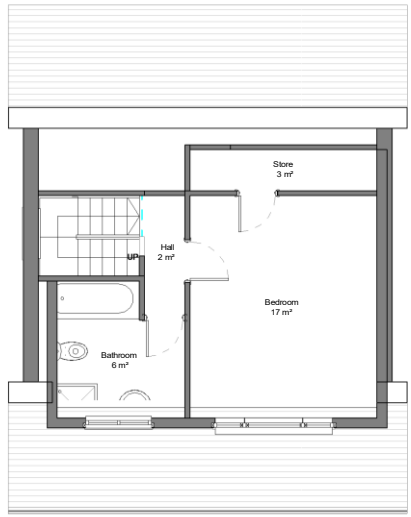


Existing First Floor Plan

Scale: 1 : 100

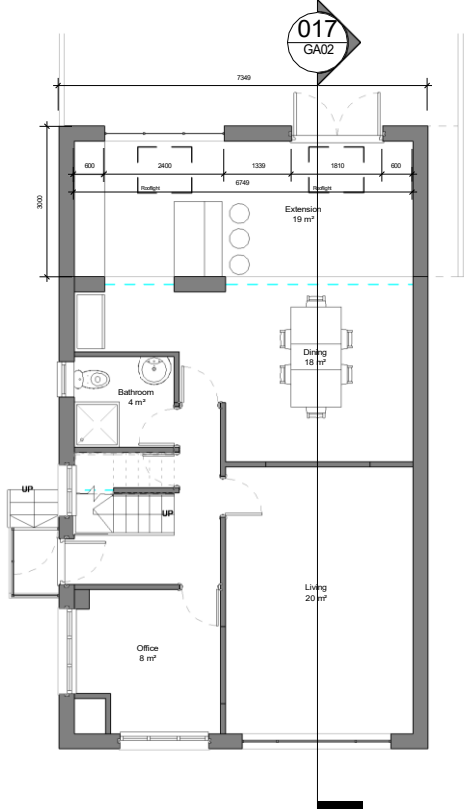


Proposed Ground Floor Plan

Scale: 1 : 100

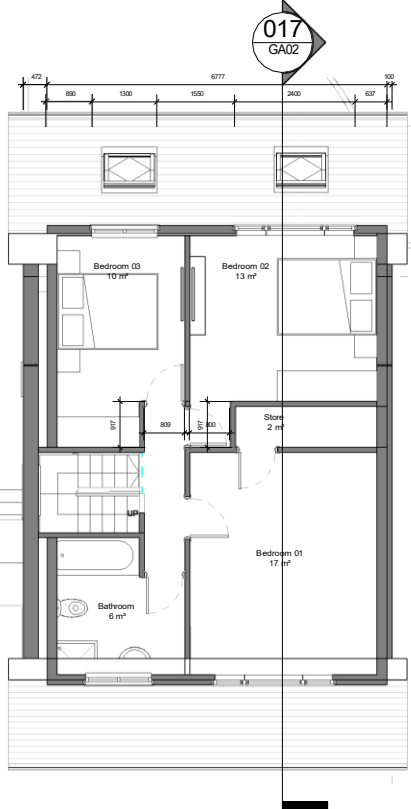


Proposed First Floor Plan

Scale: 1 : 100

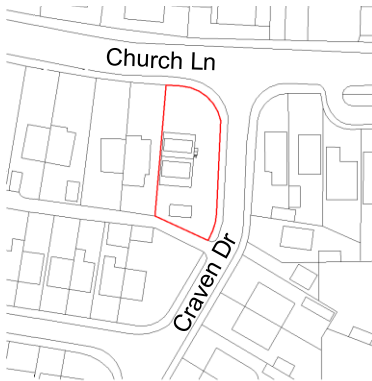

OS Plan

Scale: 1 : 1250

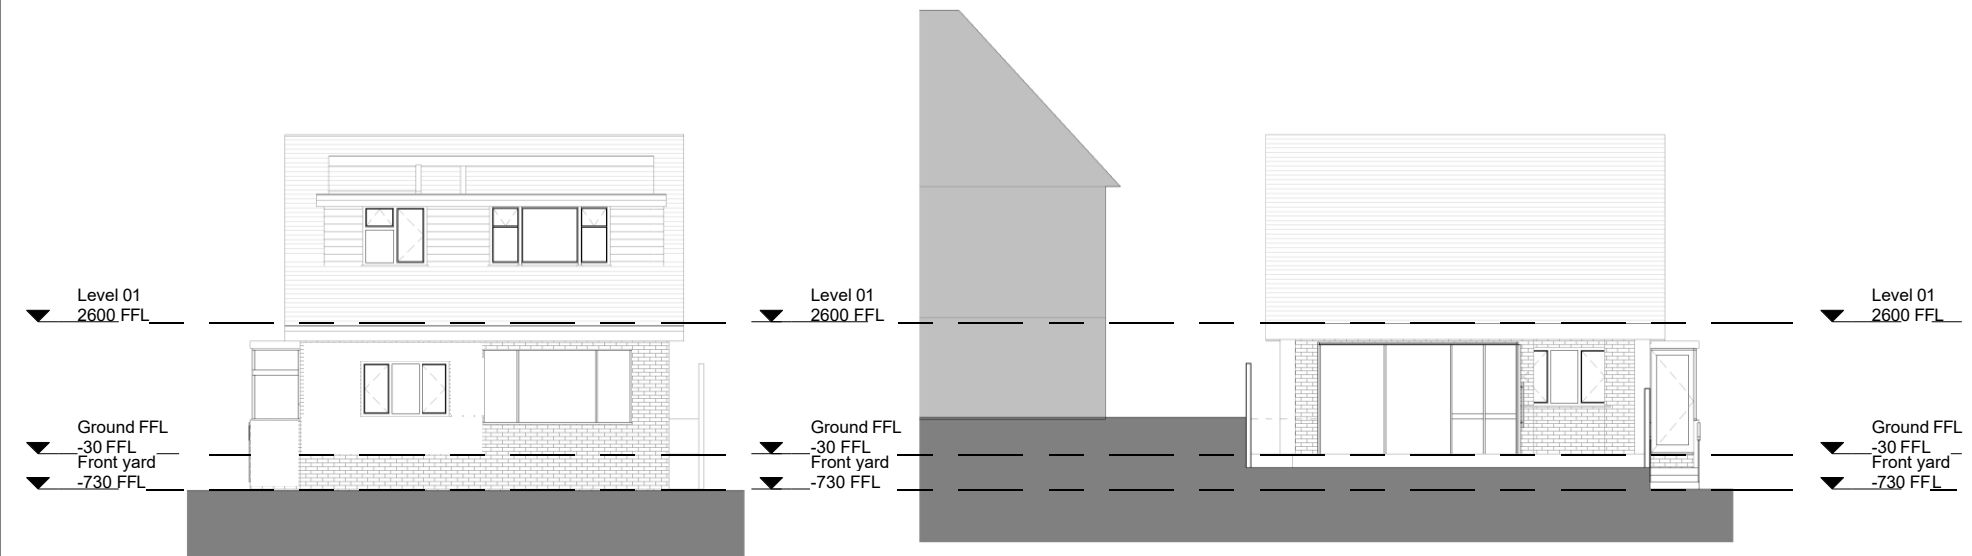

Existing Front Elevation

Scale: 1 : 100


Existing Rear Elevation

Scale: 1 : 100




Existing Side 2 Elevation

Scale: 1 : 100

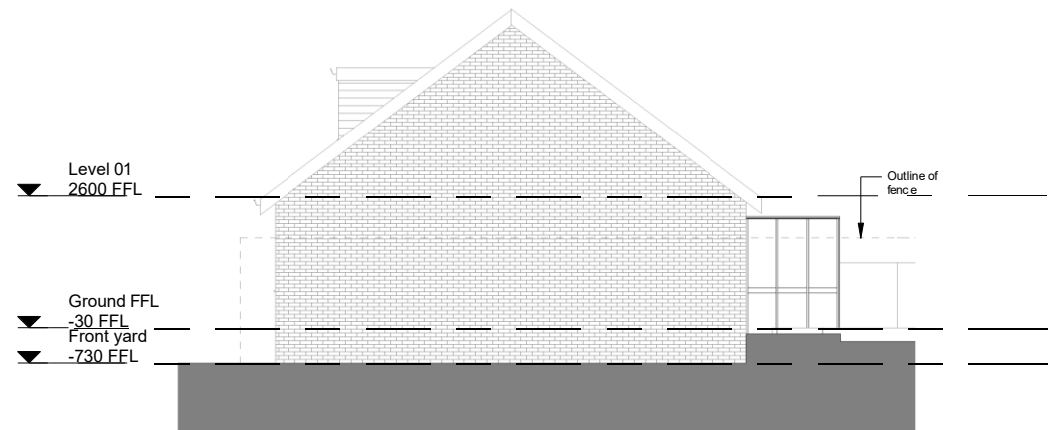

Existing Side 1 Elevation

Scale: 1 : 100

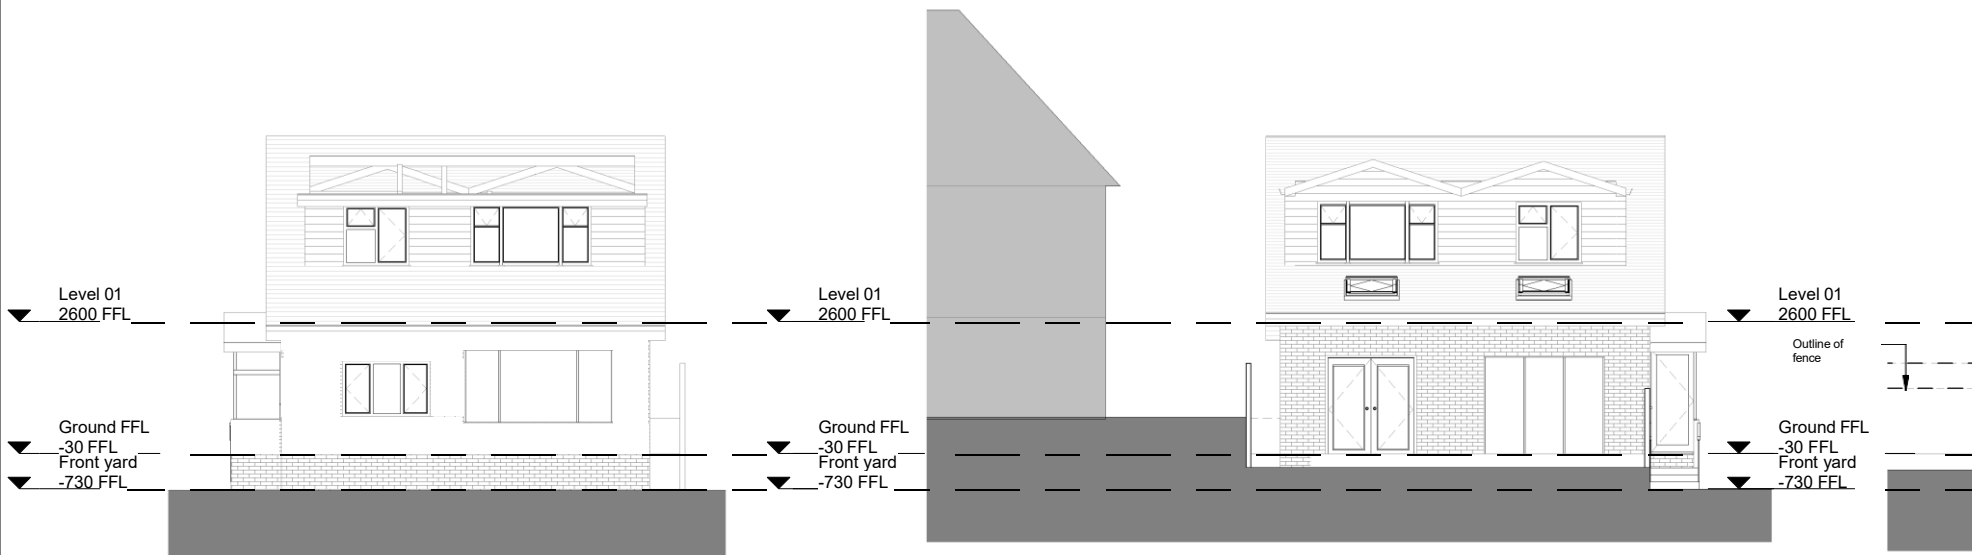


Proposed Front Elevation

Scale: 1 : 100


Proposed Rear Elevation

Scale: 1 : 100

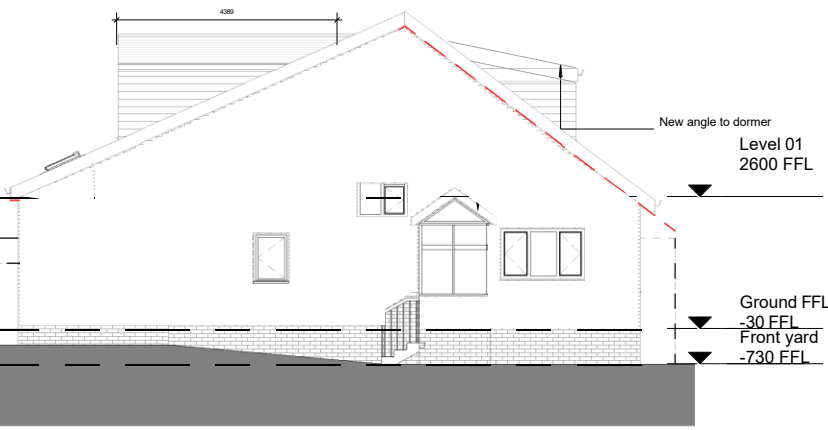

Proposed Side 2 Elevation

Scale: 1 : 100

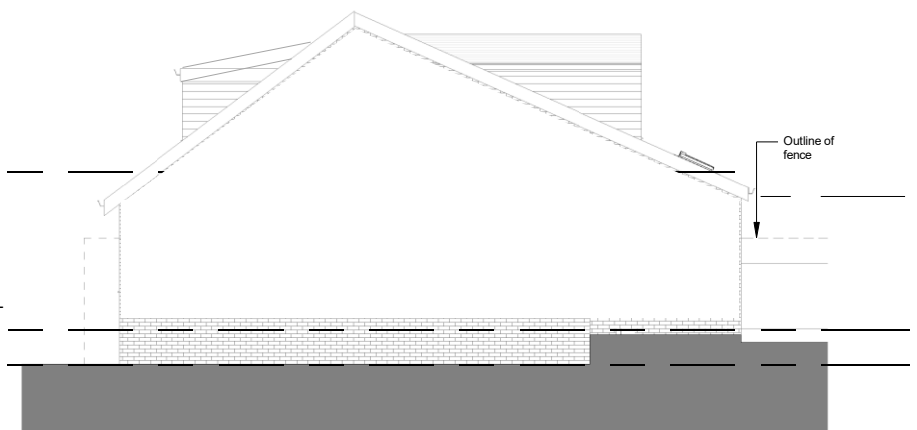

Proposed Side 1 Elevation

Scale: 1 : 100

