


IF IN ANY DOUBT PLEASE ASK THE ARCHITECT FOR CLARIFICATION.
DO NOT SCALE FROM DRAWING. ALL DIMENSIONS TO BE CHECKED ON SITE.
THE COPYRIGHT FOR THESE DRAWINGS REMAINS THE PROPERTY OF THE ARCHITECT. THEY MUST NOT BE REPRODUCED IN ANY WAY WITHOUT THE ARCHITECT'S PRIOR WRITTEN CONSENT.




1:50 NORTH EAST ELEVATION




1:50 SOUTH EAST ELEVATION

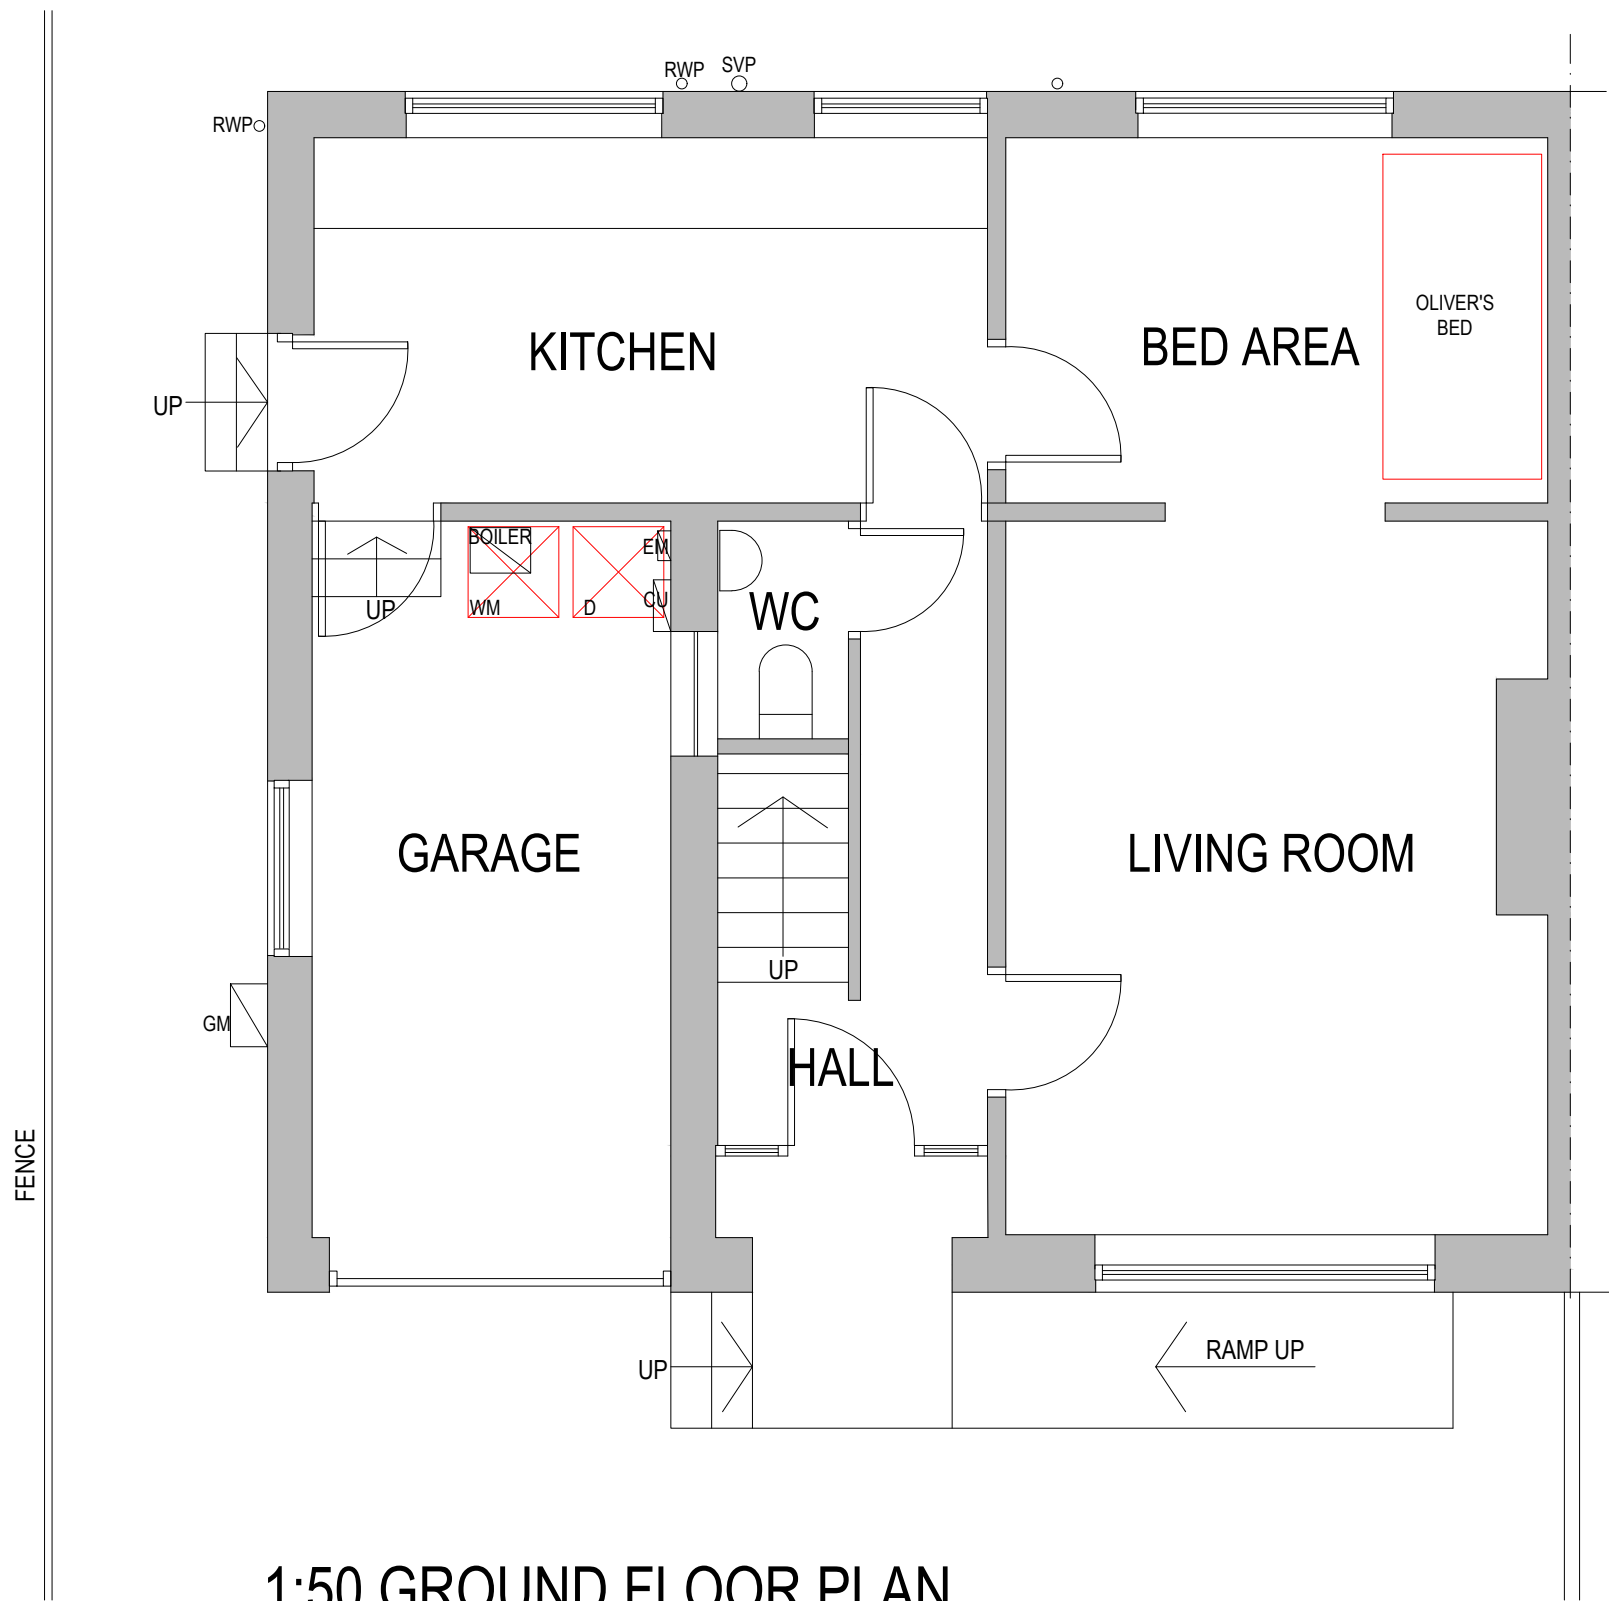

1:50 GROUND FLOOR PLAN

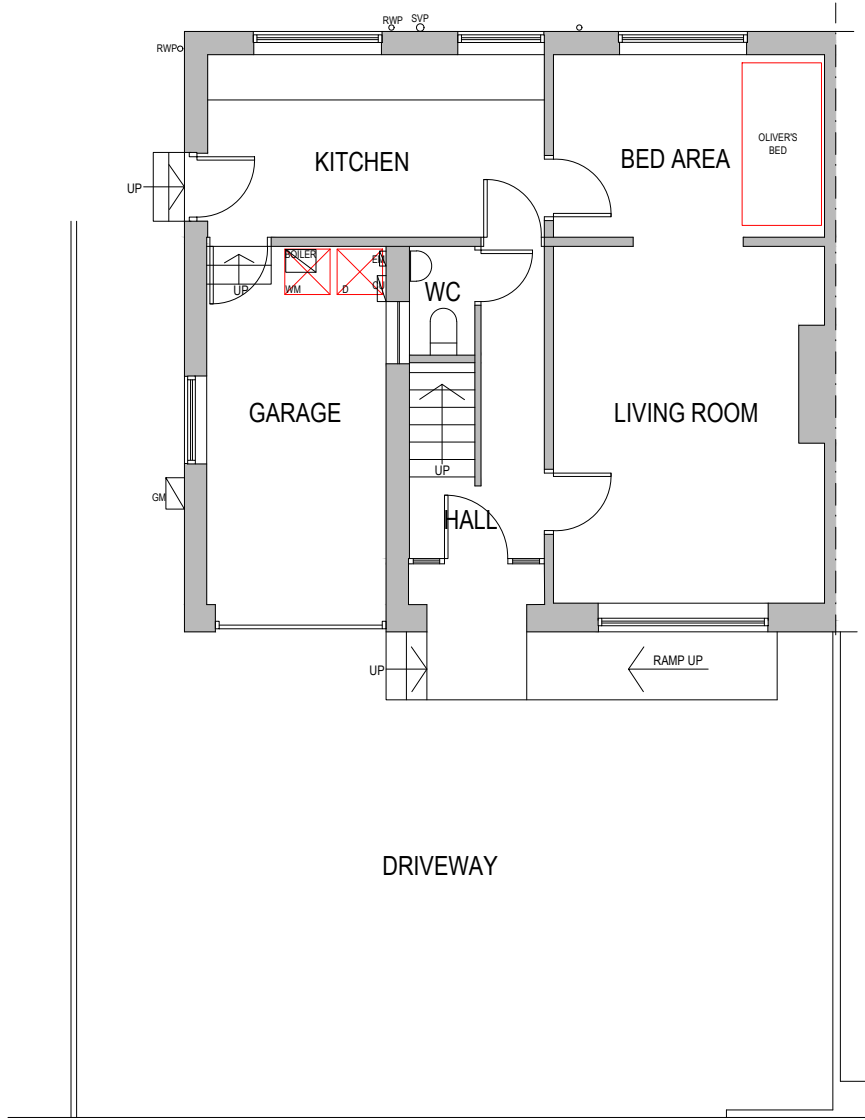

PART BLOCK PLAN 1:100

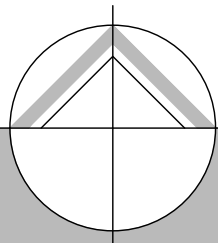

northern design
partnership

Chartered Architects
The Chapel, Millmoor Road,
Meltham, Holmfirth, HD9 5JU

www.northerndesignpartnership.co.uk
Instagram: @northerndesignp
Telephone: (01484) 854848

client	OLIVER WOODSON		
project	EXTENSION AND ADAPTATIONS 42 RAFBORN GROVE SALENDINE NOOK HUDDERSFIELD HD3 3UB		
drawing	PLANS AND ELEVATIONS AS EXISTING		
revision	notes	date	drawn
*	*	*	*
scale :	1:50 & 1:100 @ A1	06.26	PB
project no.	drawing no.	revision	
2502	01		