



9a New Street - Site Plan

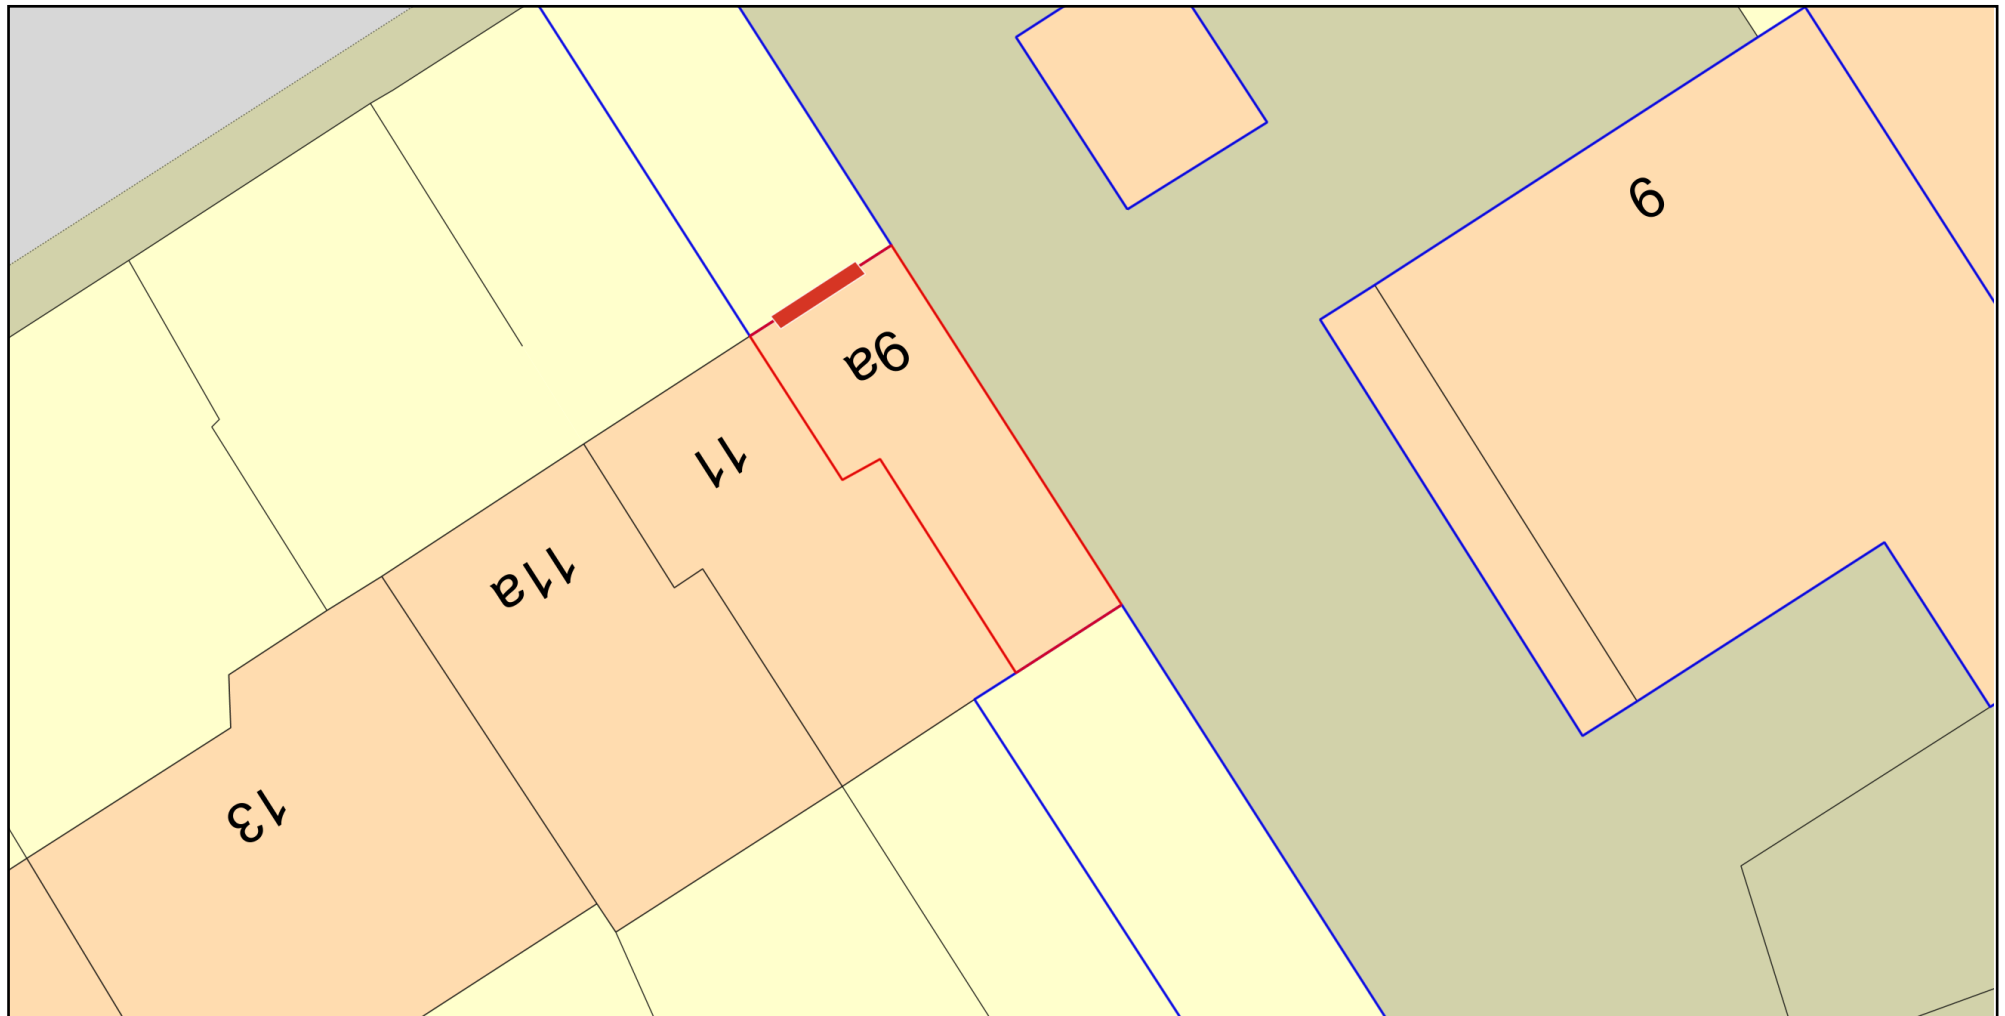

0 10
Metres

 

Plan Produced for: Jessica Wright

Date Produced: 03 Jun 2026

Plan Reference Number: TQRQM26154134725567

Scale: 1:200 @ A4

© Crown copyright and database rights 2025 OS 100042766