






NORTH EAST ELEVATION - 1:100
THISTLE HILL AVENUE
PROPOSED

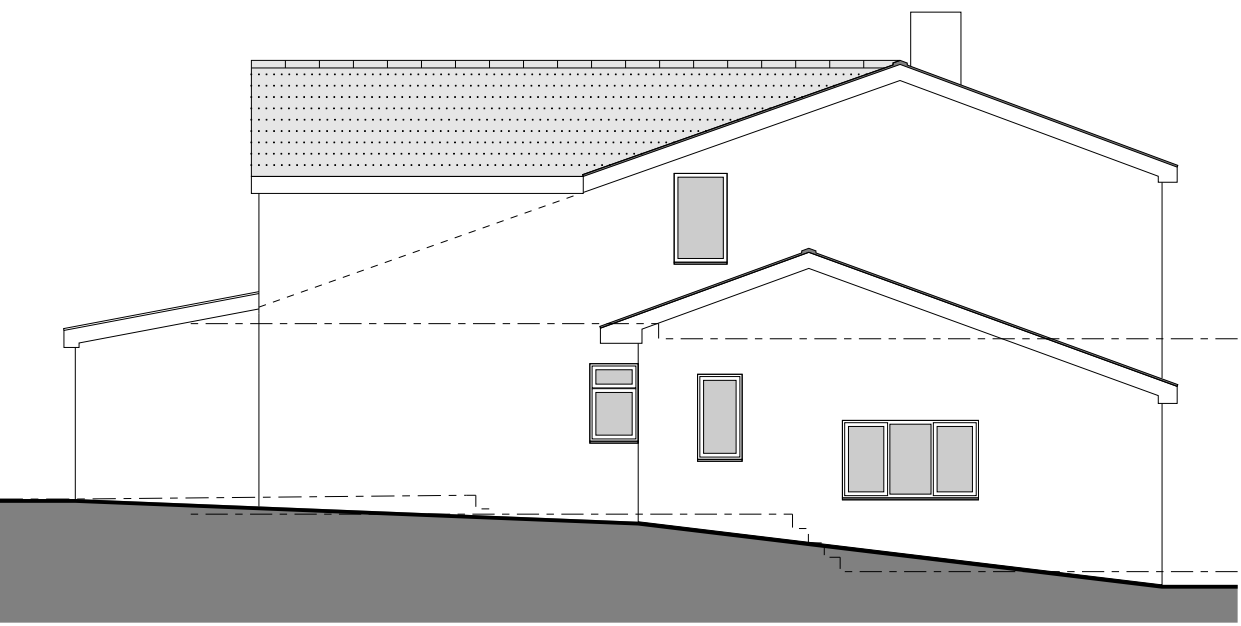

NORTH WEST ELEVATION - 1:100
PROPOSED

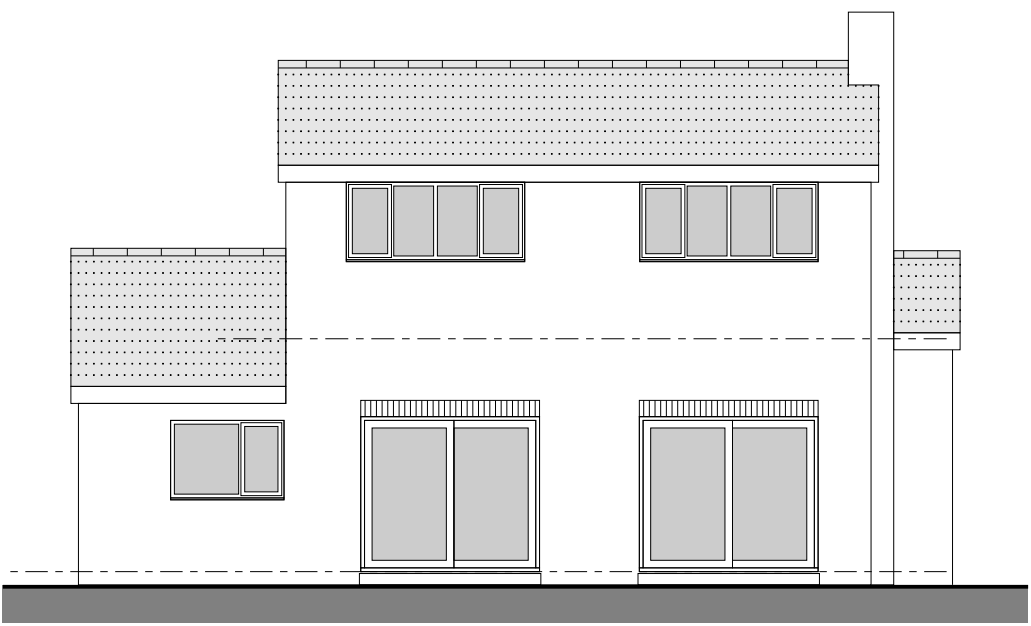

SOUTH WEST ELEVATION - 1:100
PROPOSED

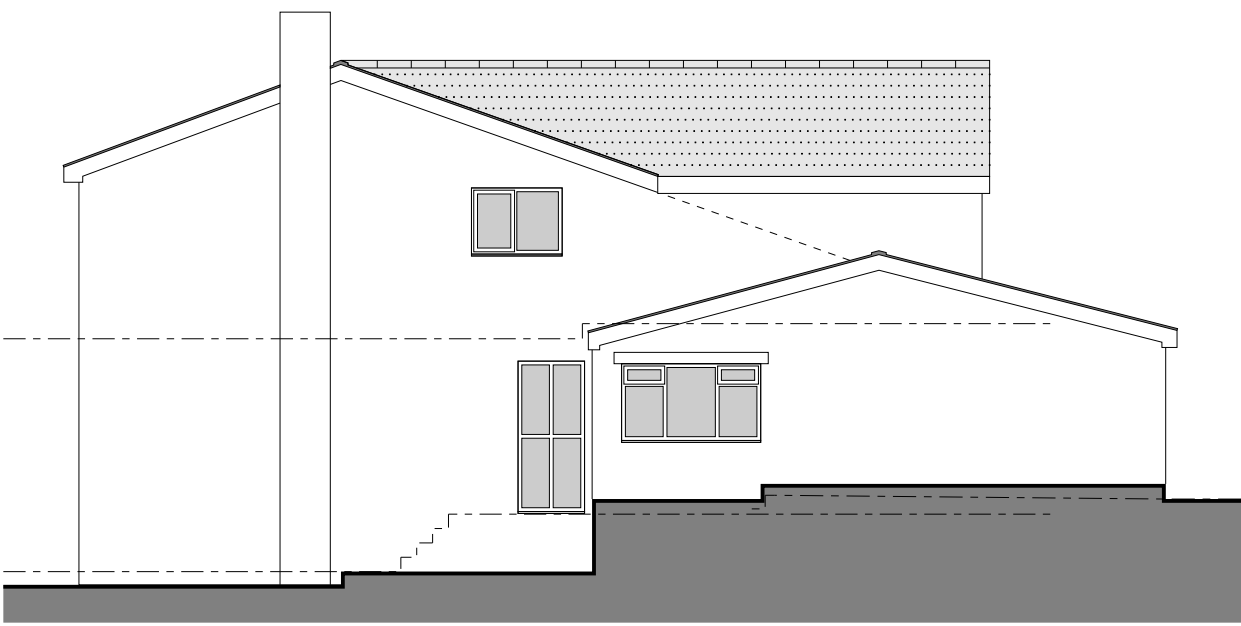


SOUTH EAST ELEVATION - 1:100
PROPOSED




BLOCK PLAN - 1:500
PROPOSED




NORTH EAST ELEVATION - 1:100
THISTLE HILL AVENUE
EXISTING

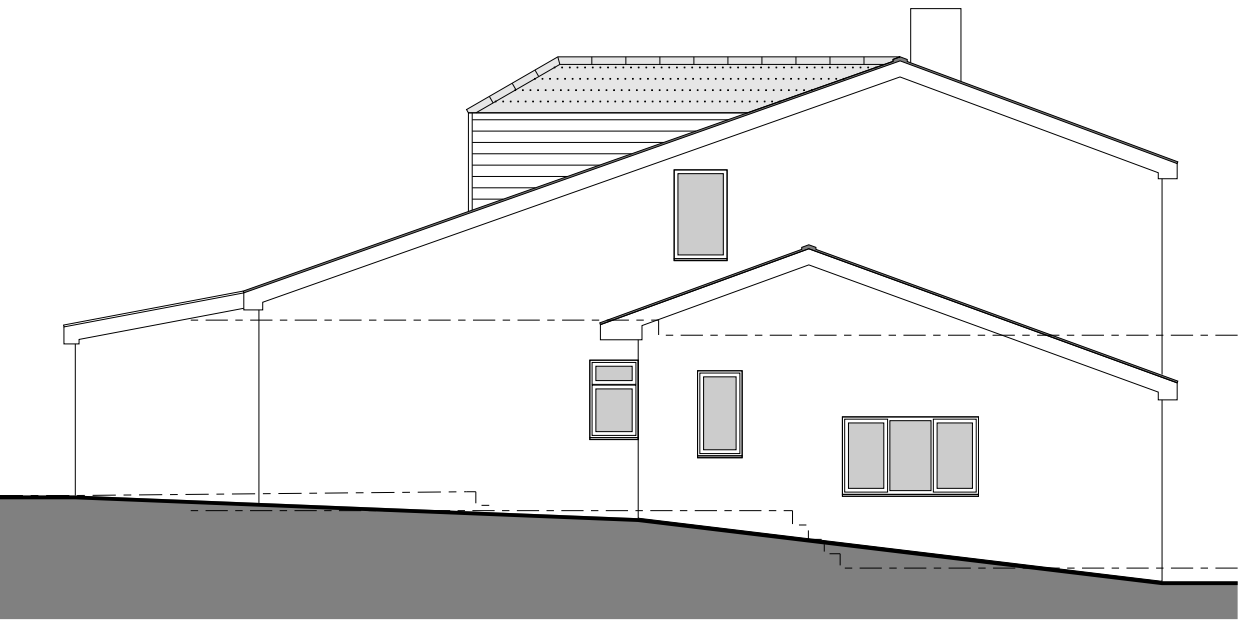

NORTH WEST ELEVATION - 1:100
EXISTING

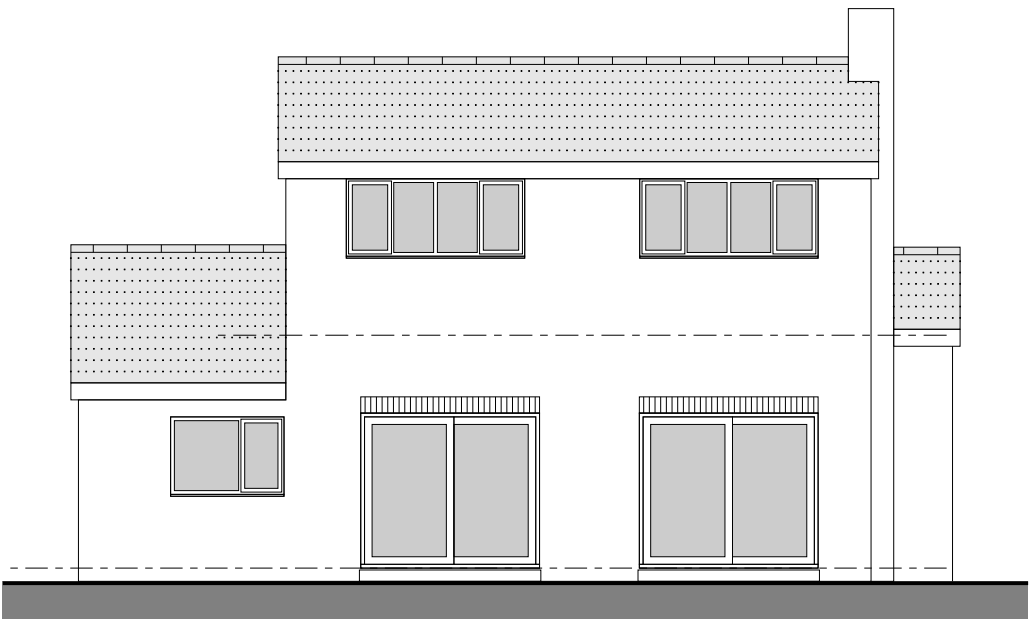


SOUTH WEST ELEVATION - 1:100
EXISTING

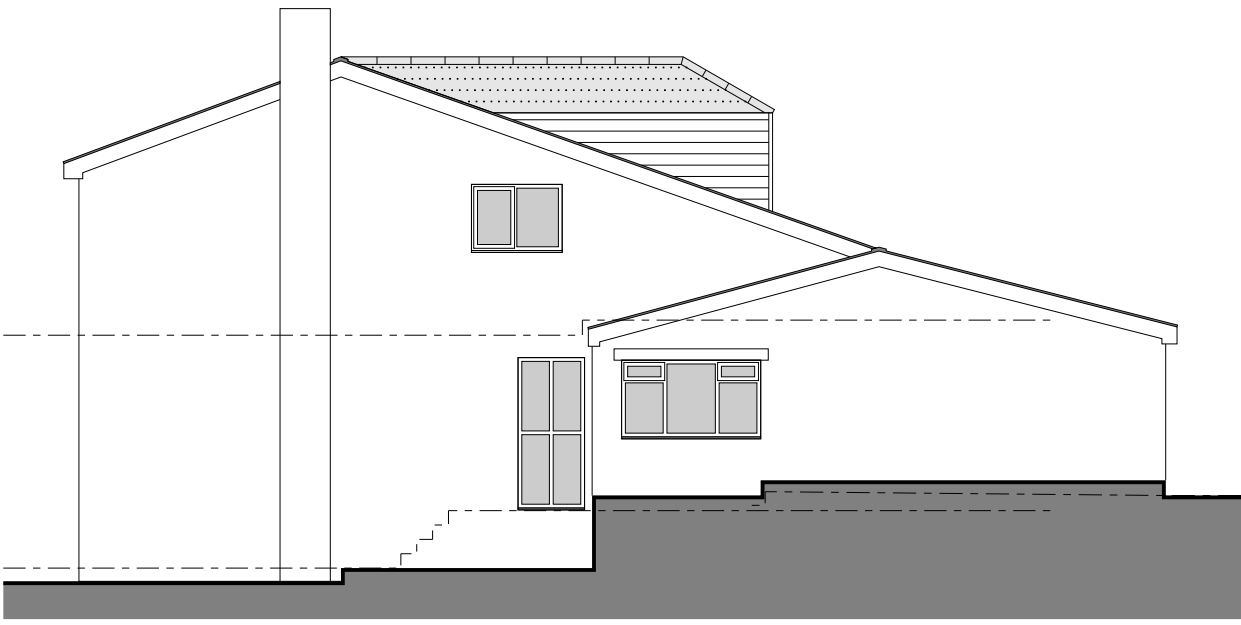


SOUTH EAST ELEVATION - 1:100
EXISTING



BLOCK PLAN - 1:500
EXISTING

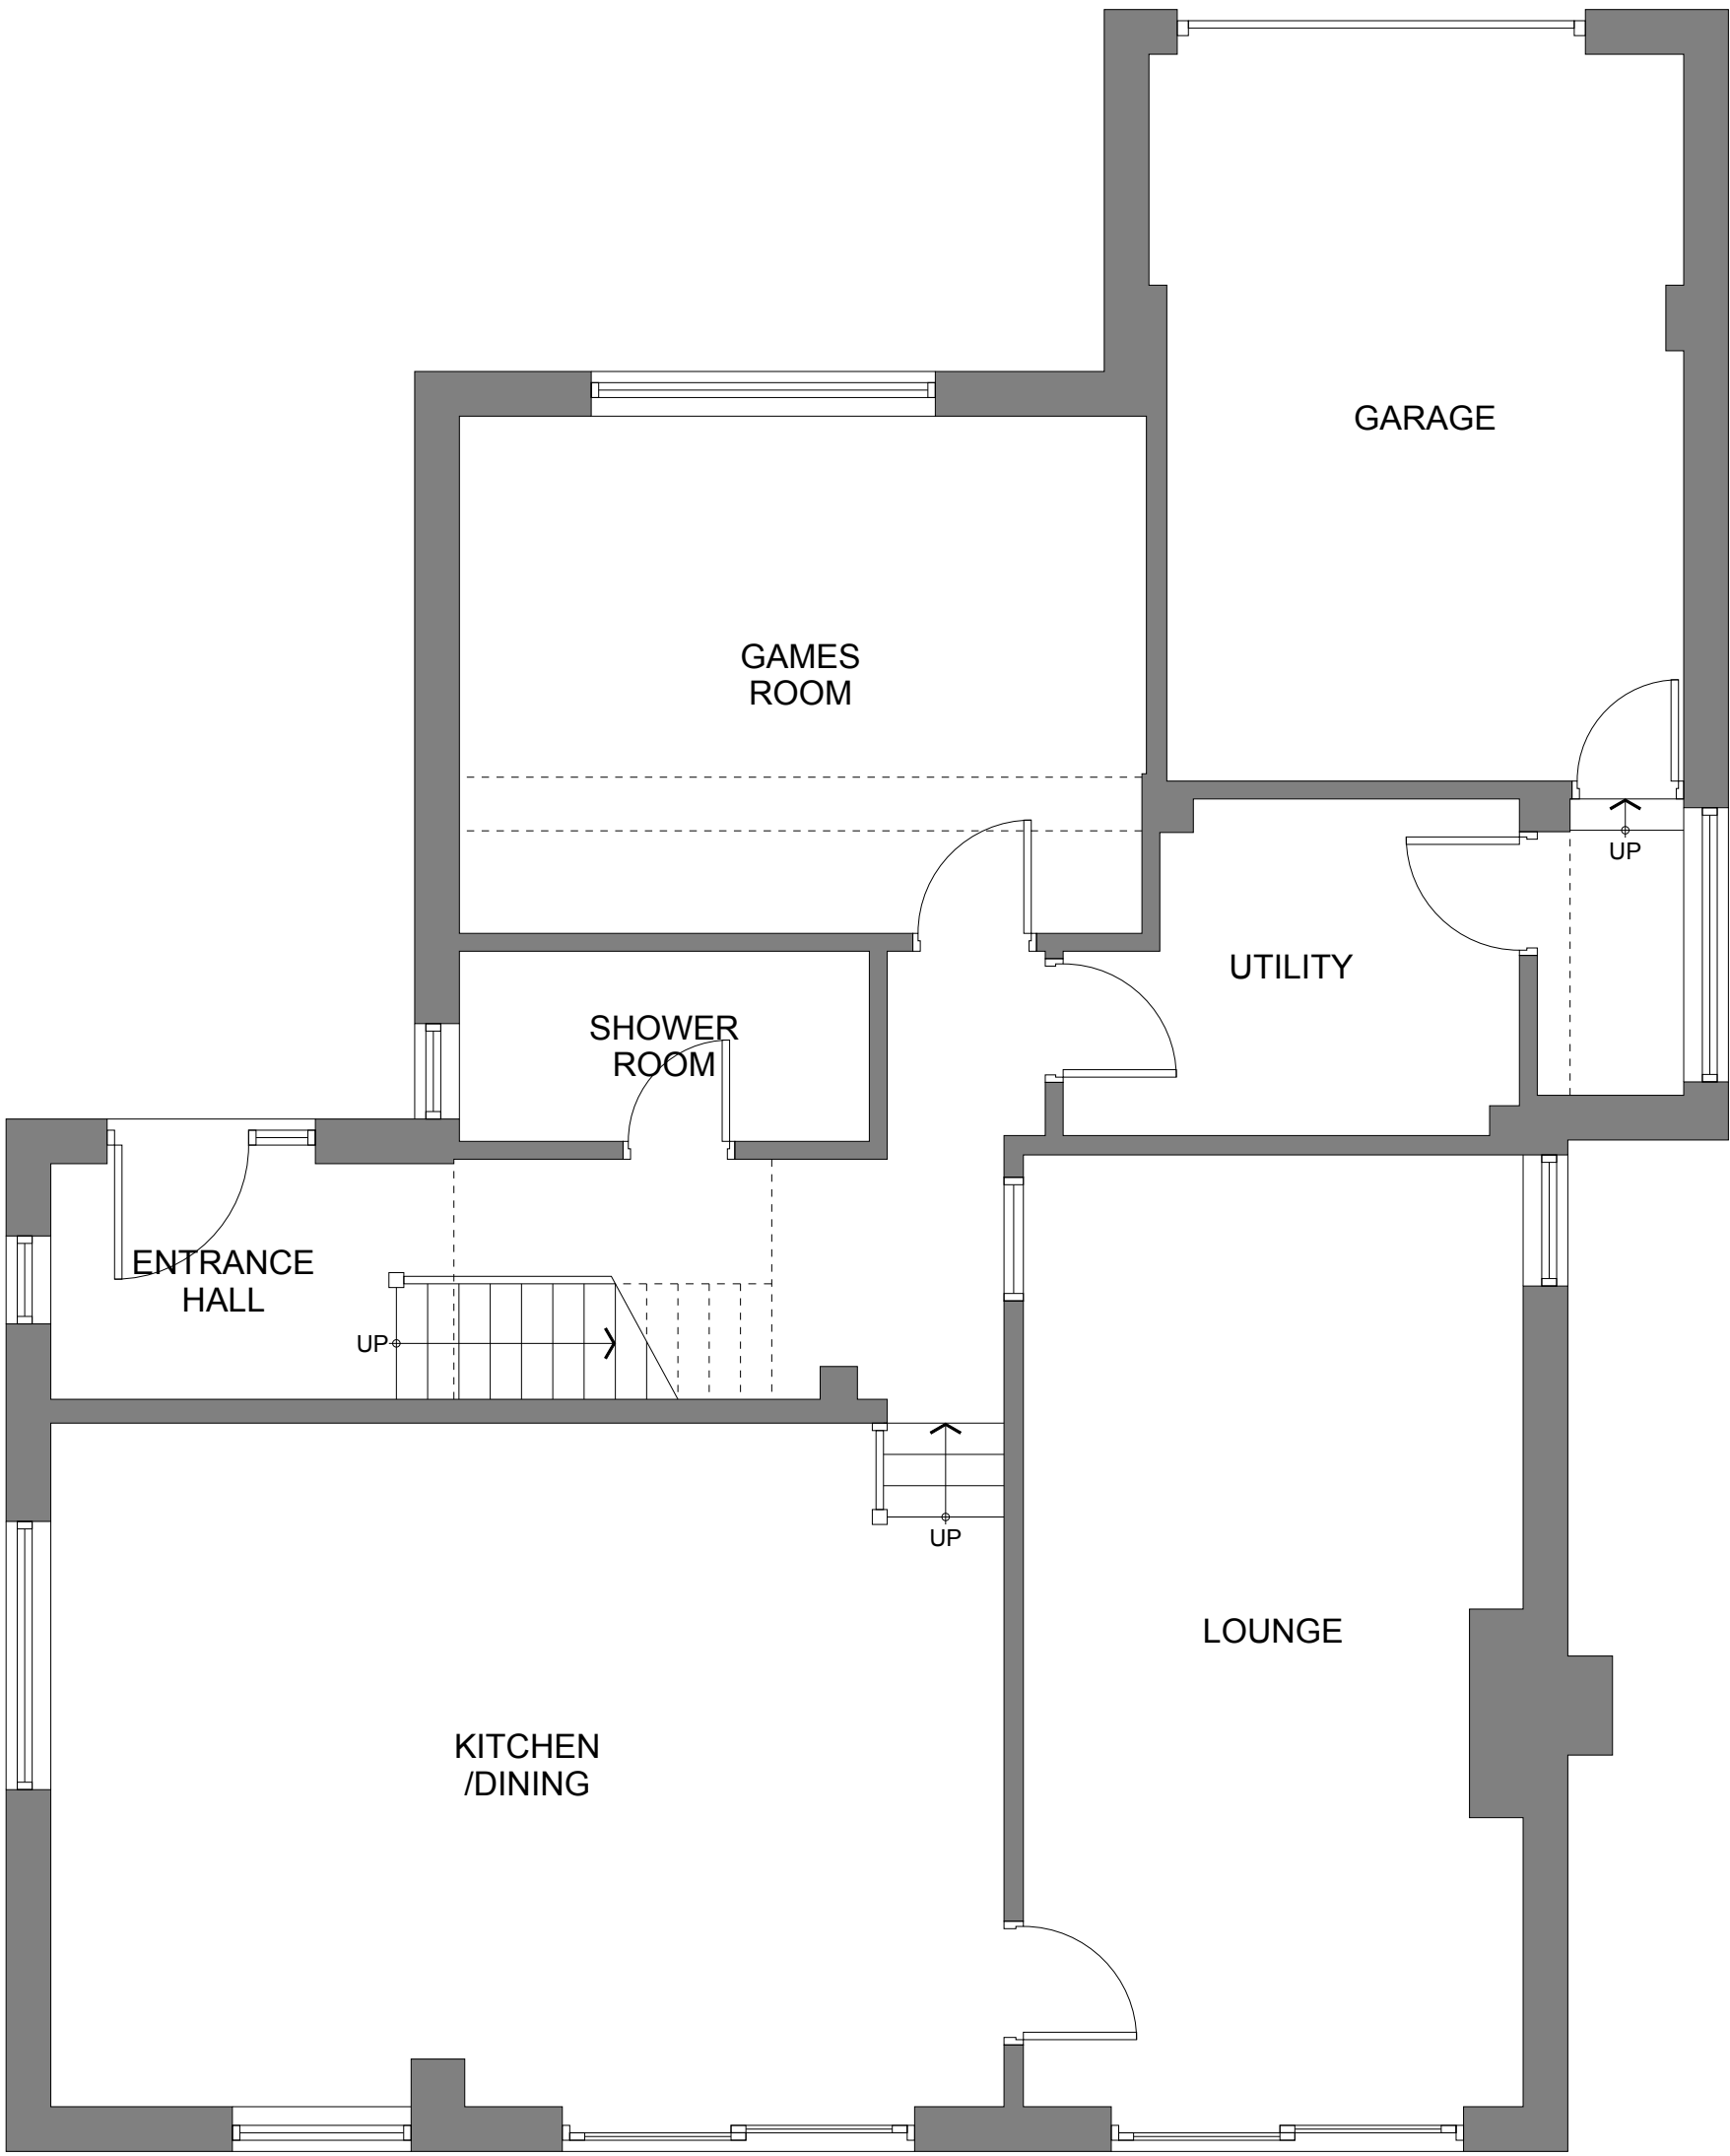




GROUND FLOOR PLAN - 1:50
EXISTING & PROPOSED

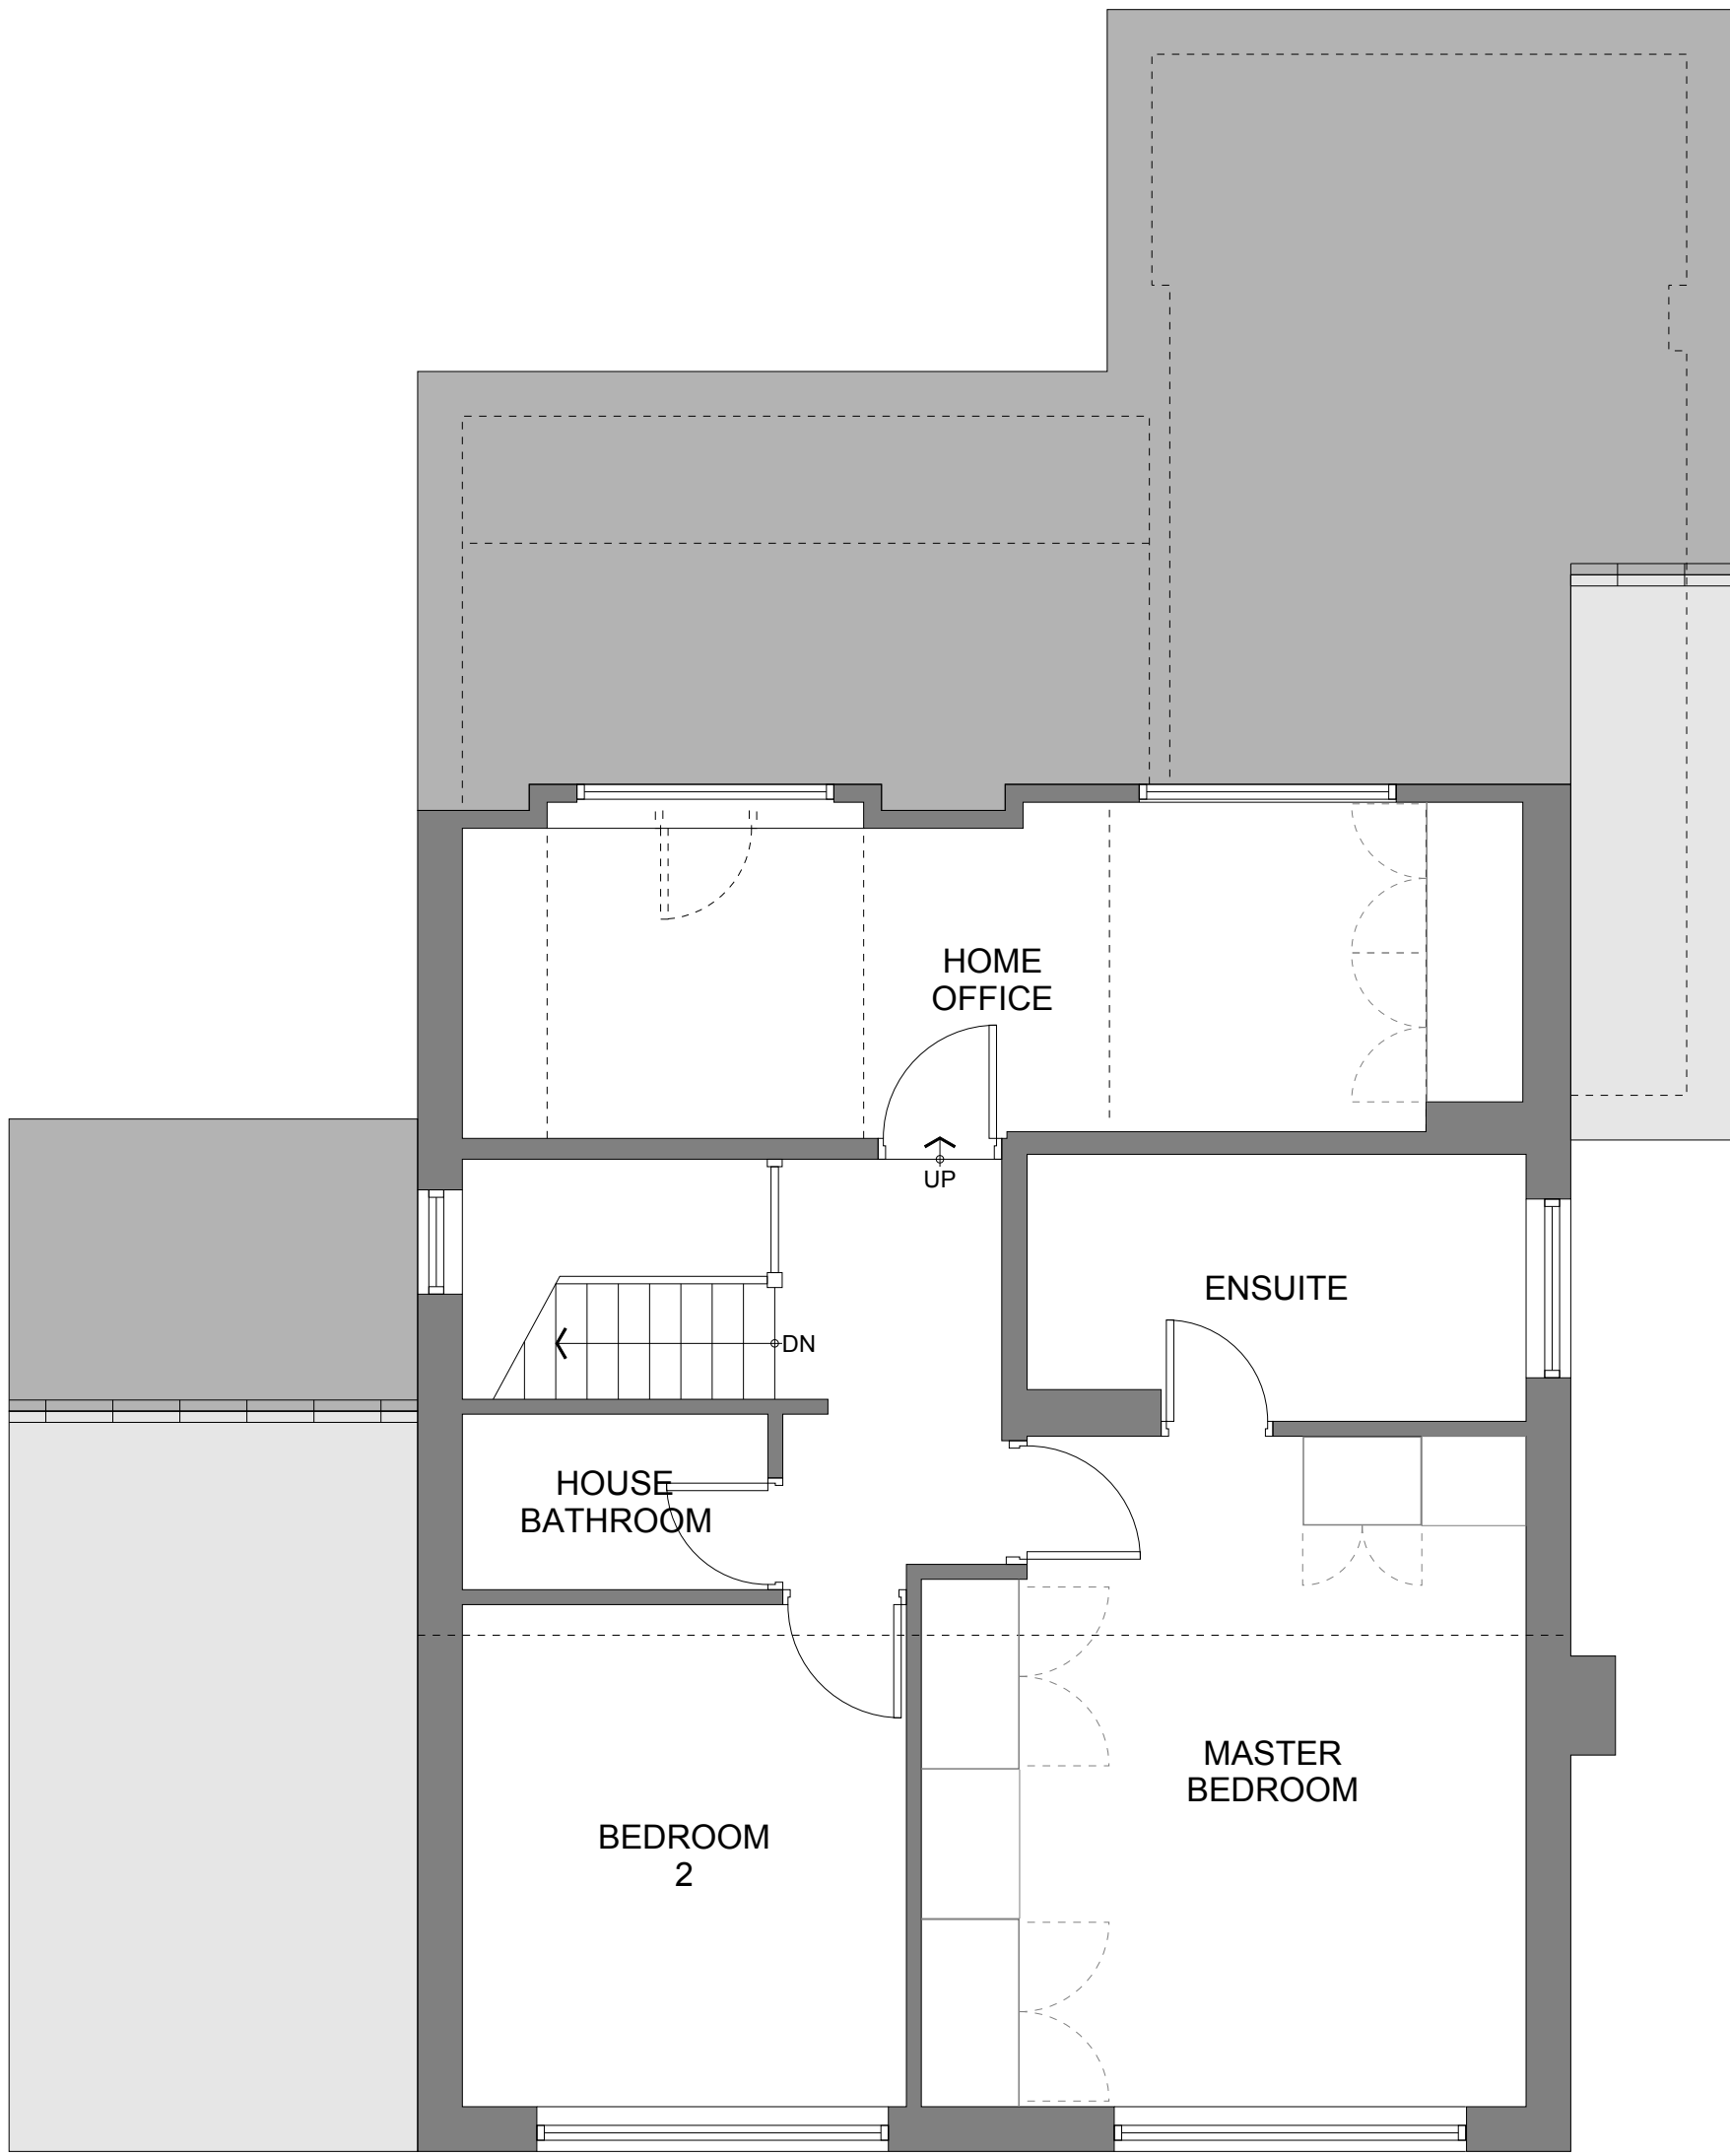

FIRST FLOOR PLAN - 1:50
EXISTING



FIRST FLOOR PLAN - 1:50
PROPOSED

   

CLIENT
MR & MRS J STEAD

PROJECT
11 THISTLE HILL AVENUE,
LASCELLES HALL, HD5 0AX

DRAWING TITLE
GENERAL ARRANGEMENT DRAWING

JOB NO	DRG NO	REV	SCALE @A1	DATE
WHPG 26-0117	02	A	AS	08 06 26

This drawing is the property and copyright of WHP Group Ltd, Stockmoor, Huddersfield, Tel: 01786 63755. Email: tom.edwards@wheatorhordale.co.uk and must not be amended or reproduced without written consent. Use only figured dimensions, do not scale and report any anomalies.