


Only figured dimensions should be used.

Scaled dimensions should be checked with the Architect.

This drawing together with the design, is the property and copyright of the Architect and must not be reproduced without written permission

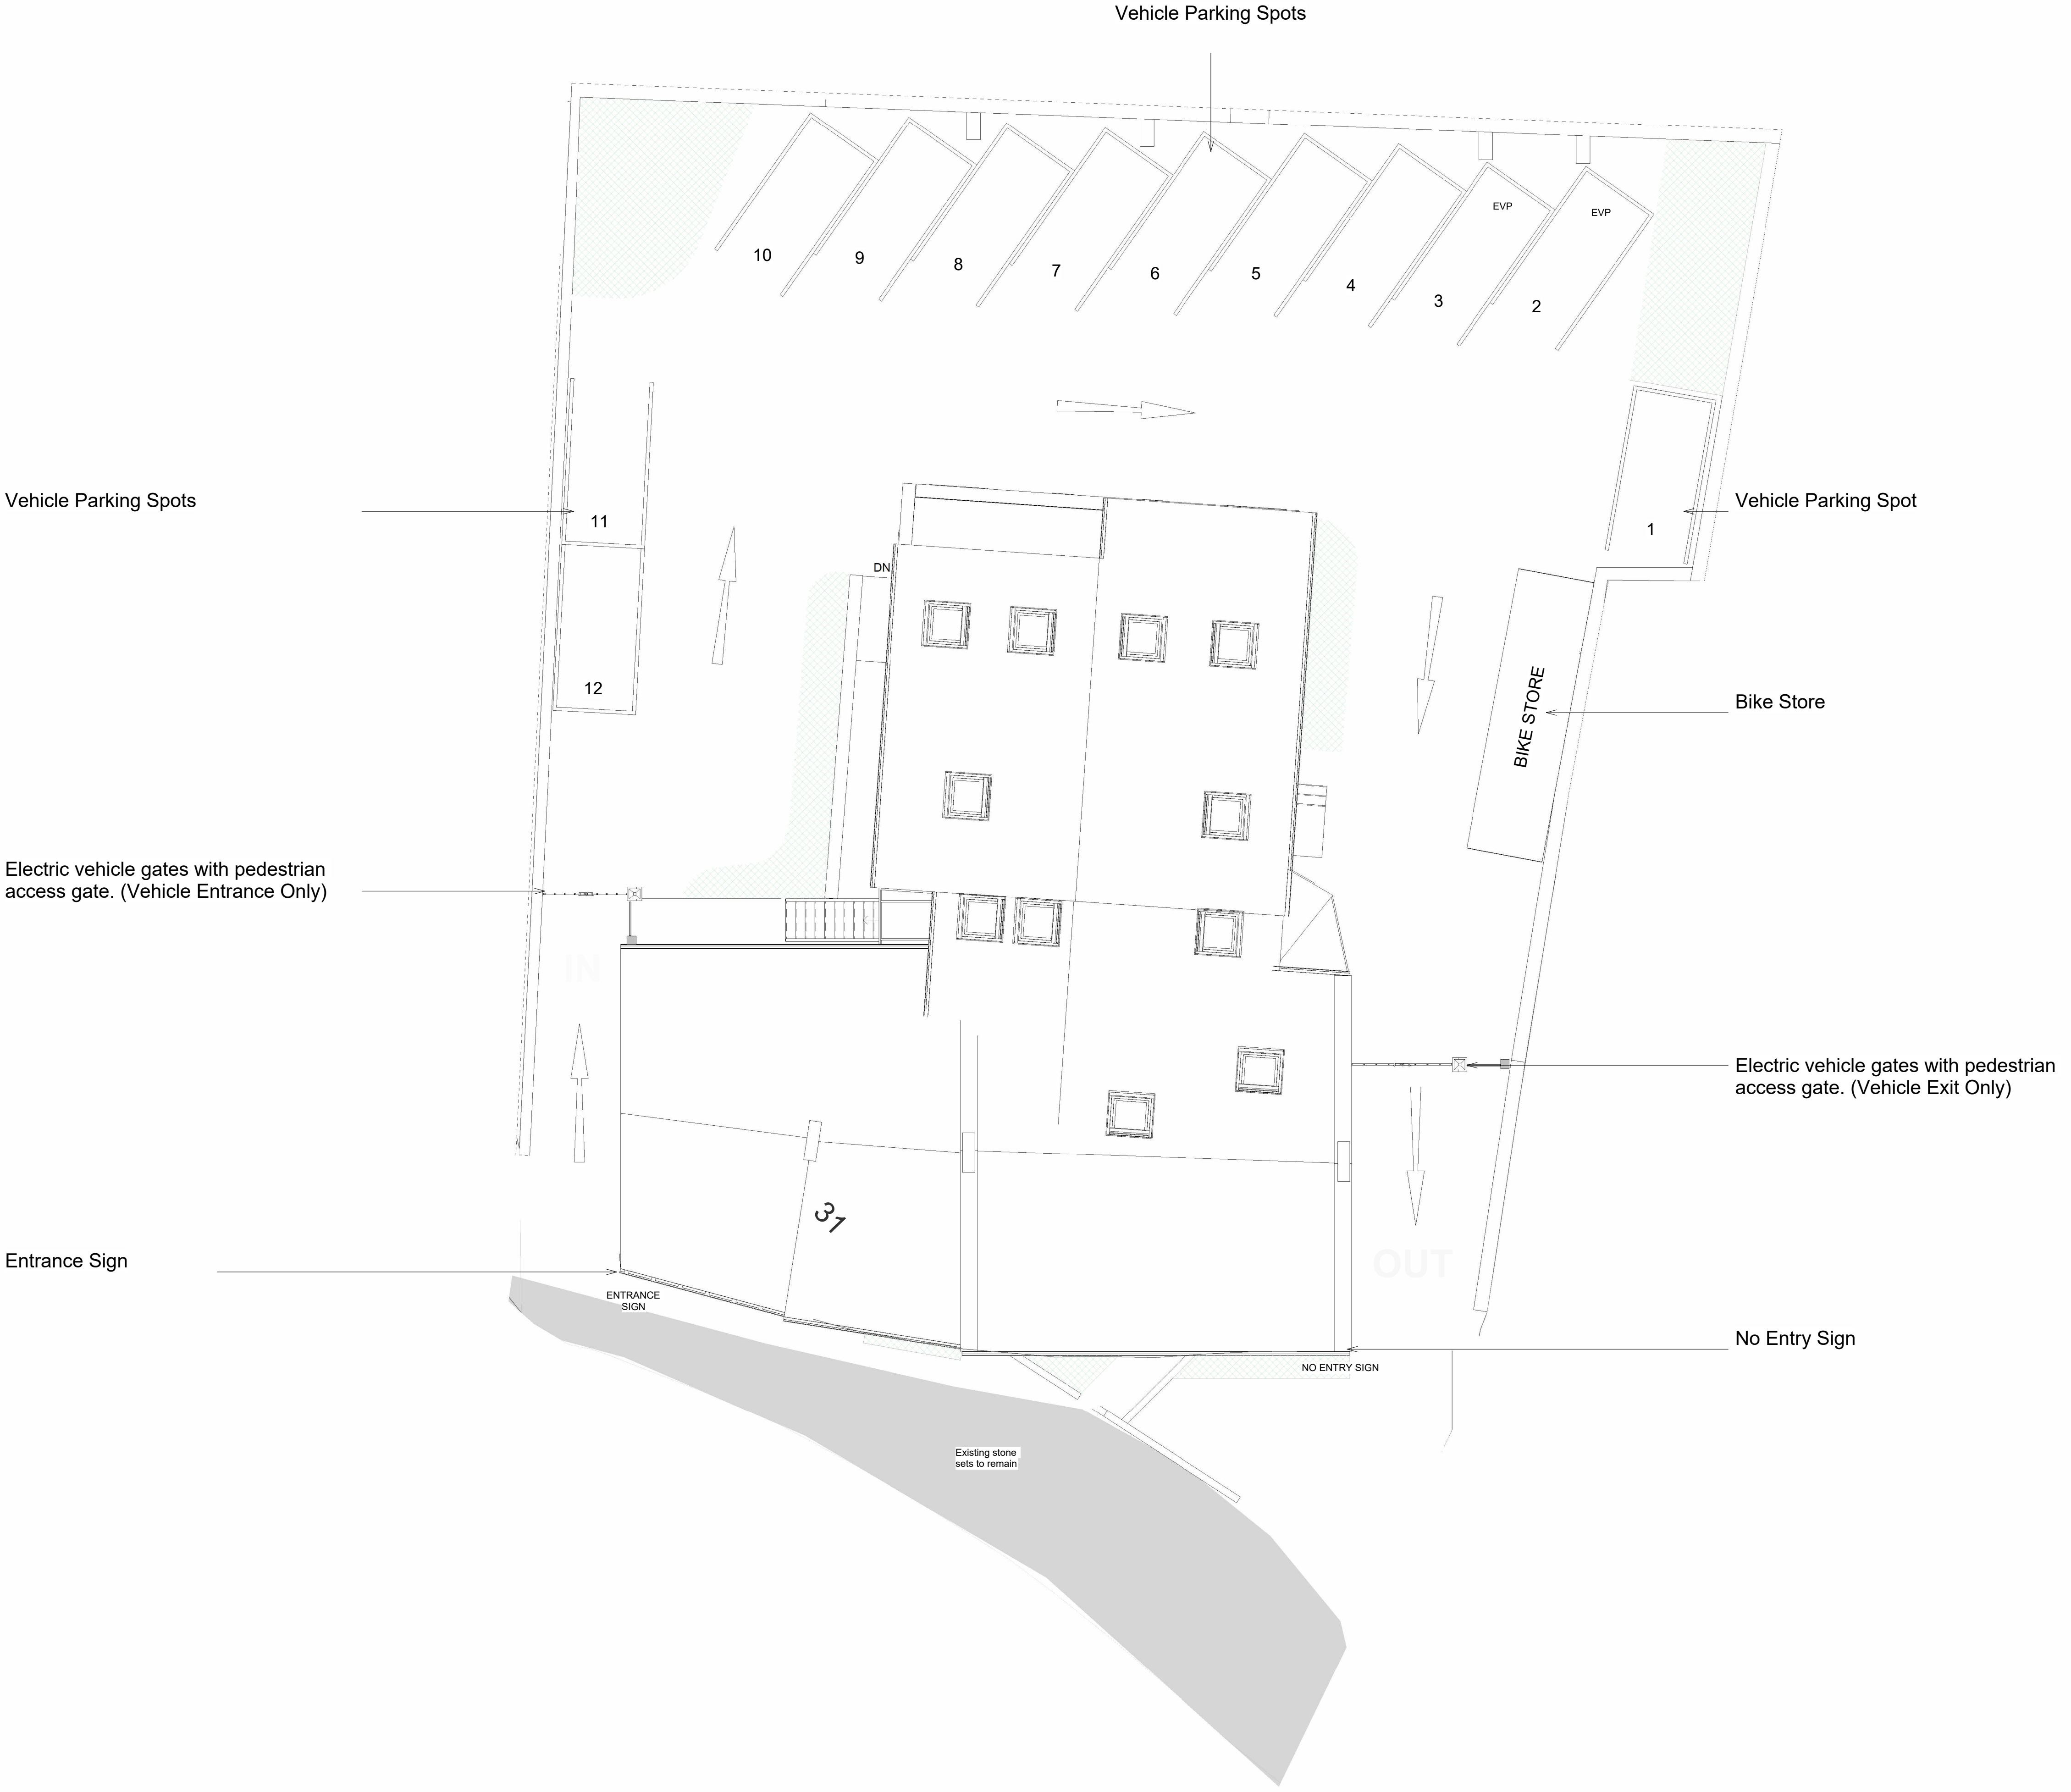

A	Amendments to drawing per LPA comments	AO	JC	12.08.26
Rev No.	Description	Drawn	Date	

DO NOT SCALE OFF THIS DRAWING

ACUMEN

Designers & Architects

acumenarchitects.co.uk01484 546 000

Headrow House, Old Leeds Road, Huddersfield, Huddersfield HD115G

Client			
CAIRN CROSS			
Project			
COACH & HORSES HONLEY			
Description			
SITE PLAN WHITE LINING + ACCESS			
Drawing No			Rev No
2949_(200)10			A
Scale	Date Drawn	Drawn By	Authorised By
1 : 100 @ A1	23/04/26	EP	JC
Purpose of Issue			
Planning	Building Regs	Tender	Info