


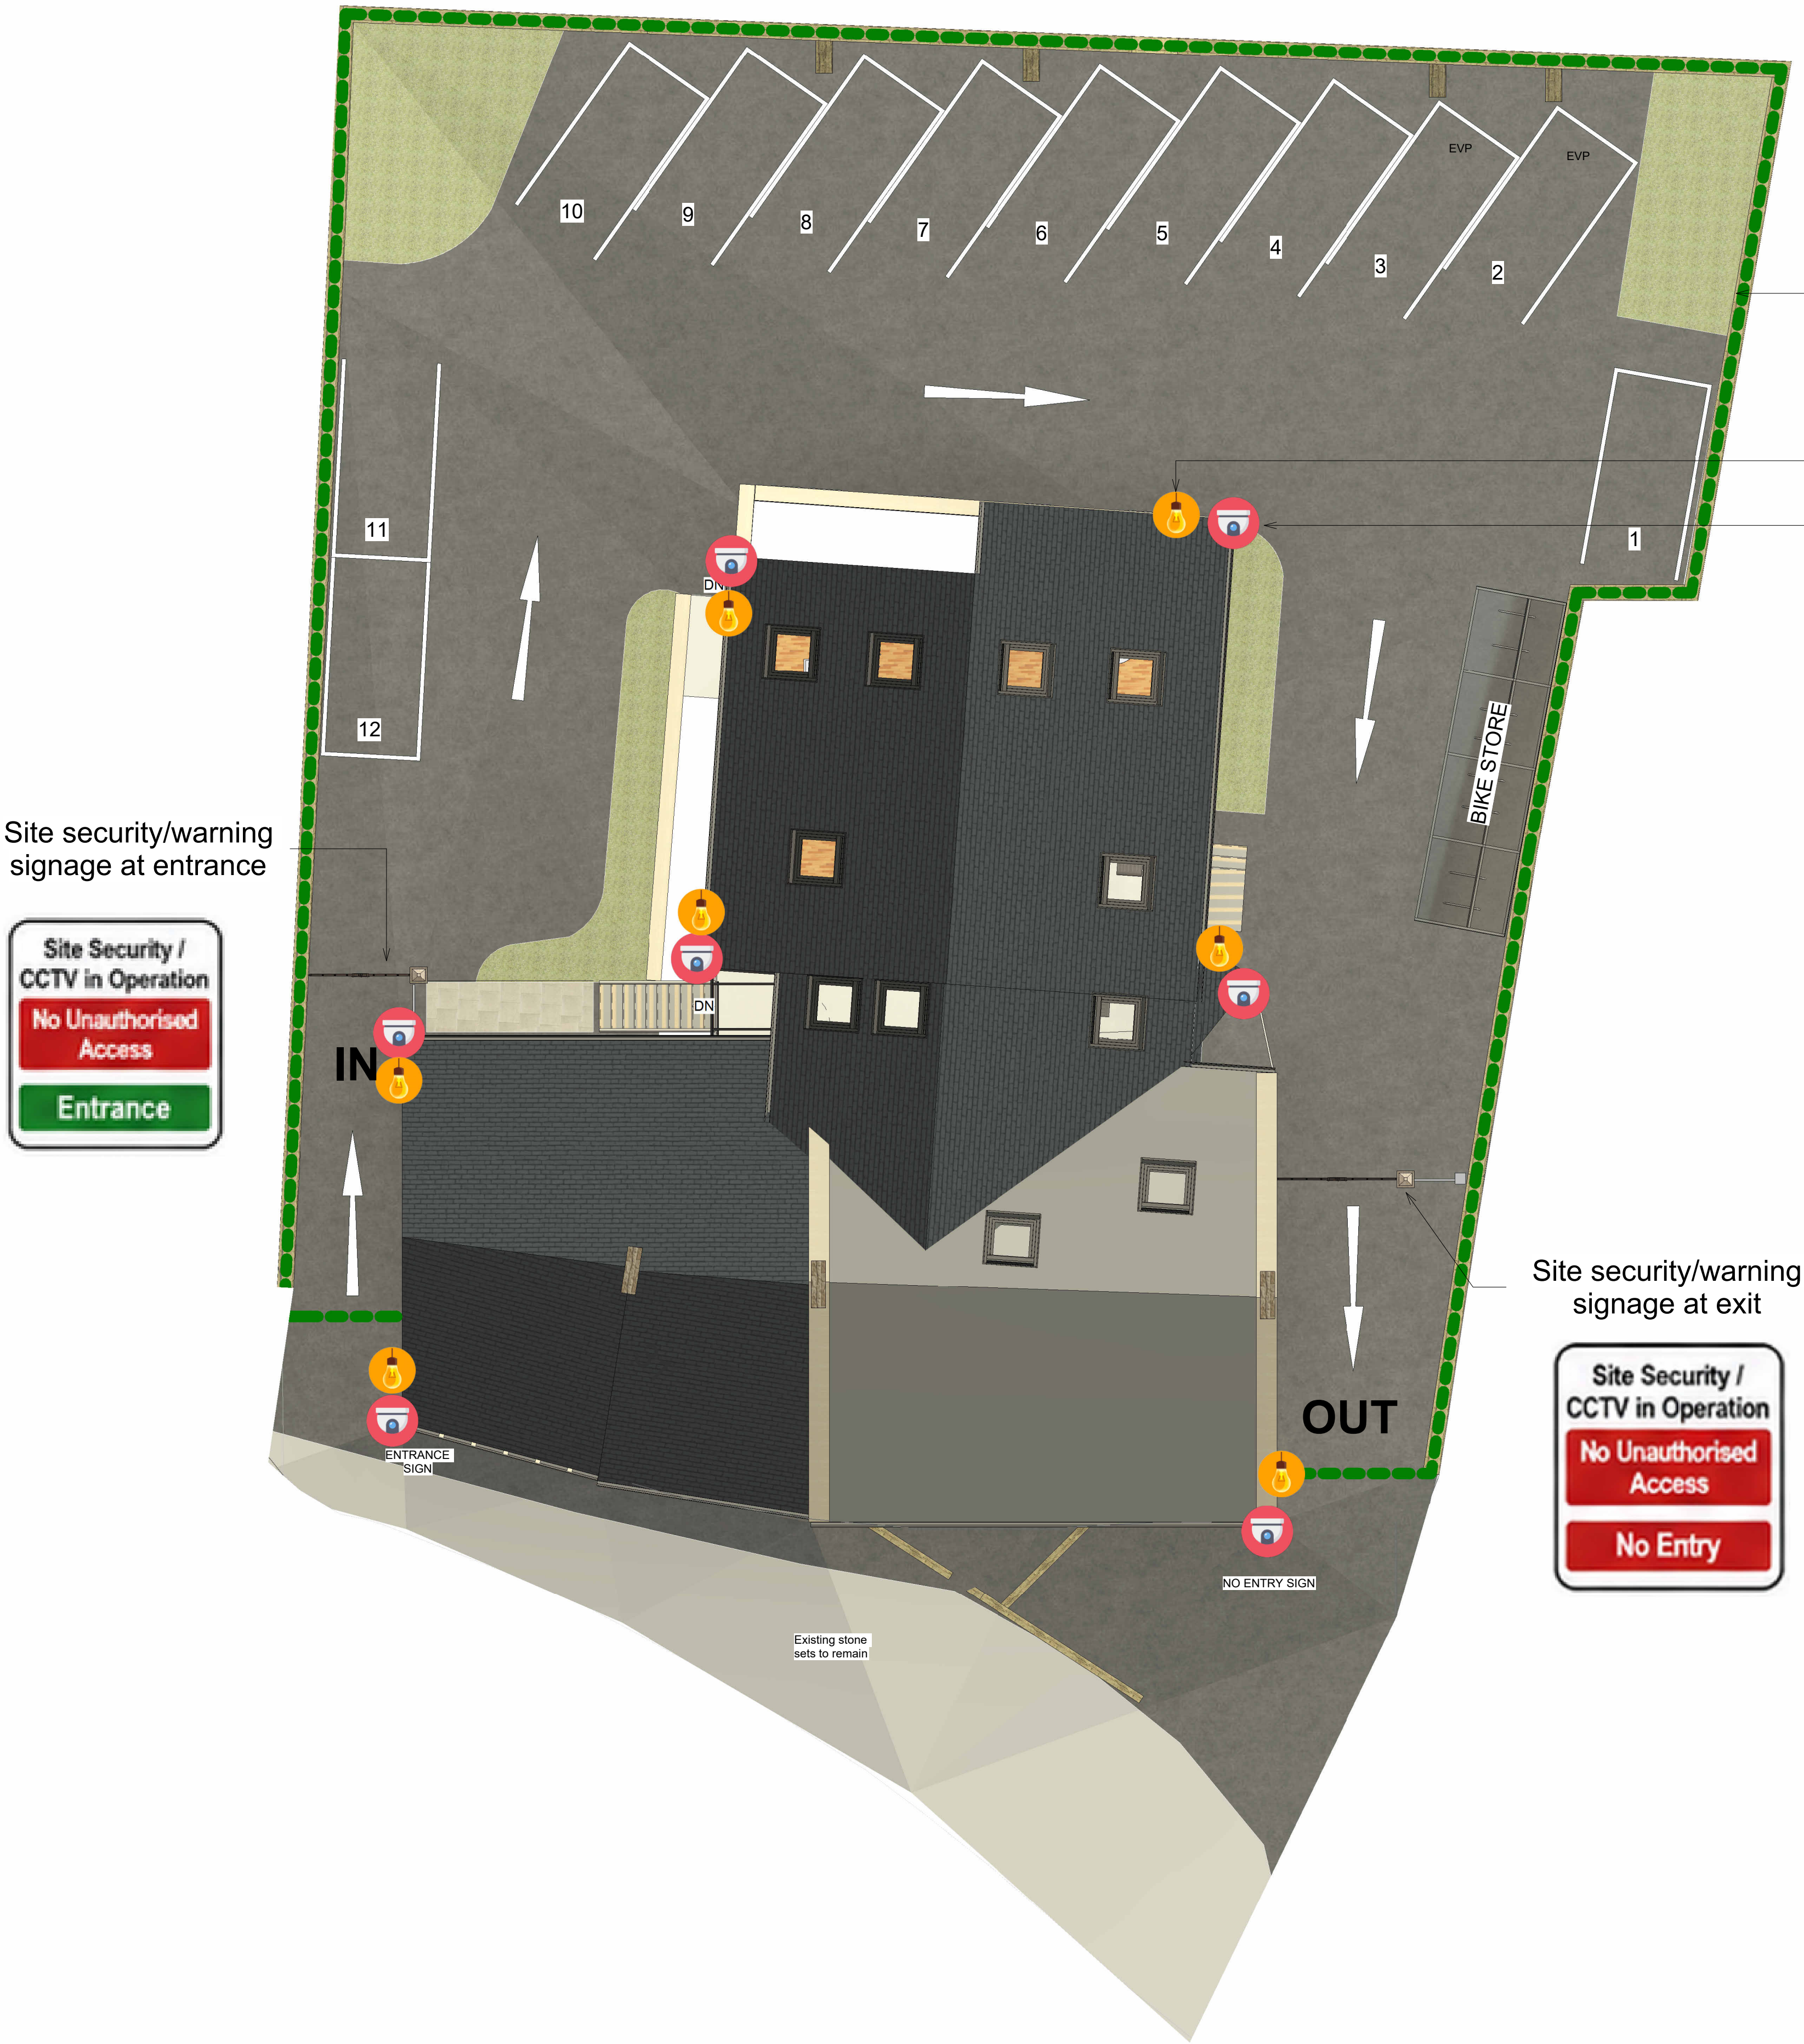

TEMPORARY 2.4m high Heras fencing/hoarding to the perimeter of the active construction area to prevent casual access during the construction phase

PIR security lighting

CCTV camera coverage

SAMPLE	MEASURE	PROPOSED ARRANGEMENT	TIMING / RETENTION
	a. Perimeter fencing	Temporary 2.4m high rigid mesh Heras fencing and lockable site gates to prevent casual access to the site during the construction phase. Panels to be joined with anti tamper couplers and feature weighted support feet. Padlocks and chains used to secure gates should be tested to either Sold Secure Gold or LPS 1654 for higher attack resistance. When locked, the padlock should be positioned to remove any slack in the chain, preventing the gate from being partially opened or the chain being used as a climbing aid.	Installed prior to commencement and retained for the duration of the construction phase.
	b. Construction lighting	Dusk till dawn lighting to site entrance, exit, parking court, compound and working areas, directed away from neighbouring properties and the highway. PIR lighting is not supported from a designing out crime perspective due to operational inefficiencies and is therefore replaced with dusk till dawn lighting.	For the duration of the construction phase.
	c. Measures to minimise crime during construction	Secure contractor compound, locked storage for tools, plant and materials, controlled access, warning signage and regular site checks.	For the duration of the construction phase.
	d. CCTV system	CCTV cameras covering the main entrance, exit, parking court, cycle store and principal building access points.	Installed prior to first occupation and retained thereafter.
	e. Access control measures	Lockable vehicle gates, pedestrian gates and secure controlled access to building entrances.	Installed prior to first occupation and retained thereafter.

D	Amended drawing and key per LPA comments	AO	12.08.26
A	Key amended to LPA comments	AO	14.07.26
Rev No.	Description	Drawn	Date

DO NOT SCALE OFF THIS DRAWING

ACUMEN
Designers & Architects

acumenarchitects.co.uk01484 546 000
Headrow House, Old Leeds Road, Huddersfield HD1 1SG

Client

CAIRN CROSS

Project

COACH & HORSES HONLEY

Description

SITE PLAN CRIME + SECURITY

Drawing No

2949_(200)12

Rev No

D

Scale

1 : 100 @ A1

Date Drawn

23/04/26

Drawn By

EP

Authorised By

JC

Purpose of Issue

Planning Building Regs Tender Construction Comment Info