




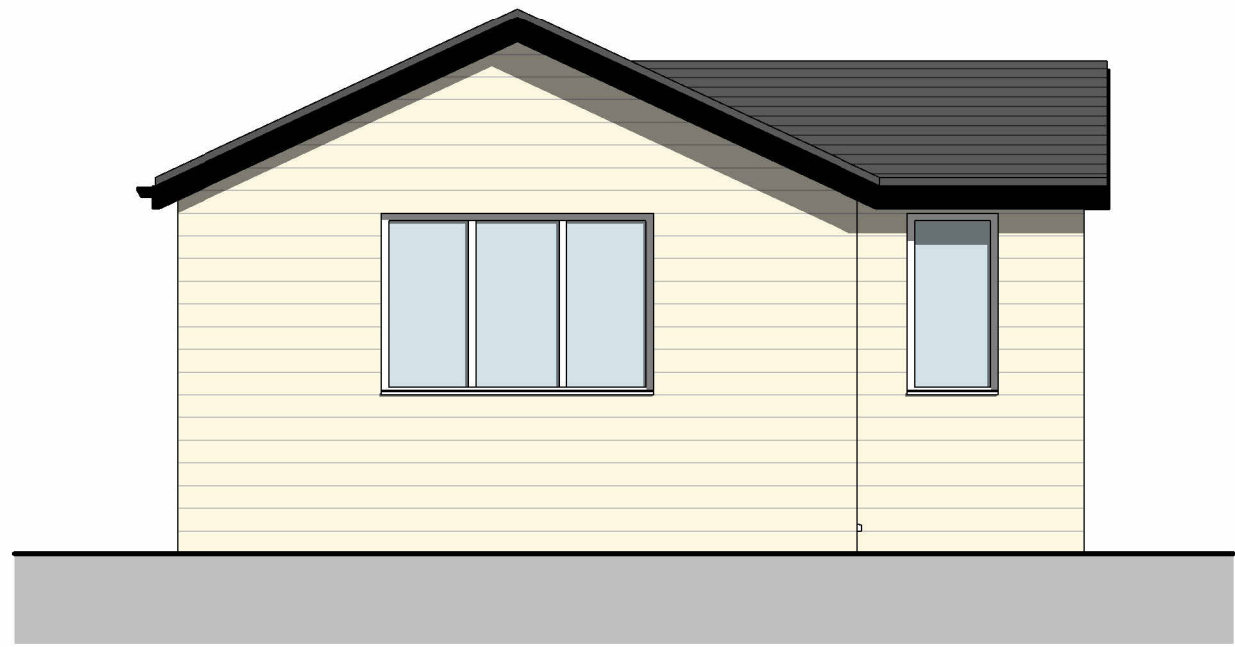


Proposed Front Elevation
Scale: 1 : 50

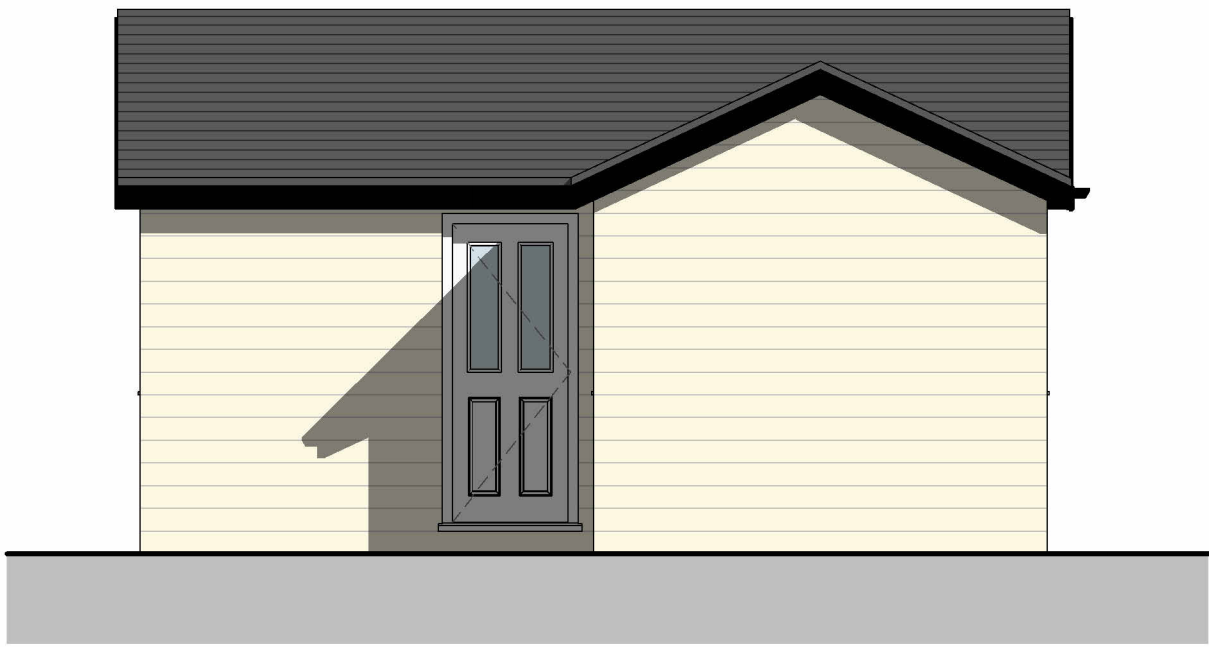

Proposed Side Elevation A
Scale: 1 : 50

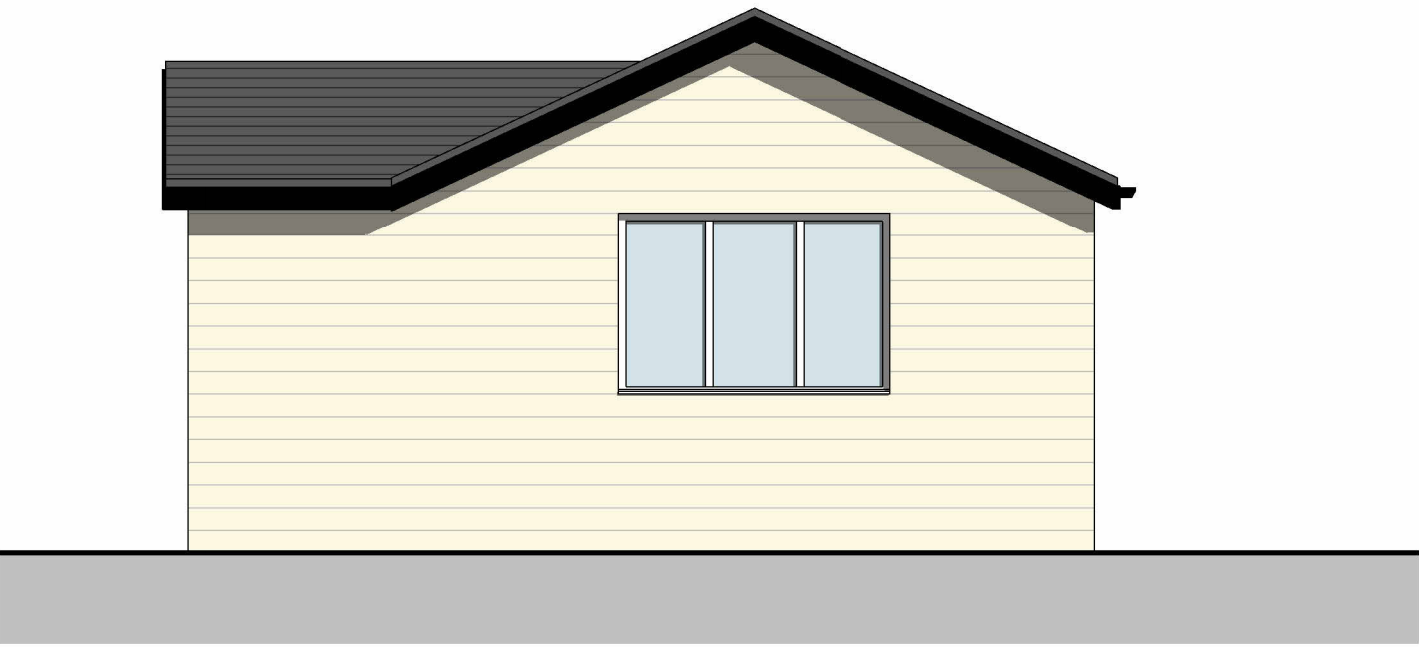

Proposed Rear Elevation
Scale: 1 : 50

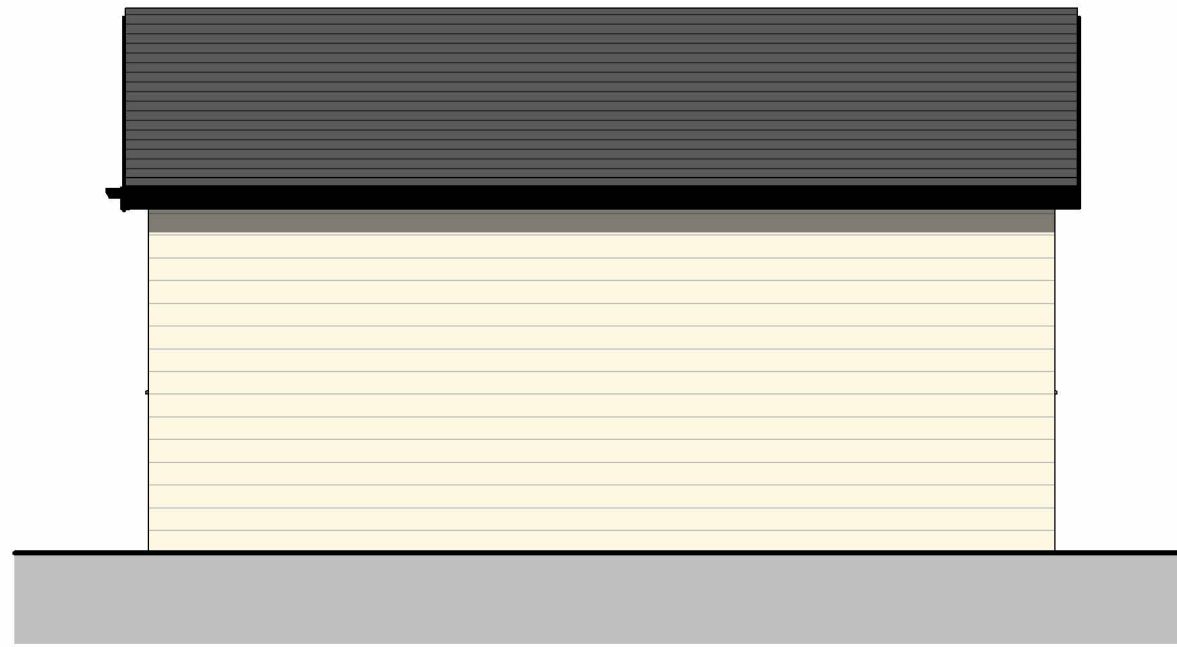


Proposed Side Elevation B
Scale: 1 : 50





Proposed Materials


Roof - Dark Grey Roof Tiles
Walls - Timber cladding
Windows - UPVC
Door - Composite UPVC

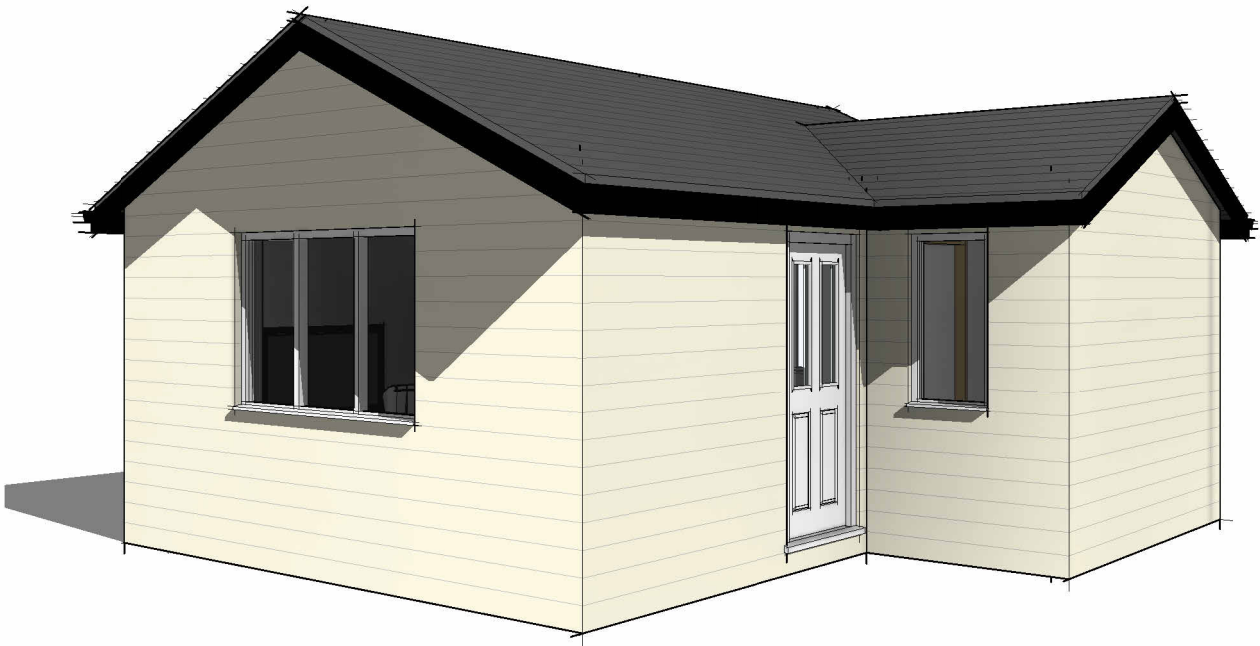

3D View 1
Scale:

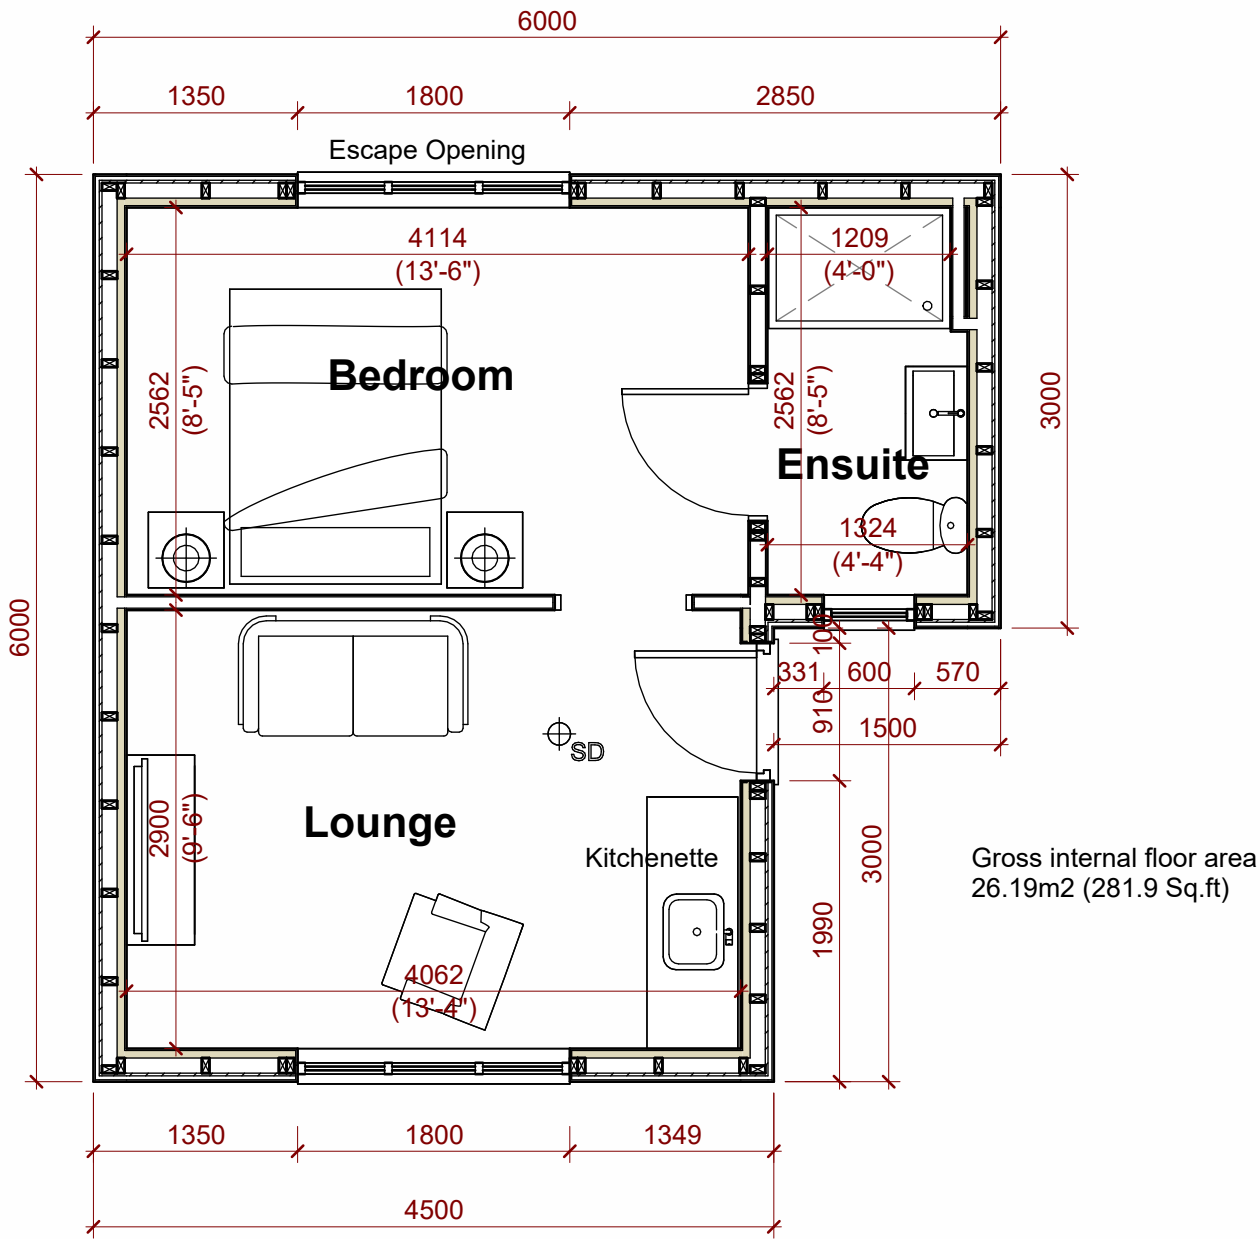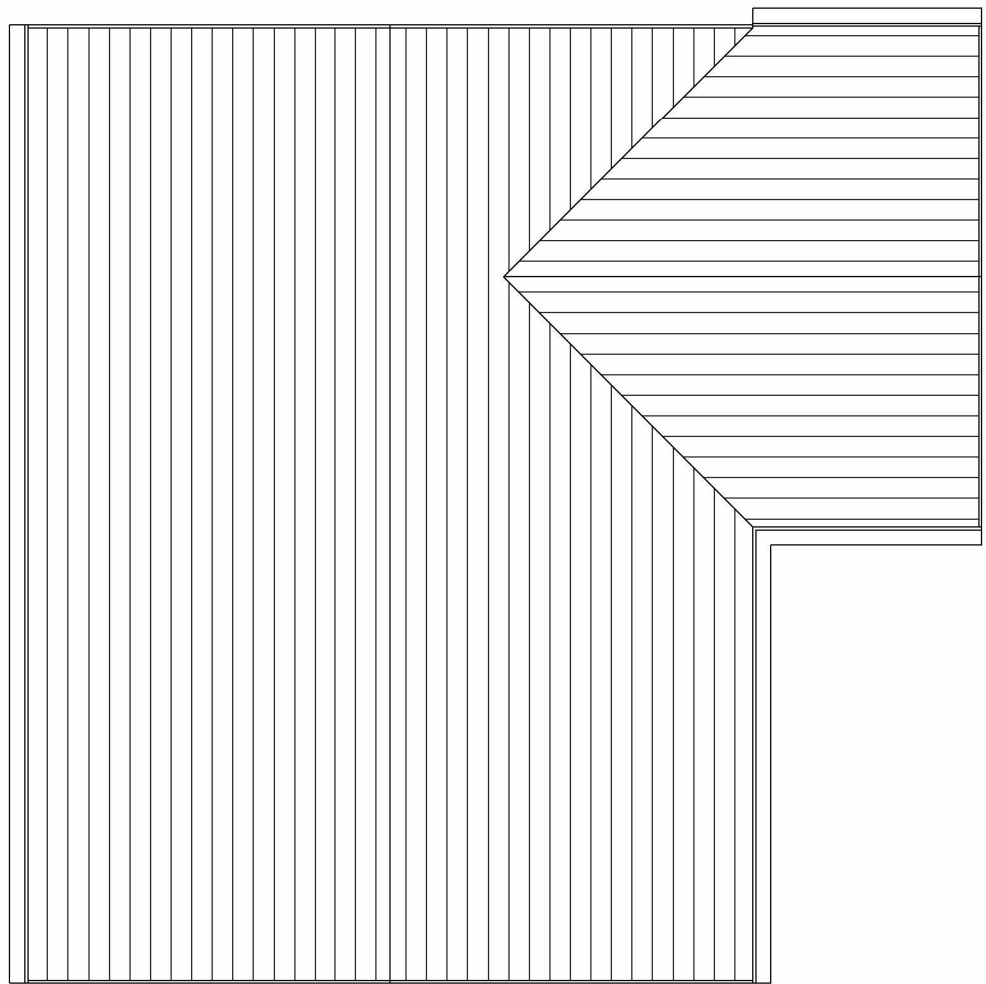

Proposed Roof Plan
Scale: 1 : 50

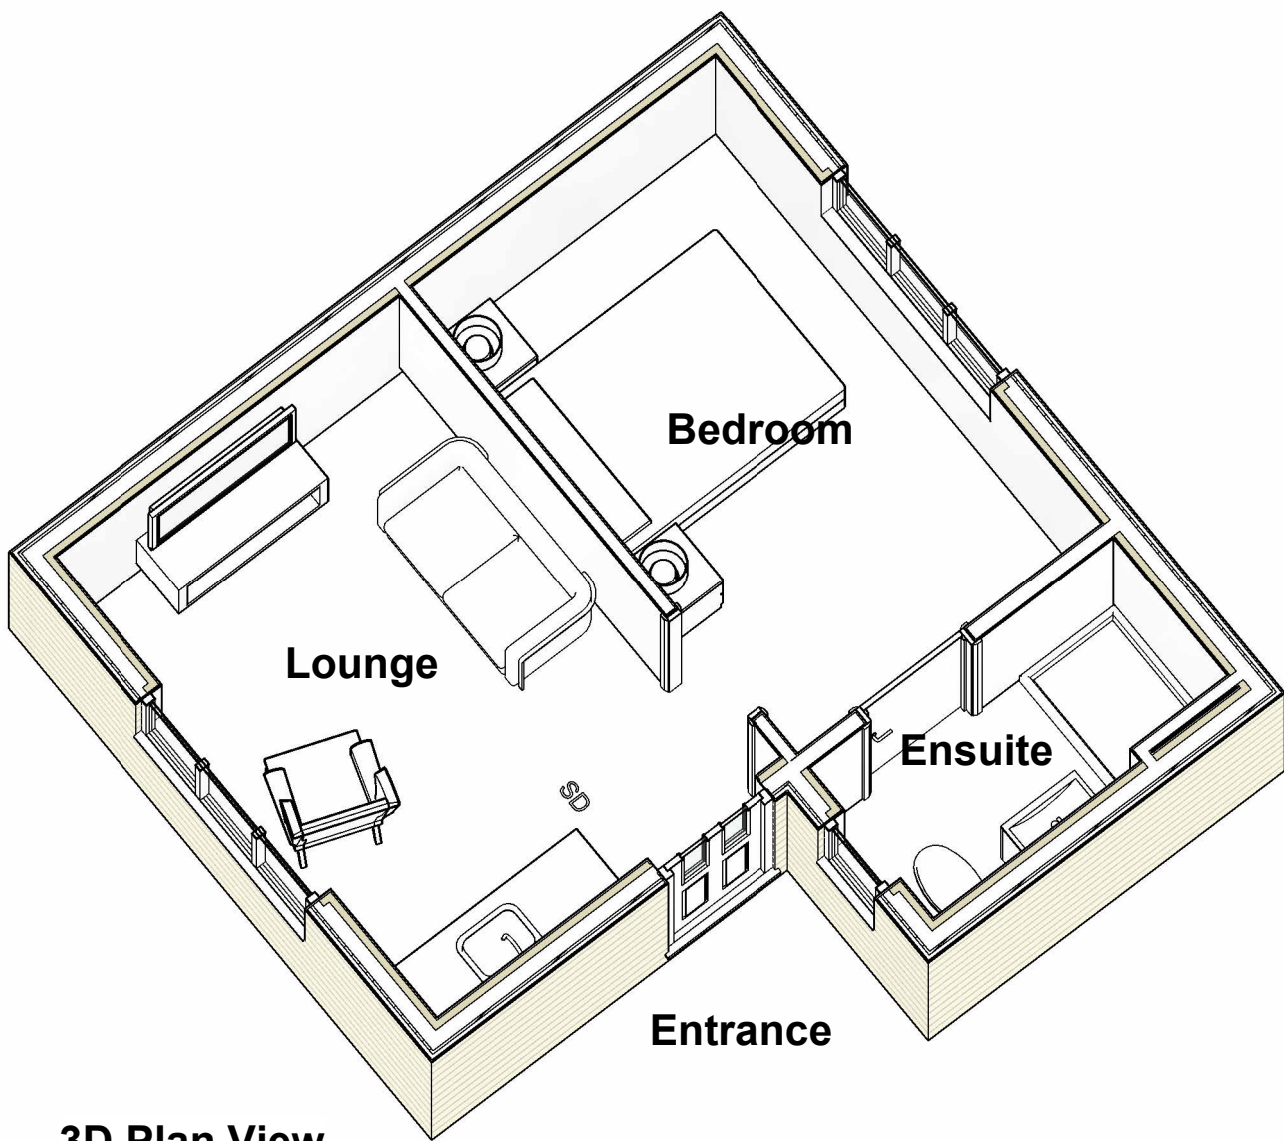

3D Plan View
Scale:

Rev	Description	Date
A	Cladding changed to cream colour	26/10/26



Drawing Issue Status:

PLANNING ISSUE

No dimensions to be scaled from this drawing either in paper or electronic form. All dimensions to be checked on site prior to manufacture, setting out, or construction. Any discrepancies to be notified for clarification.

All materials shall be new, sound and free from deleterious substances harmful to health and safety, performance, structural stability or durability. Construction products must comply with current UK Construction Products Regulations. All materials and work to be carried out strictly in accordance with current Building Regulations, British Standards, Codes of Practice, statutory regulations, and manufacturers instructions whether specifically referred to or not.

This drawing and any design thereon is the copyright of Richard Jagger & RJ Architectural Design Limited and must not be reproduced in any way without their written consent.

All references to RJ Design or other abbreviation, shall be taken to mean "RJ Architectural Design Ltd" Company No: 15432045. Director: Richard Jagger MCIAT, C.Build E, MCABE, IMAFS.



Project:
Proposed Outbuilding Annex
4 Hillhead Place

Client:
Shabir Patel

Sheet Title:
Proposed Floor Plans and
Elevations

Date: Jun '26	Scale: As Shown	Sheet Size: A1
Project No: 26/	Dwg No: A202	Rev: A