

GENERAL NOTES

THIS GENERAL ARRANGEMENT DRAWING HAS BEEN PREPARED FROM TOPOGRAPHICAL SURVEY AND ORDNANCE SURVEY INFORMATION. THIS DRAWING IS PURELY FOR INFORMATION PURPOSES ONLY INCLUDING A FORMAL PLANNING APPLICATION TO KIRKLEES COUNCIL.

DO NOT SCALE FROM THIS DRAWING AND USE THE FIGURED DIMENSIONS ONLY. ALL FIGURED DIMENSIONS ARE TO BE CHECKED AND VERIFIED ON SITE PRIOR TO COMMENCEMENT OF ANY WORKS AND THE DESIGNER IS TO BE NOTIFIED OF ANY DISCREPANCIES IMMEDIATELY.

FOR FURTHER INFORMATION, REFER TO OTHER SUPPORTING DOCUMENTATION INCLUDING ECOLOGY, HIGHWAYS, GEOTECHNICAL ETC.



REAR ELEVATION
1 : 100




FRONT ELEVATION
1 : 100




SIDE ELEVATION 1
1 : 100




SIDE ELEVATION 2
1 : 100

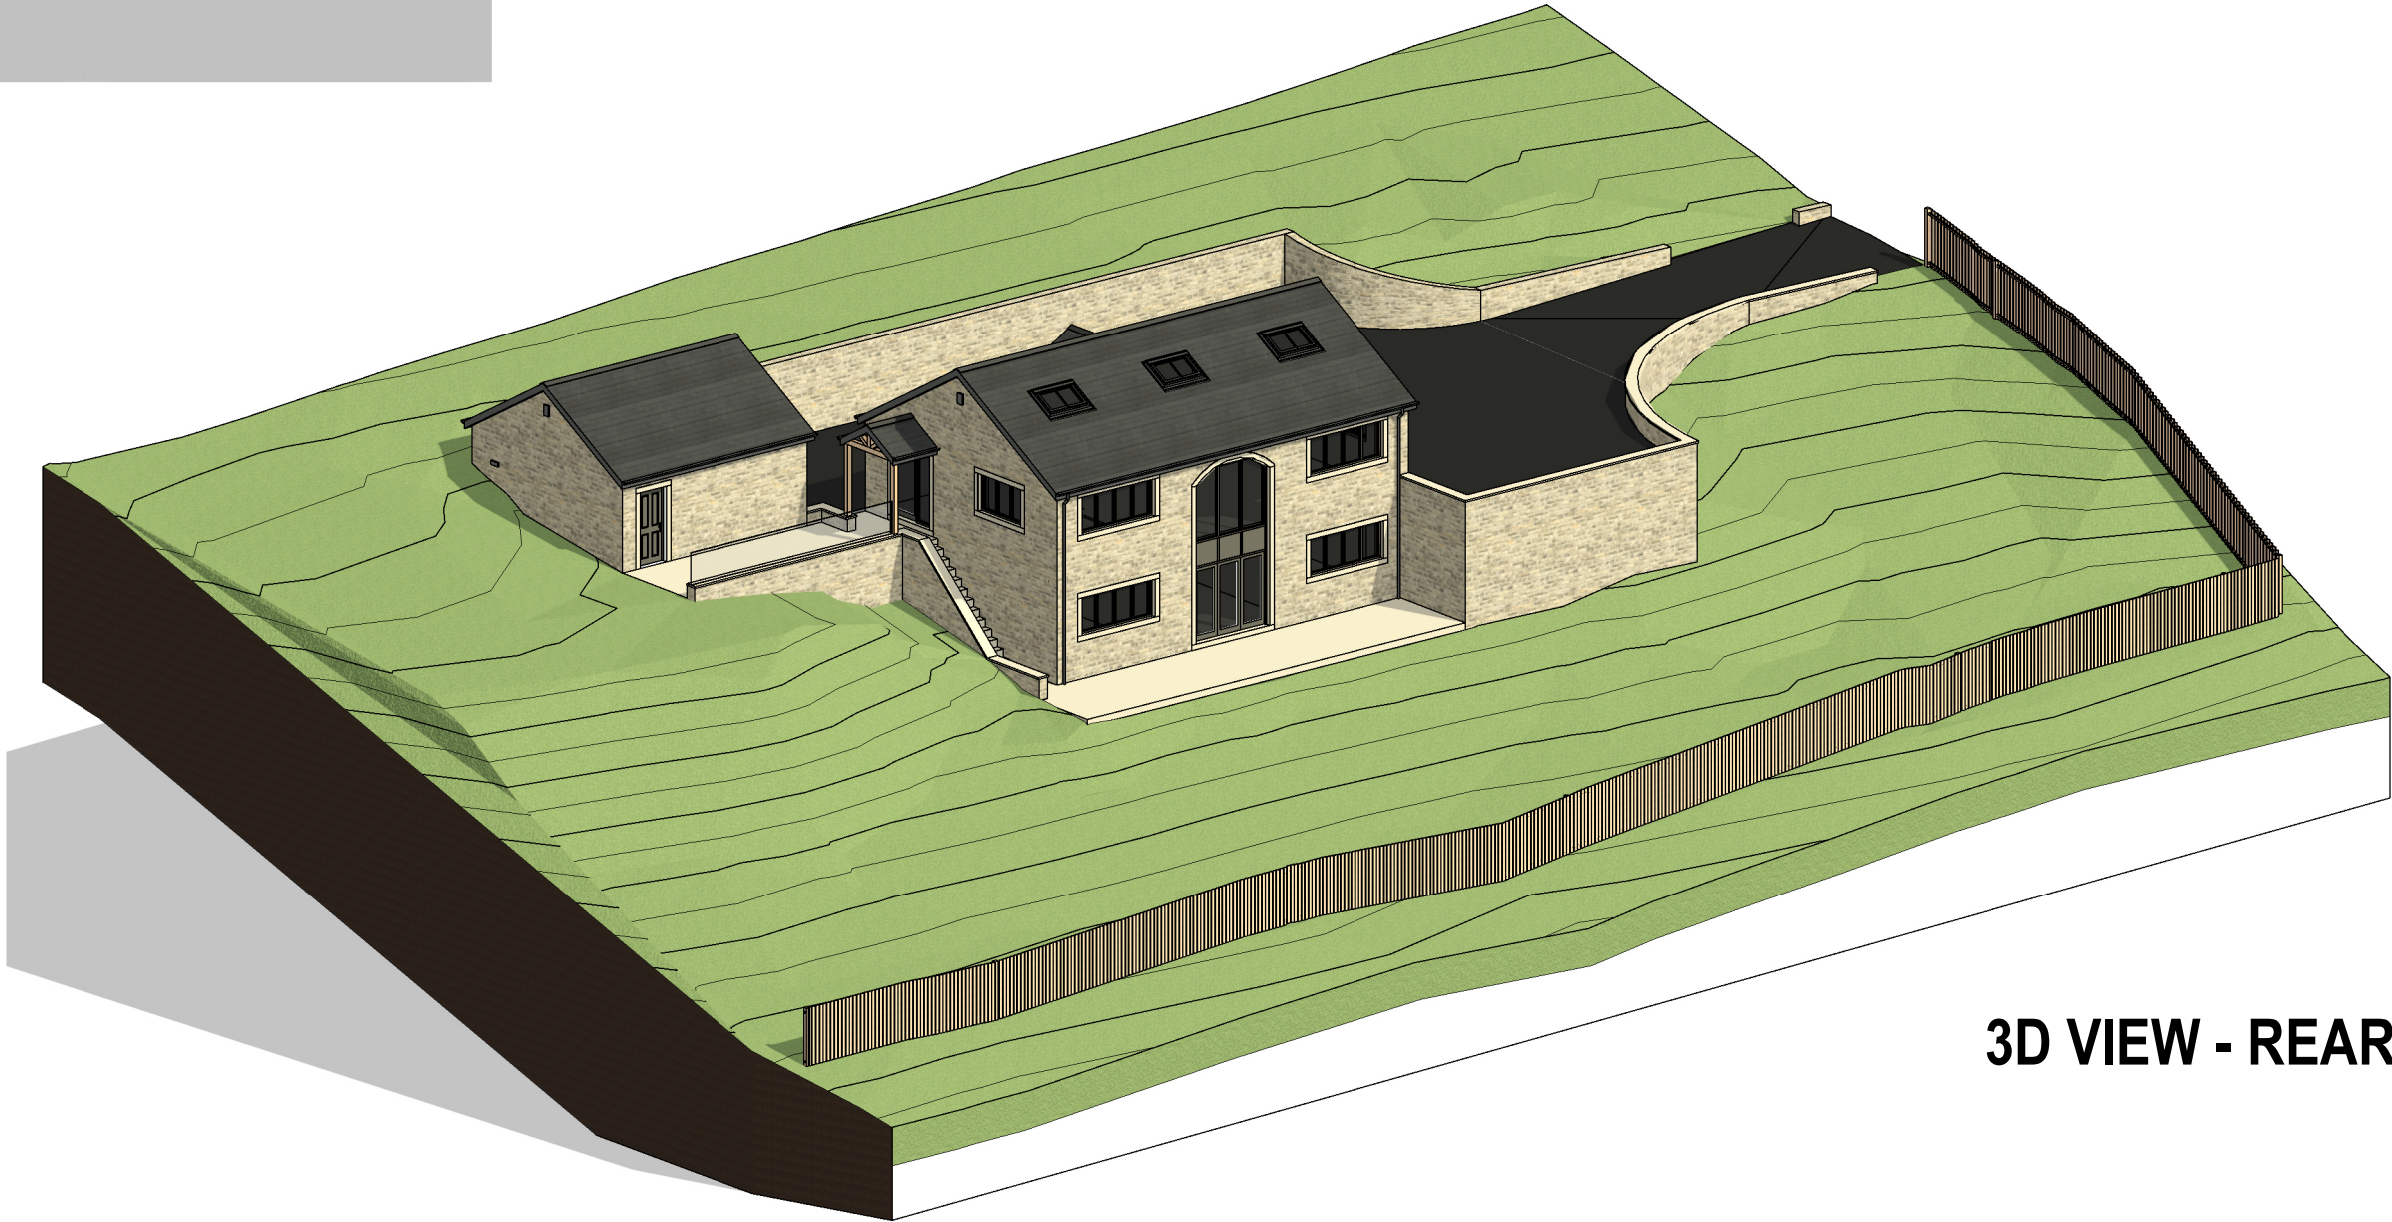


3D VIEW - REAR

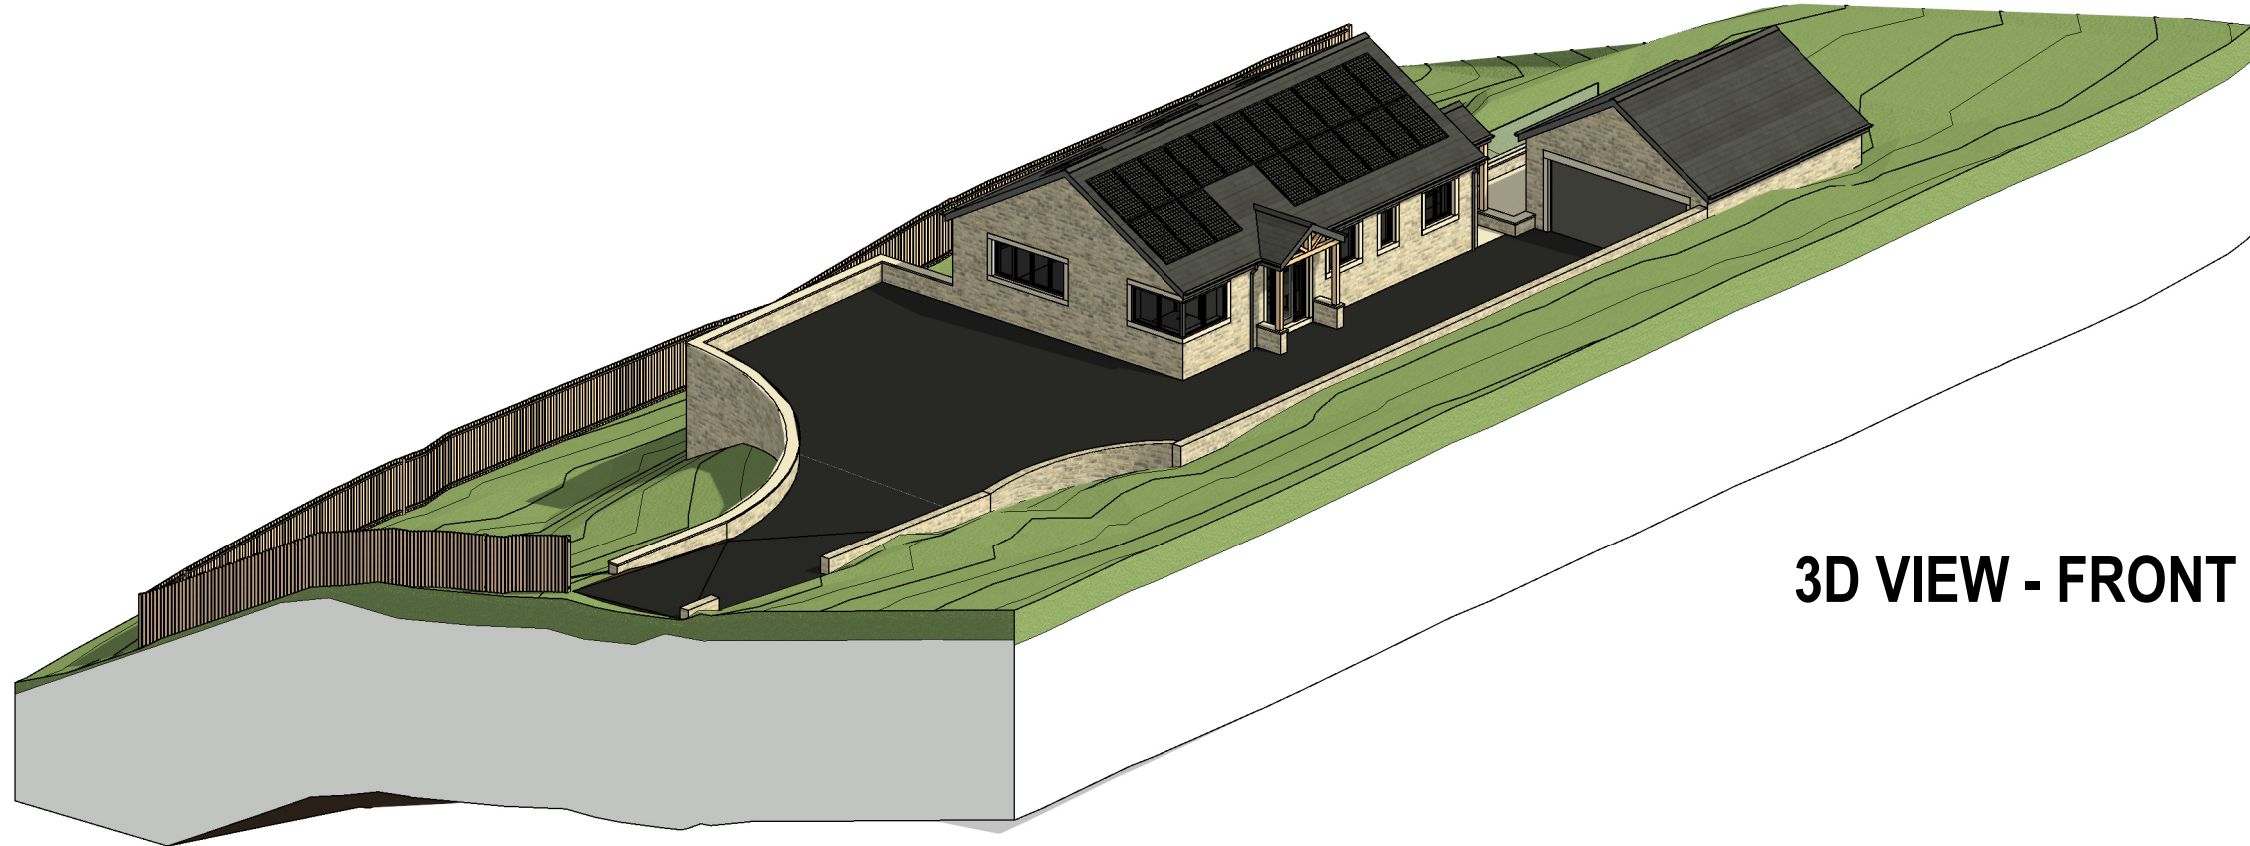

3D VIEW - FRONT

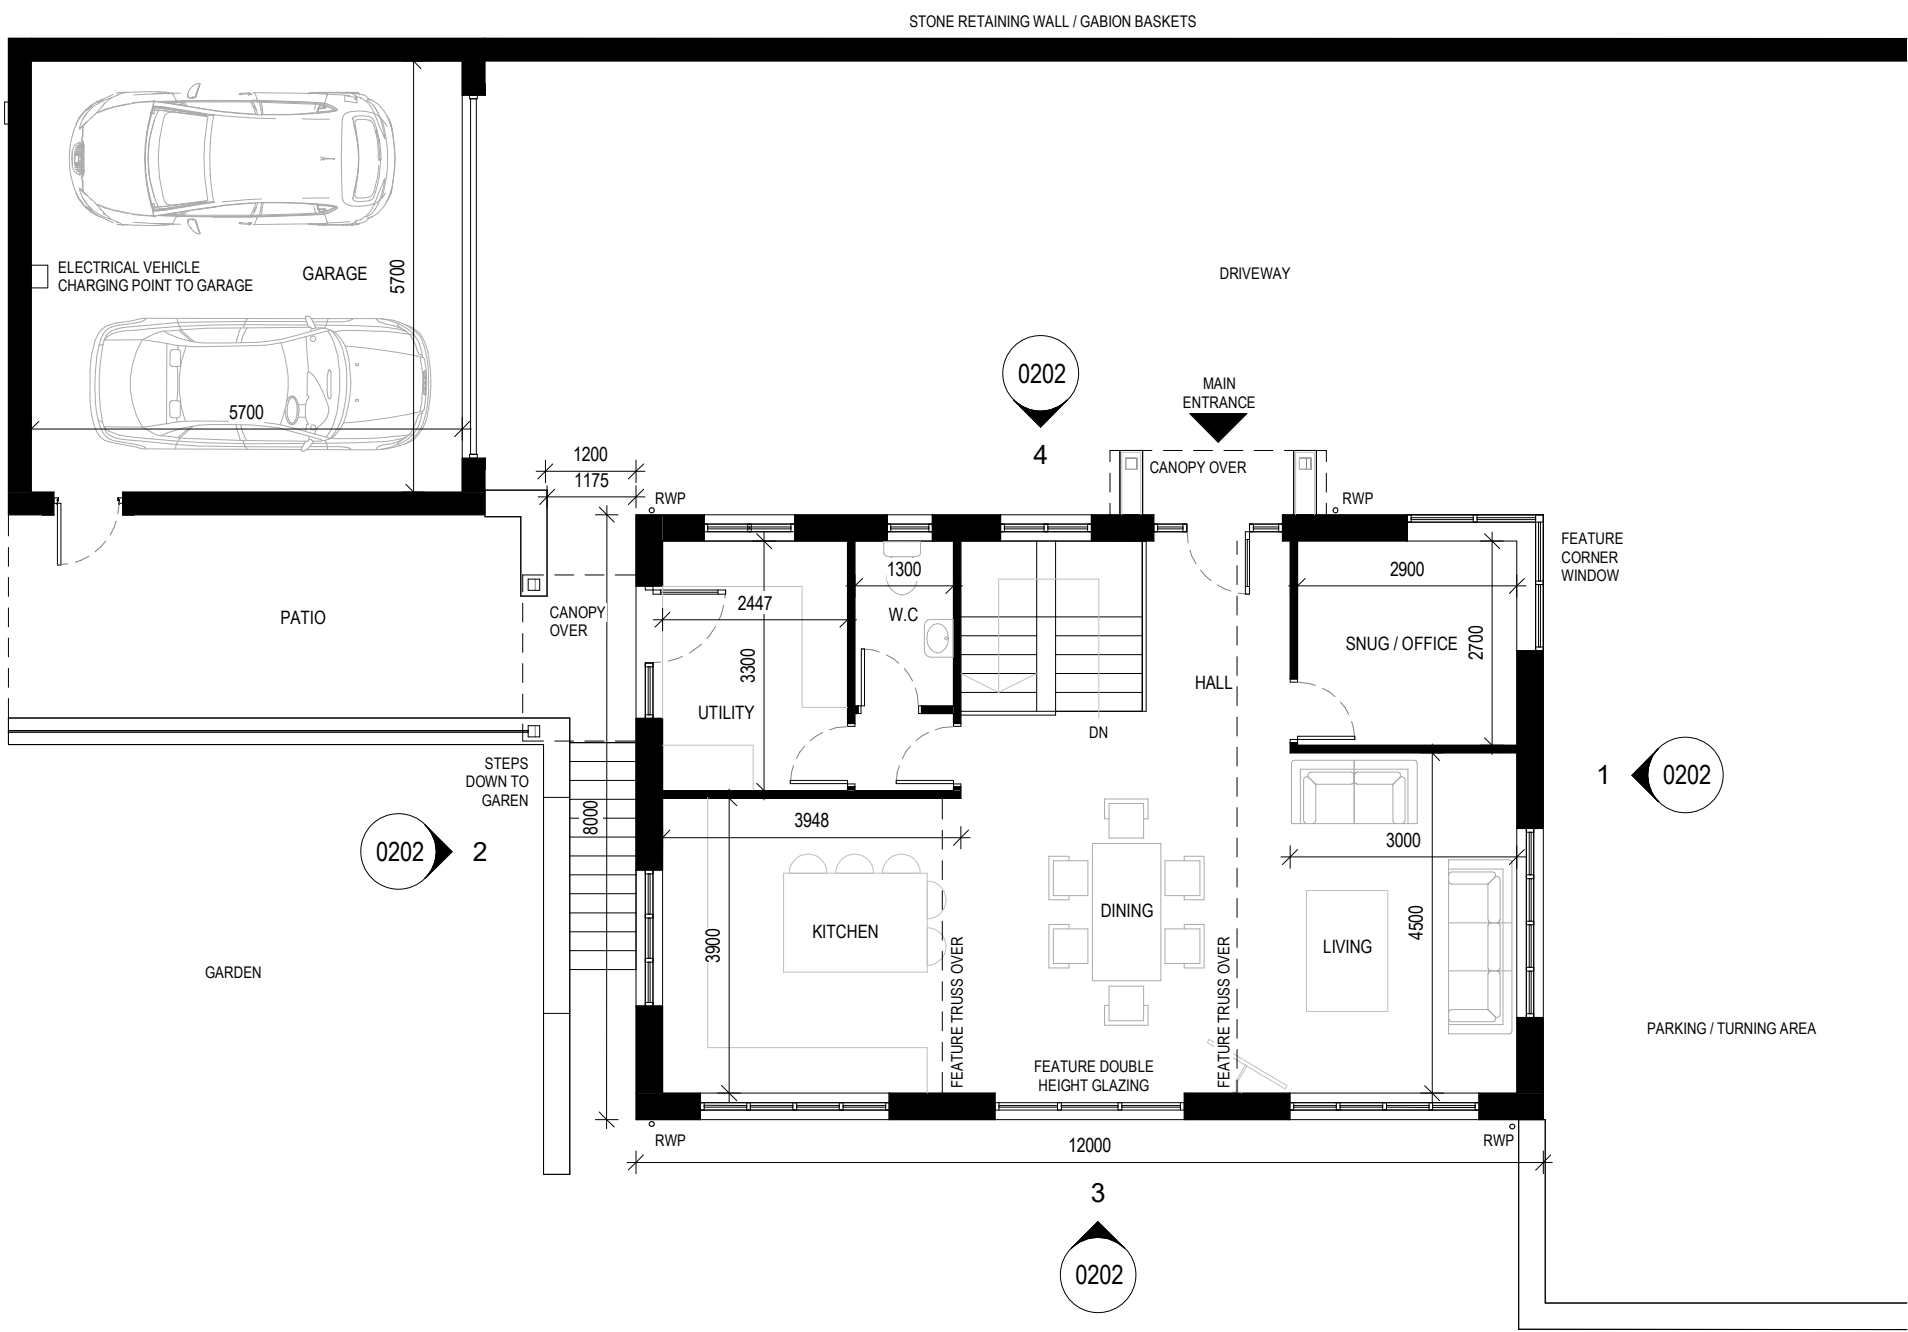

UPPER GROUND FLOOR PLAN
1 : 100

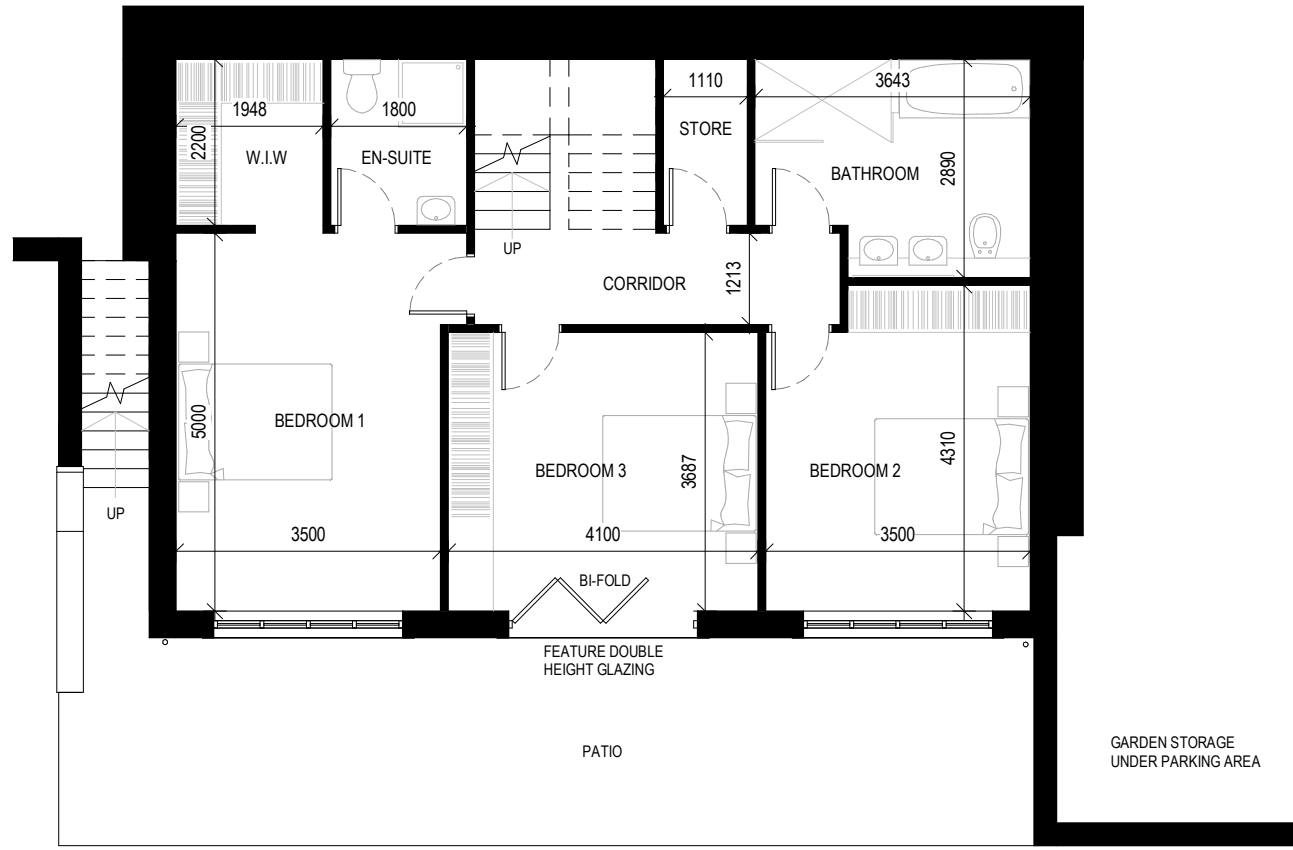

LOWER GROUND FLOOR PLAN
1 : 100



P02	PLANNING ISSUE	JH	20.06.26
P01	FIRST ISSUE FOR REVIEW & COMMENT	JH	18.04.26

REVISION	DESCRIPTION	BY	DATE
----------	-------------	----	------

Project:
PROPOSED DEMOLITION OF STABLE BLOCK
AND ERECTION OF DETACHED DWELLING
WITHIN THE GROUNDS OF 7 TOMMY LANE

Address:
7 TOMMY LANE, LINTHWAITE
HUDDERSFIELD, HD7 5SQ

Client:
MR & MRS ROGER & WENDY DYSON

Drawing Title:

PROPOSED FLOOR PLANS & ELEVATIONS

Project No: 2507	Drawing No: 0202	Revision: P02
Date: 18/04/26	Scale: 1 : 100 @ A1	Drawn By: JH

Drawing Status: PRELIMINARY

This drawing has been prepared specifically for the purpose of obtaining Planning and/or Building Regulations Approval. Its suitability for other purposes without additional supplementary details and specifications cannot be guaranteed. Only figured dimensions are to be used and all stated dimensions are to be checked on site with any discrepancies being reported to the architectural consultant. This drawing together with the design is the property & copyright of the architectural consultant and must not be reproduced without prior permission.