



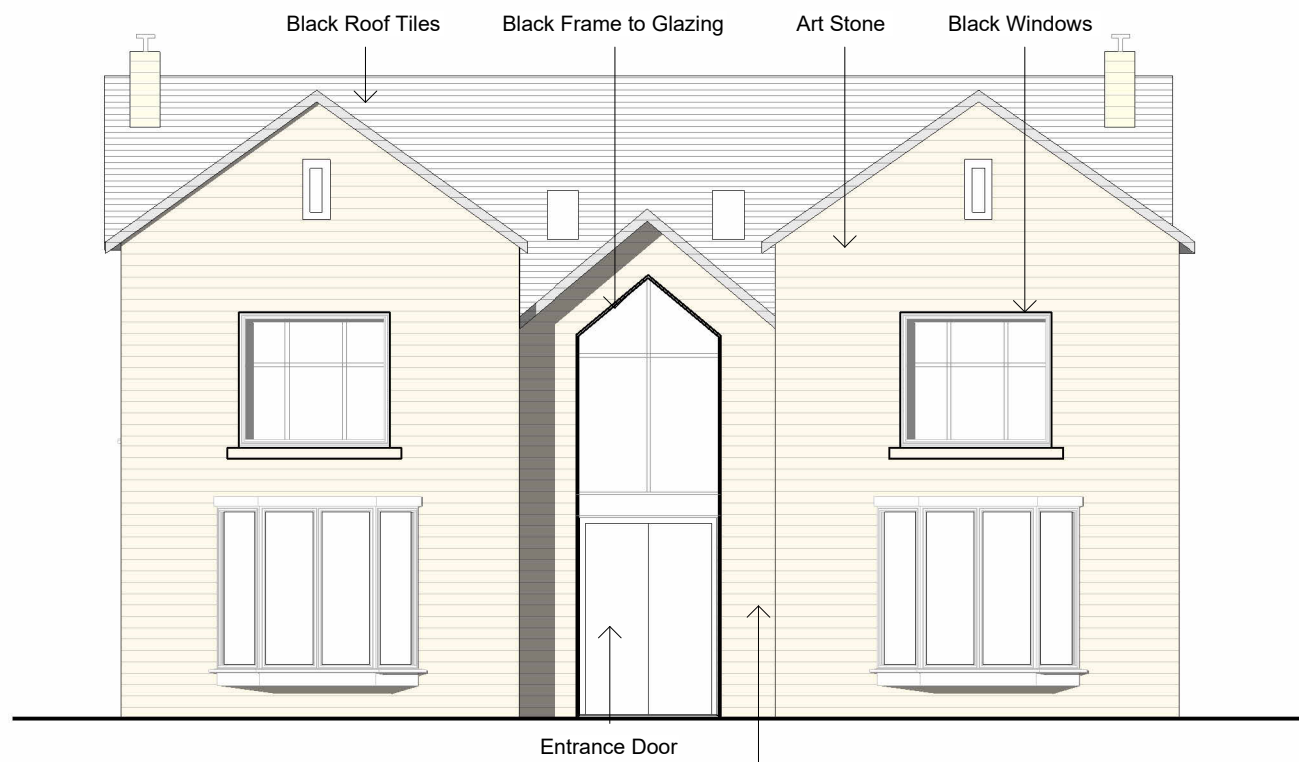


Proposed Front Elevation
1 : 100



Proposed Side Elevation
1 : 100

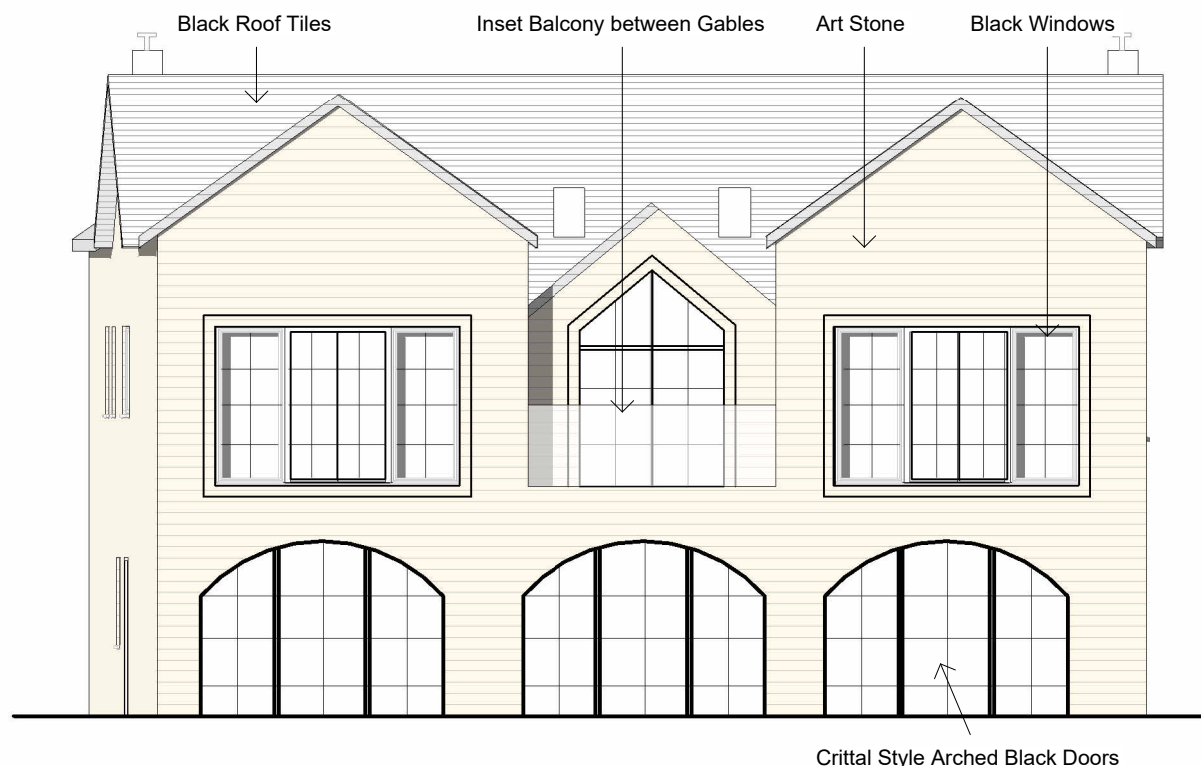

Proposed Rear Elevation
1 : 100

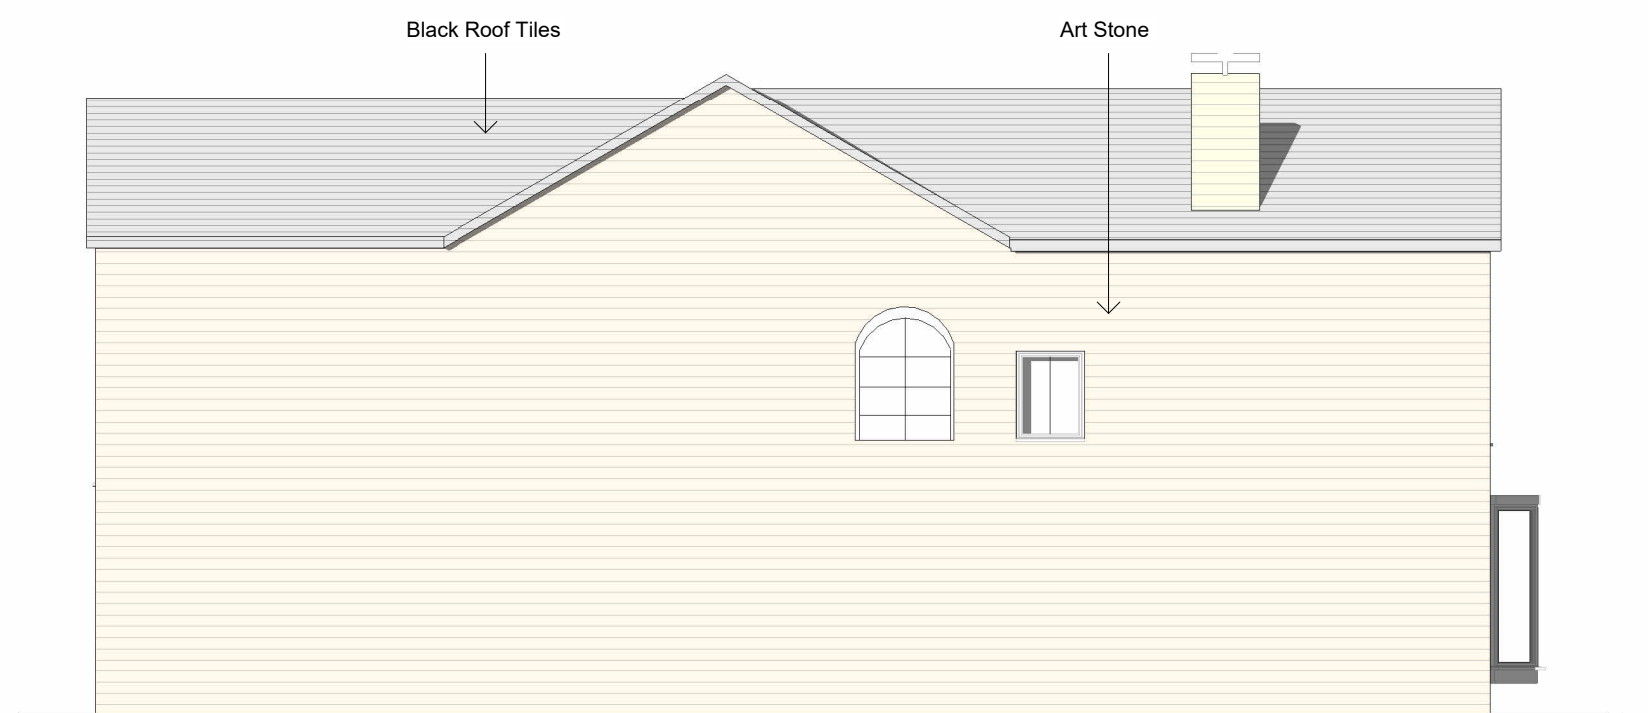

Proposed Side Elevation 2
1 : 100



THE YORKSHIRE ARCHITECT
E: theyorkshirearchitect@gmail.com
T: +44 7466 296416
W: www.theyorkshirearchitect.com

REVISIONS

CODE	STATUS	SUITABILITY DESCRIPTION	PURPOSE OF ISSUE
	PL	PLANNING	PLANNING

PROJECT

Land adjacent to 7 Quarryfields

SHEET

Proposed Elevations

CLIENT

Mr & Mrs Hamza

Date 2-.04.2026	Project number 047	Scale (@ A3) 1 : 100
Drawn by NT	DRWAING NUMBER 047-P03	REV