
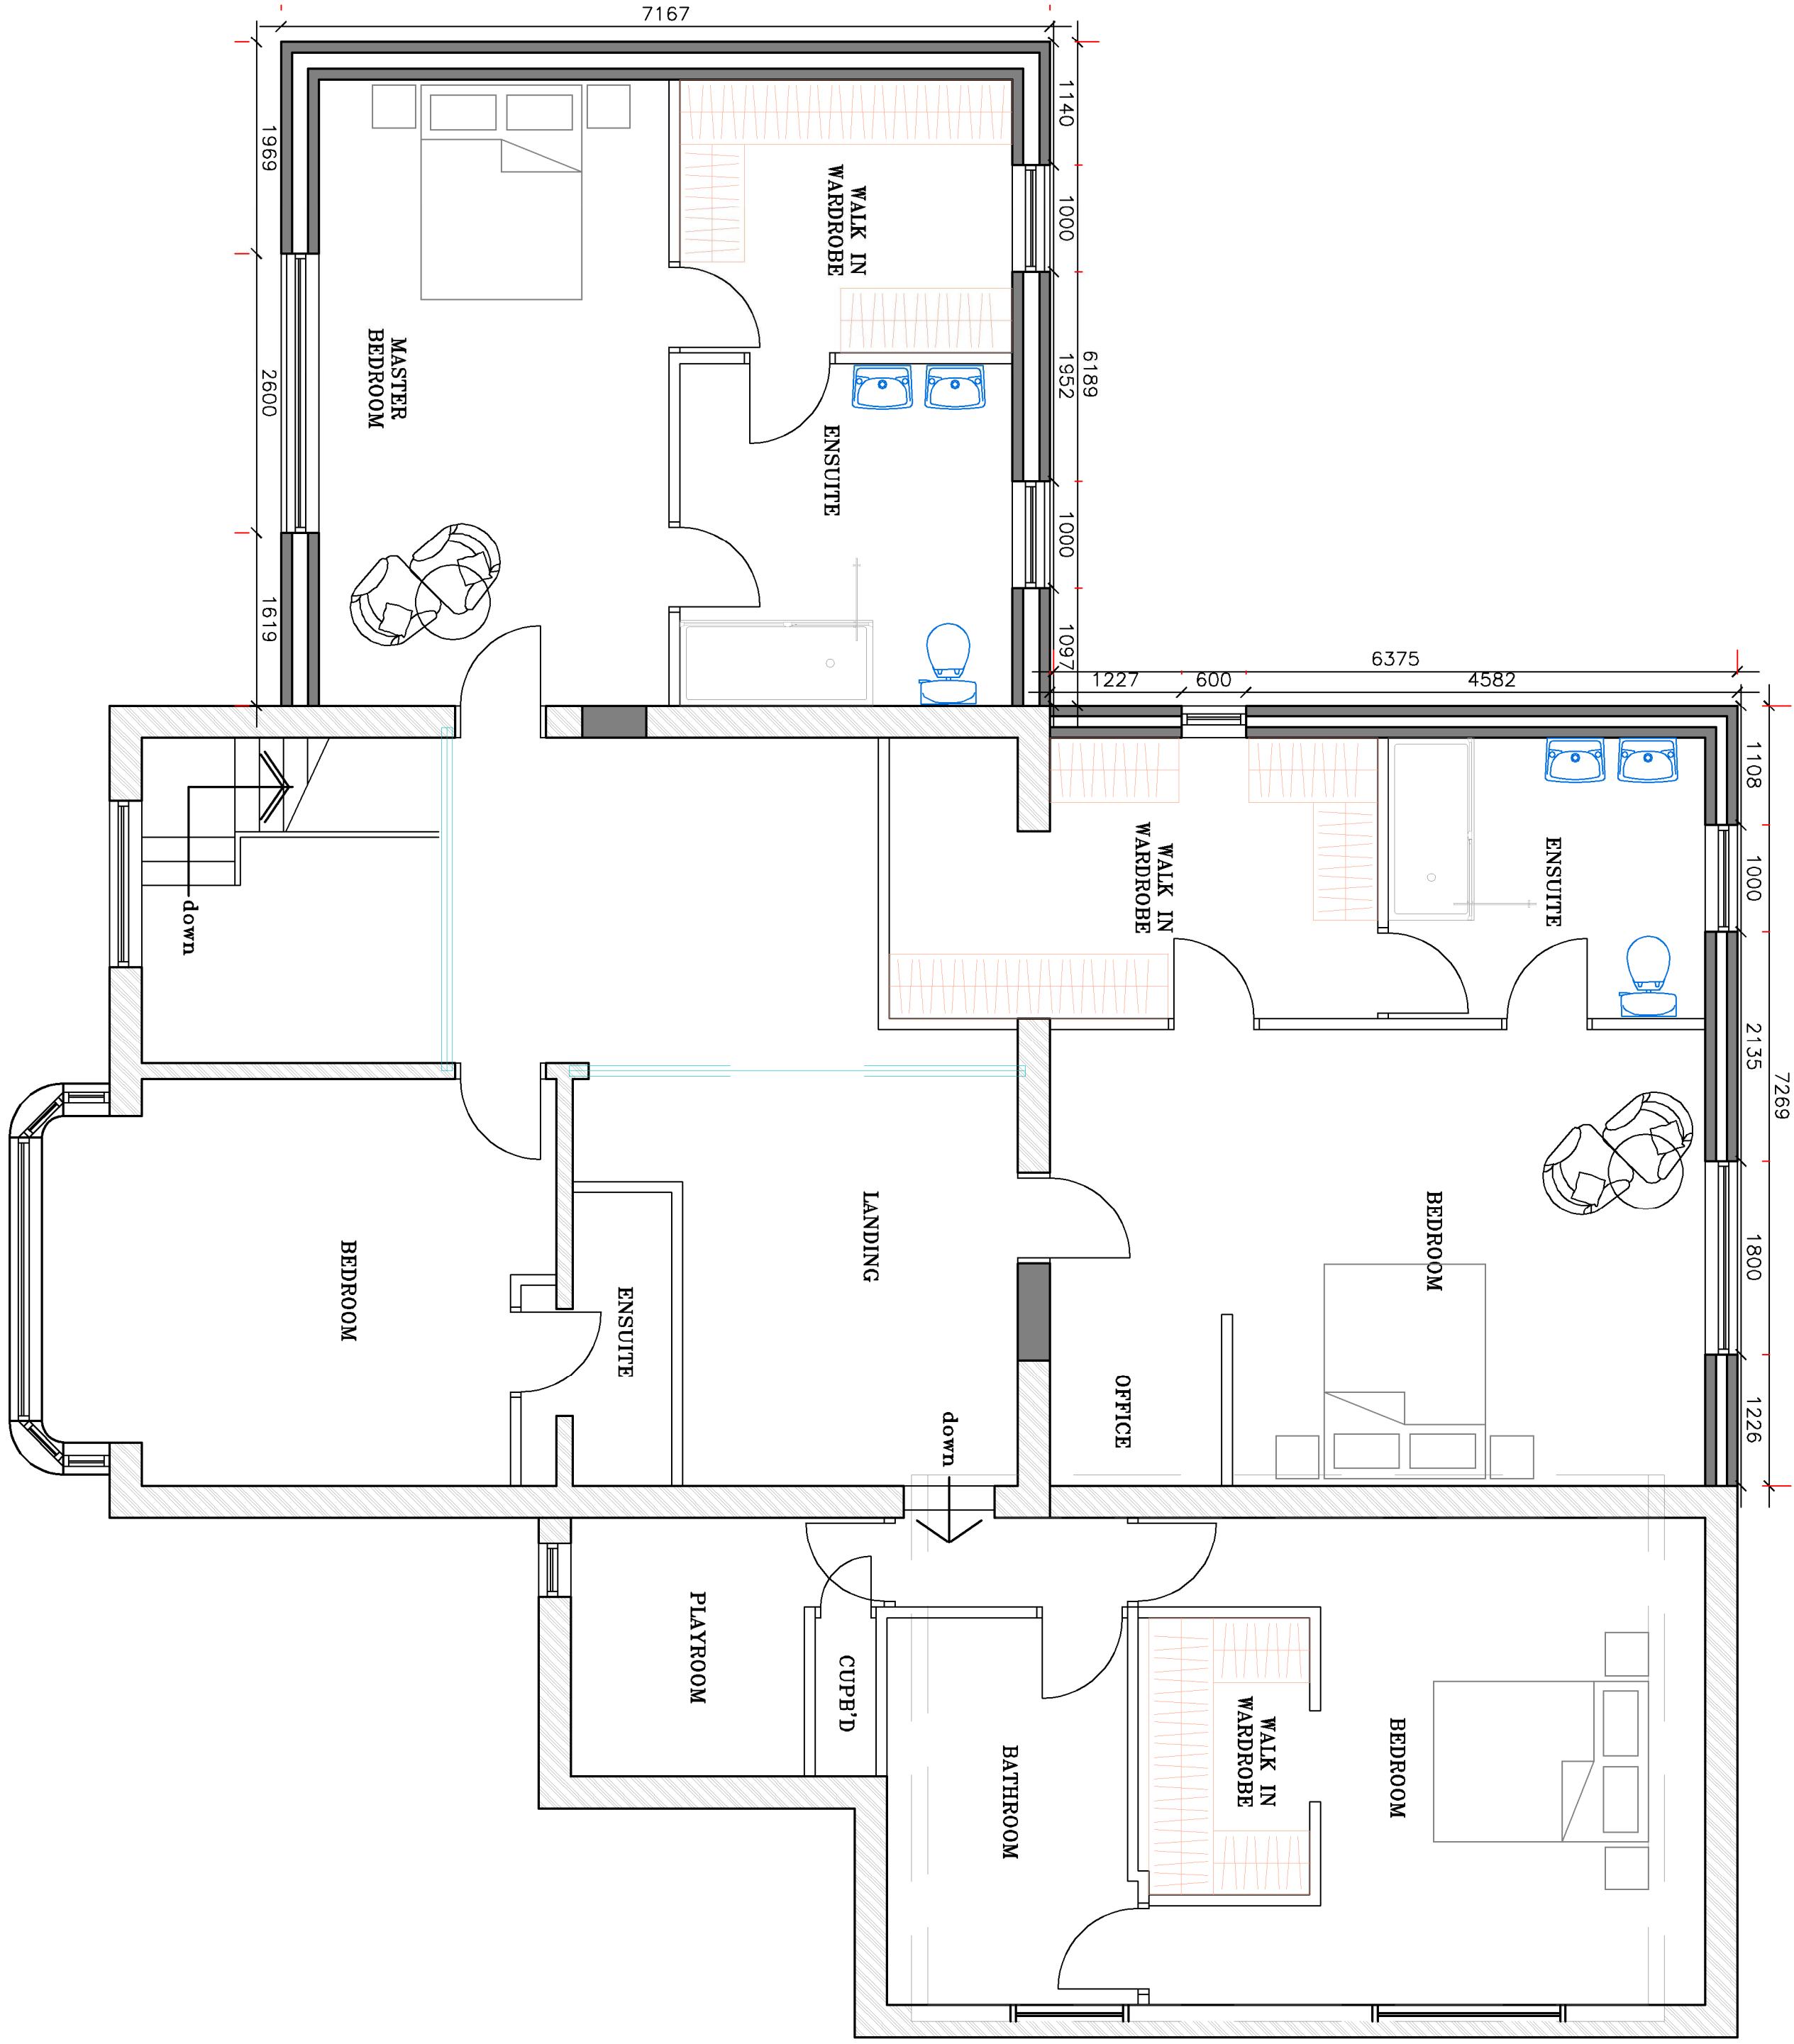
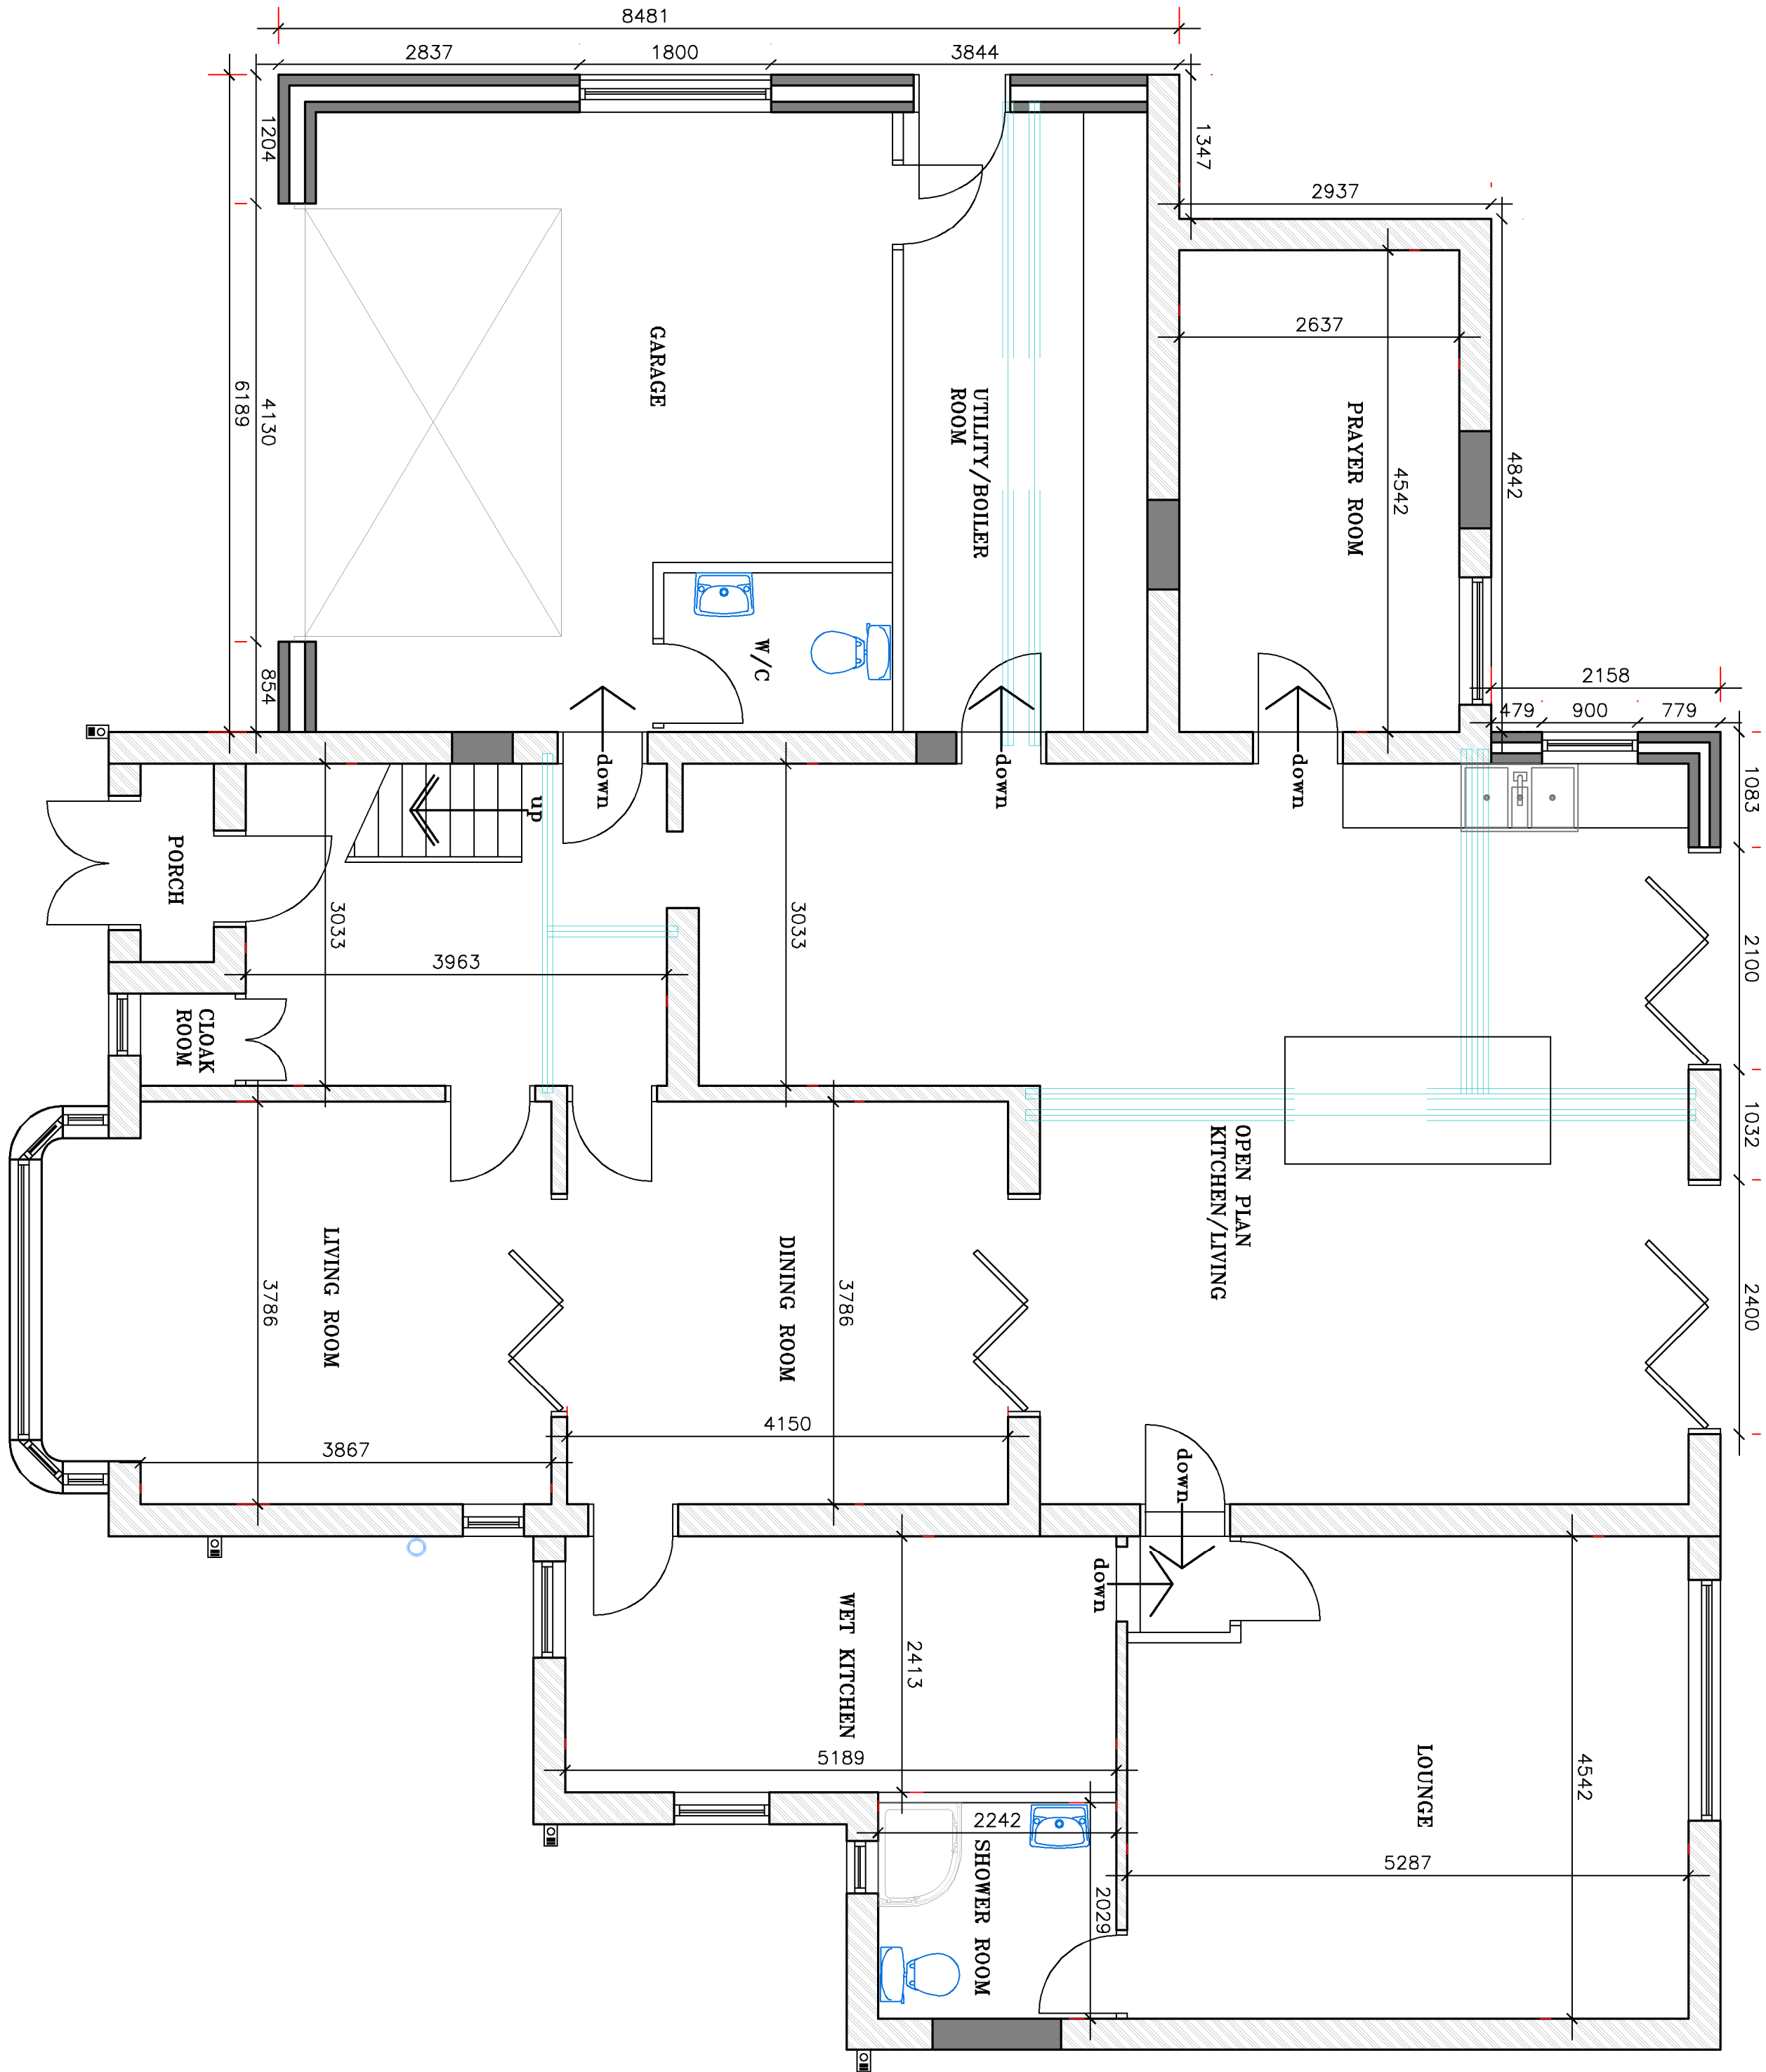
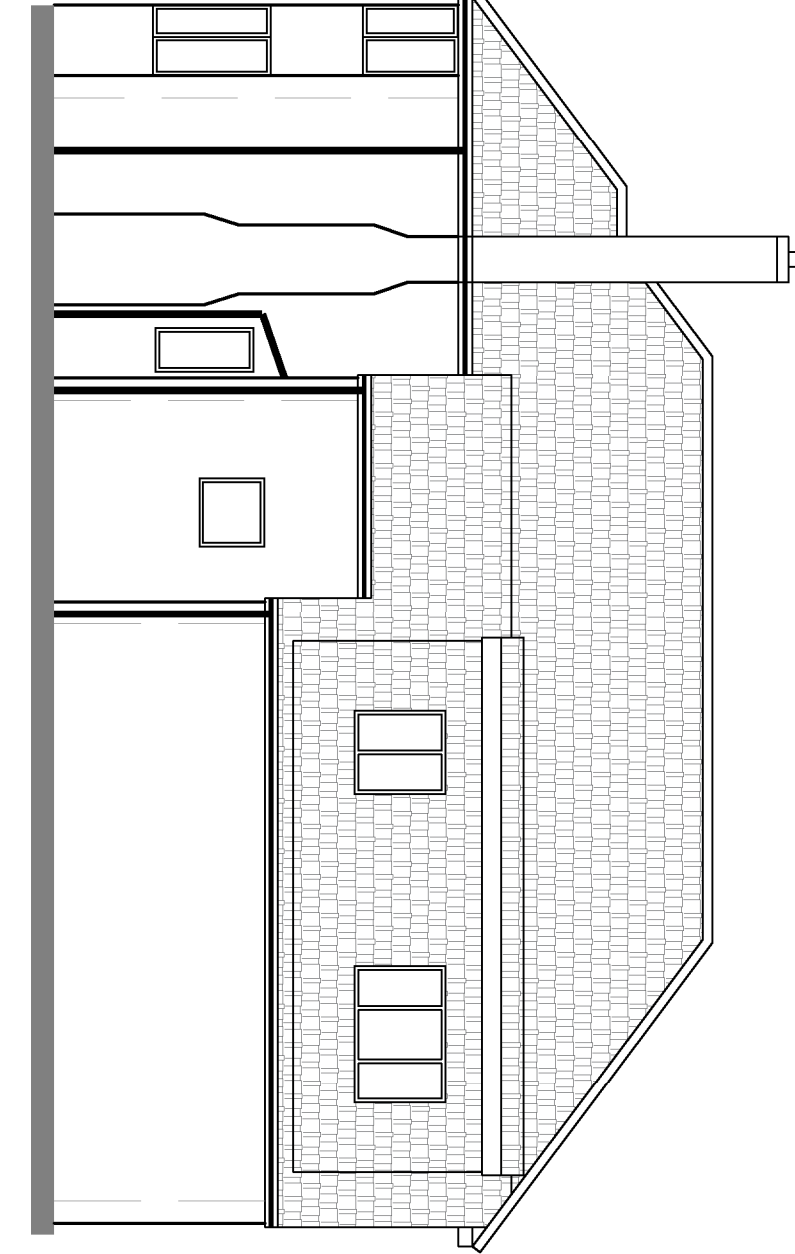
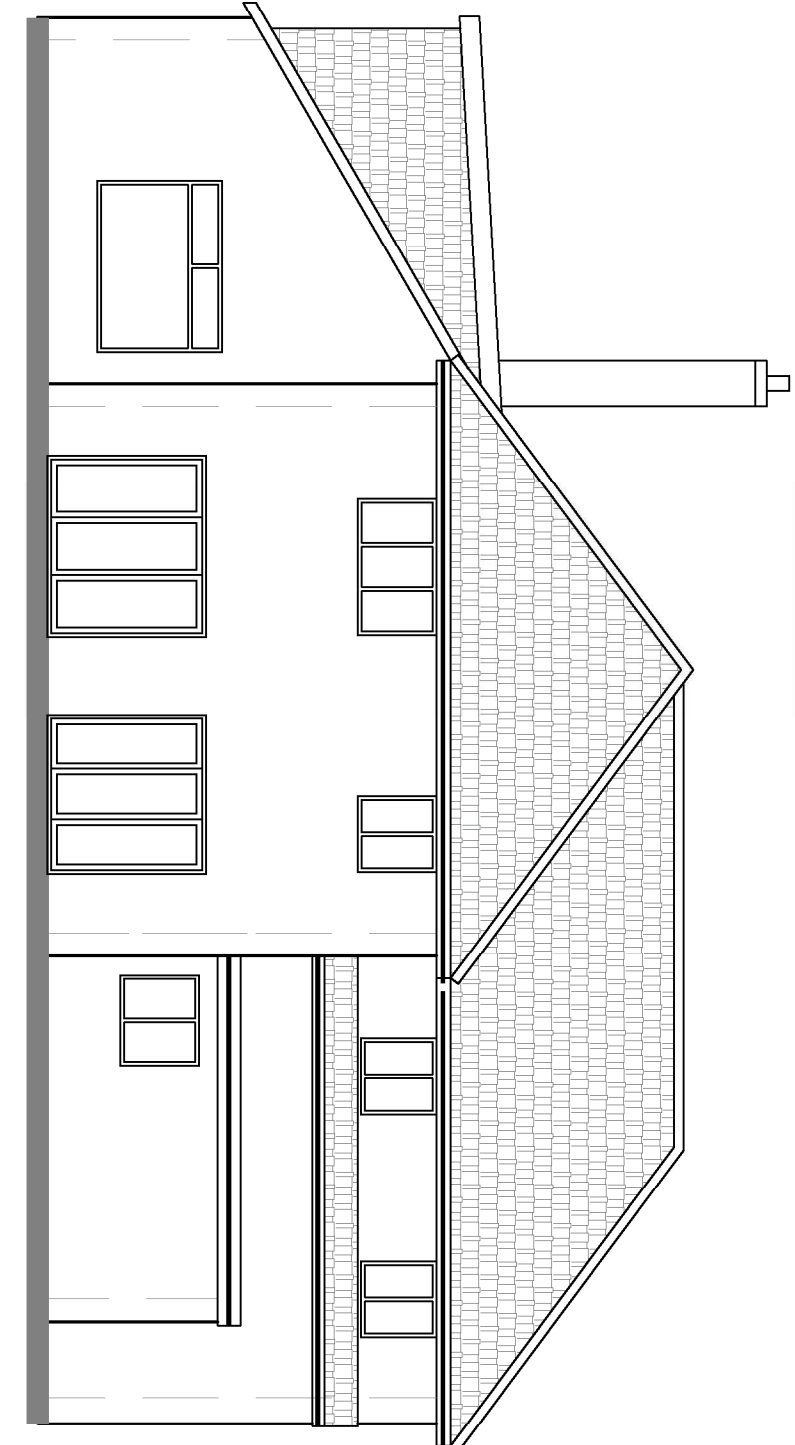
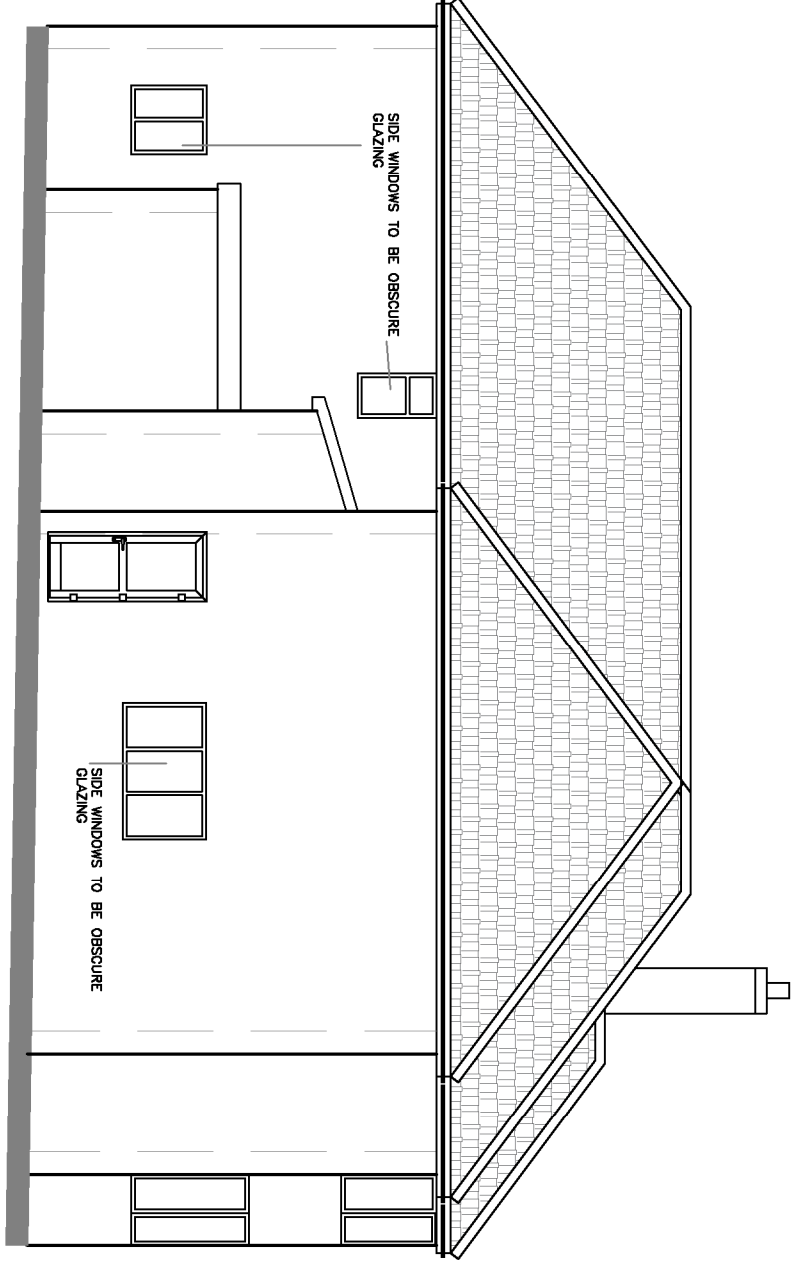


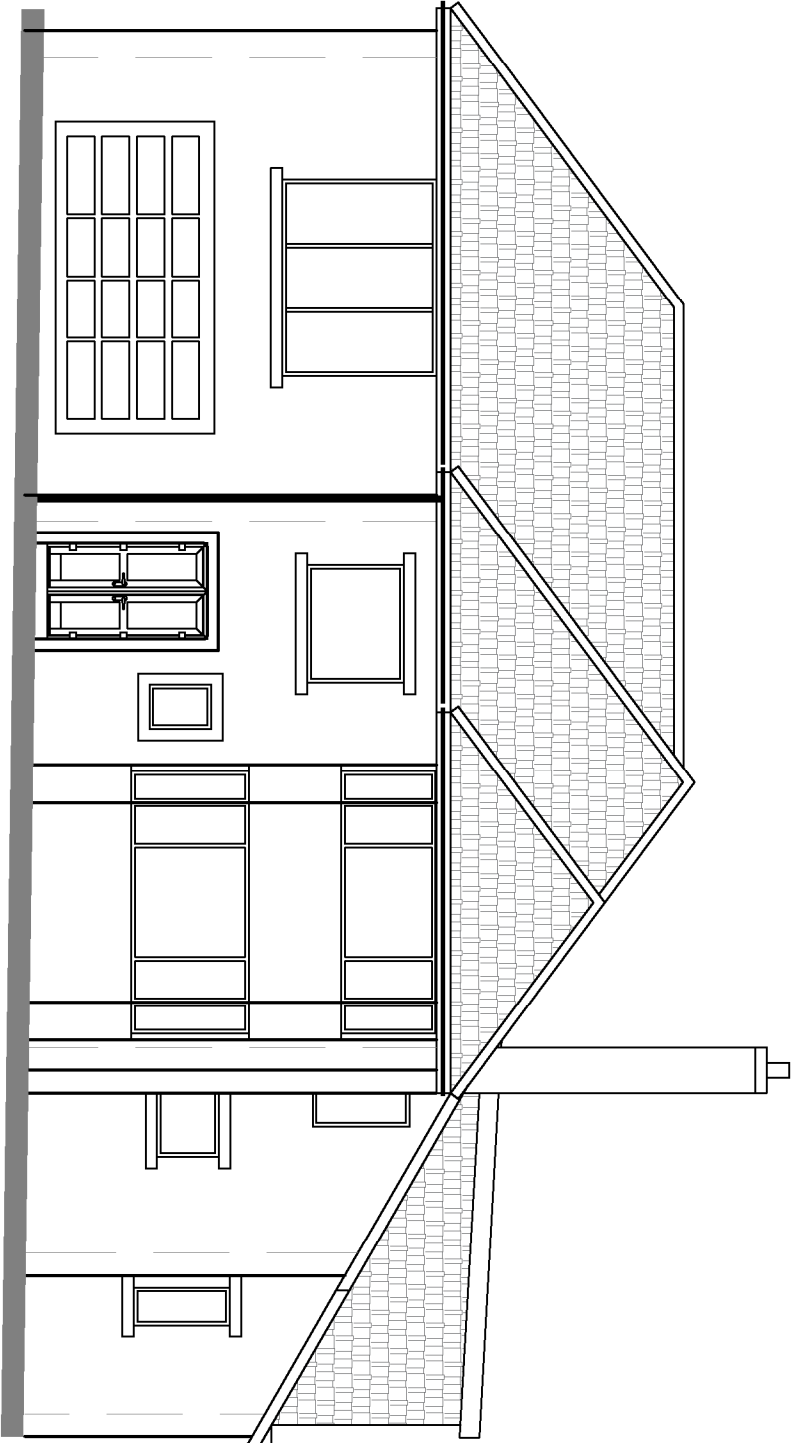


I/C

PROPOSED GROUND FLOOR PLAN

PROPOSED FIRST FLOOR PLAN

Client: Dr Walsirethy		Project:		Drawing Issue:	Material List: - Walls: To match existing. - Roof: New tiles to match existing. - Windows: UPVC glazing.
Address: 6 Genhill Avenue, Huddersfield Hd2 2hr		Date: Jul 2026		Proposed Floor Plans & Elevations	
Drawing Number: ATP_252_4B		Revision: B		Scale: Various @ A1	
				B.Regulations	General
				All general drawing issues do not constitute any planning or building regulations approval.	
AT ARCHITECTURAL SERVICES  CONTRACTORS-DO NOT SCALE THIS DRAWING All dimensions are in millimeters and are to structural elements, not including any surface coverings. All contractors must verify dimensions, levels, and any other relevant details prior to ordering any materials or commencing works. Contractors are responsible for obtaining any conditions of approval necessary for the drawing or between this drawing and any other associated documents. DISCLAIMER The contractor in association with the client is responsible for checking that all boundaries affected by the development have been agreed with the adjacent neighbor(s) or checked in accordance with the CDM Co-ordinator-the contractor is to ensure that all required health & safety measures are in place and that the building is safe for construction. Commencement of works prior to approval of planning, associated conditions or detailed building regulations is at the risk of the contractor. The contractor is responsible for obtaining any conditions of approval need to be reached with the authorities prior to commencing of work. The Copyright of this drawing is protected and all dimensions are approximate and must be verified on site by the contractor prior to commencement of any work. Irrespective of any third party claim purporting to allow copying, the use of the drawings and the details therein are specifically for the works intended for the site and are not to be extended to any other site or extension of the original works.					

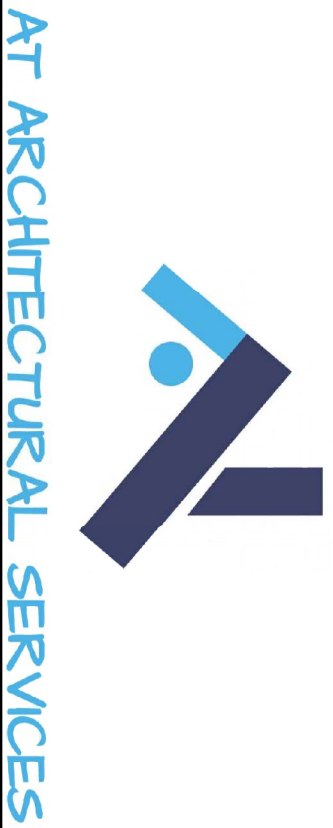

AT ARCHITECTURAL SERVICES