




Existing Layout and Elevations

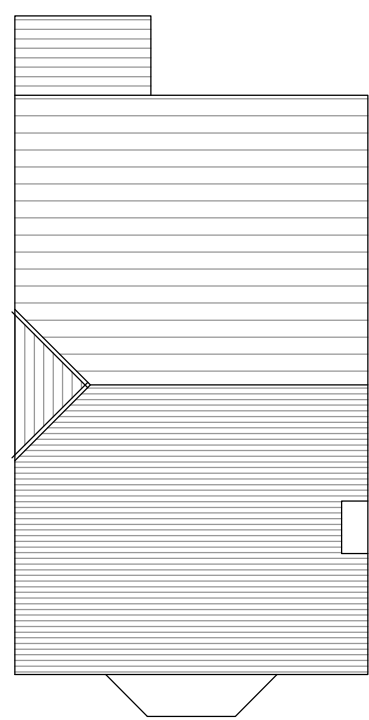


Roof Layout 1.100

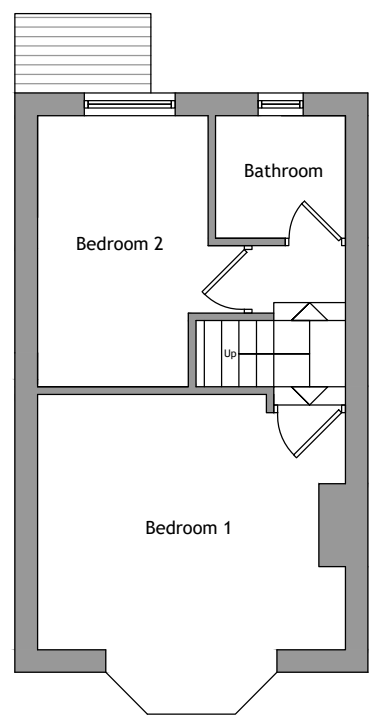


First Floor Layout 1.100

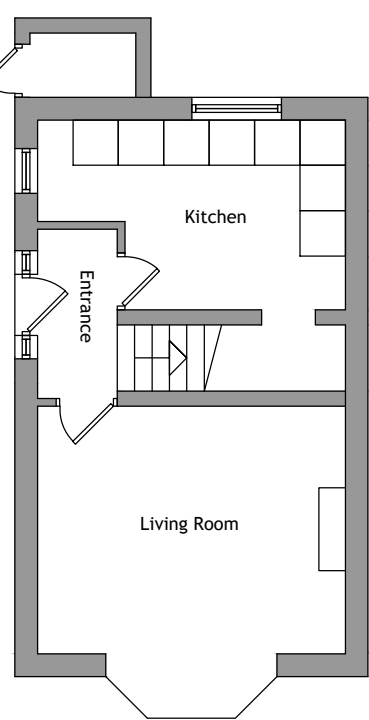


Ground Floor Layout 1.100

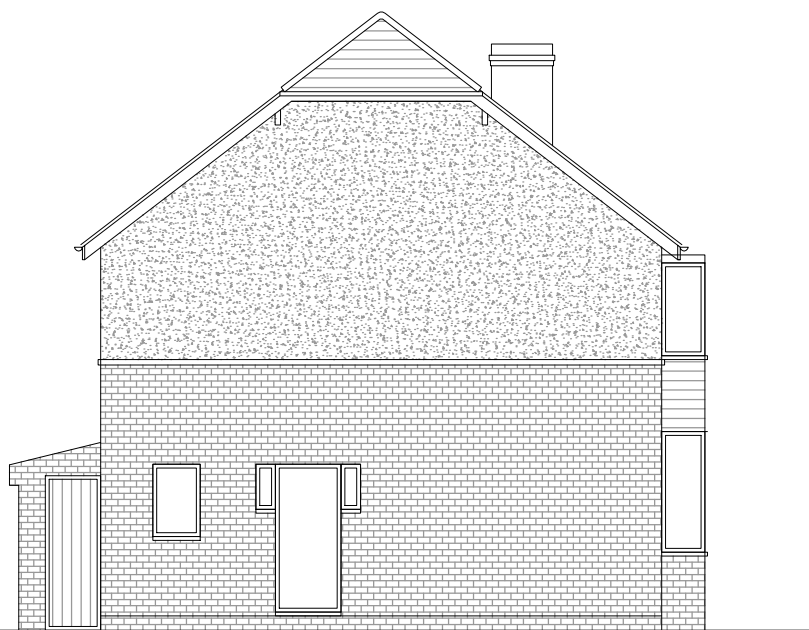


North Elevation (Side) 1.100

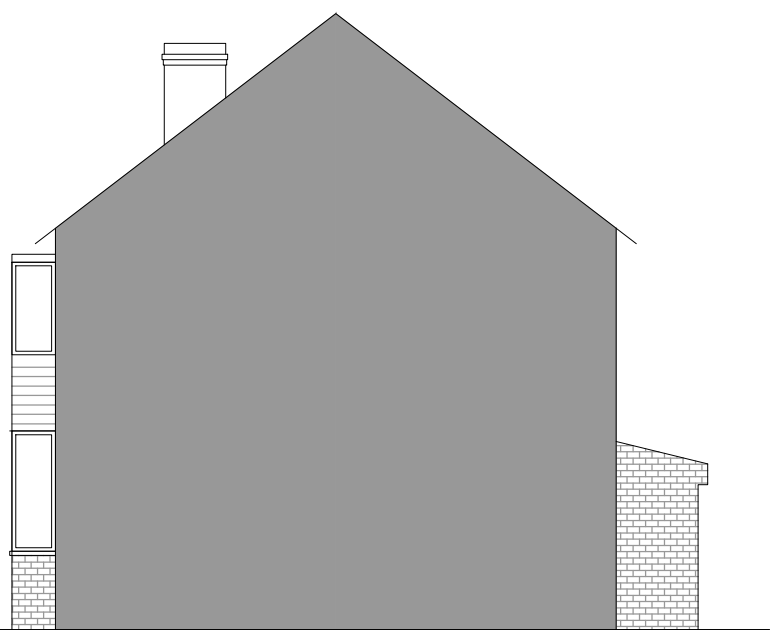

South Elevations (Side) 1.100

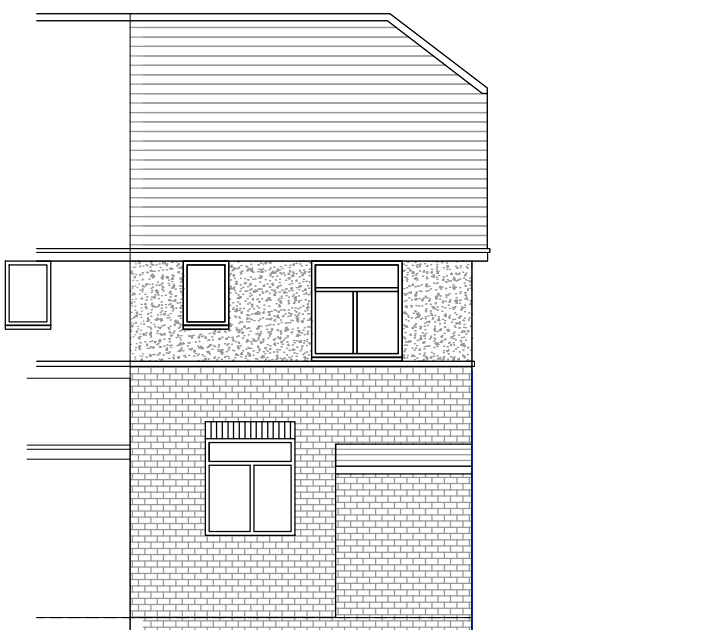


East Elevation (Rear) 1.100

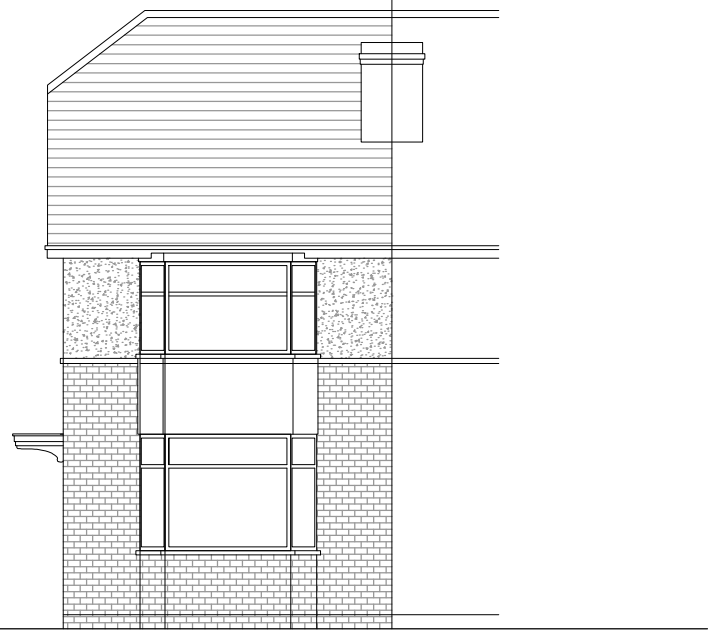


West Elevation (Front) 1.100


Proposed Layout and Elevations

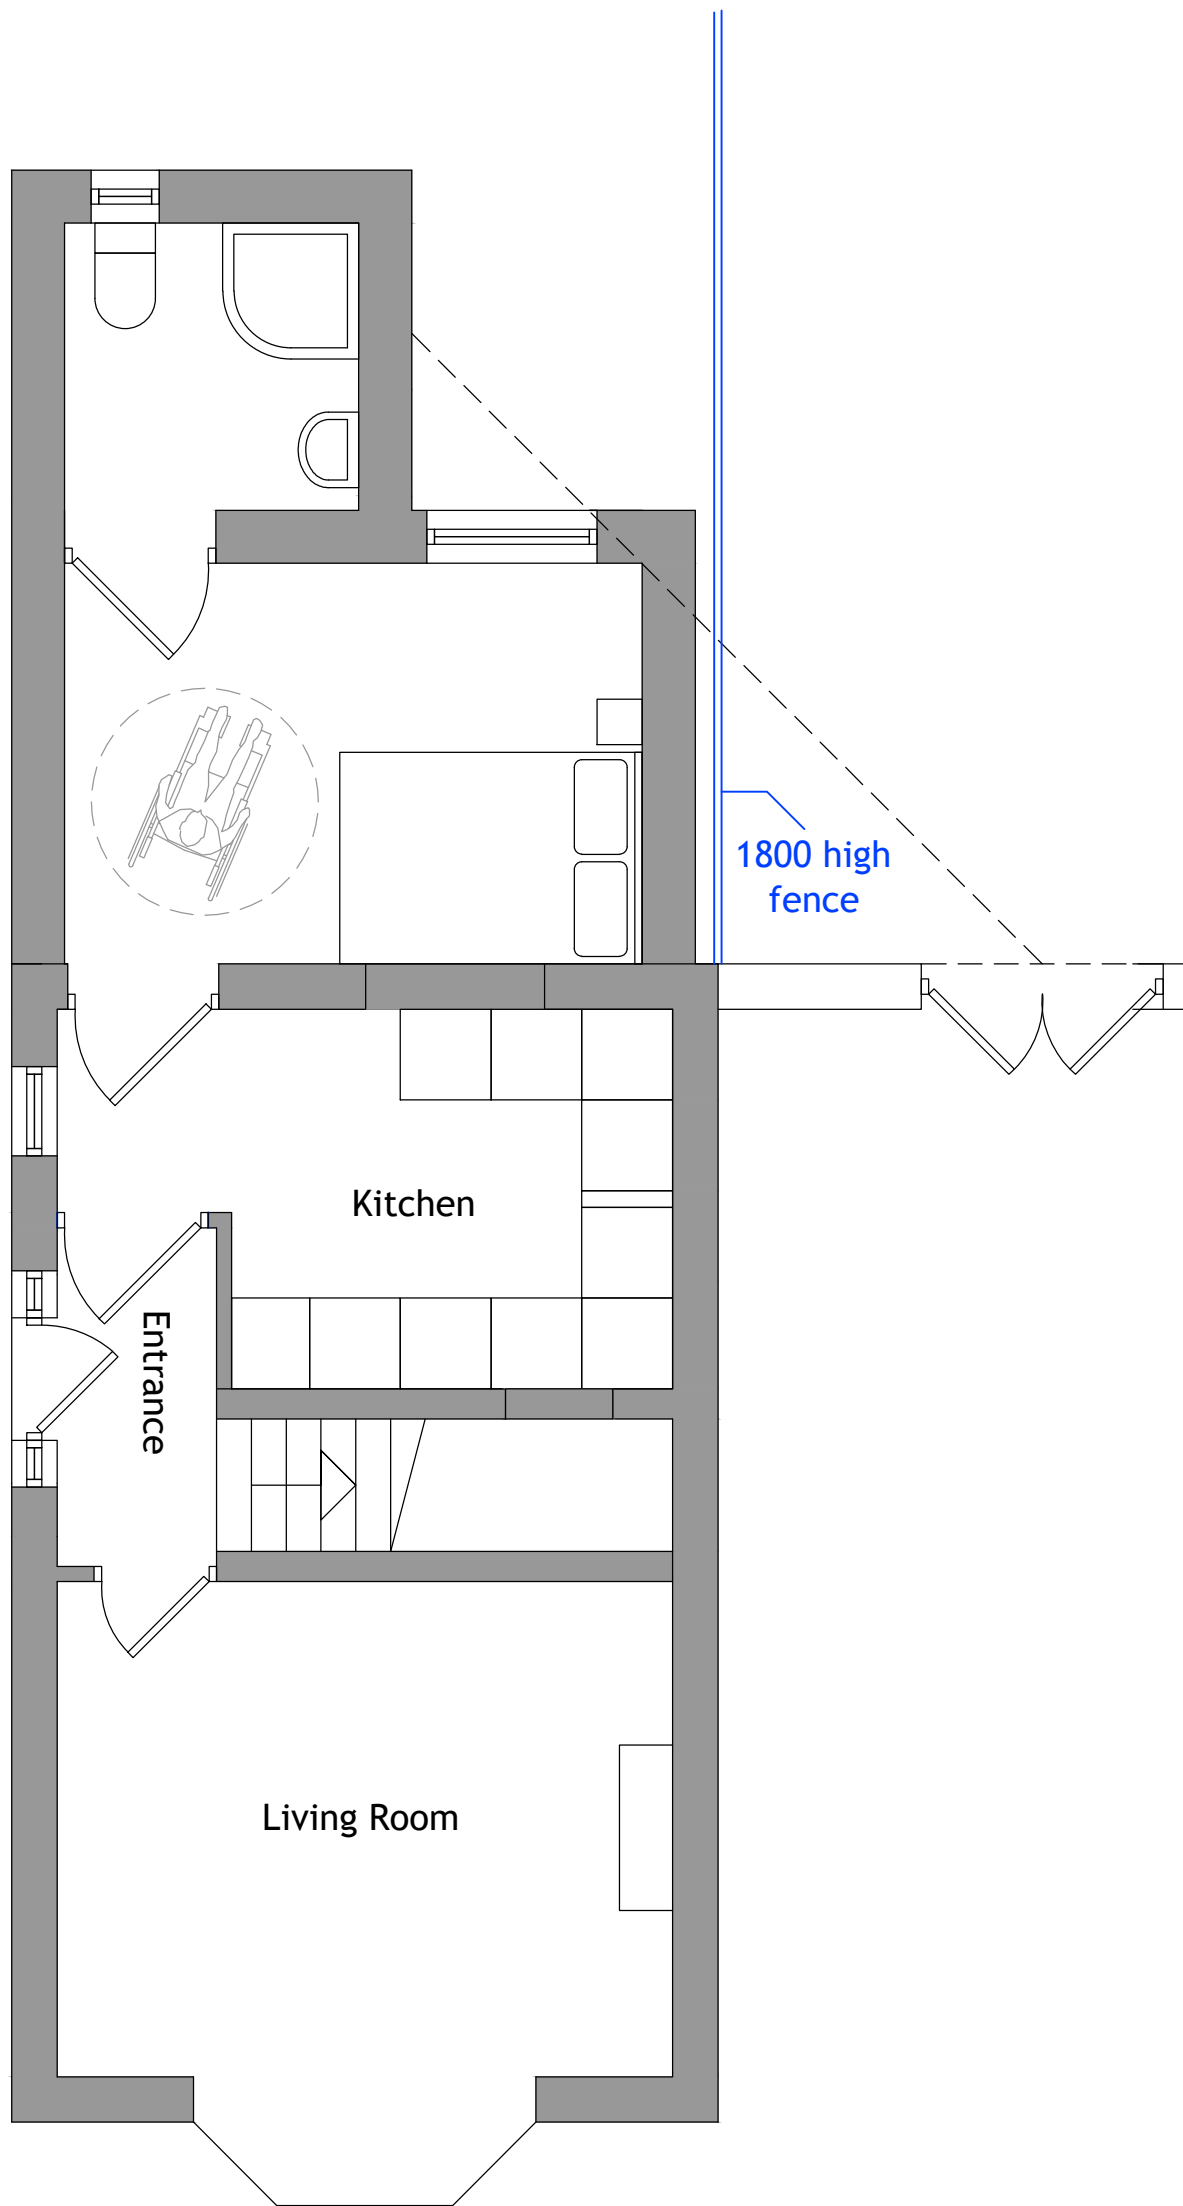


Ground Floor Layout 1.50

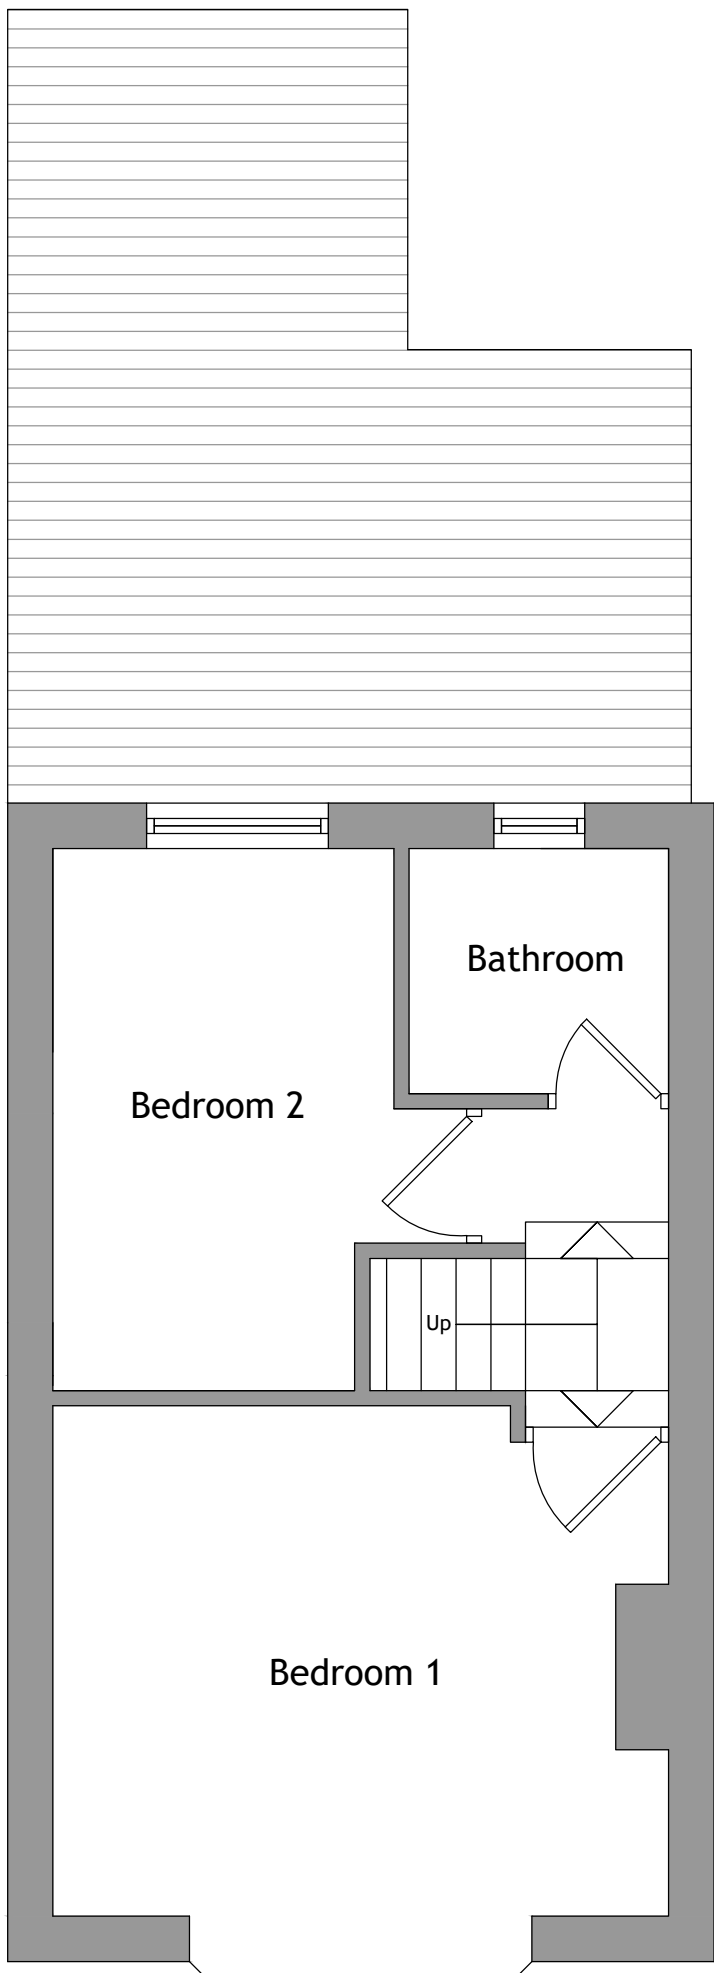


First Floor Layout 1.50

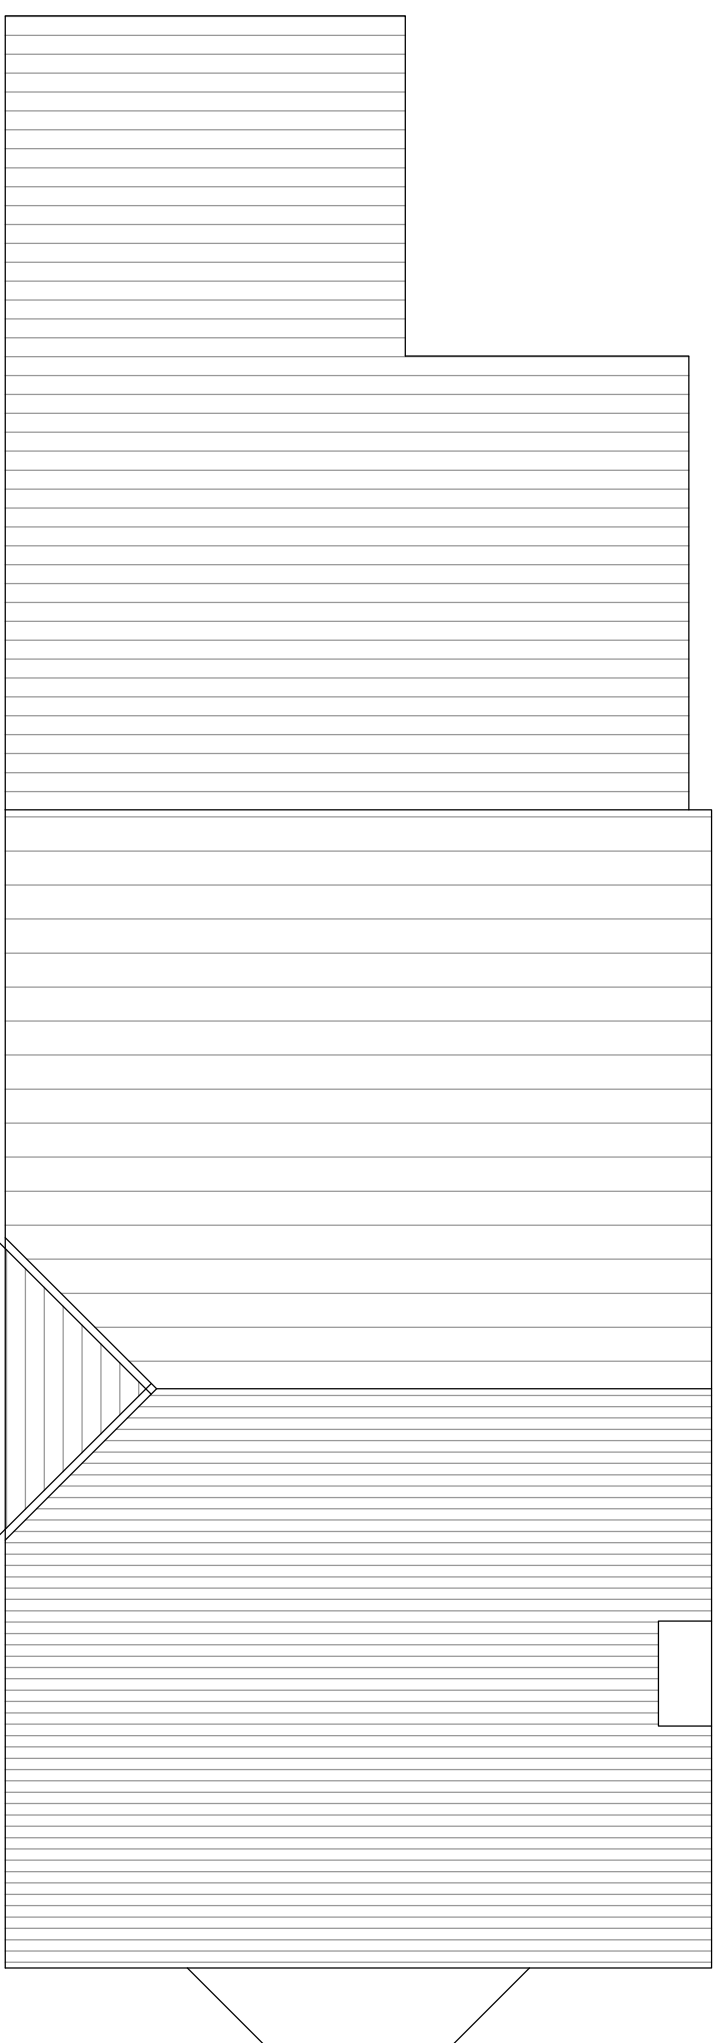


Roof Layout 1.50

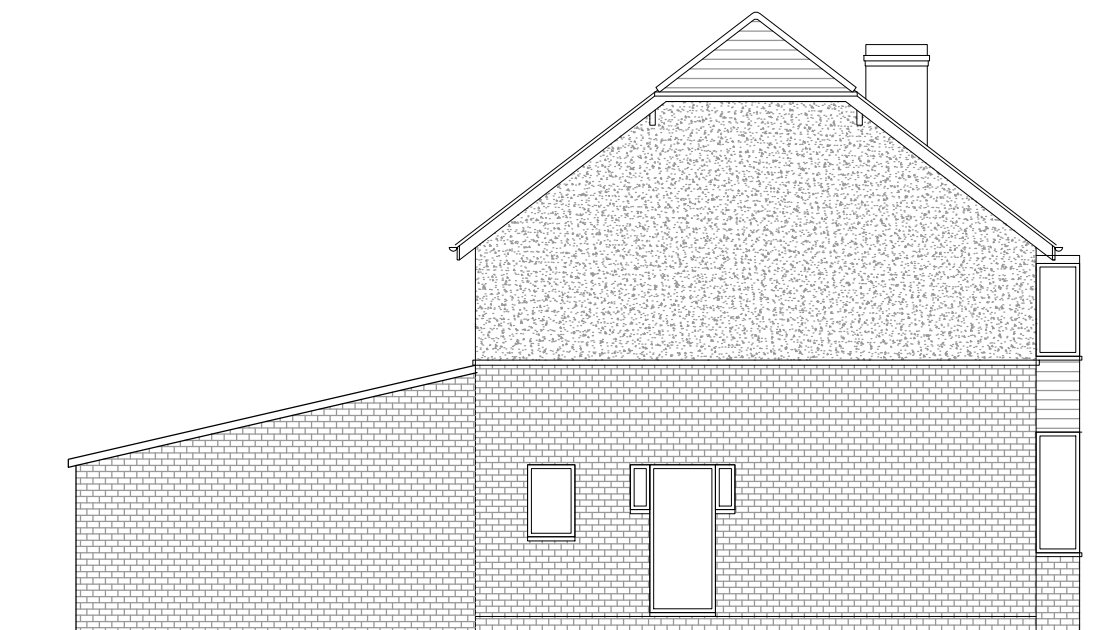


North Elevation (Side) 1.100

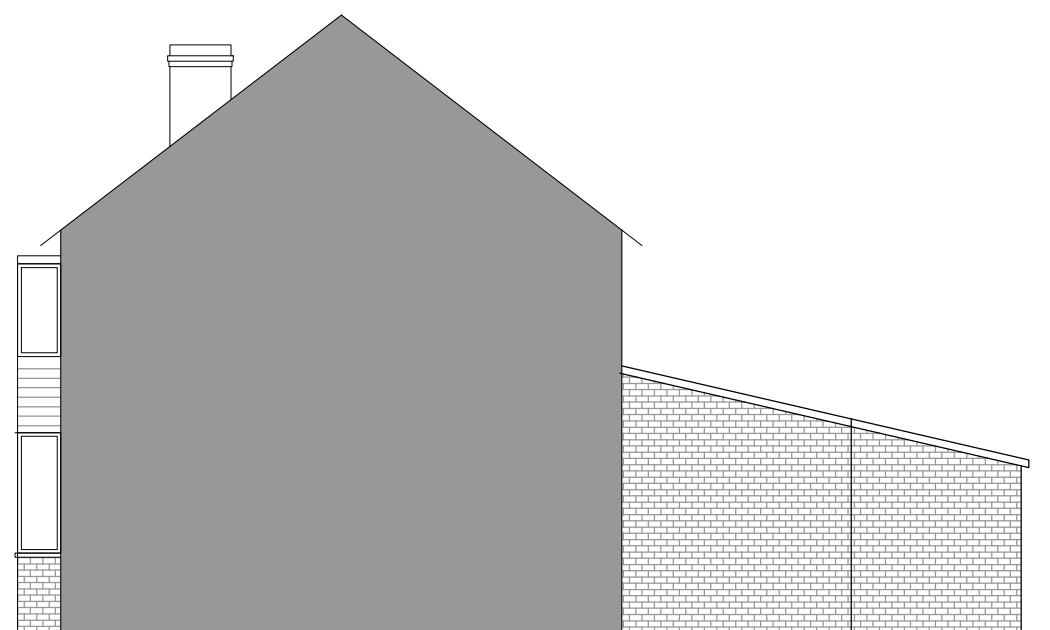

South Elevations (Side) 1.100

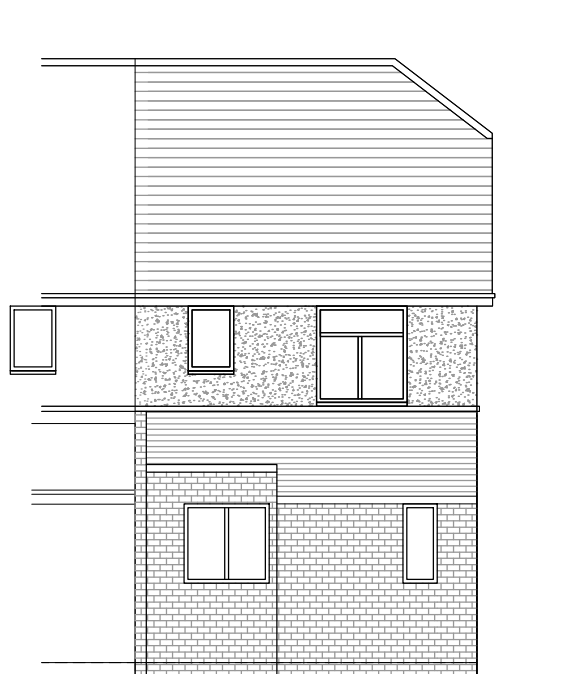


East Elevation (Rear) 1.100

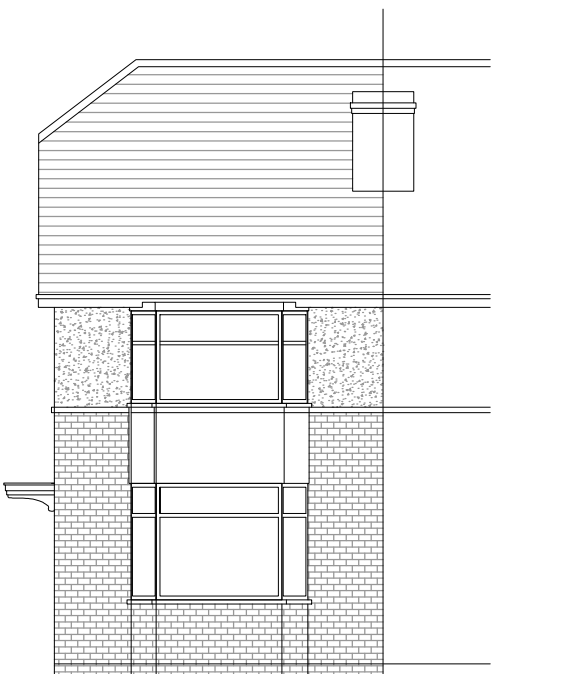


West Elevation (Front) 1.100

Written dimensions on these drawings shall take precedence over scaled dimensions. Contractors shall verify and be responsible for all dimensions and conditions on the project and UHD Architectural Services must be notified of any variations from the dimensions and conditions shown by these drawings prior to commencement of any work. All contractors are deemed to have made themselves aware of site conditions prior to entering into any contract.


A1	1:50	1m	2	3	4	5
A3	1:100					

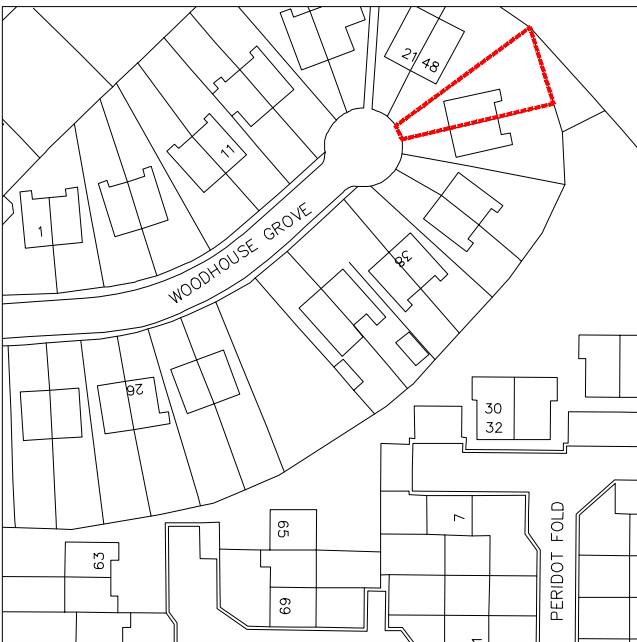


Location Plan 1.1250

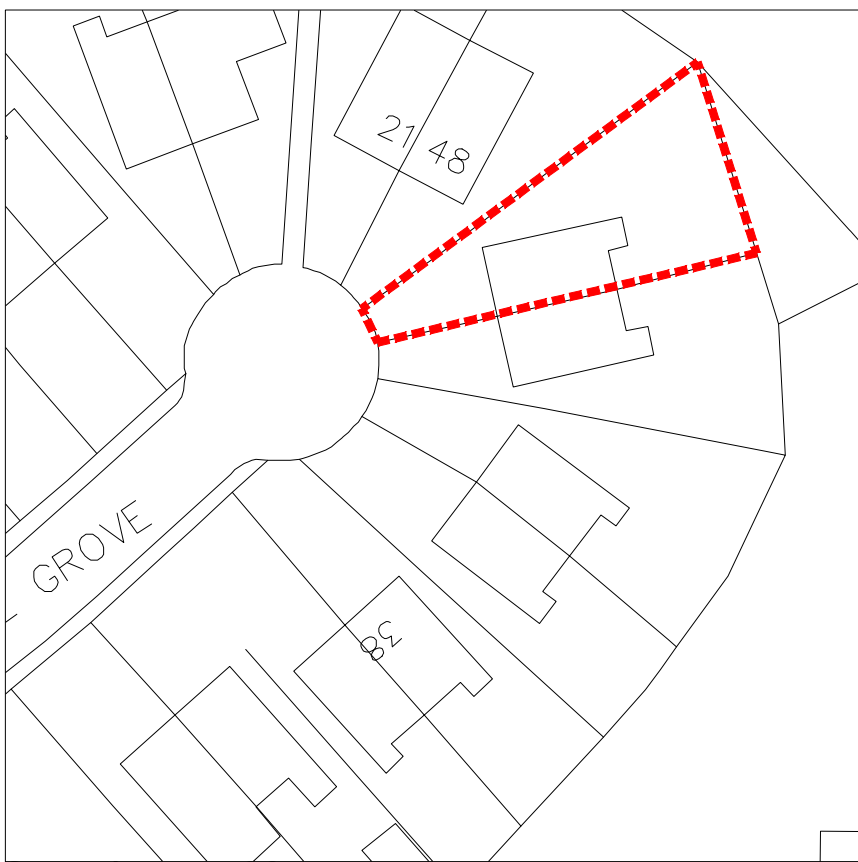

Site Plan 1.500

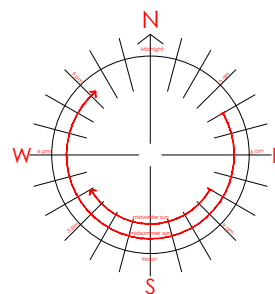

REV	DESCRIPTION	DATE	DRAWN
-----	-------------	------	-------

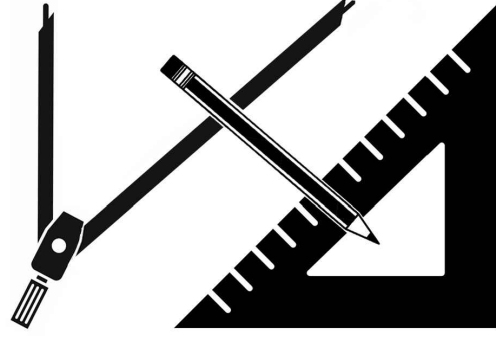



07704906935



Umar@UHDesign.co.uk

UHDDesign Architectural Services

CLIENT	Mr Saghir		
ADDRESS	46 Woodhouse Grove HD2 1AS		
PROJECT	Single Storey Rear Extension		
DRAWING	Existing and Proposed Layout and Elevations		
DRAWN	UH	DATE	Feb 25
		SCALE	1.100@A1
DWG No.	2518/03		
STATUS	PLANNING		