
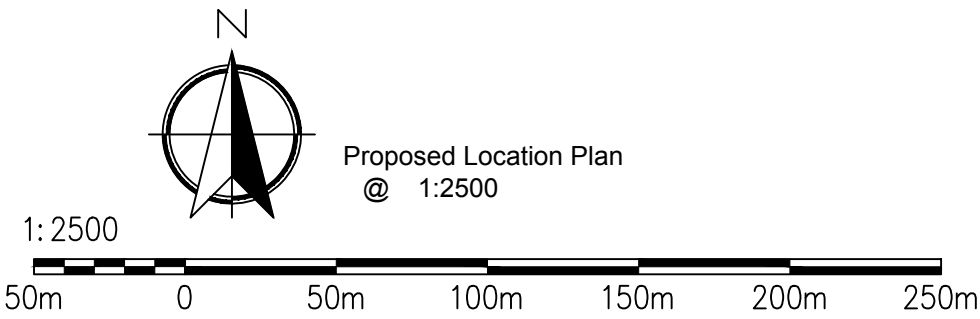
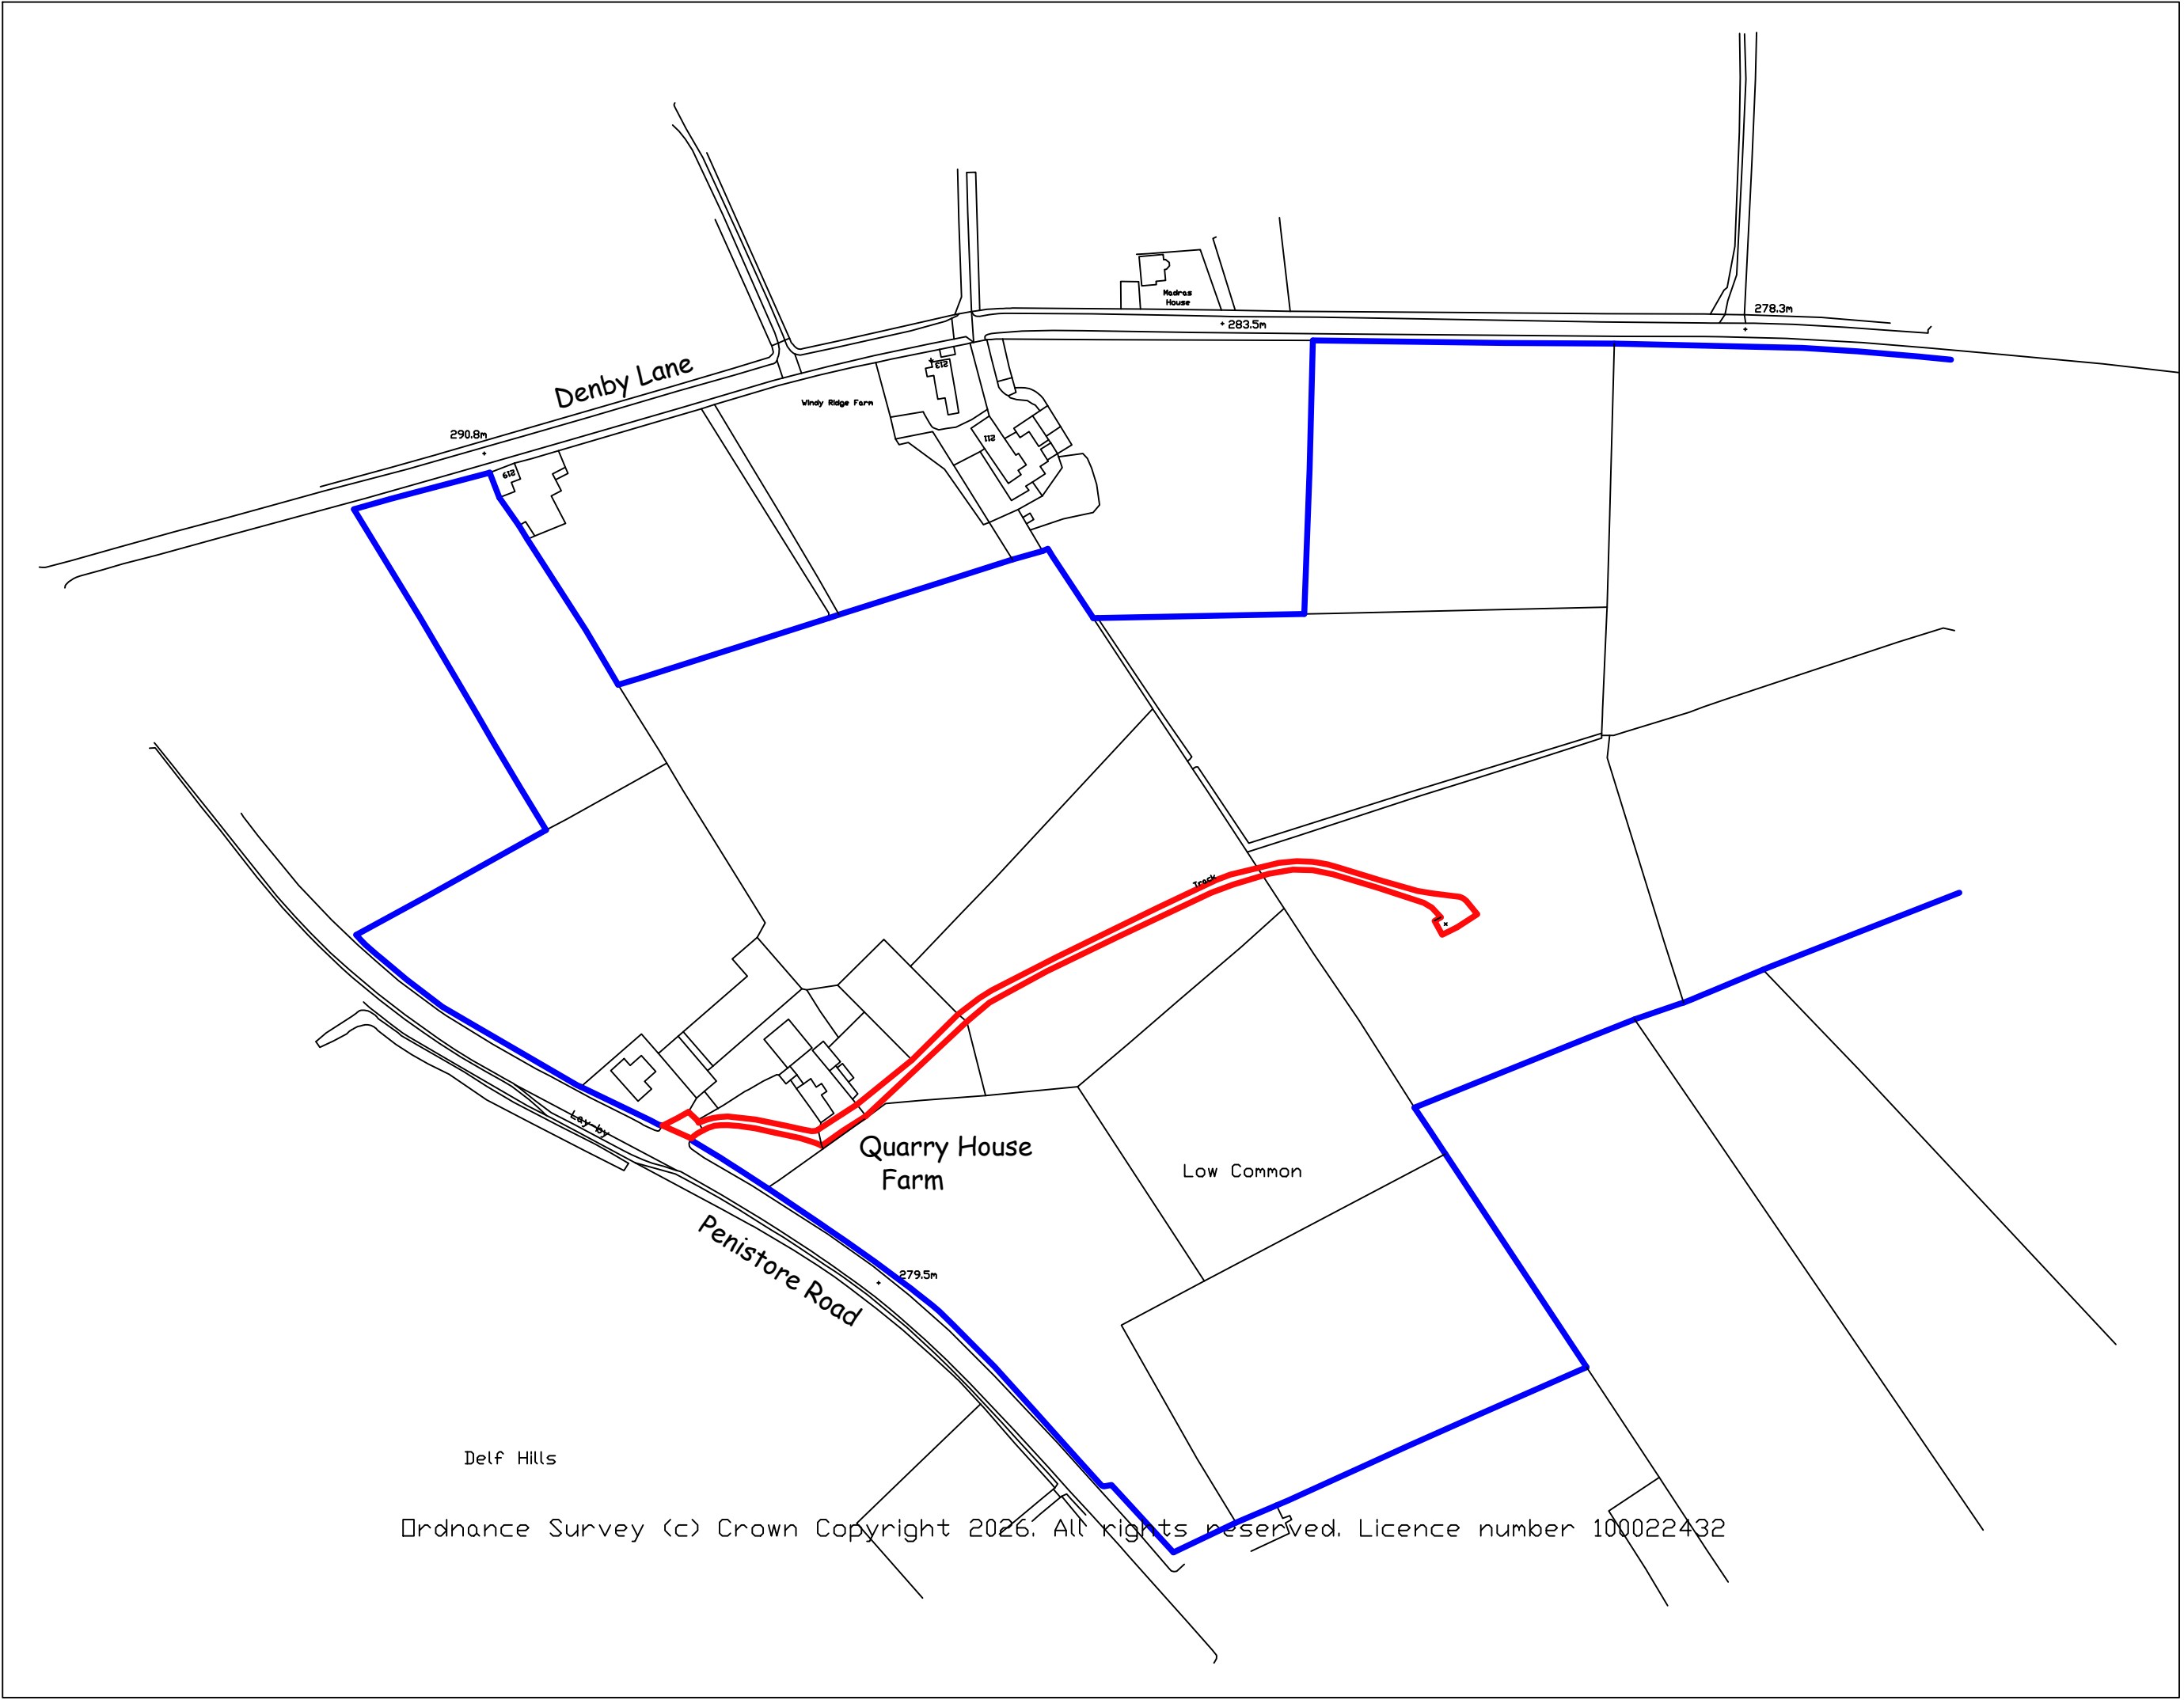


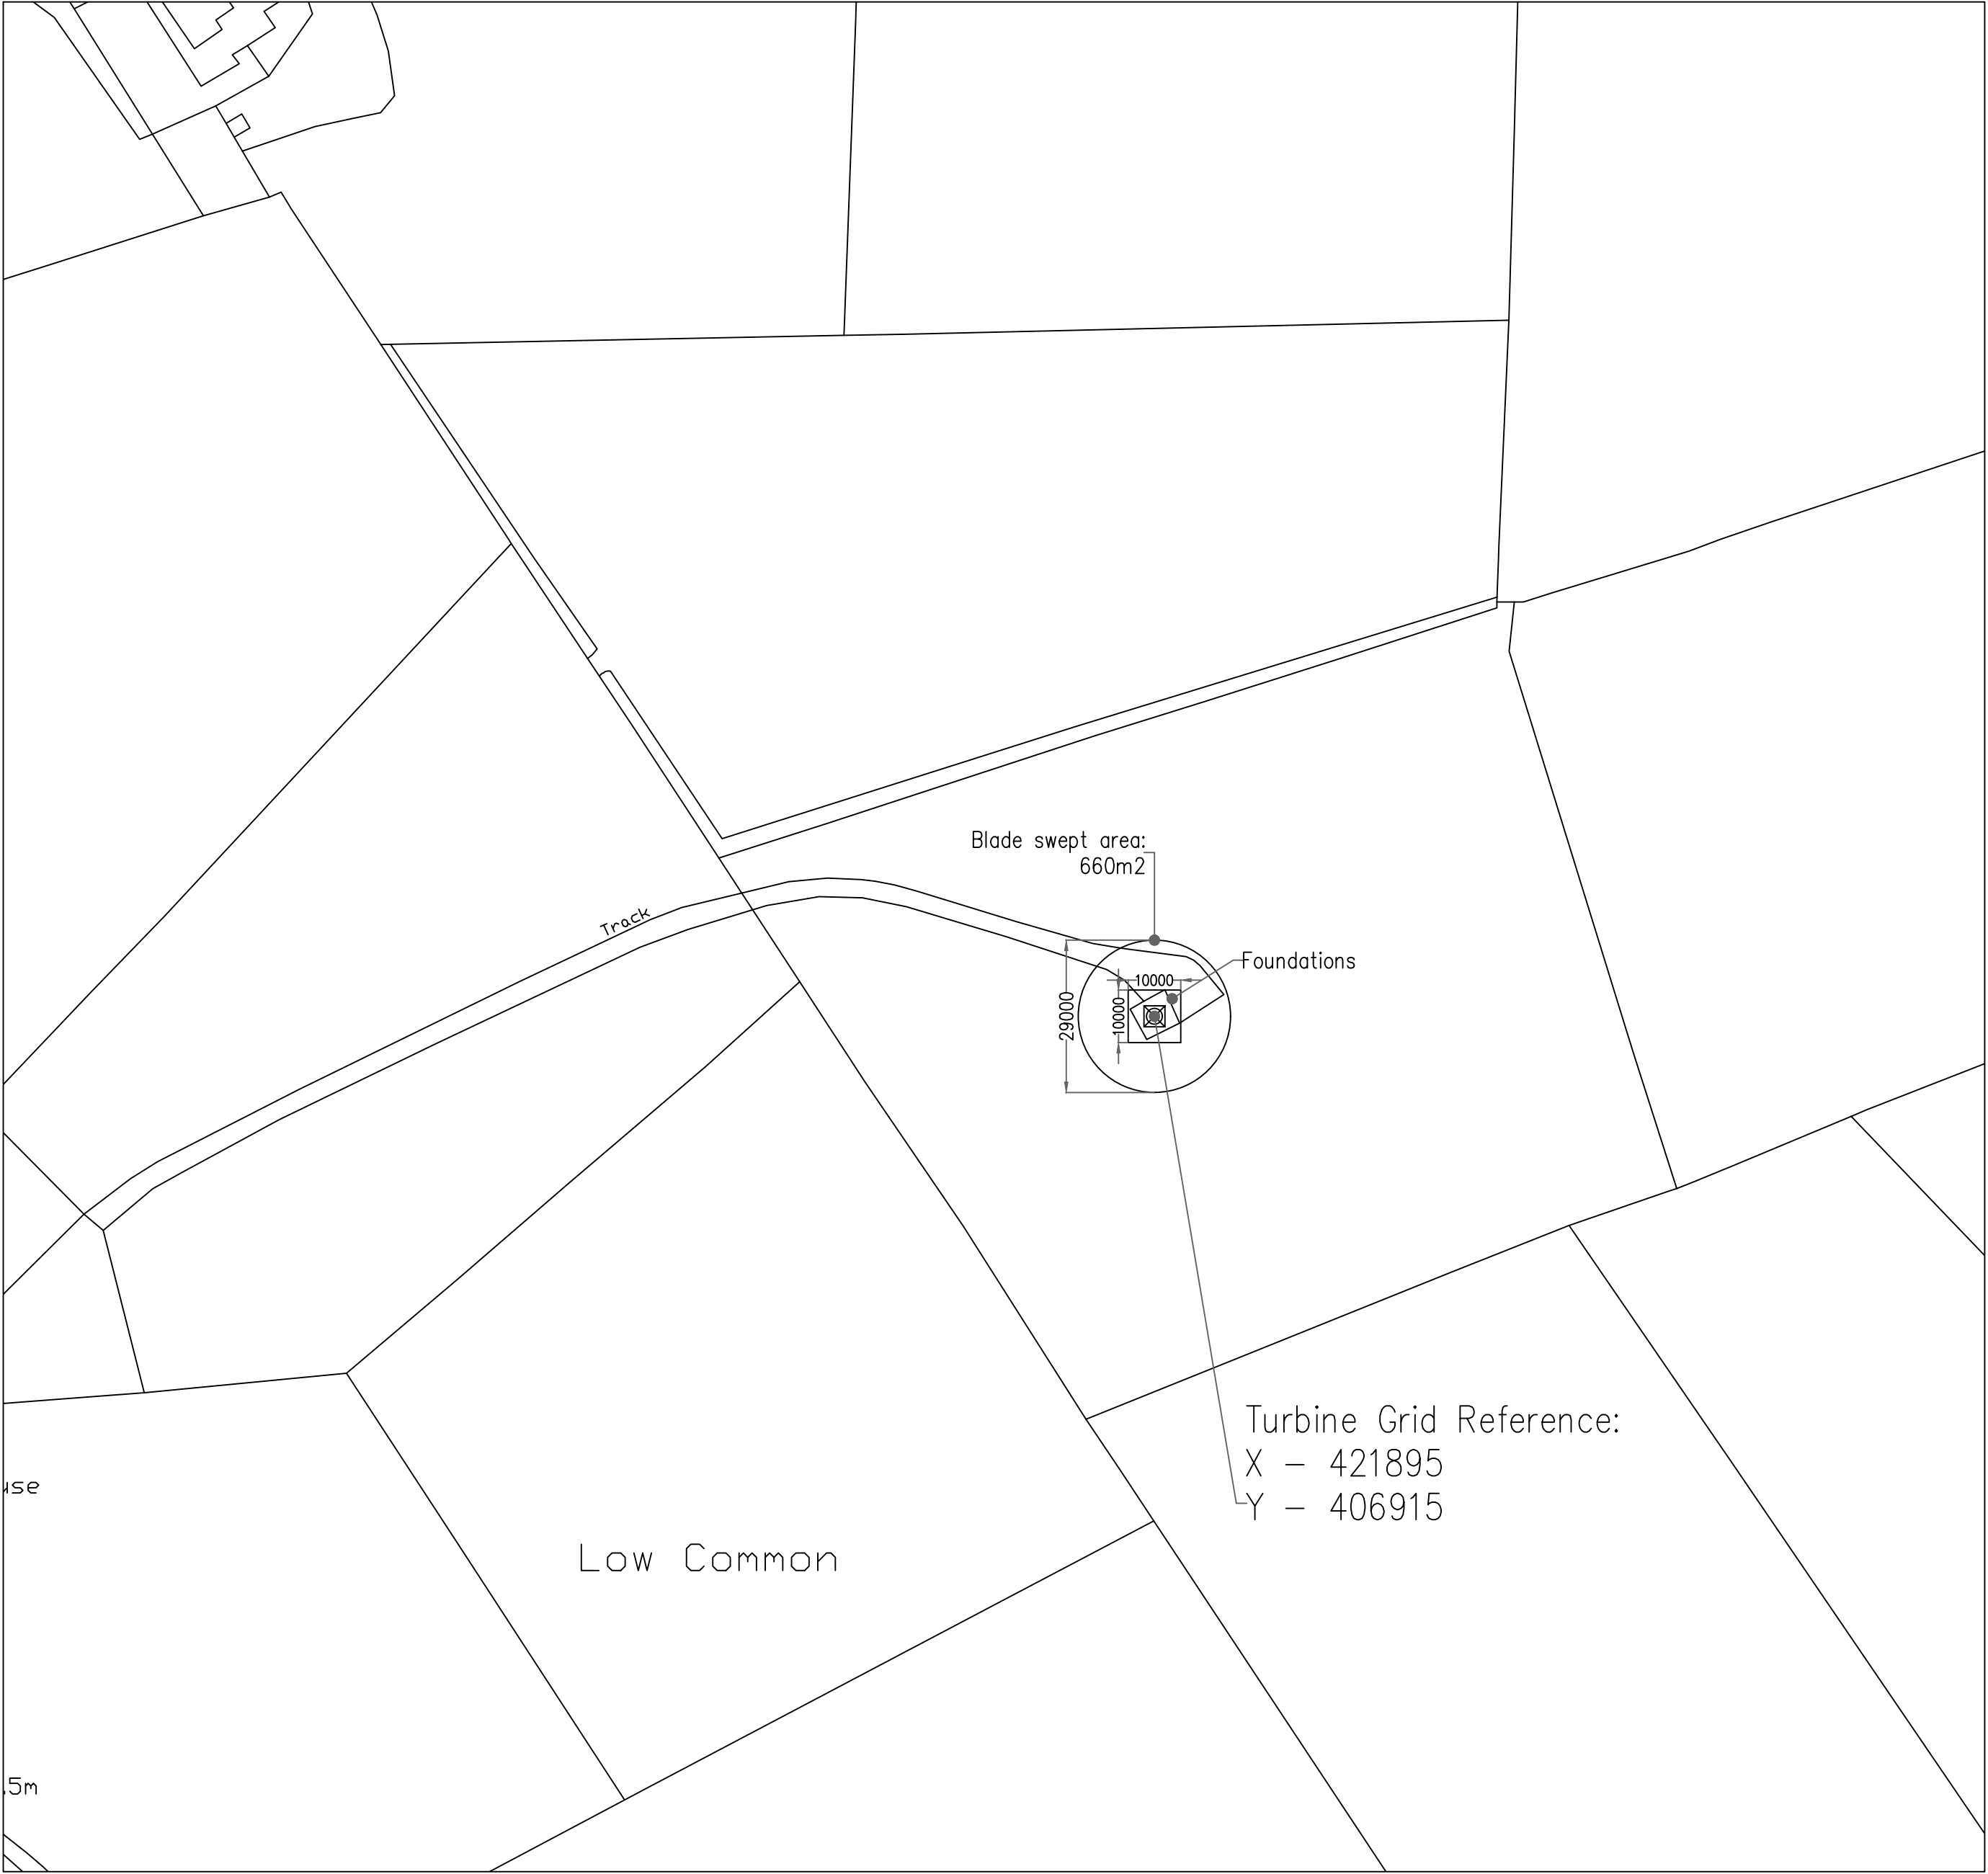

Drawing  
**Site Plans - A1**

Station Farm Offices, Wansford Road, Nafferton,  
Driffield, East Yorkshire, YO25 8NJ  
T : 01377 253363  
E : [ian@harrisonpick.co.uk](mailto:ian@harrisonpick.co.uk)  
[sam@harrisonpick.co.uk](mailto:sam@harrisonpick.co.uk)  
W : [www.harrisonpick.co.uk](http://www.harrisonpick.co.uk)

**Project**  
Quarry House Farm - Replacement Wind Turbine

|           |           |        |            |    |
|-----------|-----------|--------|------------|----|
| Scale     | 1:1000    | 1:2500 | @          | A1 |
| Drw No.   | QHF010426 |        | Rev:       | -  |
| Drawn by: | JT        | Date:  | April 2026 |    |

The drawing is the copyright of Harrison Pick Ltd and should not be altered, copied or reproduced without written consent.