

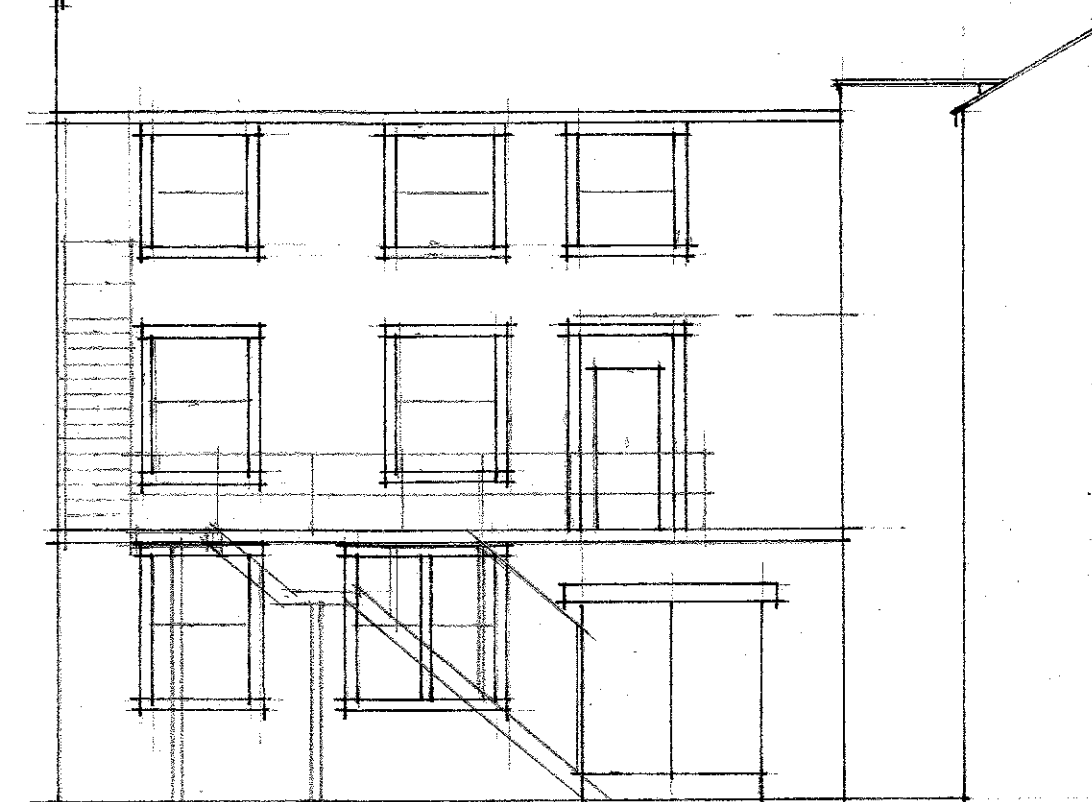


MARKET ST. ELEV.

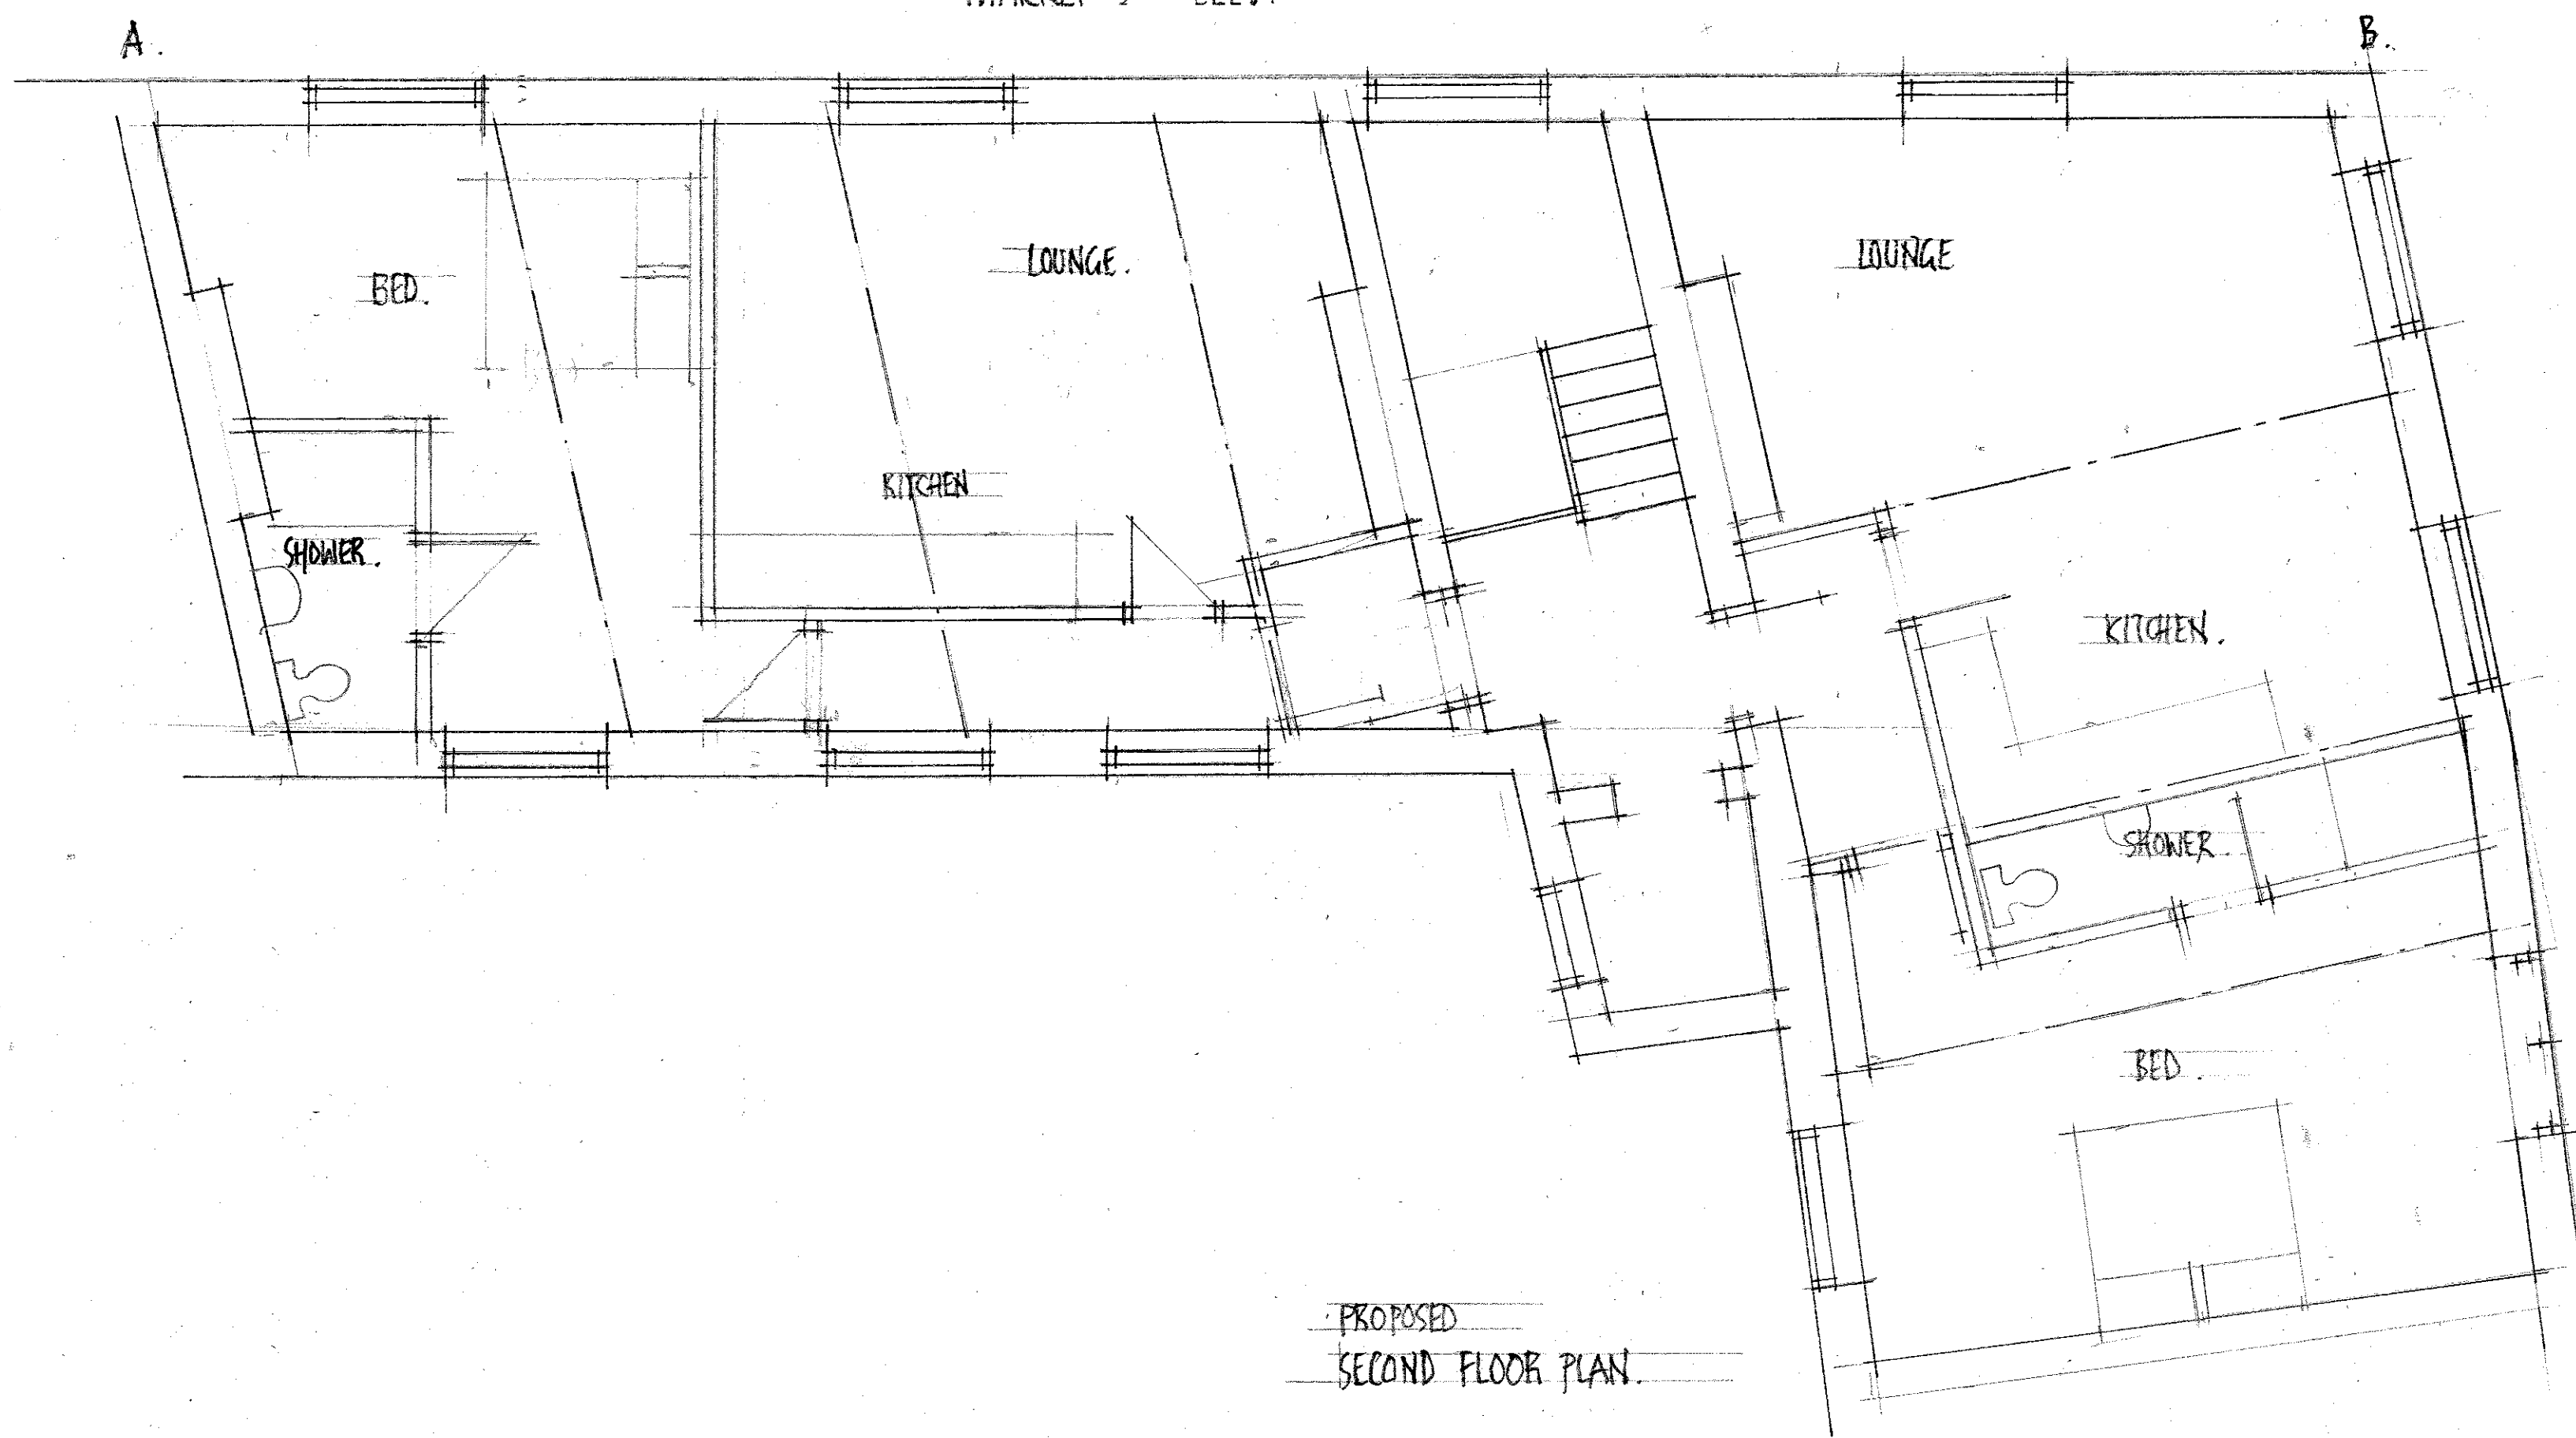


ELEVATION A

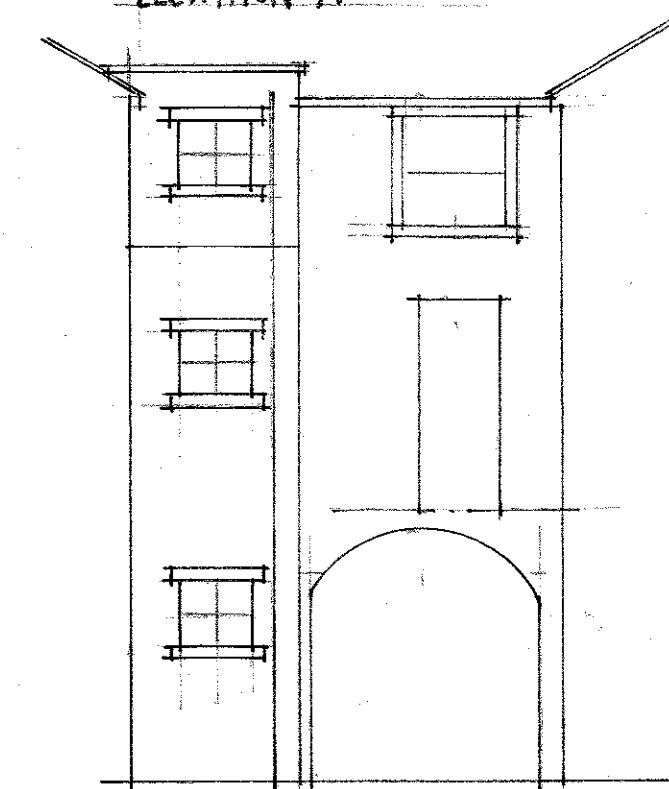


ELEVATION B

MARKET ST. ELEV.

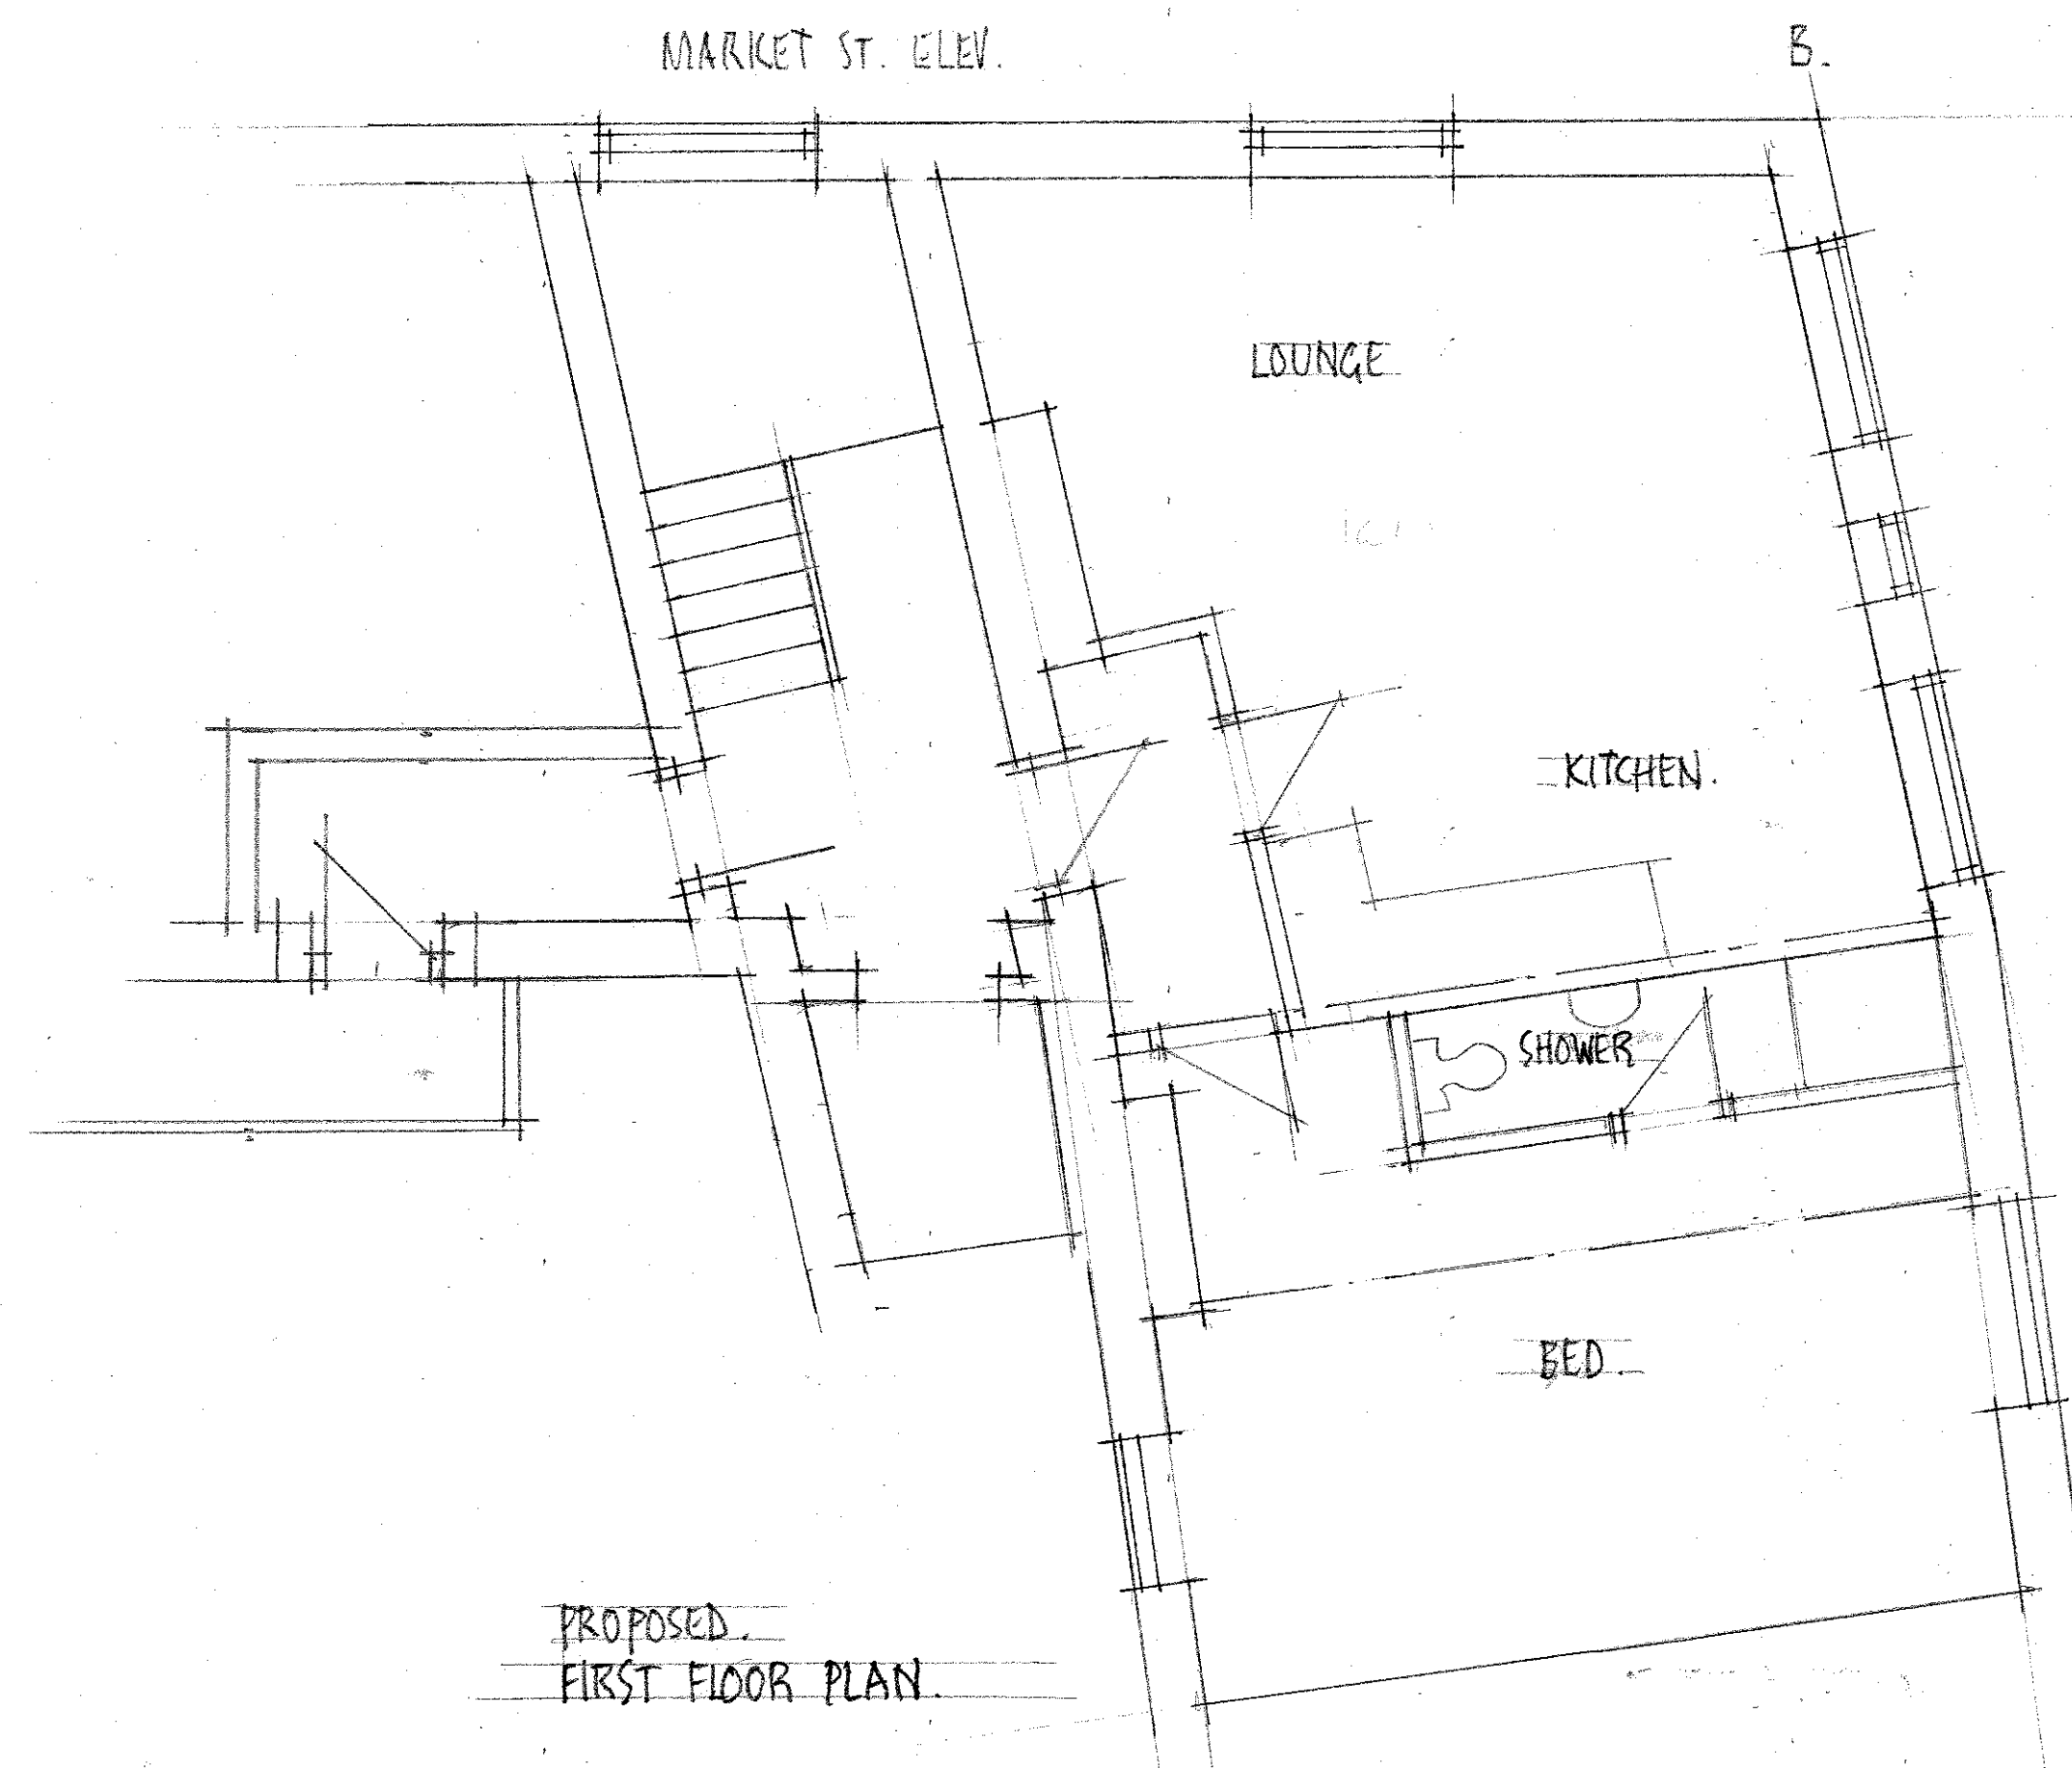

MARKET ST.

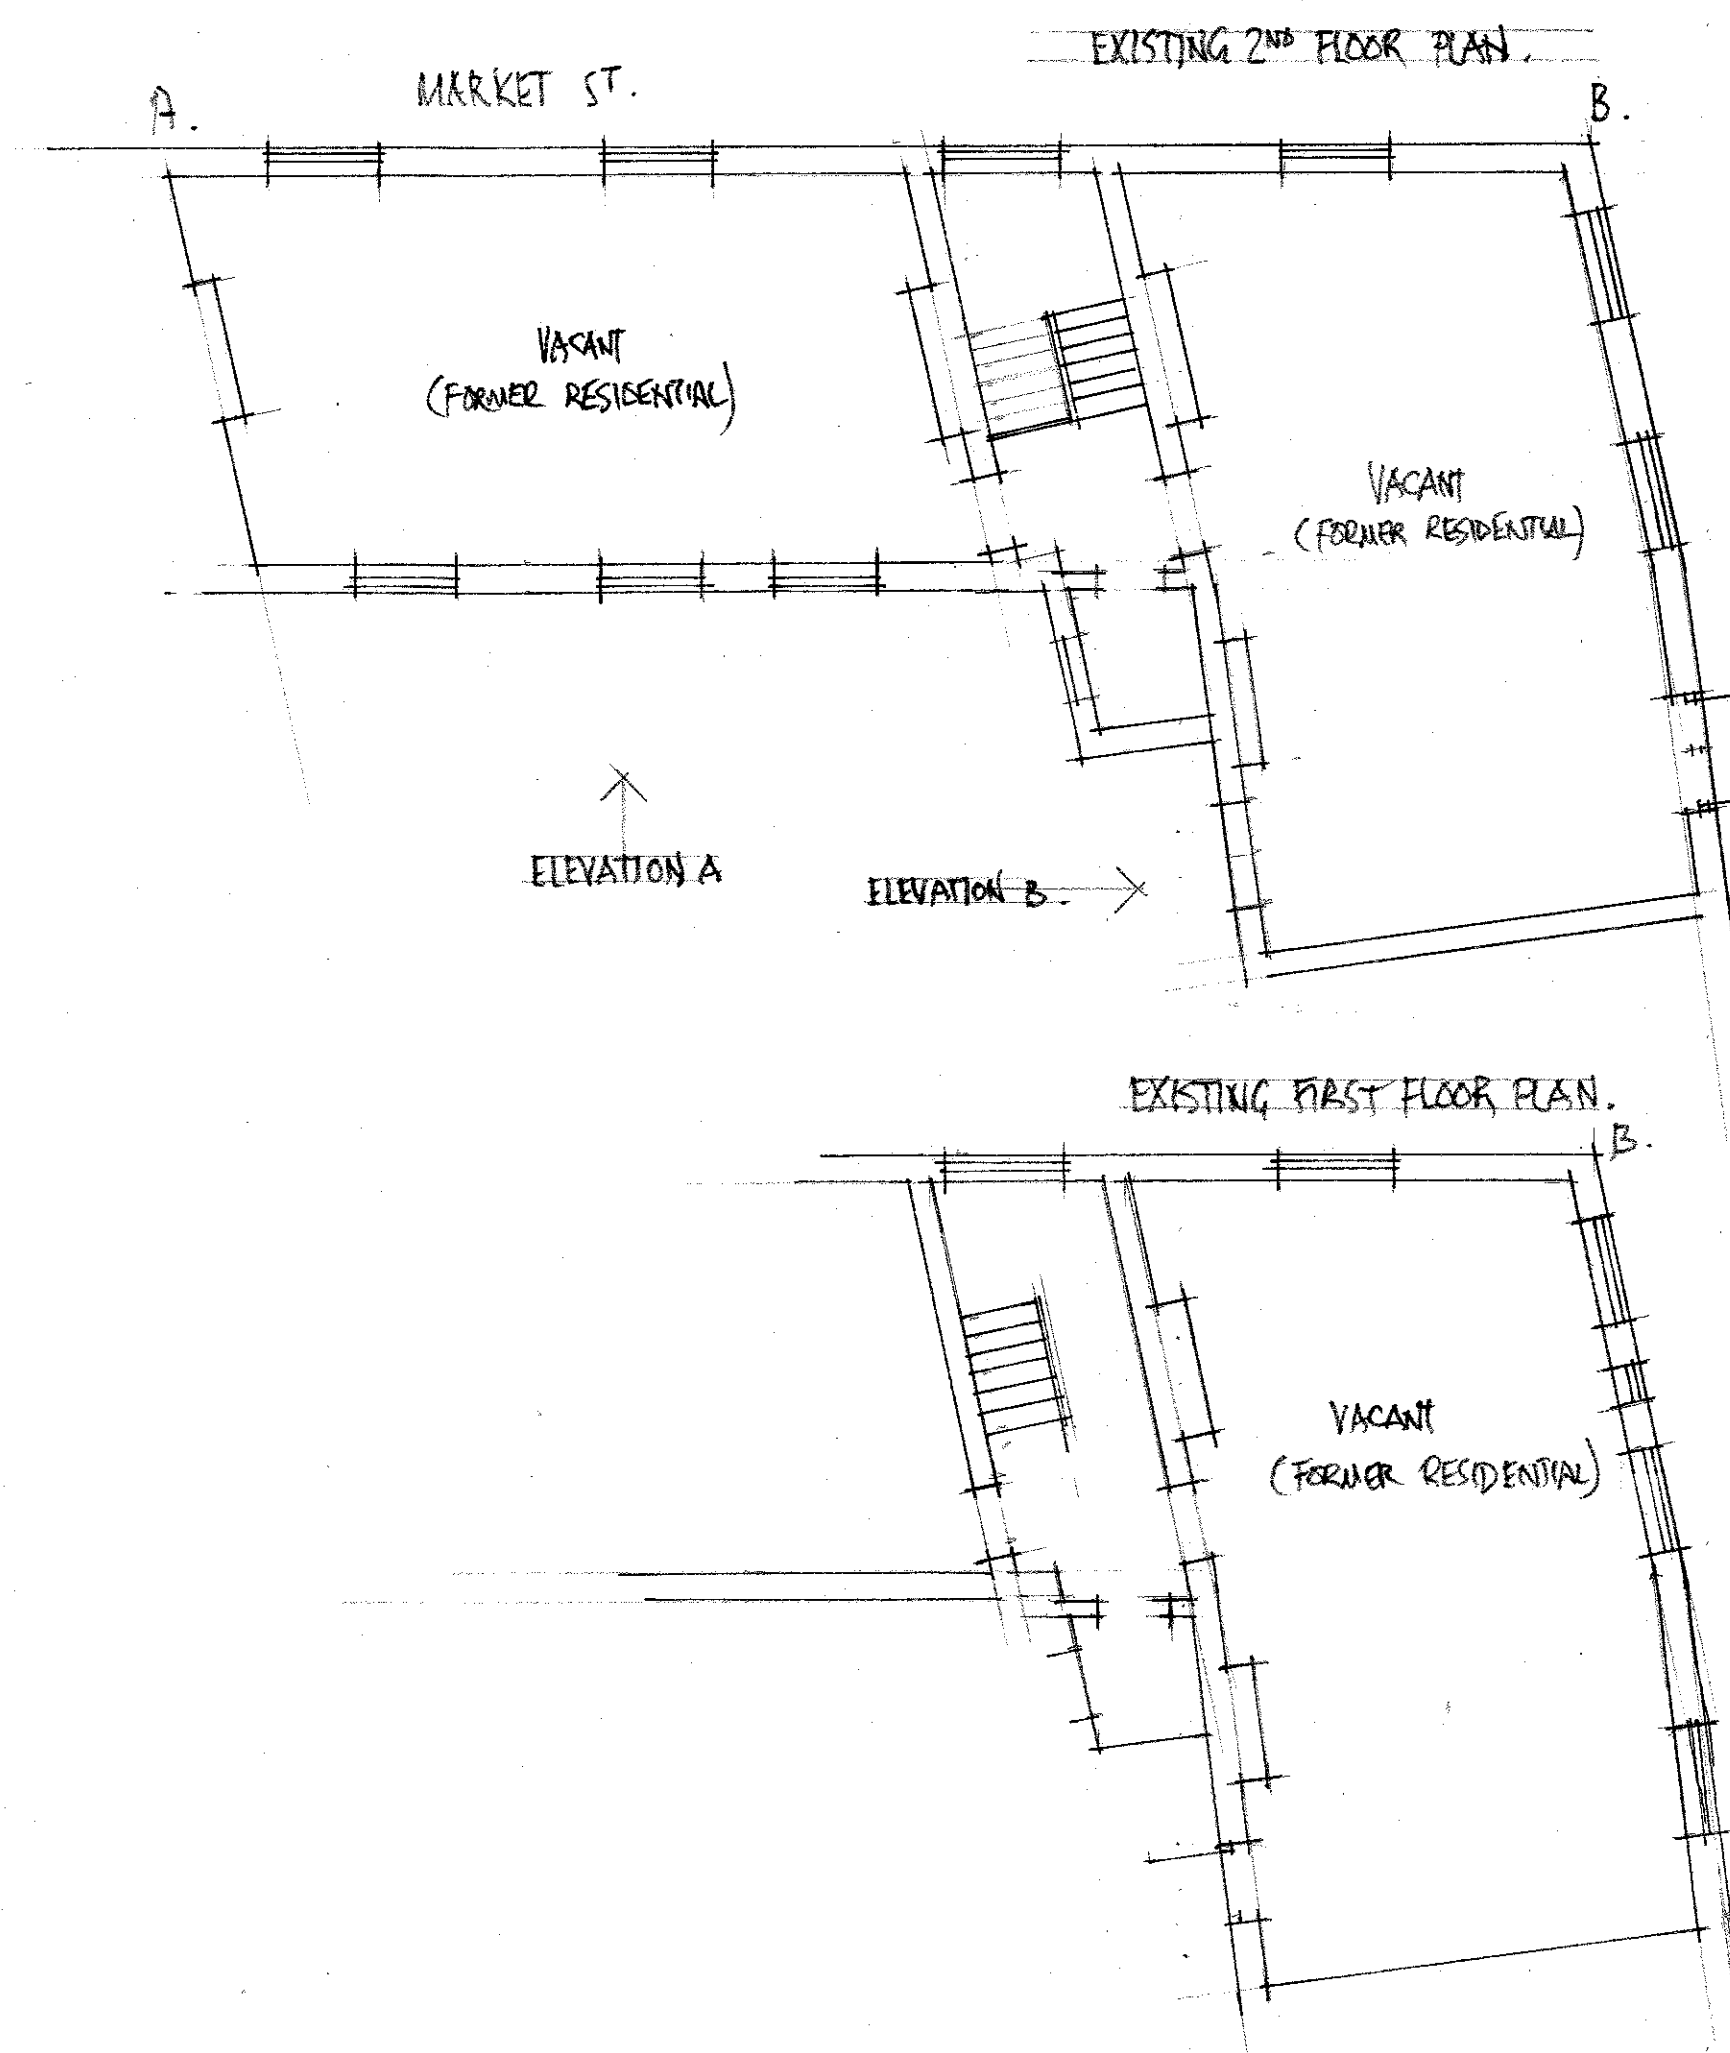

EXISTING 2ND FLOOR PLAN

EXISTING FIRST FLOOR PLAN

A + B. DENOTES LOC. ON BLOCK PLAN.

Revisions	
Drawn by	JMF.
Checked by	
Client	EBONY & IVORY LTD.
Project	BRITISH HEART FOUNDATION BUILDING
Title	EXISTING & PROPOSED PLANS
Dwg. No.	