



4 7 PROPOSED FLOOR PLAN. SECOND FLOOR PLAN.

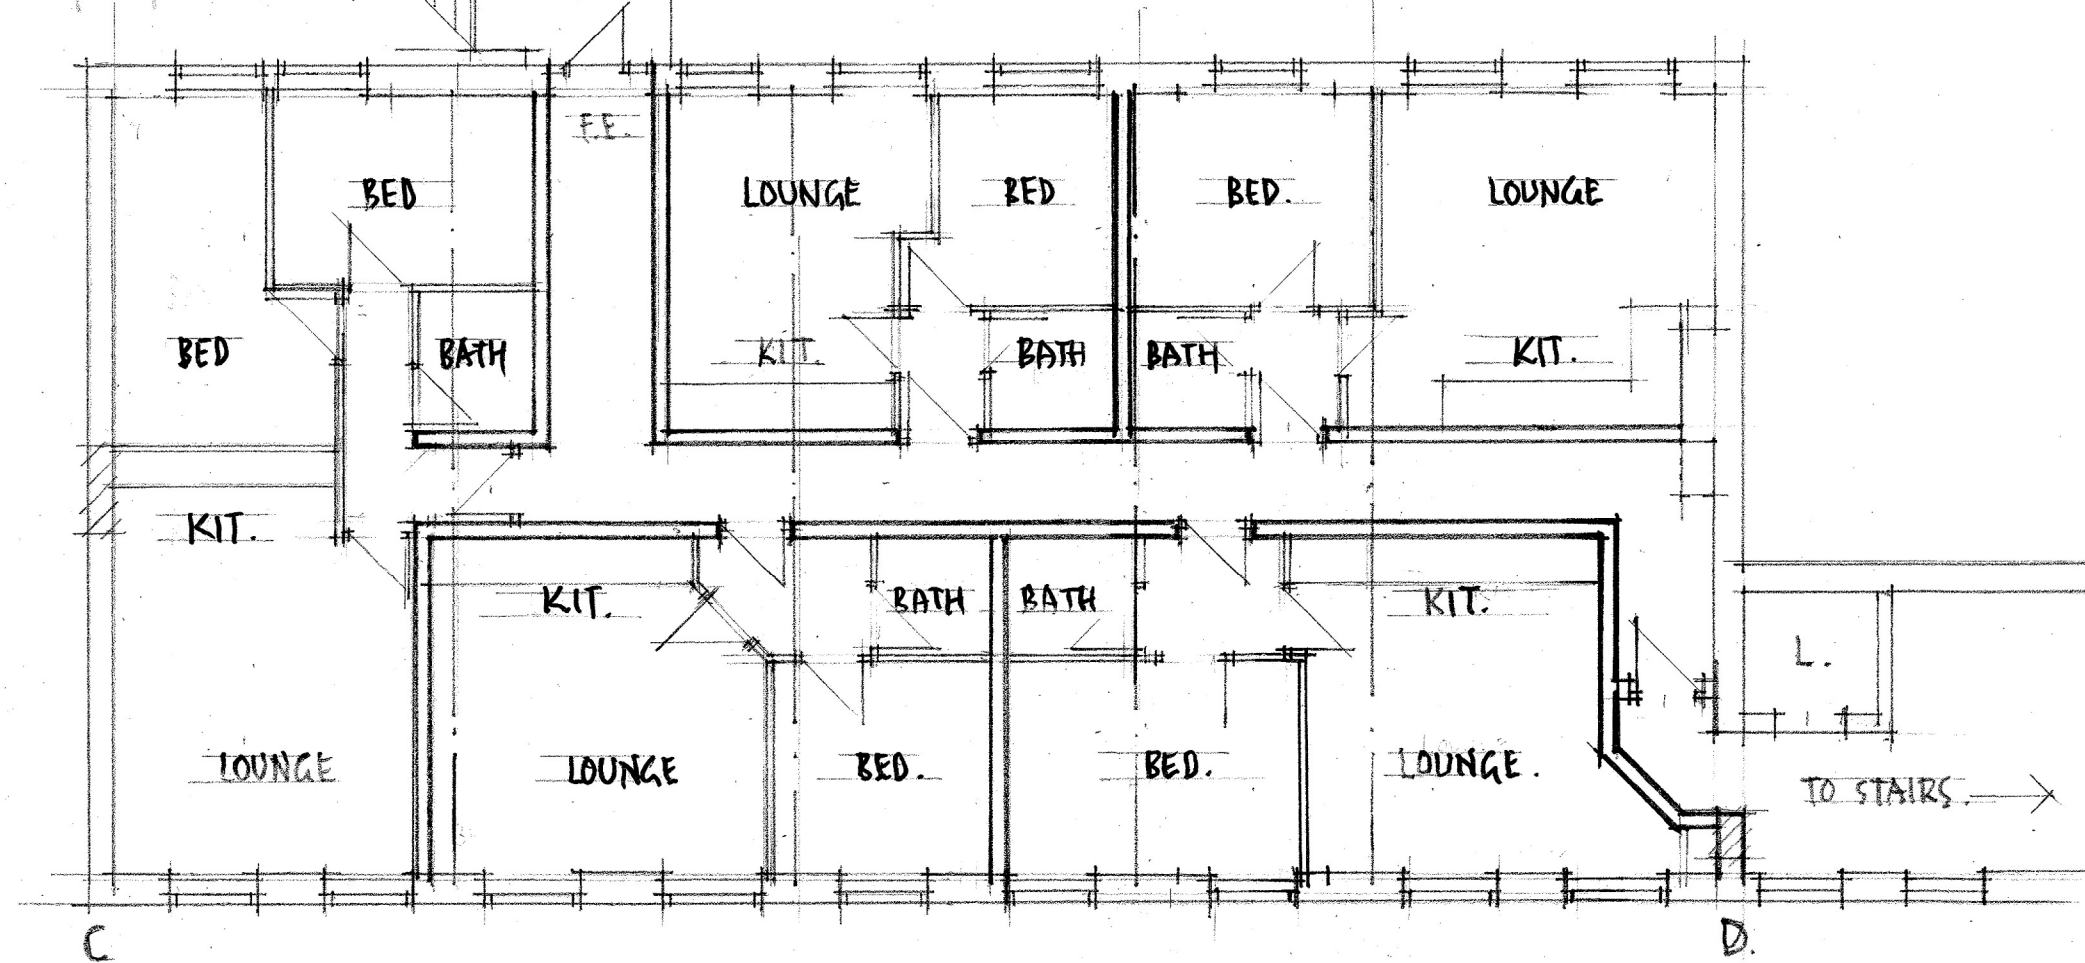

C+D DENOTES LOCN. ON BLOCK PLAN.
REV. A. PROPOSED PLAN. SEP. '26.

Revisions	
Drawn by JMF.	Scales 1:100
Checked by	Date MAY '25
Client	
Project MARKET ST. HUDDERSFIELD. HDI 2EH.	
Title EXISTING & PROPOSED PLAN.	
Org. No.	
GLOUCESTER & SONS, 10, 11, 12,100 Gloucester & Sons 10, 11, 12, 100 Gloucester & Sons 10, 11, 12, 100	

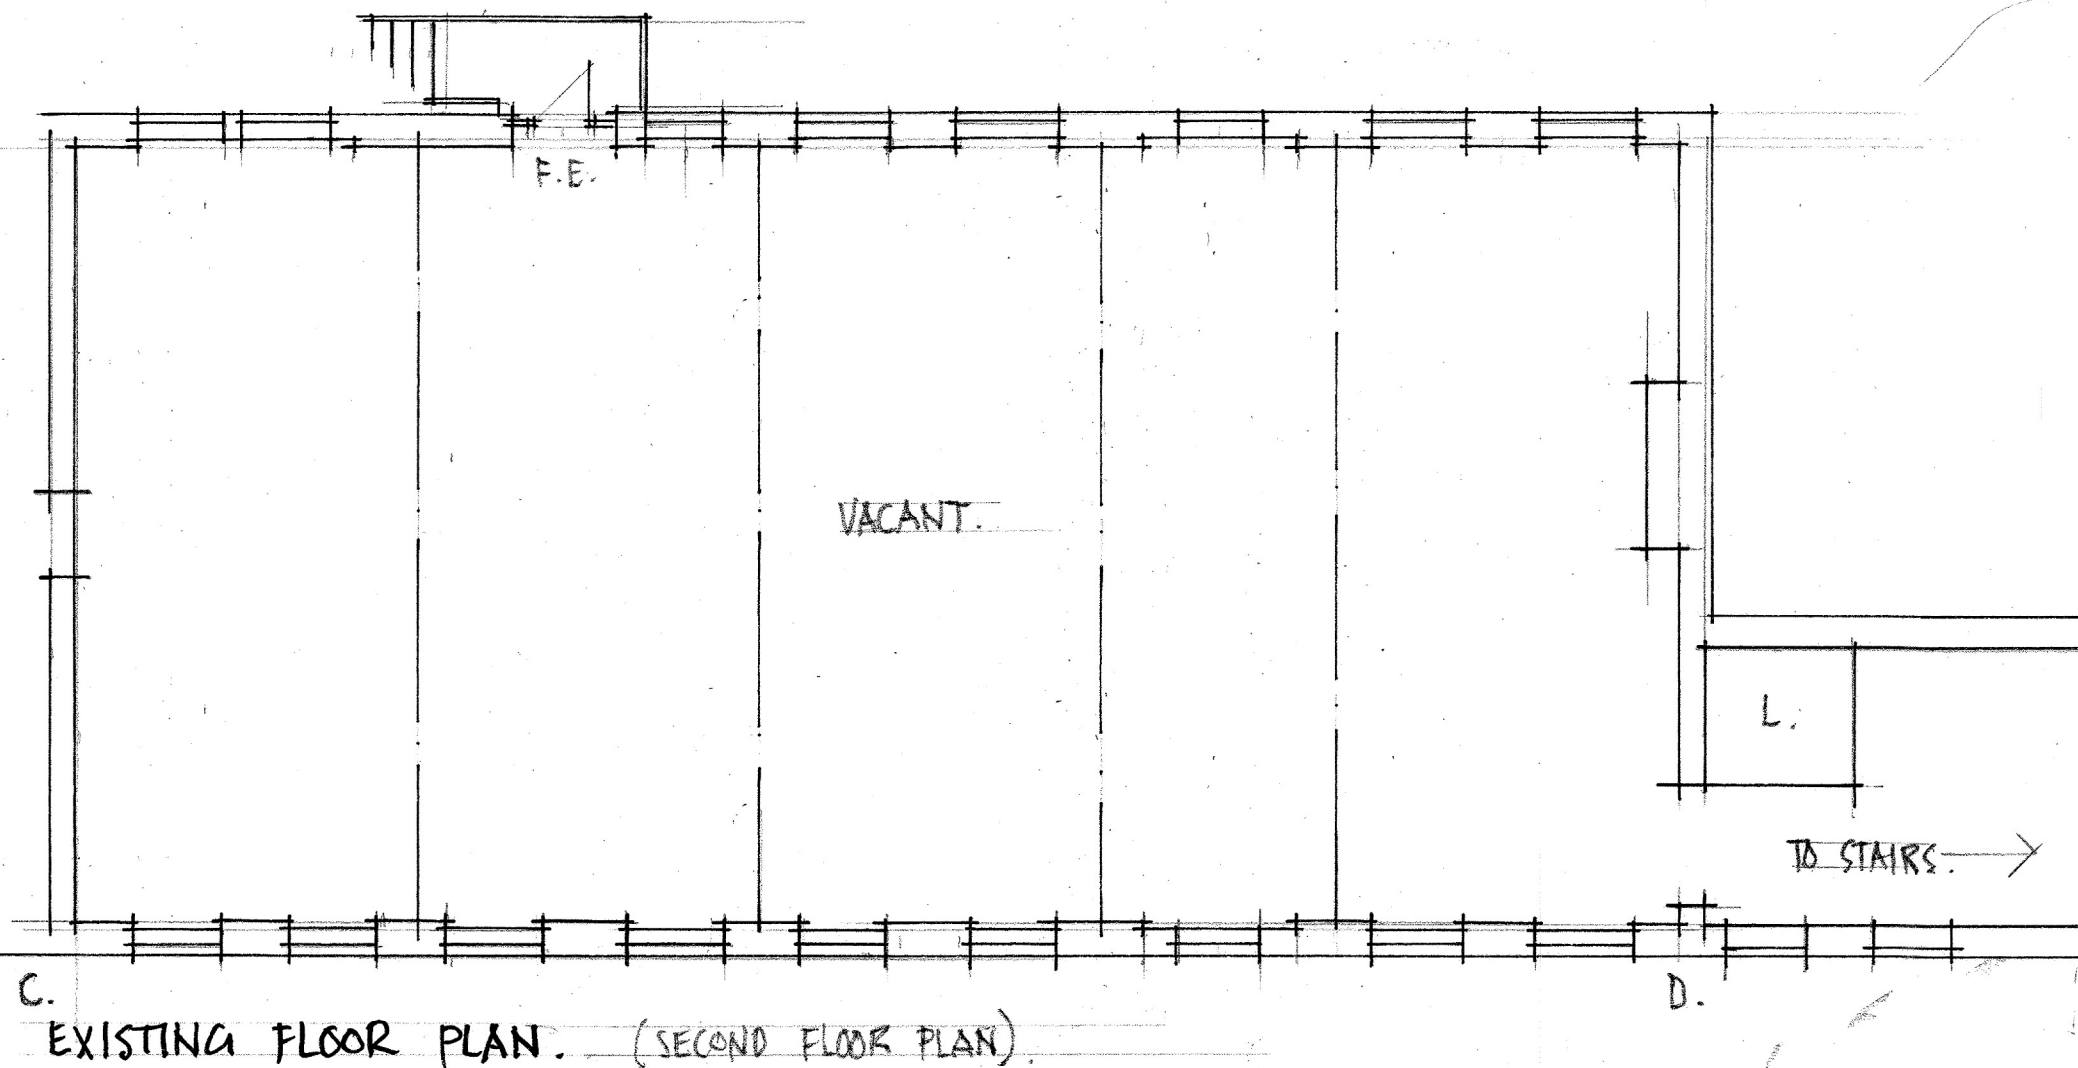

C. EXISTING FLOOR PLAN. (SECOND FLOOR PLAN)