






LOCATION PLAN
Scale 1:2500

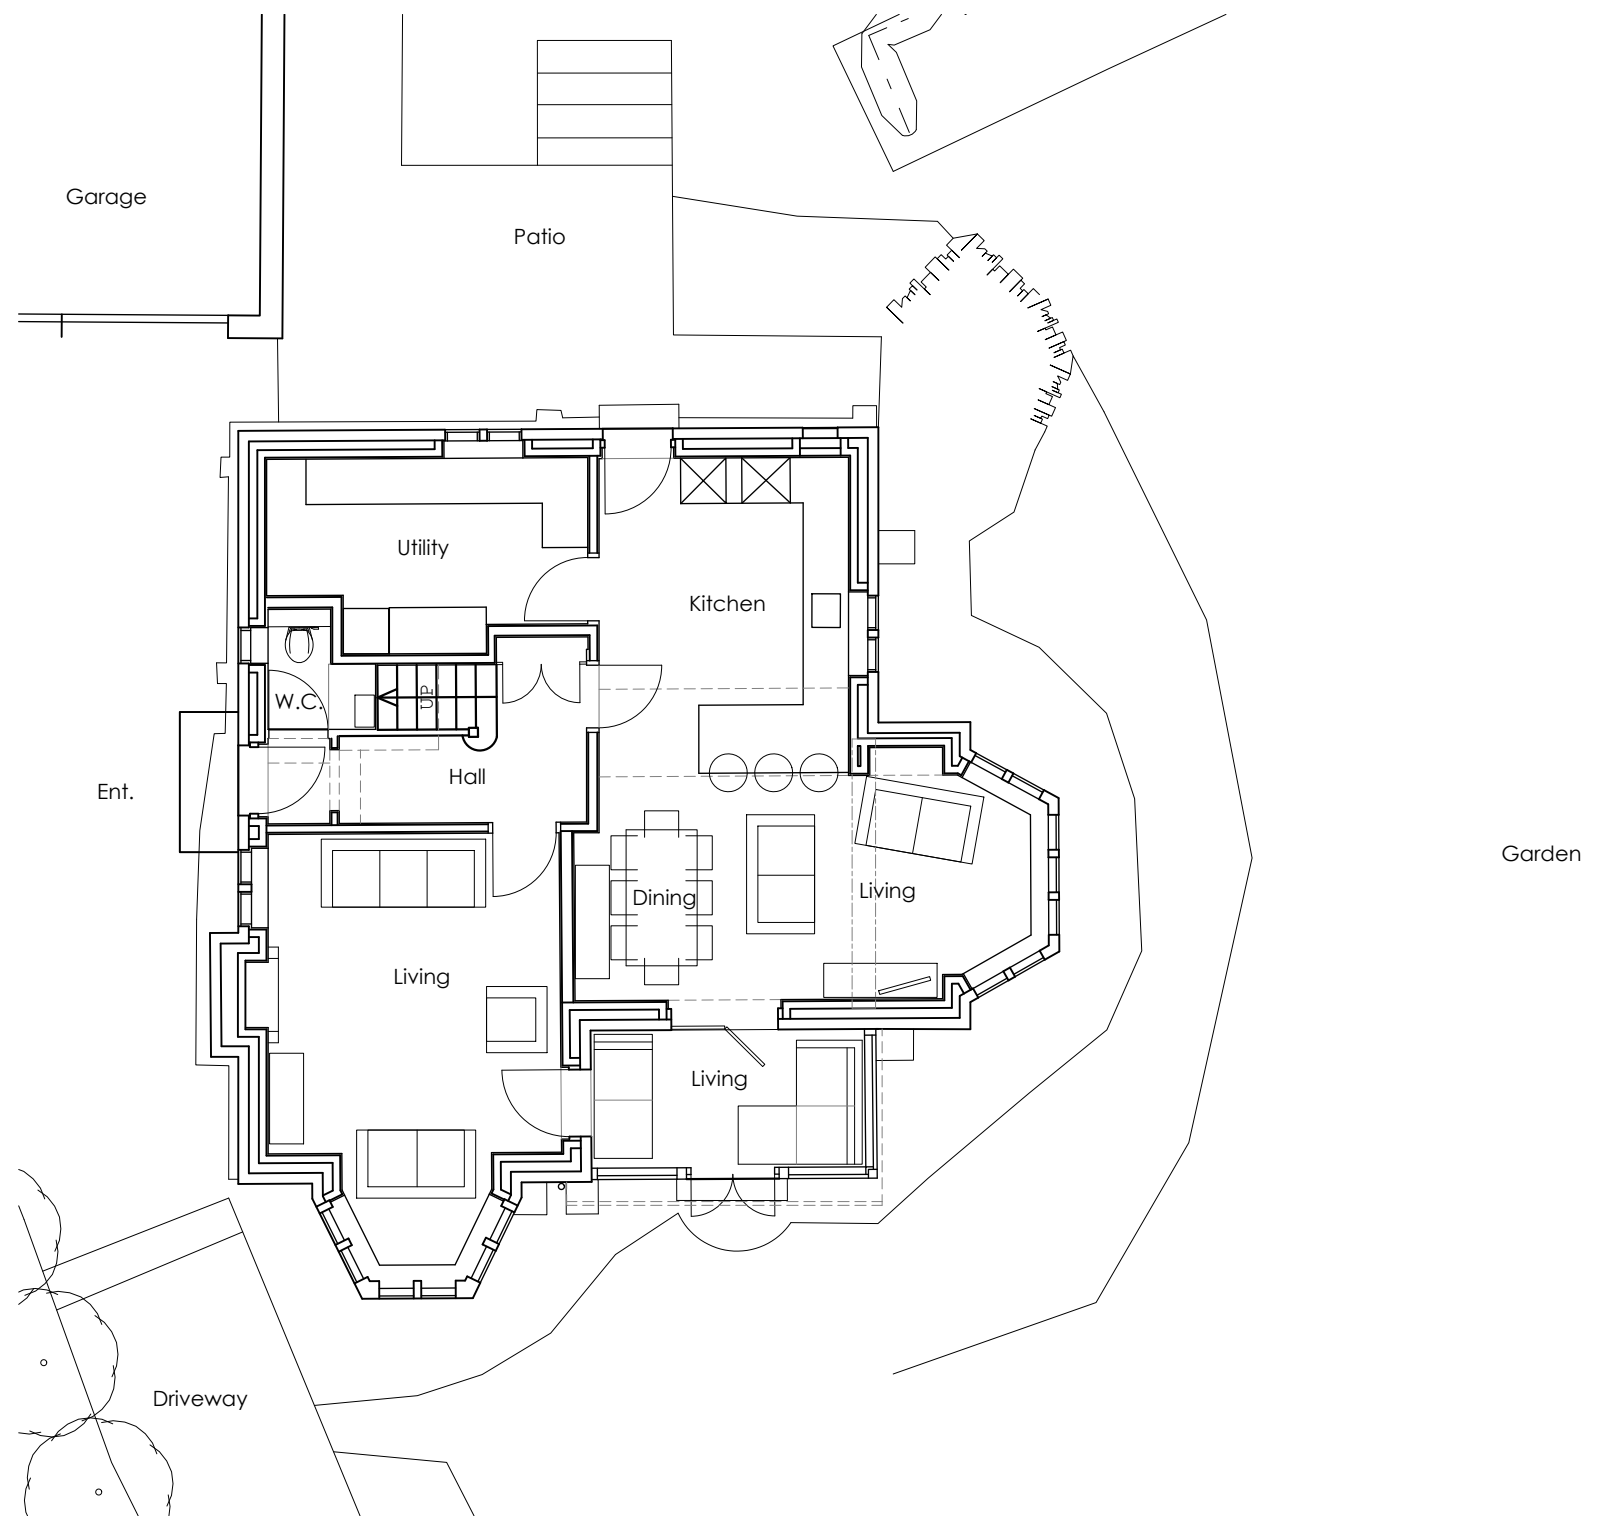


GROUND FLOOR PLAN
Scale 1:100

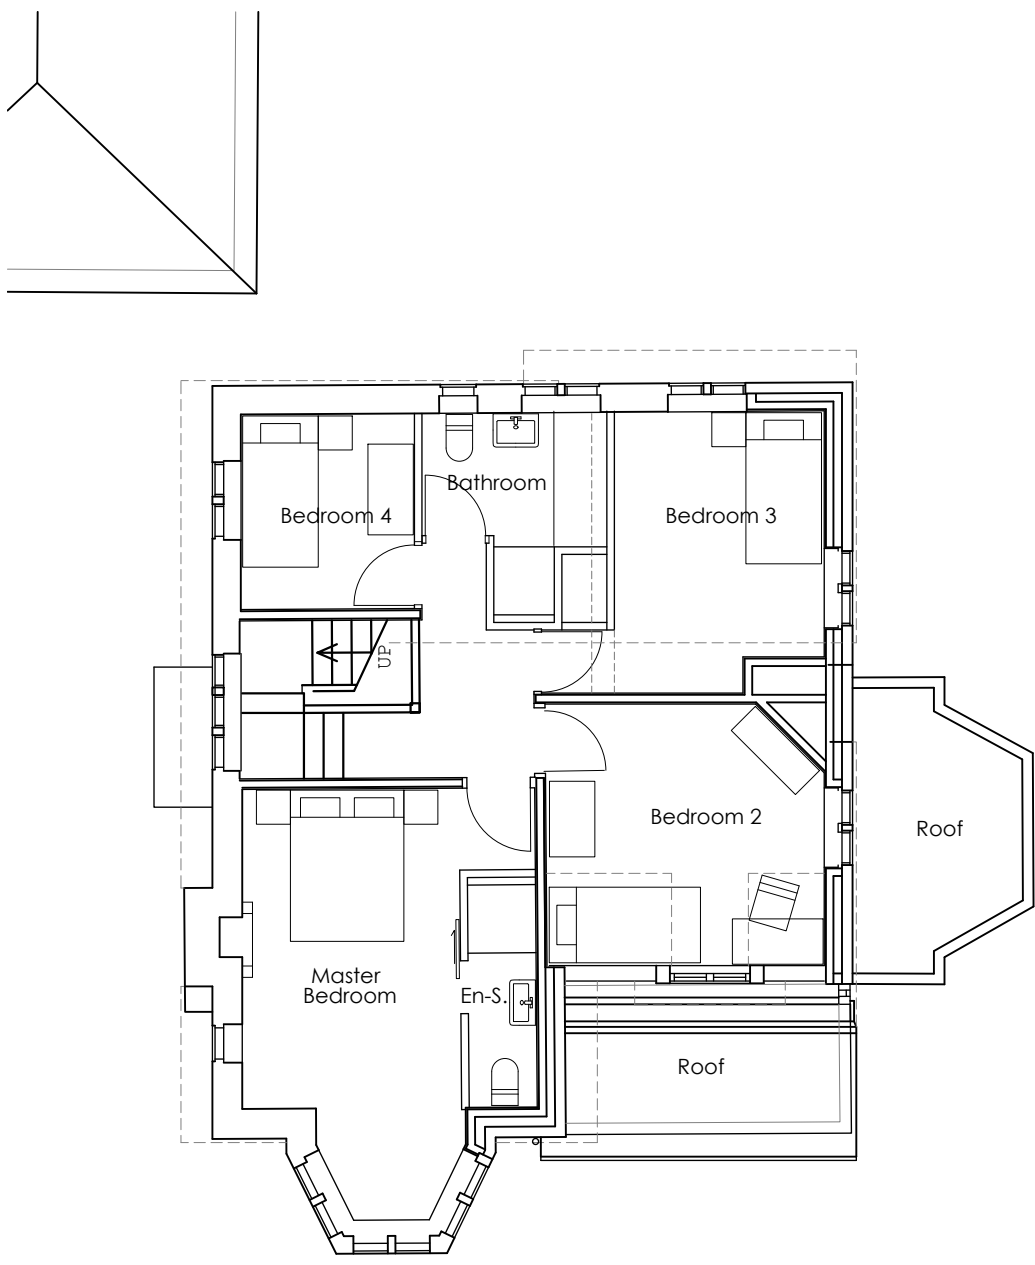

FIRST FLOOR PLAN

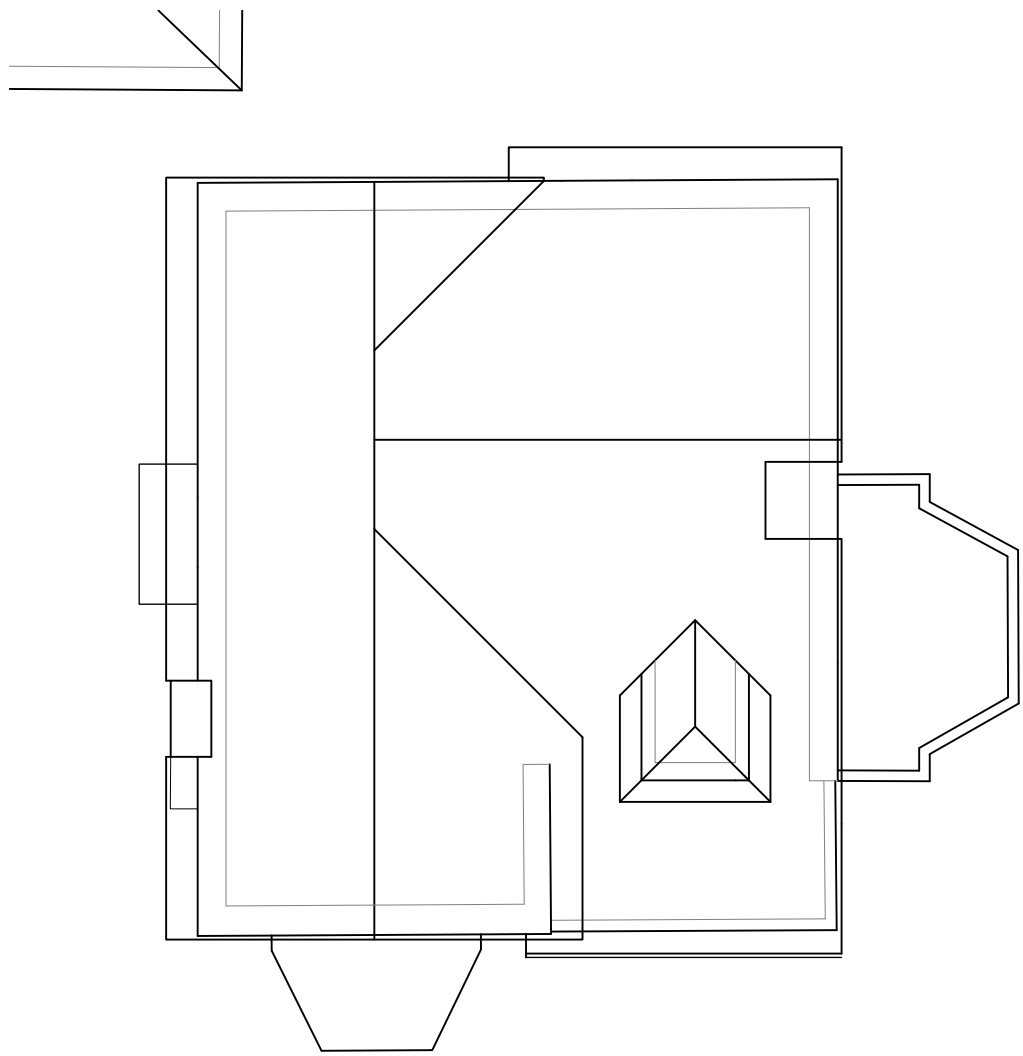

ROOF PLAN

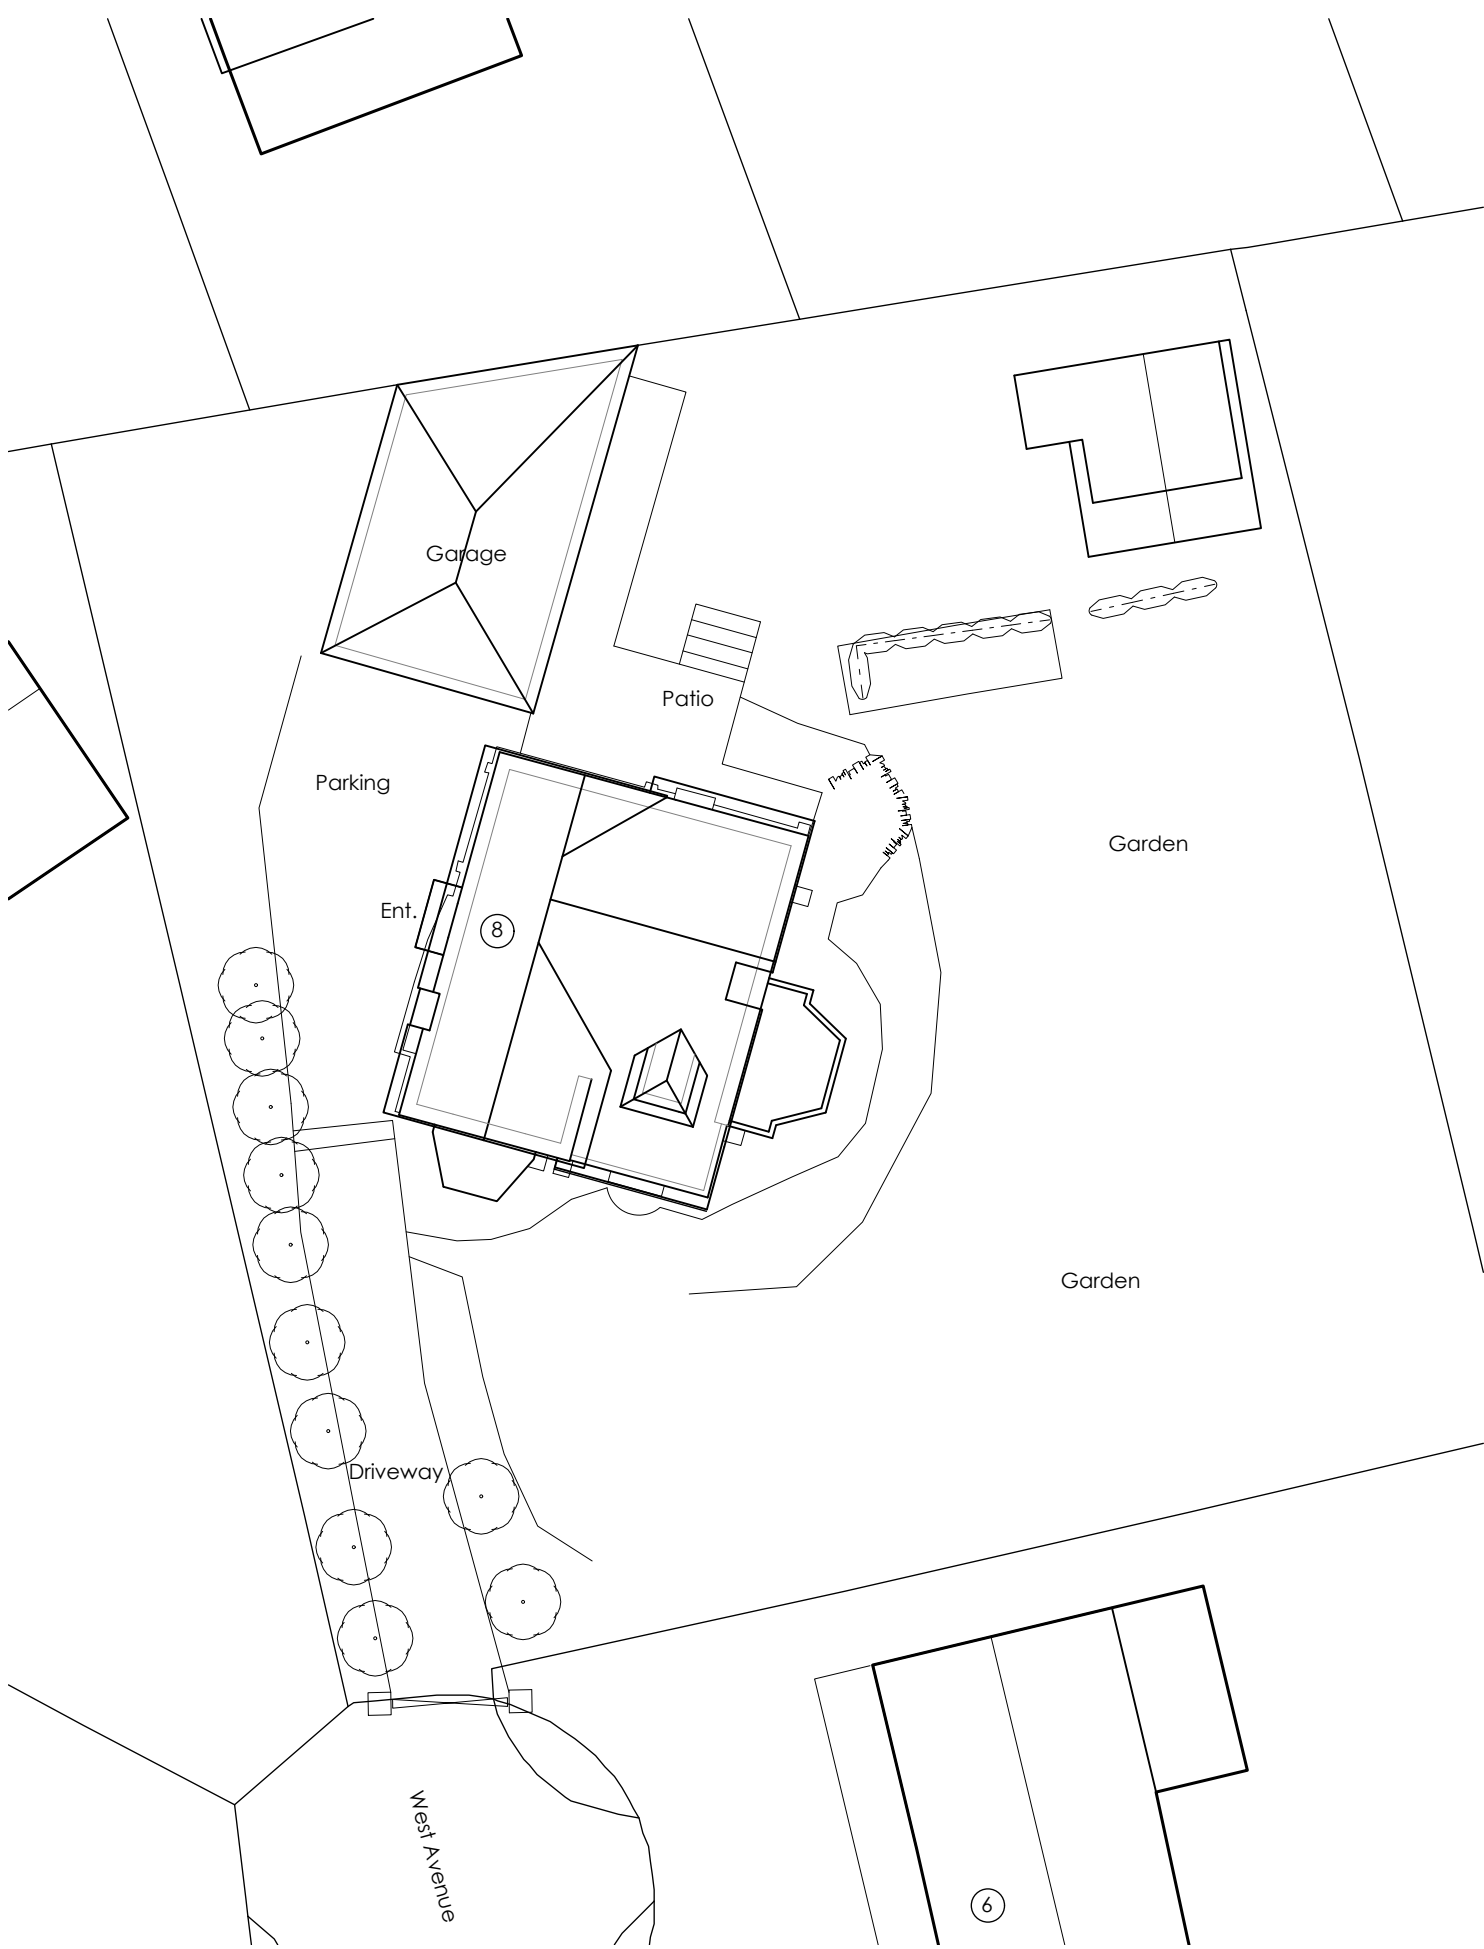

SITE PLAN
Scale 1:200



FRONT (NW) ELEVATION



SIDE (SW) ELEVATION



REAR/GARDEN (SE) ELEVATION



SIDE (NE) ELEVATION

Scale 1:100

AS EXISTING

Do not scale from this drawing. Use figured dimensions only.

Contractors to verify all dimensions on site before commencing any work or shop drawings.

If drawings or specifications exceed the quantities taken in any way, Fibre Architects are to be informed before the work is initiated.

All drawn information is based on Ordnance Survey and/or existing record drawings. All content subject to Site Survey, Structural Survey, Site Investigations, Planning and other Statutory Approvals.

This drawing is not to be reproduced in whole or part without the consent of Fibre Architects Ltd.

Fibre Architects Limited Copyright.

A General Updates		03/08/26	MO	-	
Rev	Description	Date	By	Appr	
Project	8 West Avenue, Lindley HD3 3LR	Project no	26-0409	Date	09/07/26
Drawing Title	General Information - As Existing	Scale @ A1	As Shown	Drawn by	MO
Client	M. Sale	Drawing no	EX0004	Rev	A
	-				



First Floor Buckden Mount
8 Thornhill Road
Huddersfield, HD3 3AU

Tel: 01484 544 410
www.fibrearchitects.co.uk
Email: info@fibrearchitects.co.uk