




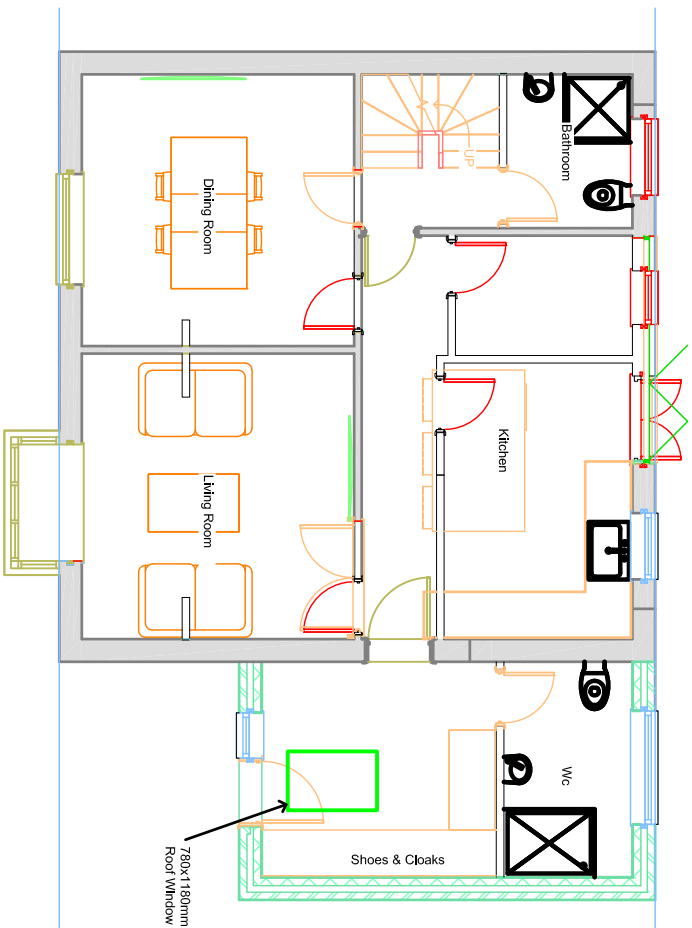


EXITING GROUND FLOOR PLAN
Scale 1:100@A1

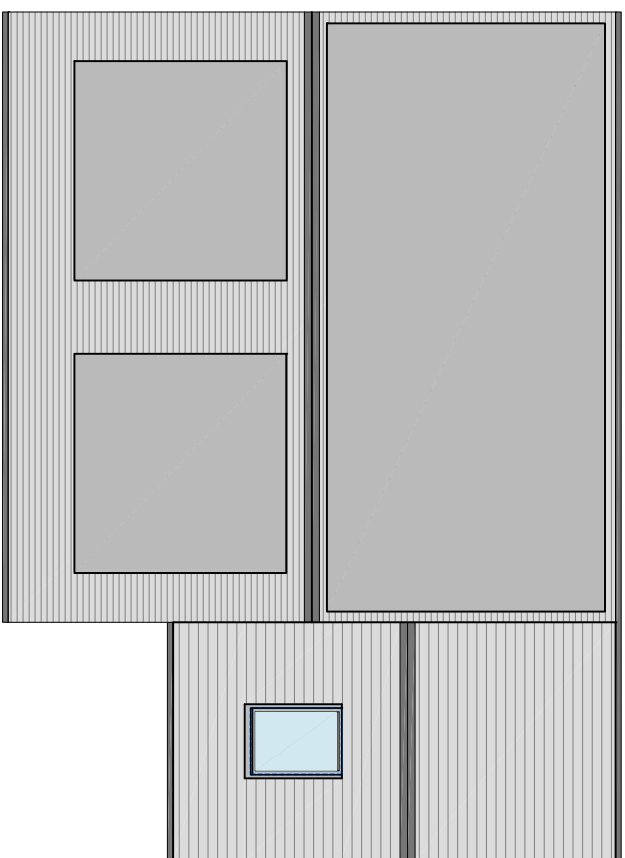


EXITING ROOF FLOOR PLAN

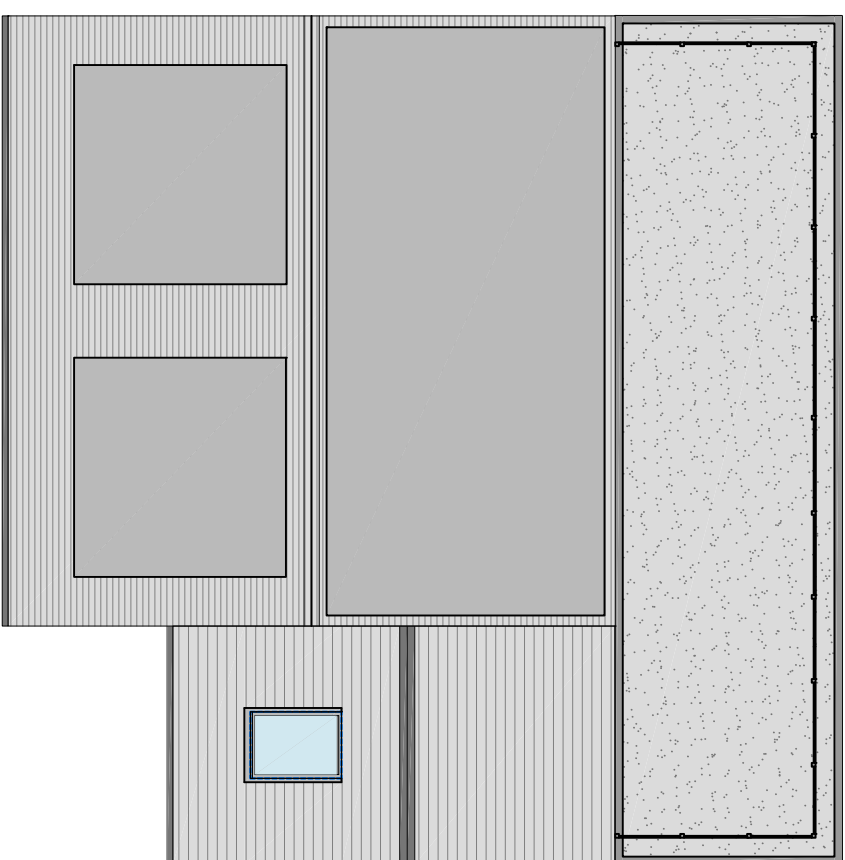


PROPOSED ROOF PLAN
Scale 1:100@A1

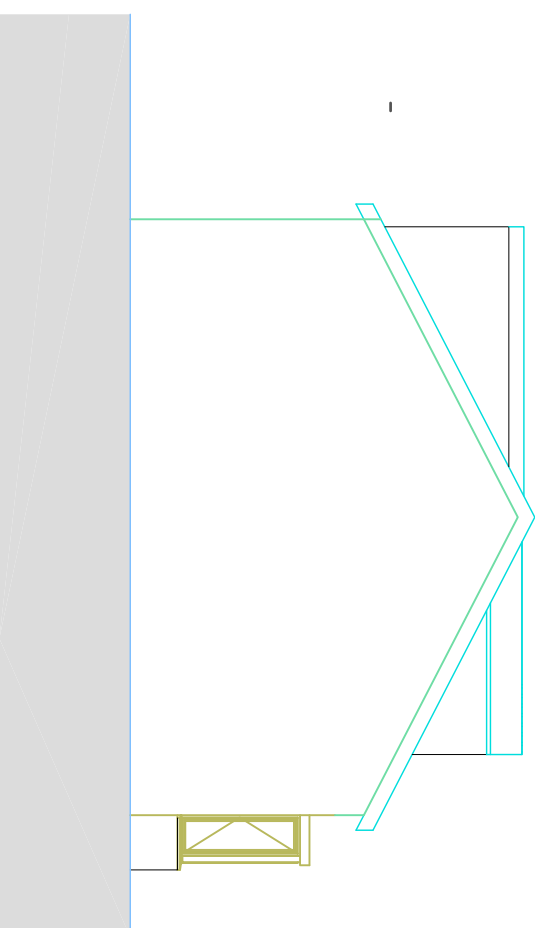


PROPOSED SIDE ELEVATION
Scale 1:100 @ A1

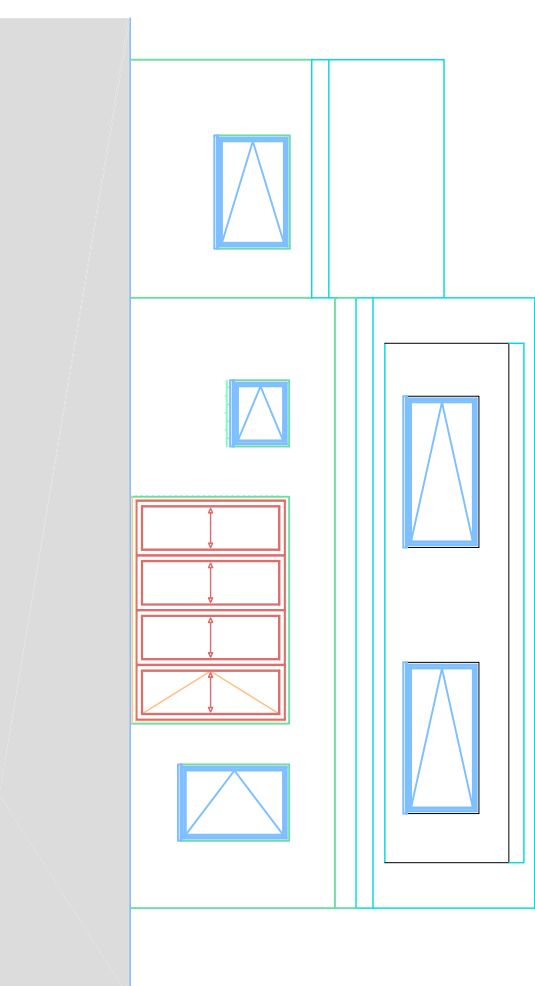


PROPOSED REAR ELEVATION
Scale 1:100@A1

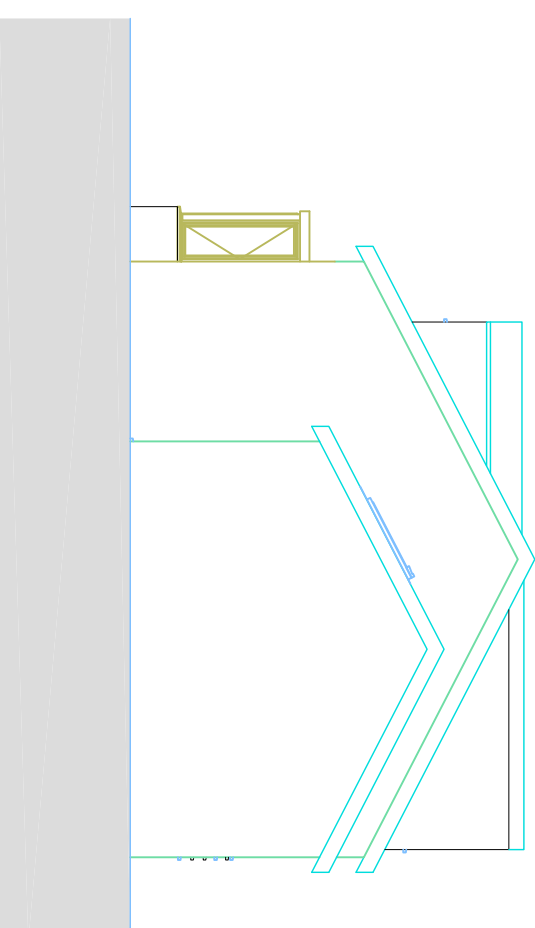


PROPOSED OTHER SIDE ELEVATION
Scale 1:100 @ A1

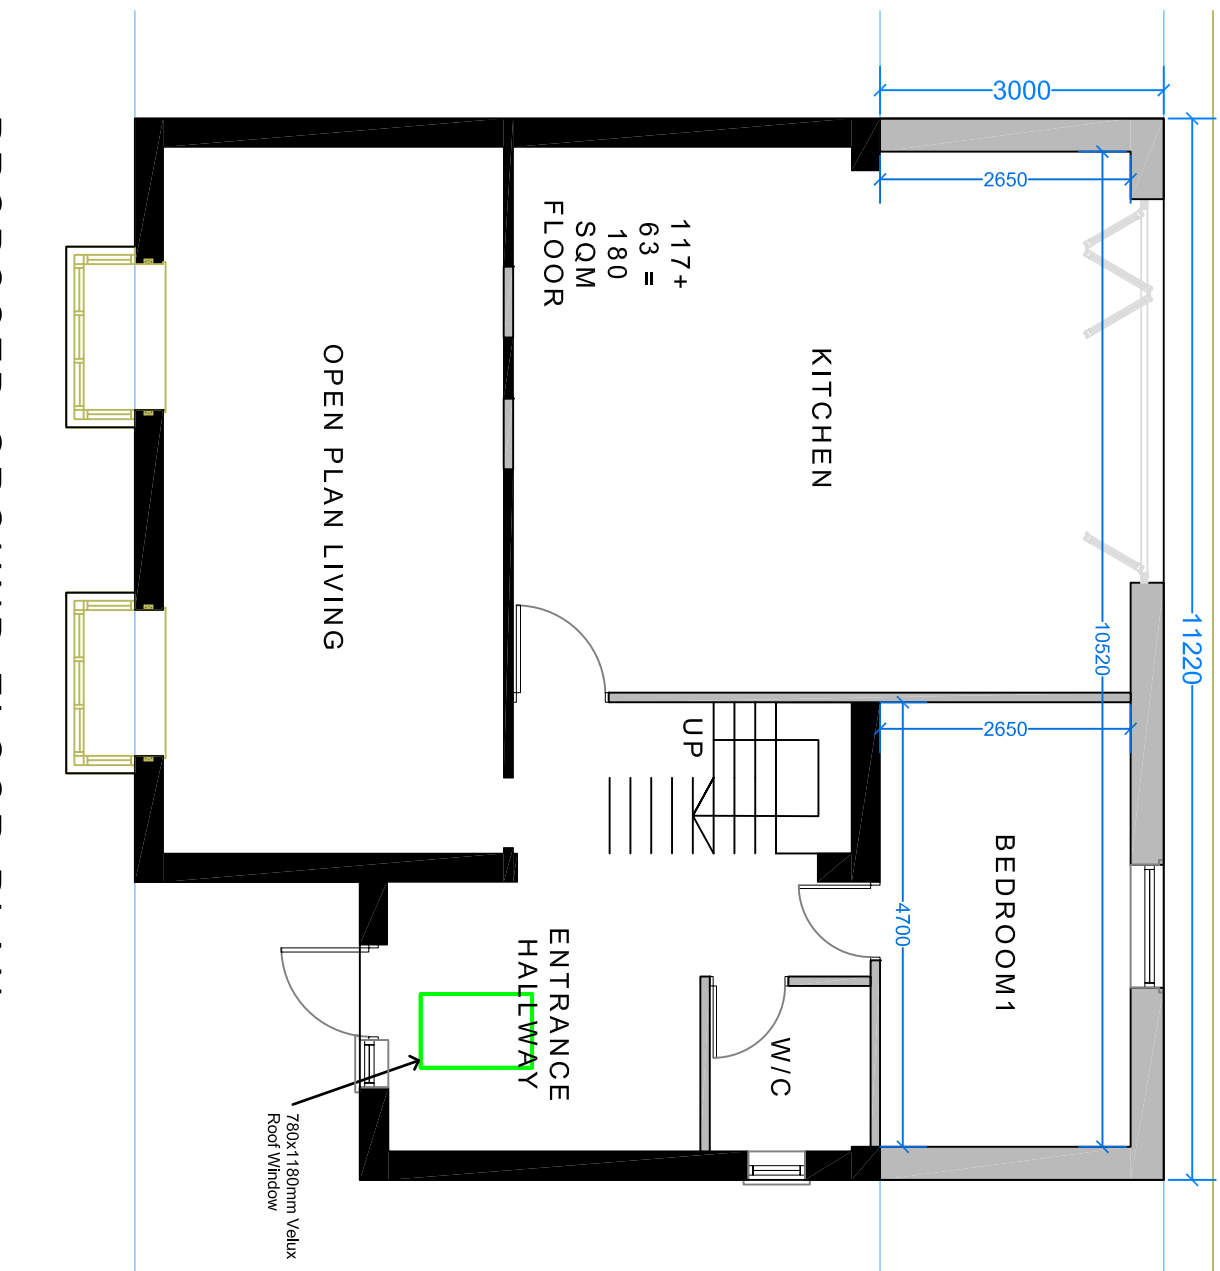


PROPOSED GROUND FLOOR PLAN
Scale 1:50 @ A1

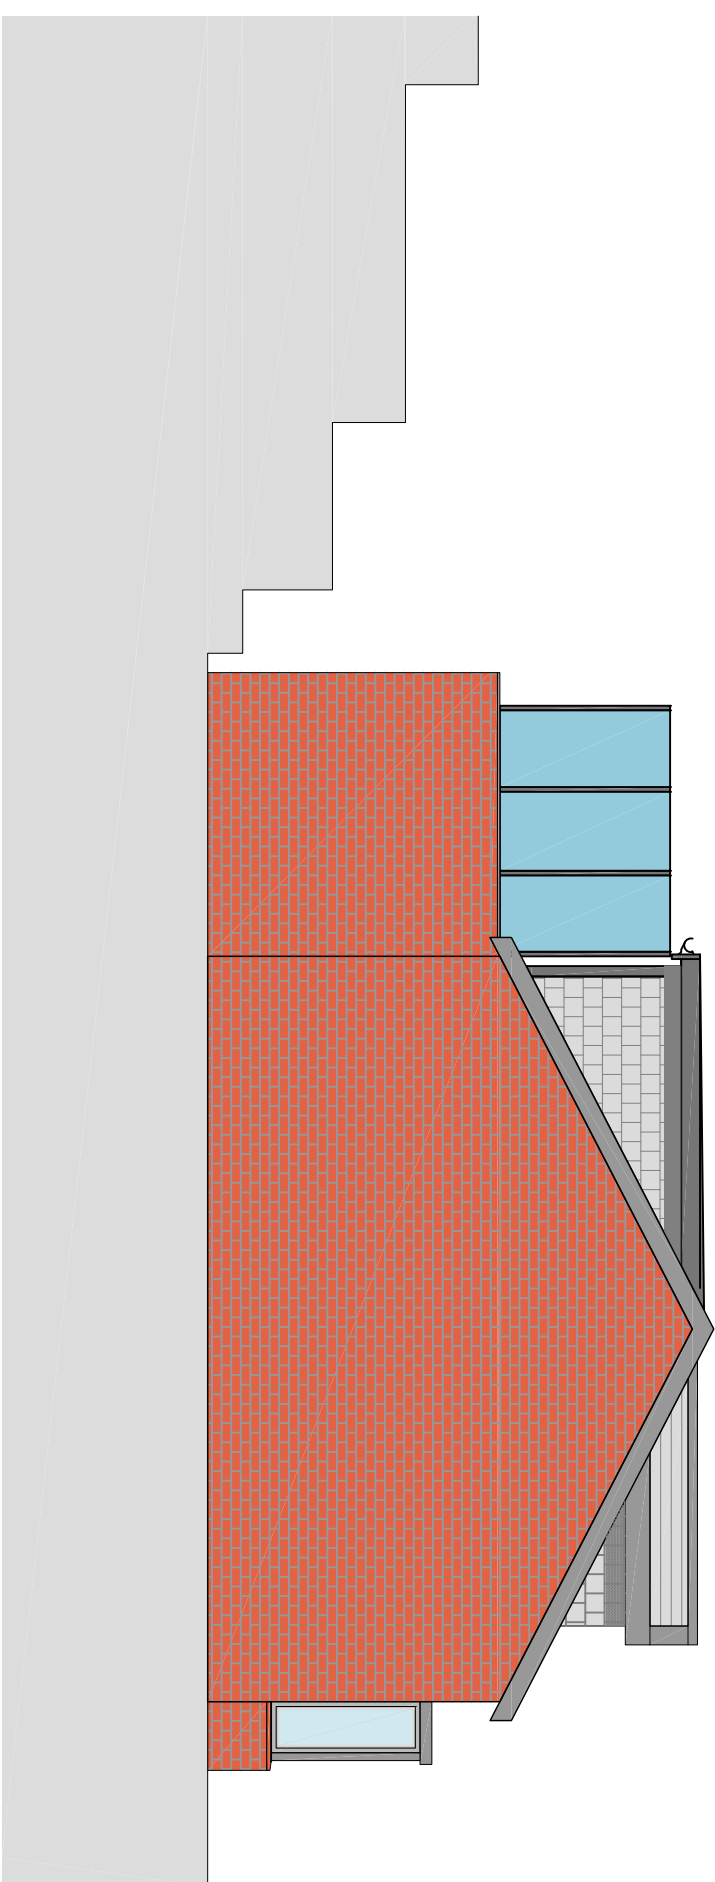


PROPOSED SIDE ELEVATION
Scale 1:50 @A1

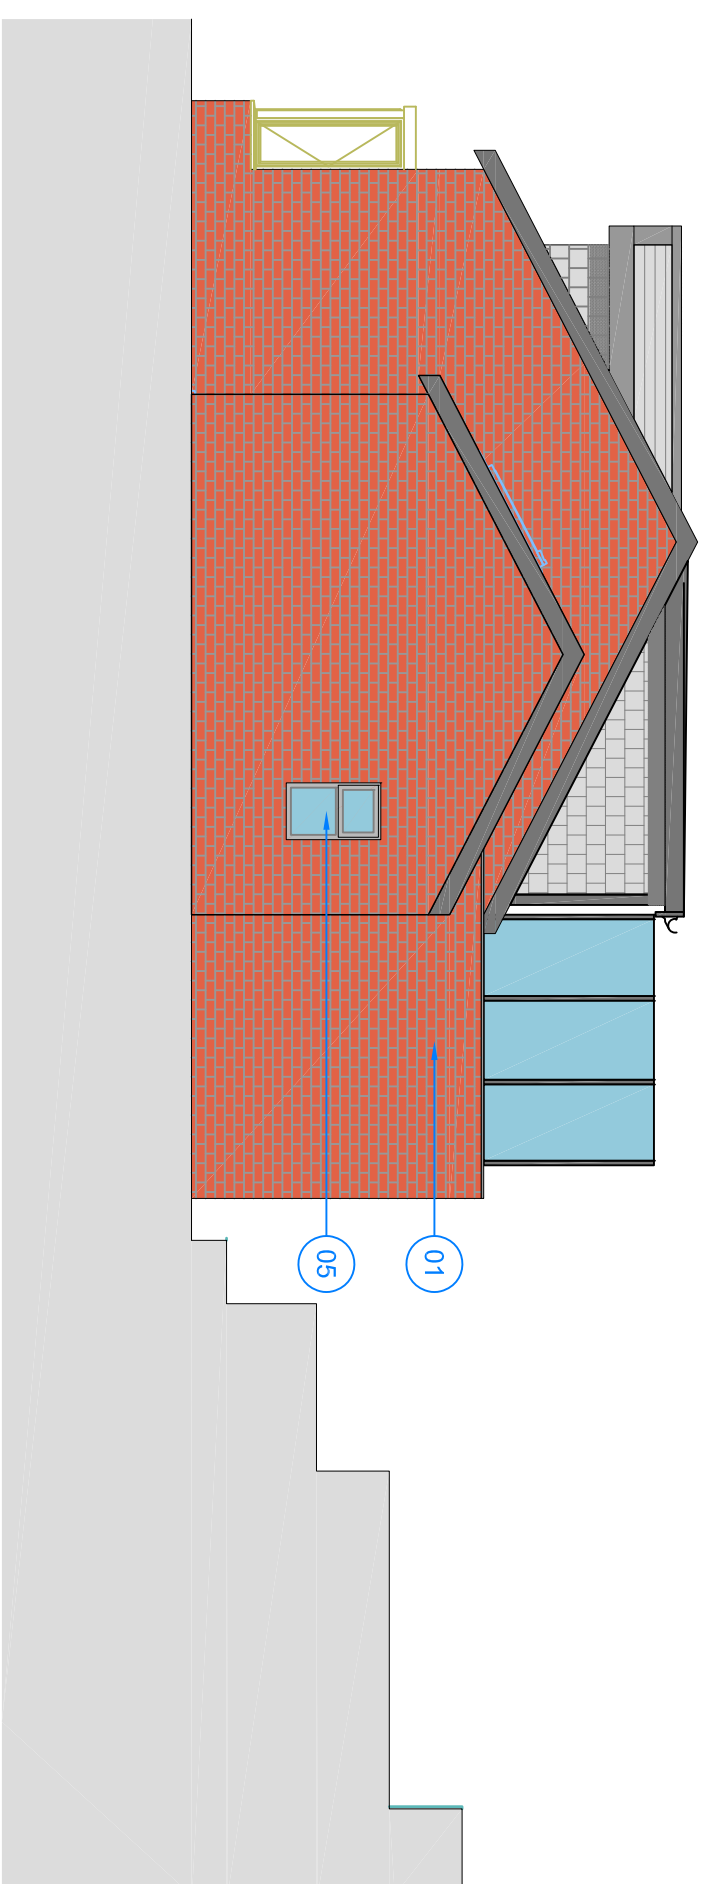

PROPOSED OTHER-SIDE ELEVATION

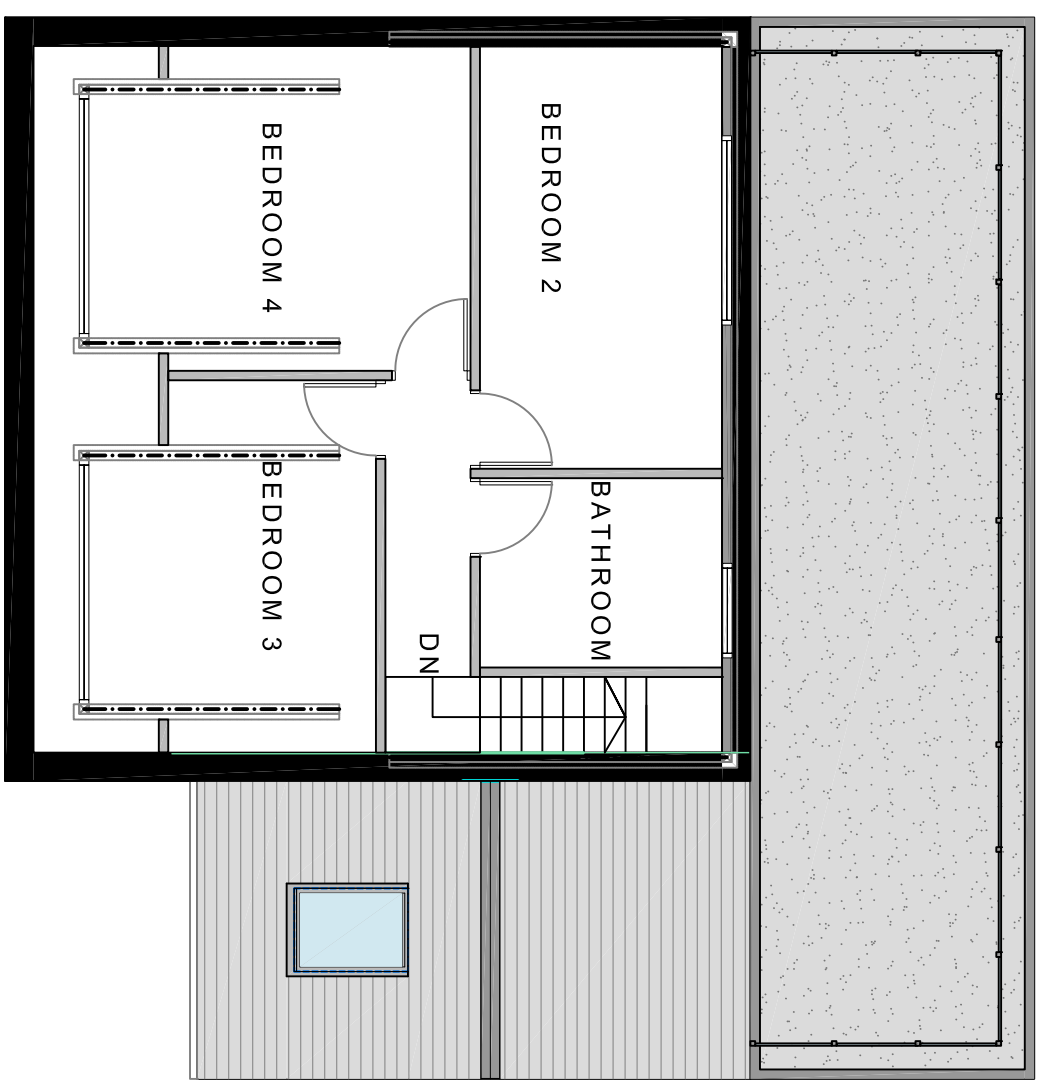

PROPOSED FIRST FLOOR PLAN
Scale 1:50 @A1

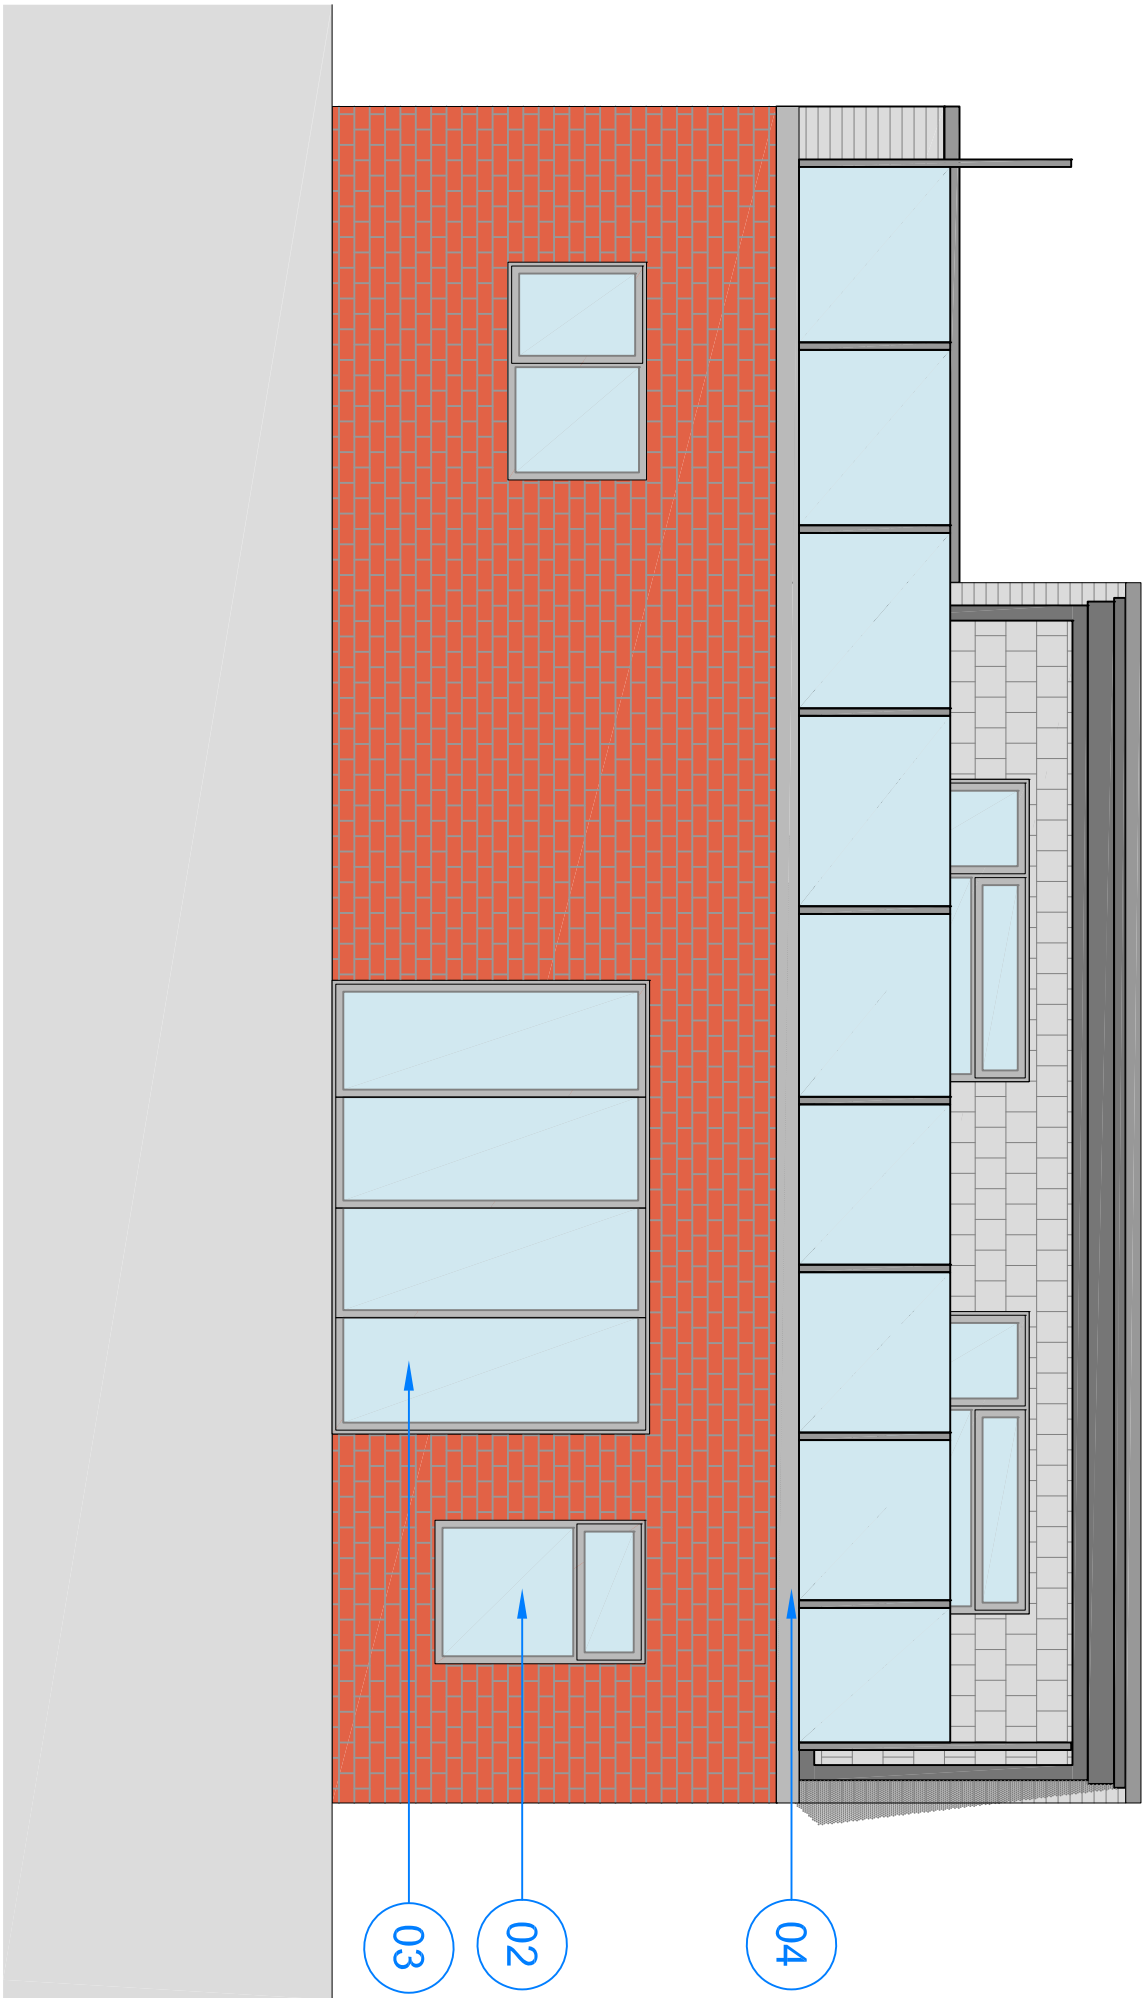

PROPOSED REAR ELEVATION
Scale 1:50@A1

- KEY**
1. Proposed Brick to Match Existing
 2. Proposed uPVC to Match Existing
 3. Proposed uPVC sliding door
 4. Proposed Flat Roof
 5. Proposed uPVC Obscure glass

Issue Purpose : Householder Planning Application

Client	N/A	Drawn NS	205 Lewis Road, HDT BND
Project	Proposed Single Story Rear Extension	Date 25-06-2026	
Address	205 Cross Lane, Huddersfield, HD4 6DN	Scale 1:50, 1:100, 1:250 @ A1	
		Stage Identification	0791425016
Title	Existing and Proposed Plans and Elevations	Design - D Sketch Scheme - SK	
		Planning - P Construction - C	search@hdtadesign@gmail.com

Rev - : DD-MM-YYYY : Initial : Issue.
Drawing Number 26-004- P - 02

NSArchitecturalDesign Ltd
205 Leeds Road,
Huddersfield,
HD1 6NJ
07914258016
nsarchitecturaldesign@gmail.com

