





SOUTH ELEVATION
1:50

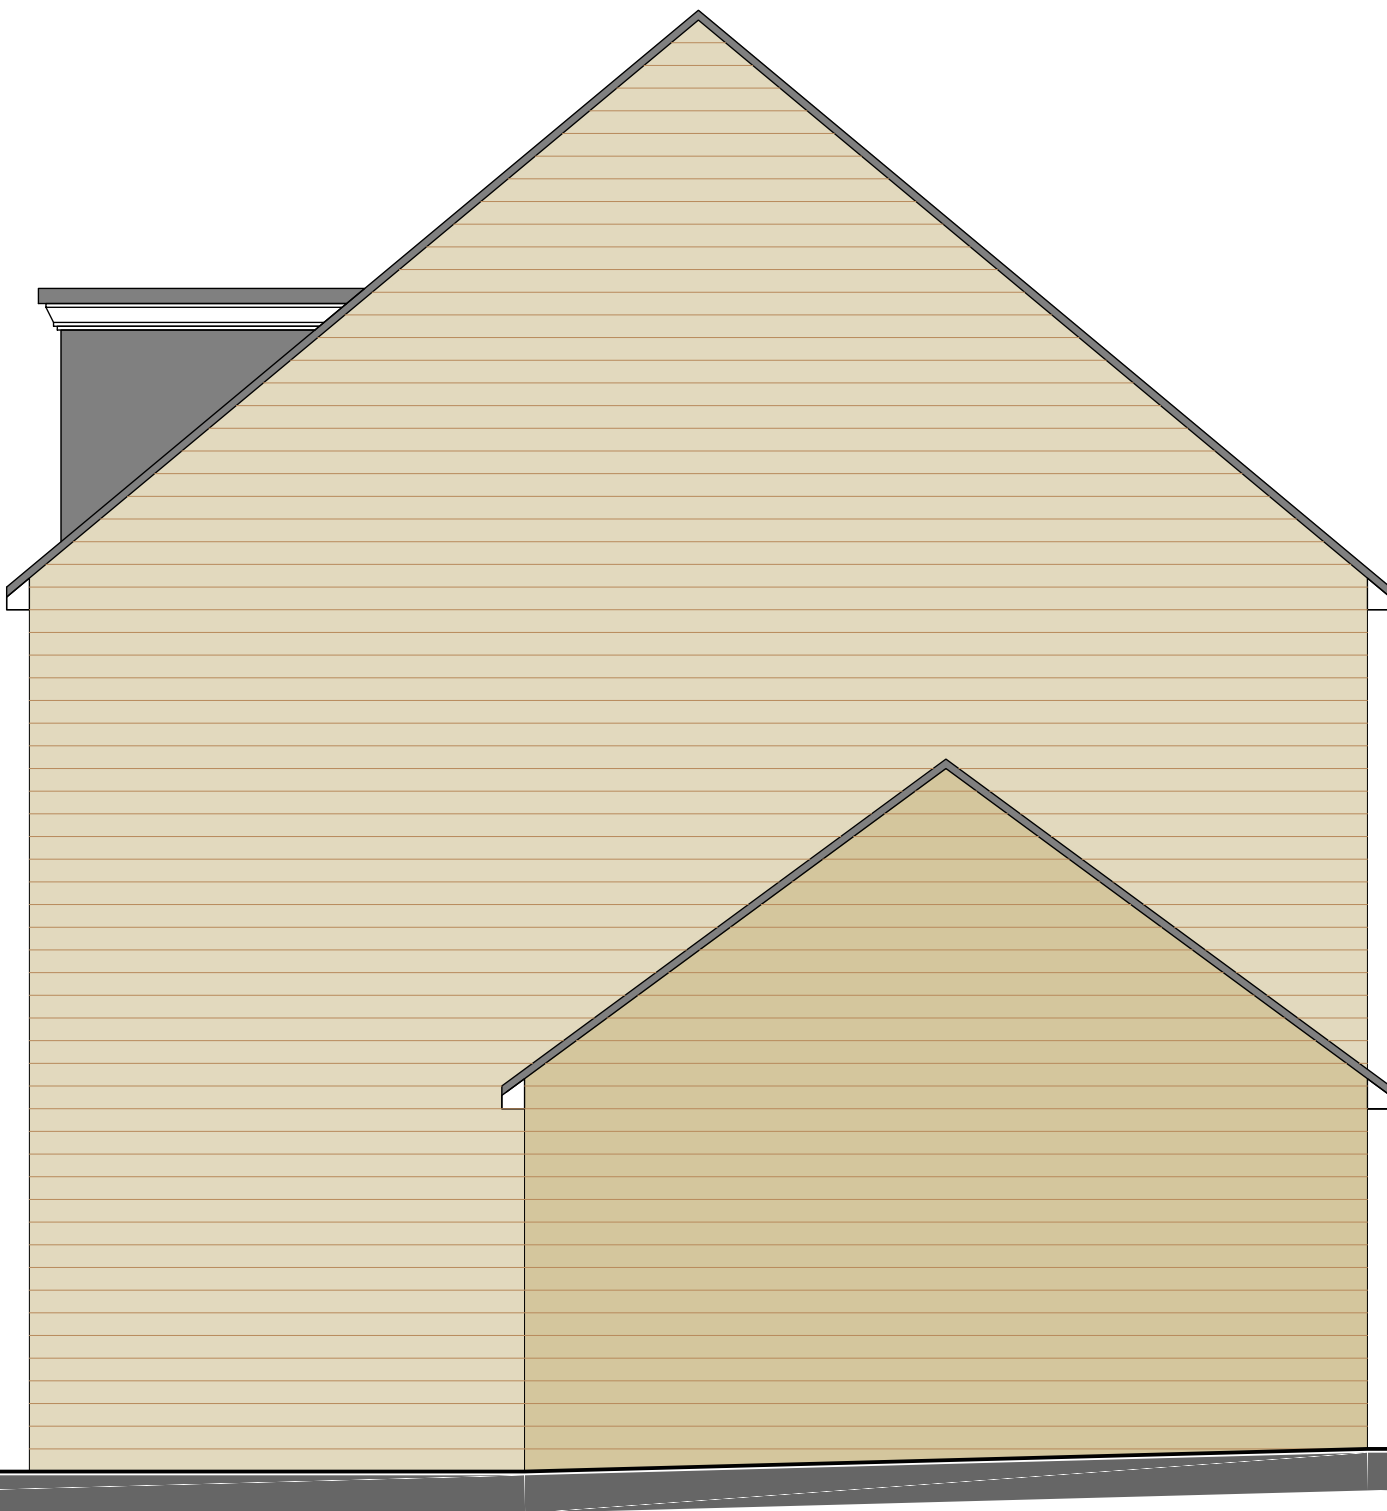

EAST ELEVATION
1:50



NORTH ELEVATION
1:50

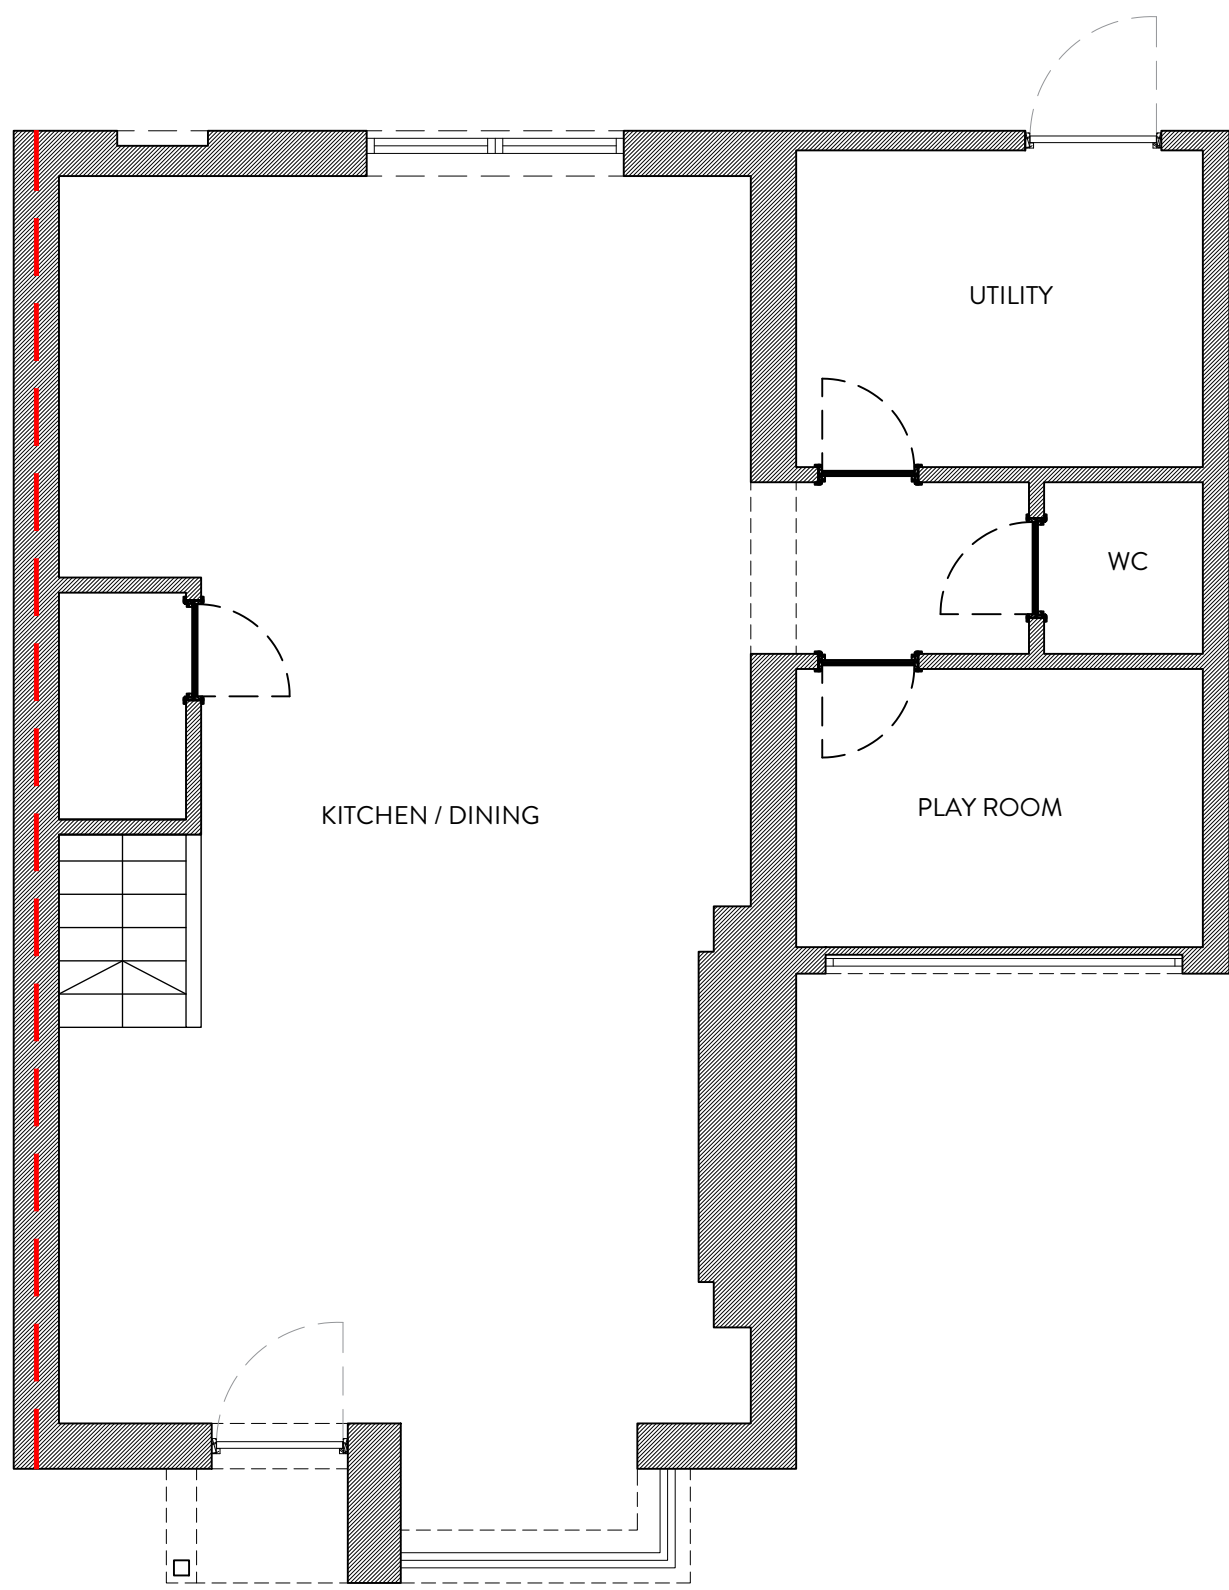

GROUND FLOOR PLAN
1:50

2021 NORTHERN DESIGN AWARDS FINALIST 2022 Best of Houzz Service BUILD 2021 Home Builder Awards 2019	REVISION	DESCRIPTION	DATE	NOTES
	-	-	-	-
	-	-	-	-
	-	-	-	-
	-	-	-	-
	-	-	-	-
	-	-	-	-
	-	-	-	-
	-	-	-	-
	-	-	-	-

STATUS PLANNING DRAWING ORANGE DESIGN STUDIO. ARCHITECTURAL PRACTICE hello@orangedesignstudio.co.uk 59A, Huddersfield Road, Mirfield, WF14 8AA orangedesignstudio.co.uk 01924 650930 COPYRIGHT © ORANGE DESIGN STUDIO LIMITED	PROJECT TITLE OCCUPATION LANE			
	DRAWING TITLE EXISTING GA			
	SCALE 1:50	DRAWN CF	CHECKED JH	PROJECT REFERENCE ODS_26/1167
	PAPER SIZE A1	DWG NUMBER (EX)001	DATE 29/07/26	REVISION /
CLIENT MRS GOTT				