


Notes_

PLANNING

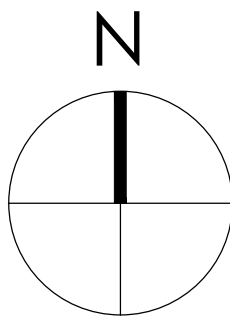


0 1000 2000 3000 4000 5000mm
SCALE 1:100


0 500 1000 1500 2000 2500mm
SCALE 1:50

Note:
Surrounding contextual buildings and information are based on received ordnance survey drawings and are shown for illustrative purposes only. assumed site boundary is subject to confirmation to legal confirmation


Note:
Information is based on OS map and received information and is subject to full topographical survey. Assumed site boundary and site constraints subject to legal confirmation. All Legal easements and extent of existing underground services locations are subject to confirmation.

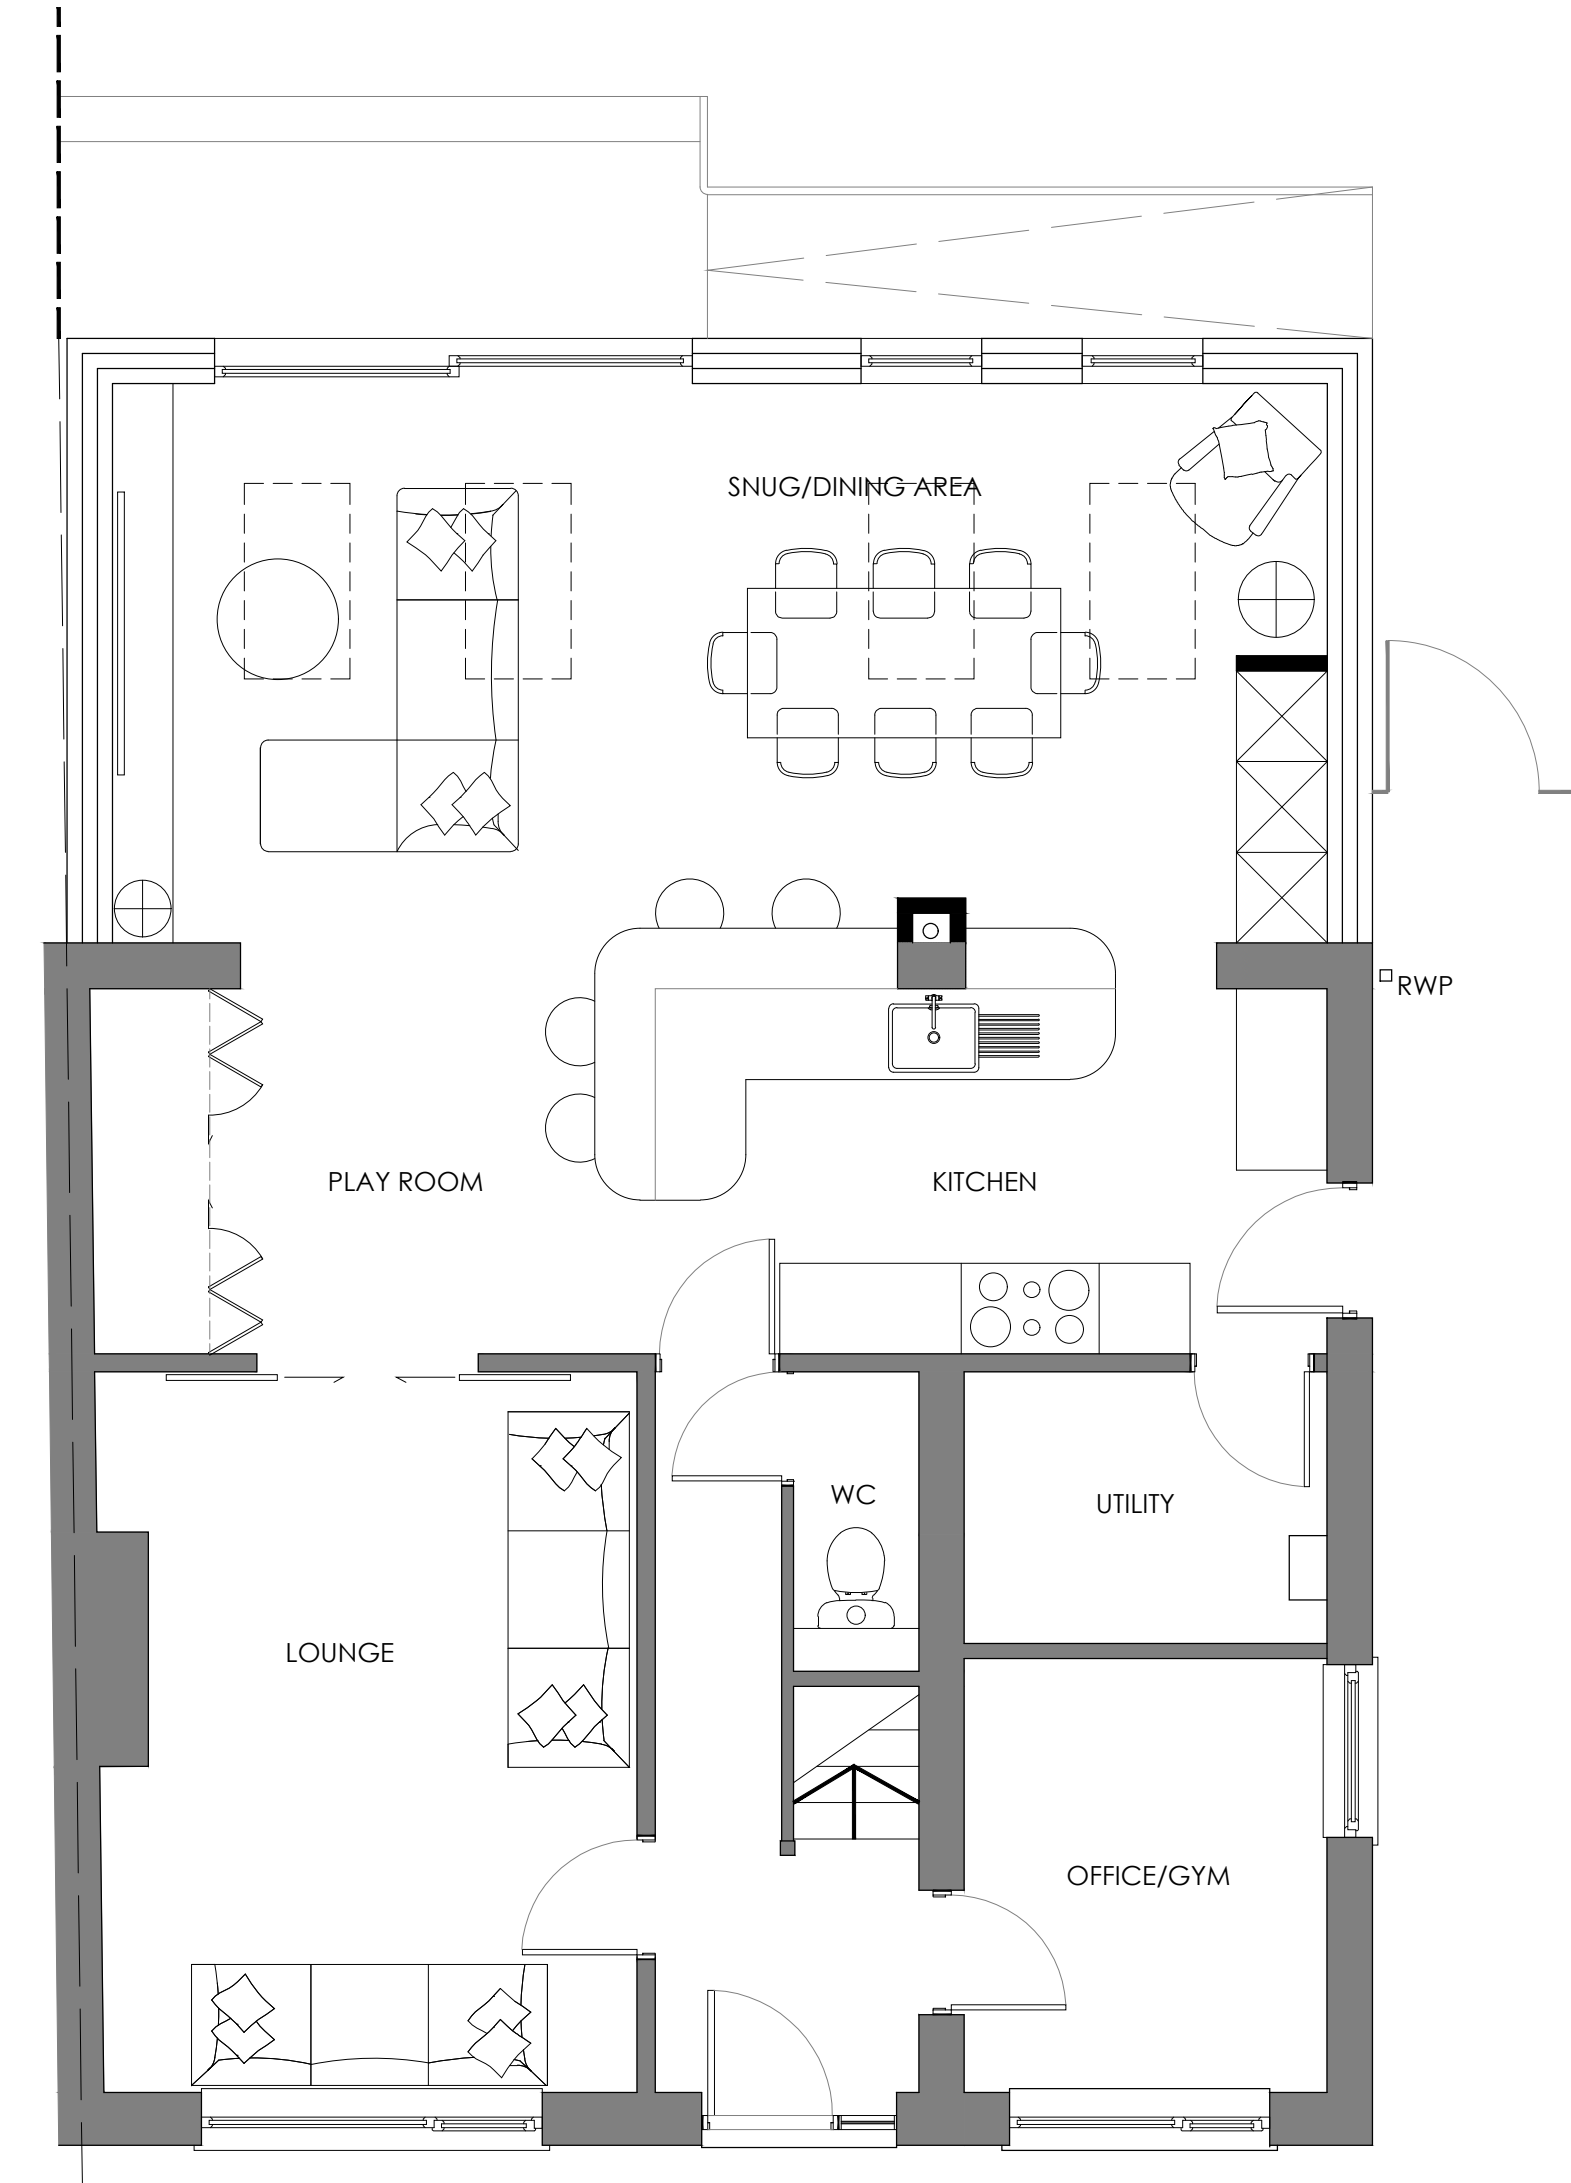

GROUND FLOOR PLAN
AS PROPOSED
Scale 1:50

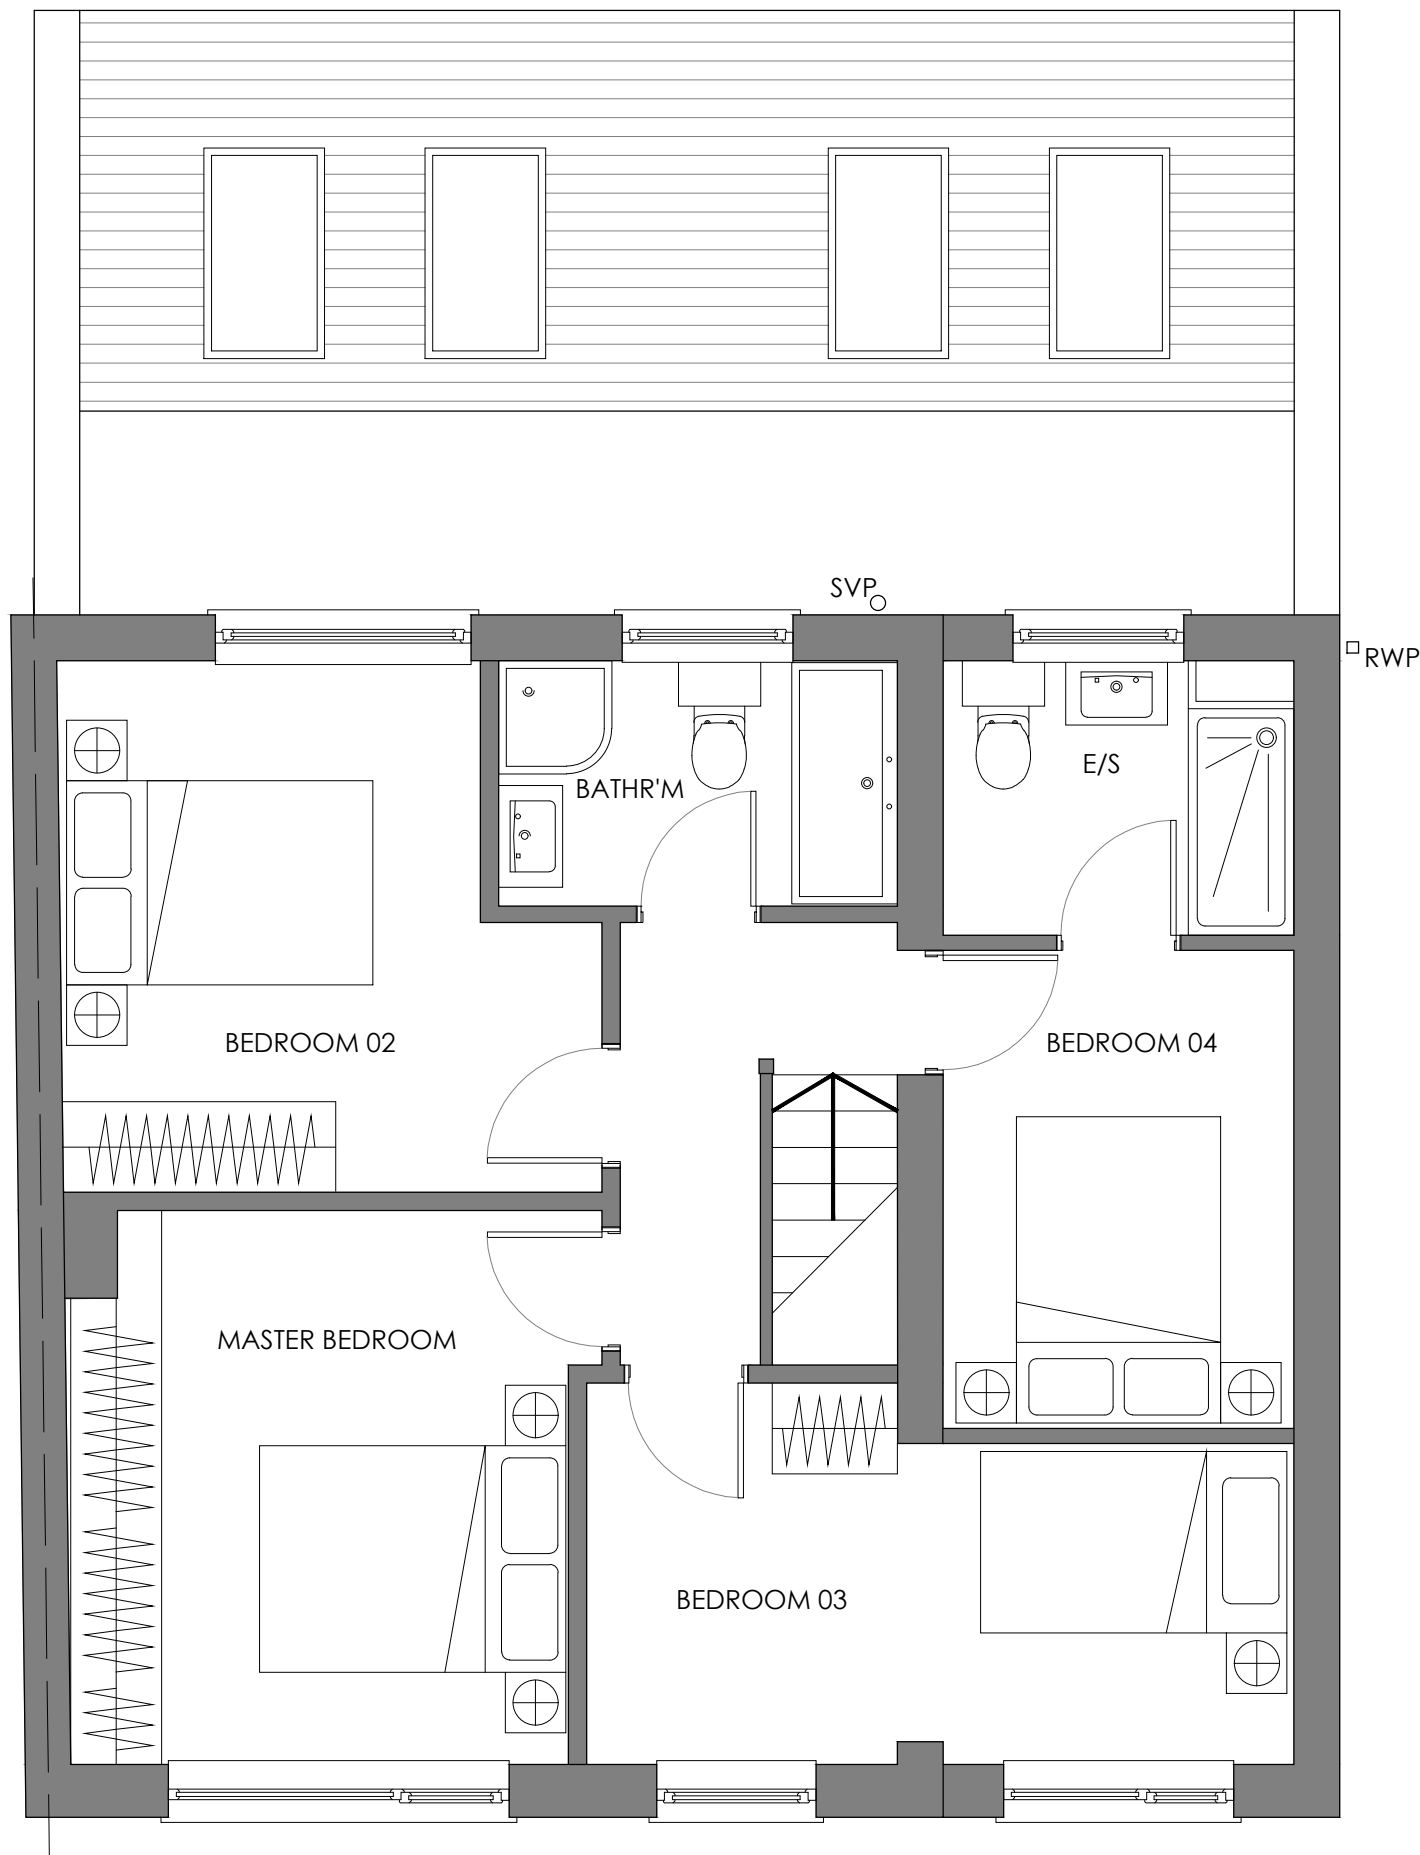


FIRST FLOOR PLAN
AS PROPOSED
Scale 1:50

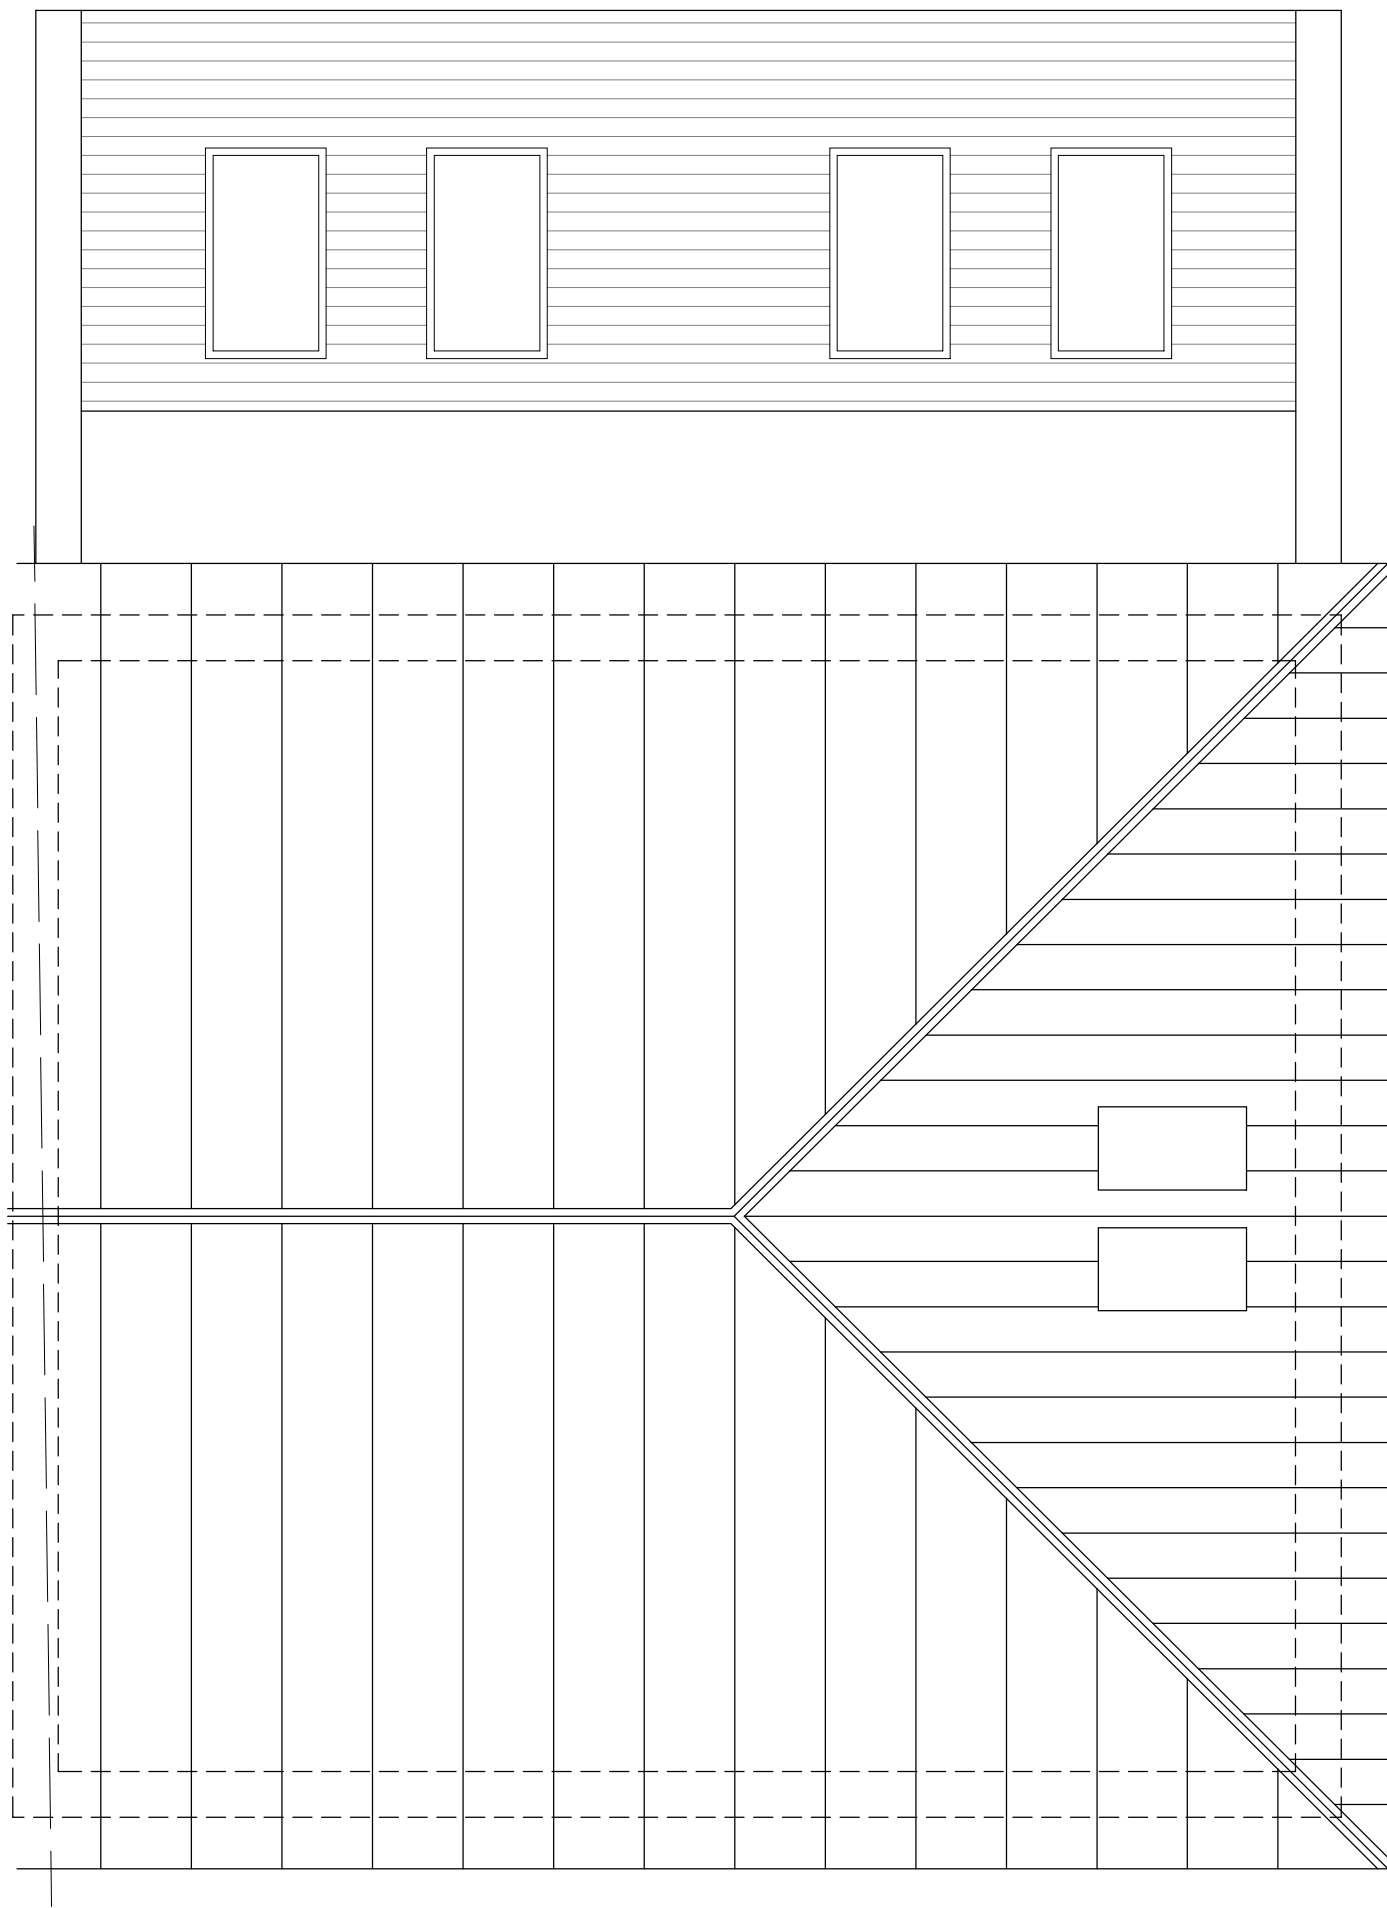

ROOF PLAN
AS PROPOSED
Scale 1:50



FRONT ELEVATION
AS PROPOSED
Scale 1:100

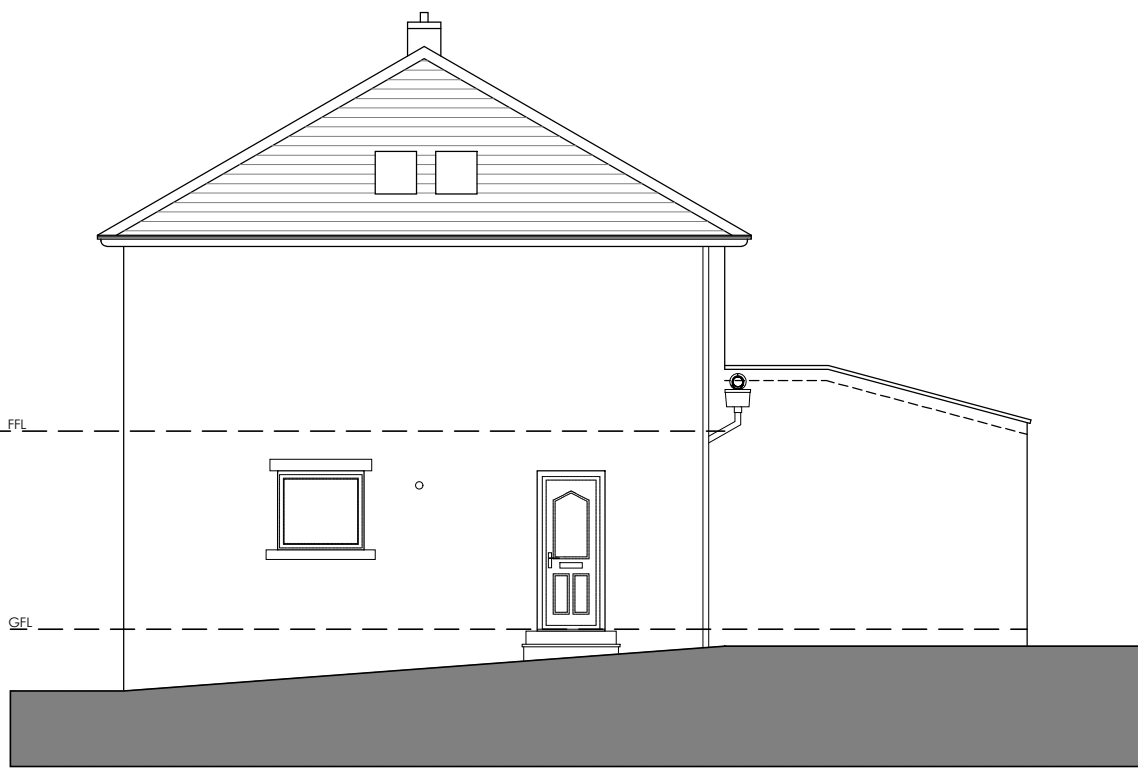

SIDE ELEVATION
AS PROPOSED
Scale 1:100



REAR ELEVATION
AS PROPOSED
Scale 1:100

Rev_ Date_ Amendments_ Sv_ Apr'd_

Eight_ OneTwo Architects

Tel_ +44 [0]7761 570735
Email_ mail@eightonetwo.co.uk
www.eightonetwo.co.uk
Studio A5 Brooke's Mill, Armitage Bridge, Huddersfield, HD4 7NR

Drawing Status_
PLANNING

Client_
MR + MRS KENDALL

Project_
24 RAFBORN GROVE, SALEDINE NOOK

Drawing Title_
AS PROPOSED, FLOOR PLANS + ELEVATIONS

Drawing Scale_ 1:100, 1:50
Drawn By_ SD
Checked By_ JdL

Paper Size_ A1
Drawn Date_ JULY 2026
Checked Date_ JULY 2026

Drawing Number_
826_01 101