
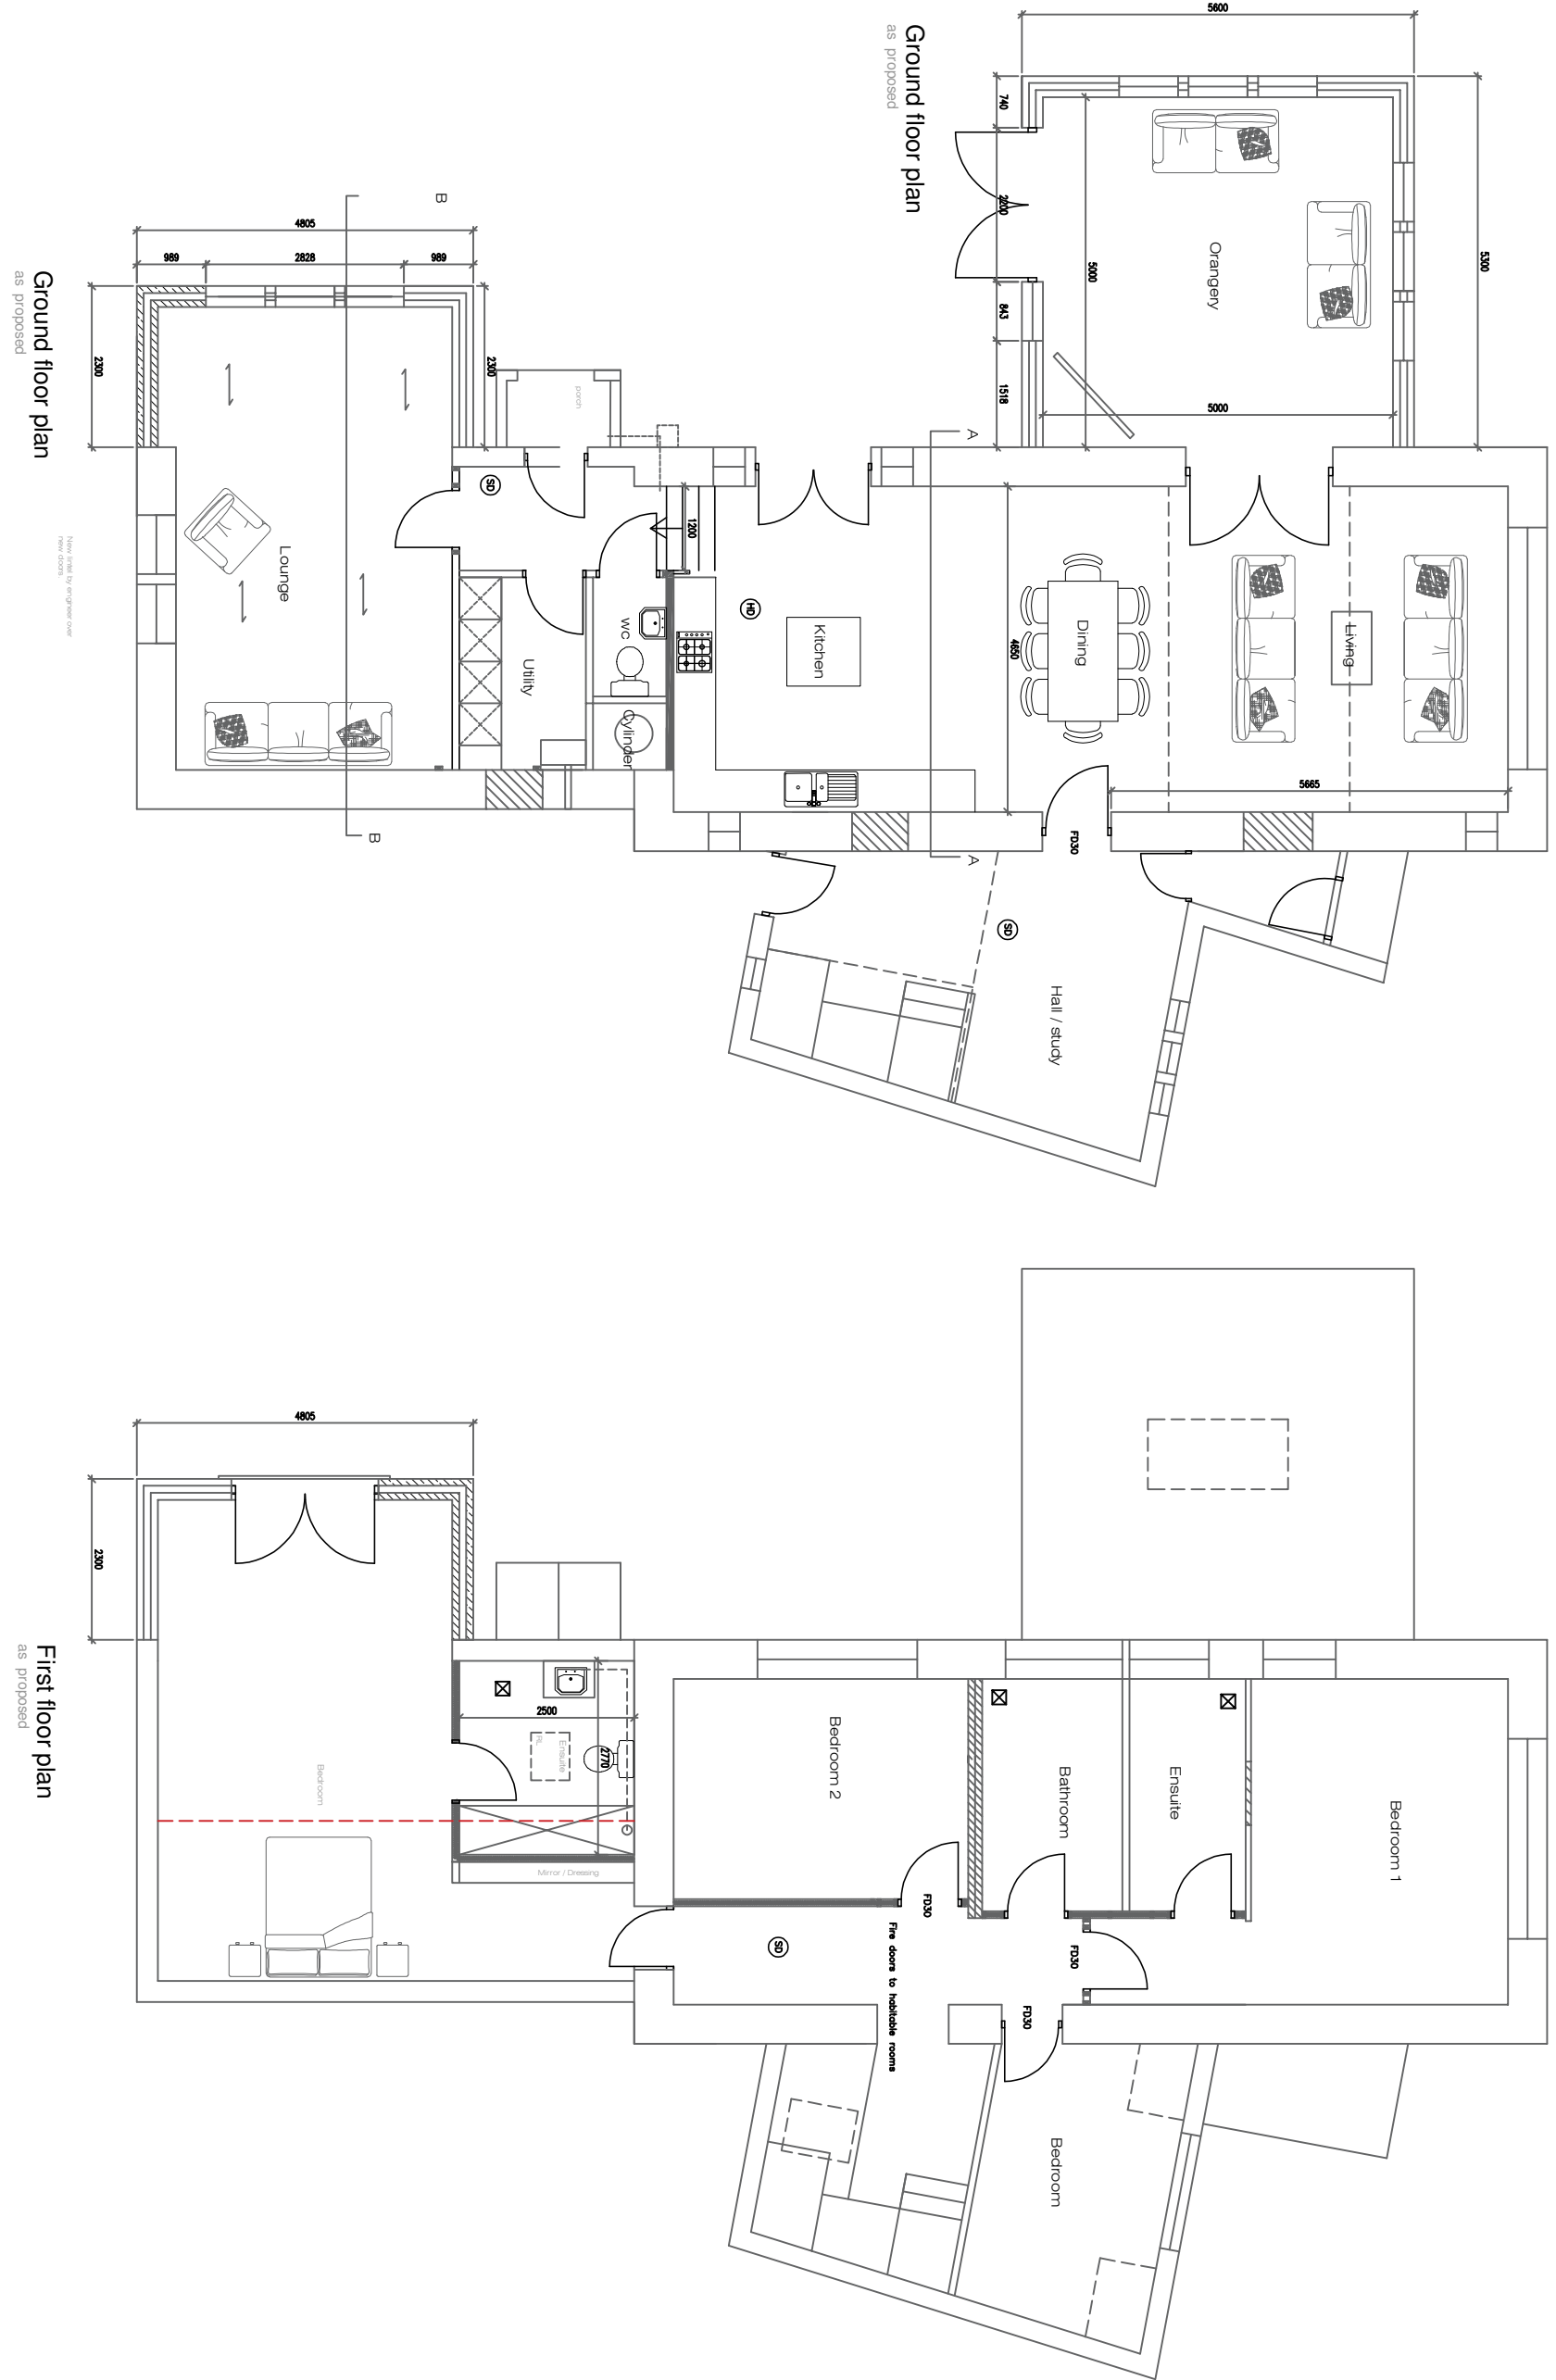


Side Elevation.
as Proposed.

Side Elevation.
as Proposed.

Front Elevation.
as Proposed.

Rear Elevation.
as Proposed.

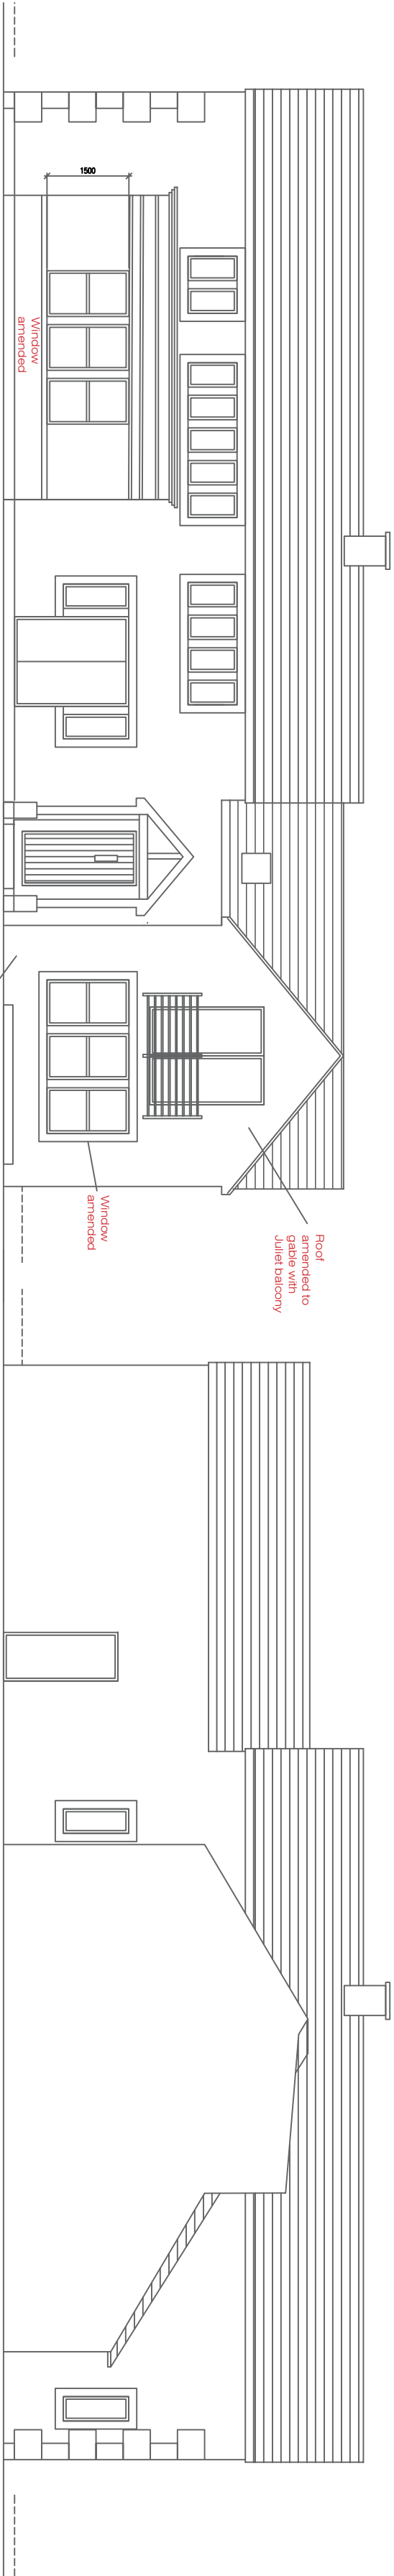

REVISION	DATE	DESCRIPTION
A	27/7/26	Roof to 2 storey extension oriented to gable, extension widened by 1m, window and door alterations



Paddocks Architecture

6 Sycamore Croft, Skelmanthorpe
Huddersfield HD89UX
paddocksarchitecture@gmail.com/07809724312

Project	Proposed single storey extensions Internal and external alterations at 1 Healey Farm, Thunder Bridge Huddersfield HD8 8UN	01924 360873	2/106	Scale
Drawing	Proposed plans & elevations	Date 13/06/2025	R A	1:100
		Dwg No	4	