



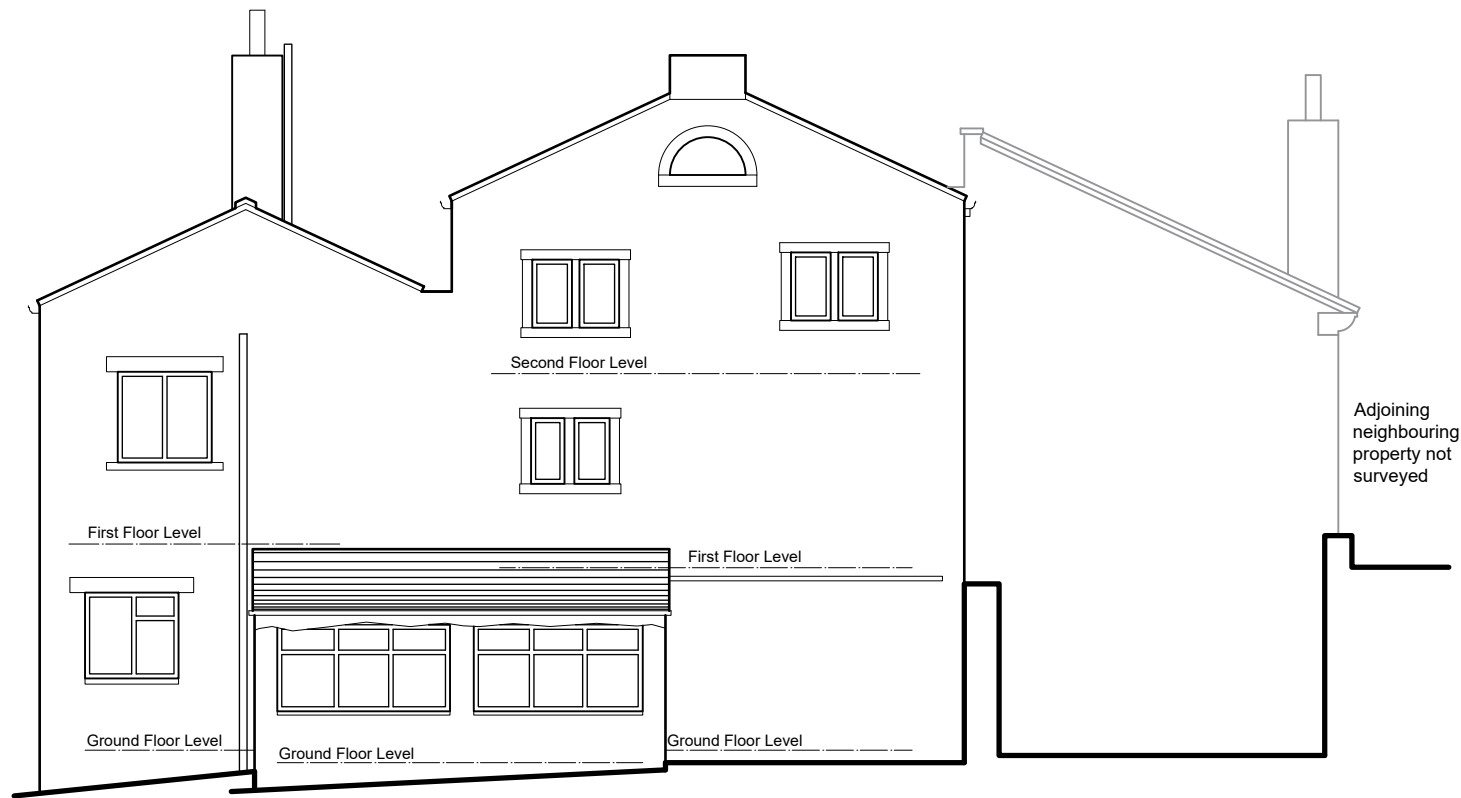

South Elevation
(side)



East Elevation
(front)

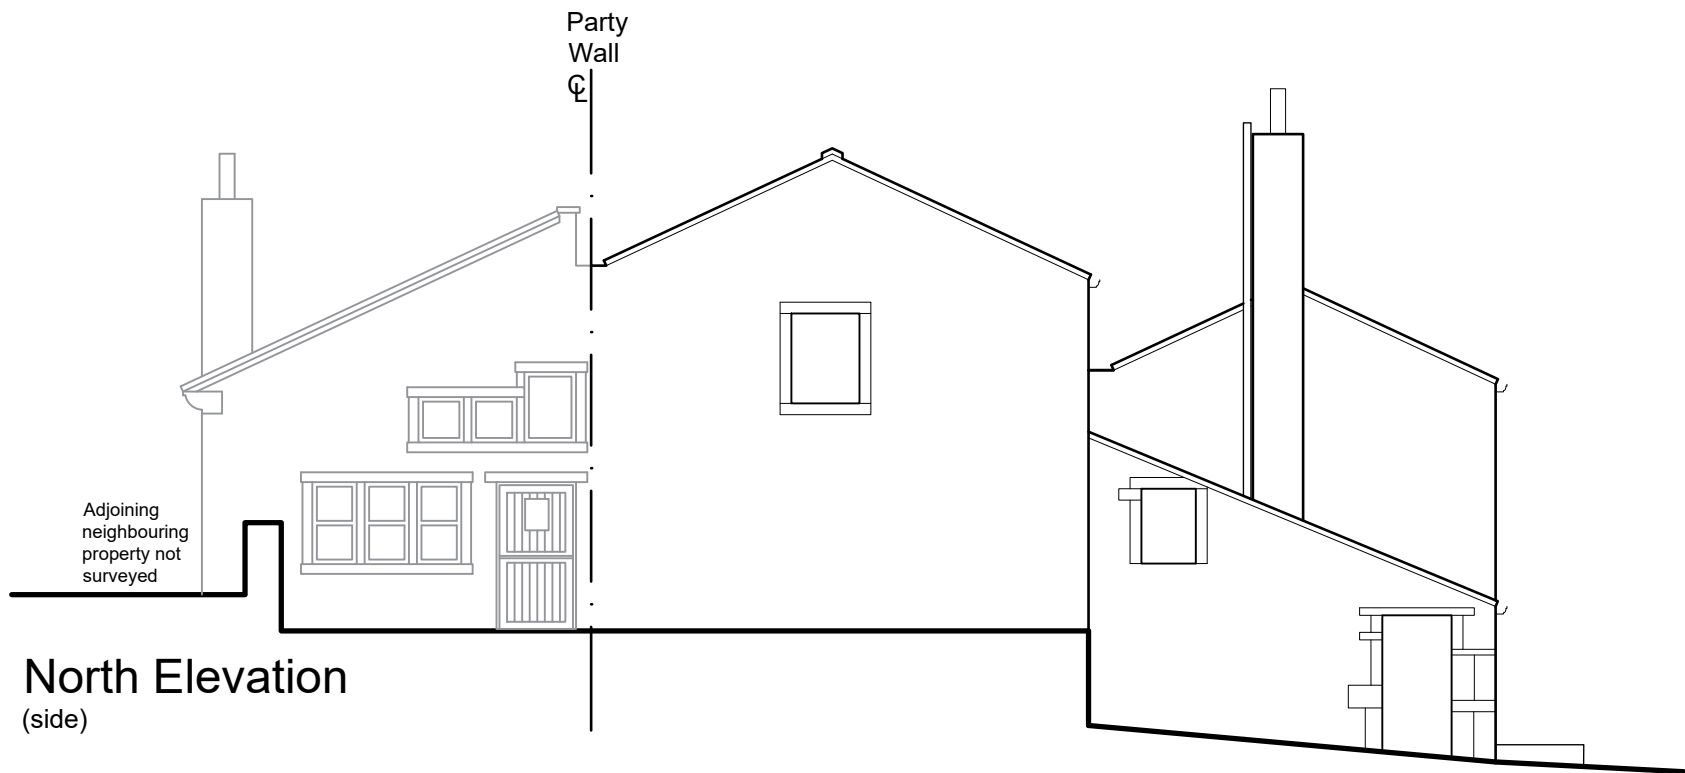

North Elevation
(side)



West Elevation
(rear)

ARCHITECTURE | PLANNING | DESIGN

Malkin Farm
Brow Lane
Holmfirth
HD9 2RJ
07946872499

paul@paulmatthewsarchitectural.co.uk
www.paulmatthewsarchitectural.co.uk

Company Registration Number: 09898149 – Company
Registered in England and Wales

Project
Conversion of Barn to Dwelling (curtilage Listed
Building) at Stalley Royd Farm, Jackson Bridge,
Holmfirth, HD9 7HX
Client

Mr A Martin

Drawing Title/Issue

Elevations as Existing

scale date sheet size dwg. no.
1:100 03/2026 A2 26/1312/04

