


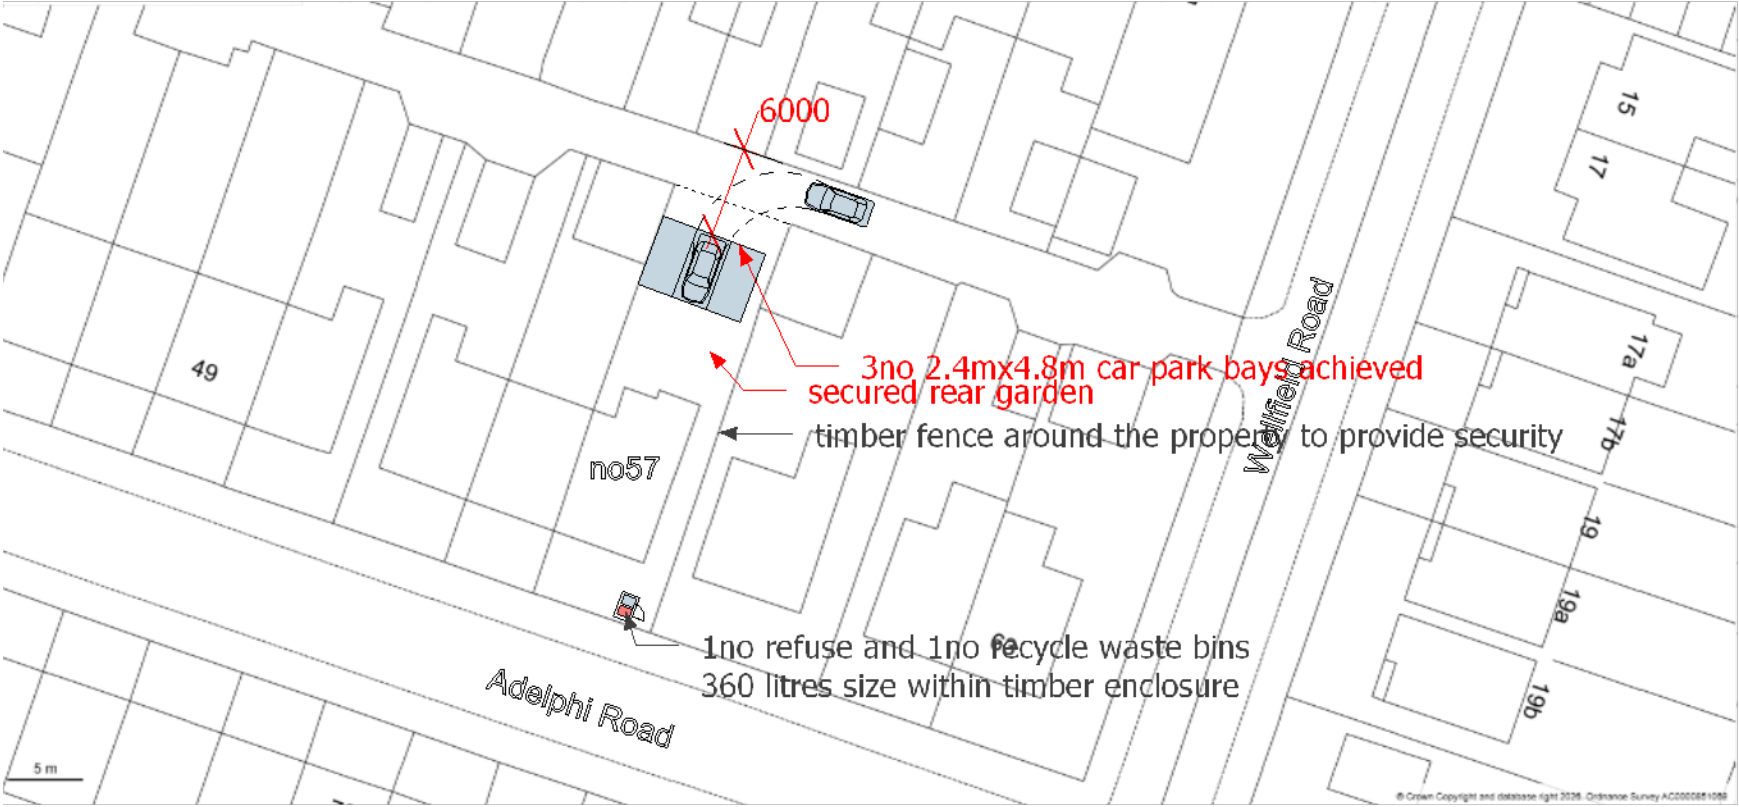

North 1:500



Jade3 Architecture Ltd

Jade3 Architecture Ltd, Studio 114, Westbourne Road, Huddersfield HD1 4LF
Cellphone . 07535 740097 www.jade3architecture.co.uk

**57 adelphi road
marsh
huddersfield
HD3 4BB**

Project No.
**2026
Enquiry 51**

Project Title
proposed site plan

Drawn By

Reviewed By
MC

Scale
**1:500
@A3 size**

Date
30/7/2026

Drawn No.
101

Reviewed Title

Revision

Important Notice
Do not scale off this drawing. Critical dimensions should be checked on site prior to works commencing. Dimensional conflicts should be brought to the company's attention as soon as they become apparent. Failure to do so could render the contractor liable for subsequent losses. Copyright in this drawing and any work executed from this drawing remains the property of Jade3 Architecture Ltd.

© Copyright Jade3 Architecture Ltd.