




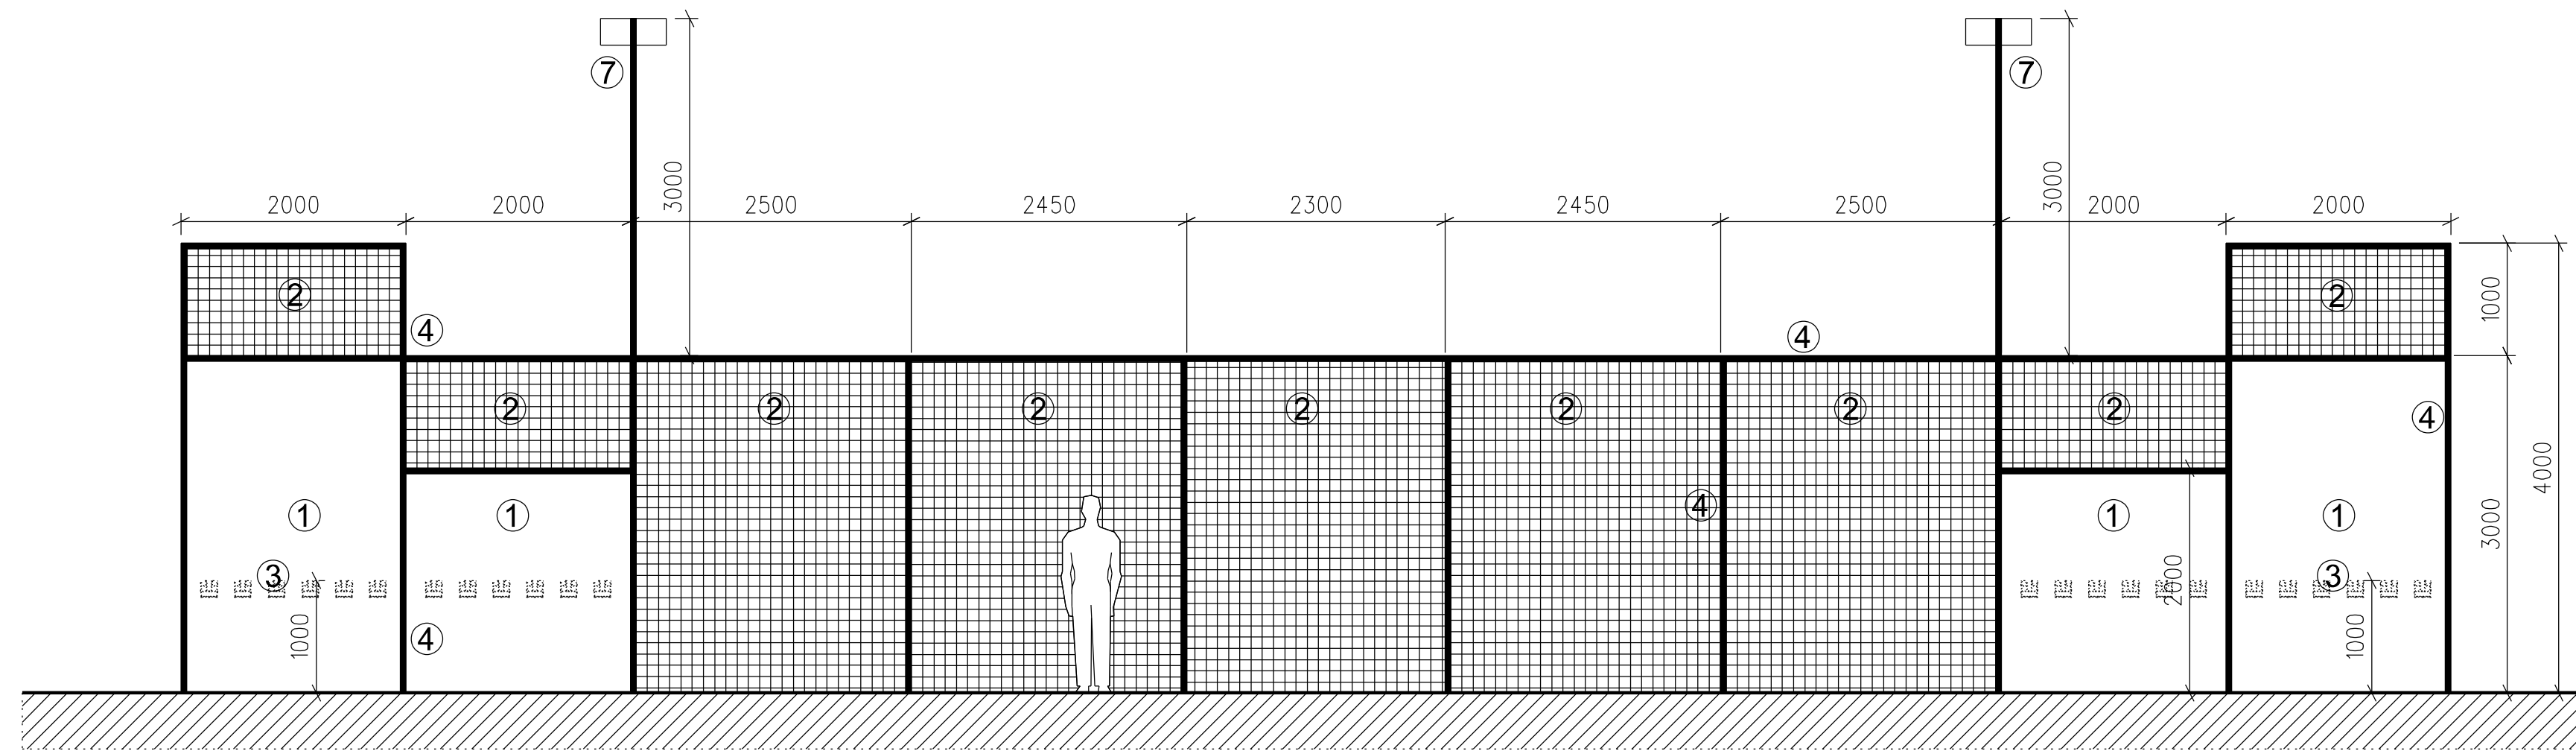


EAST ELEVATION

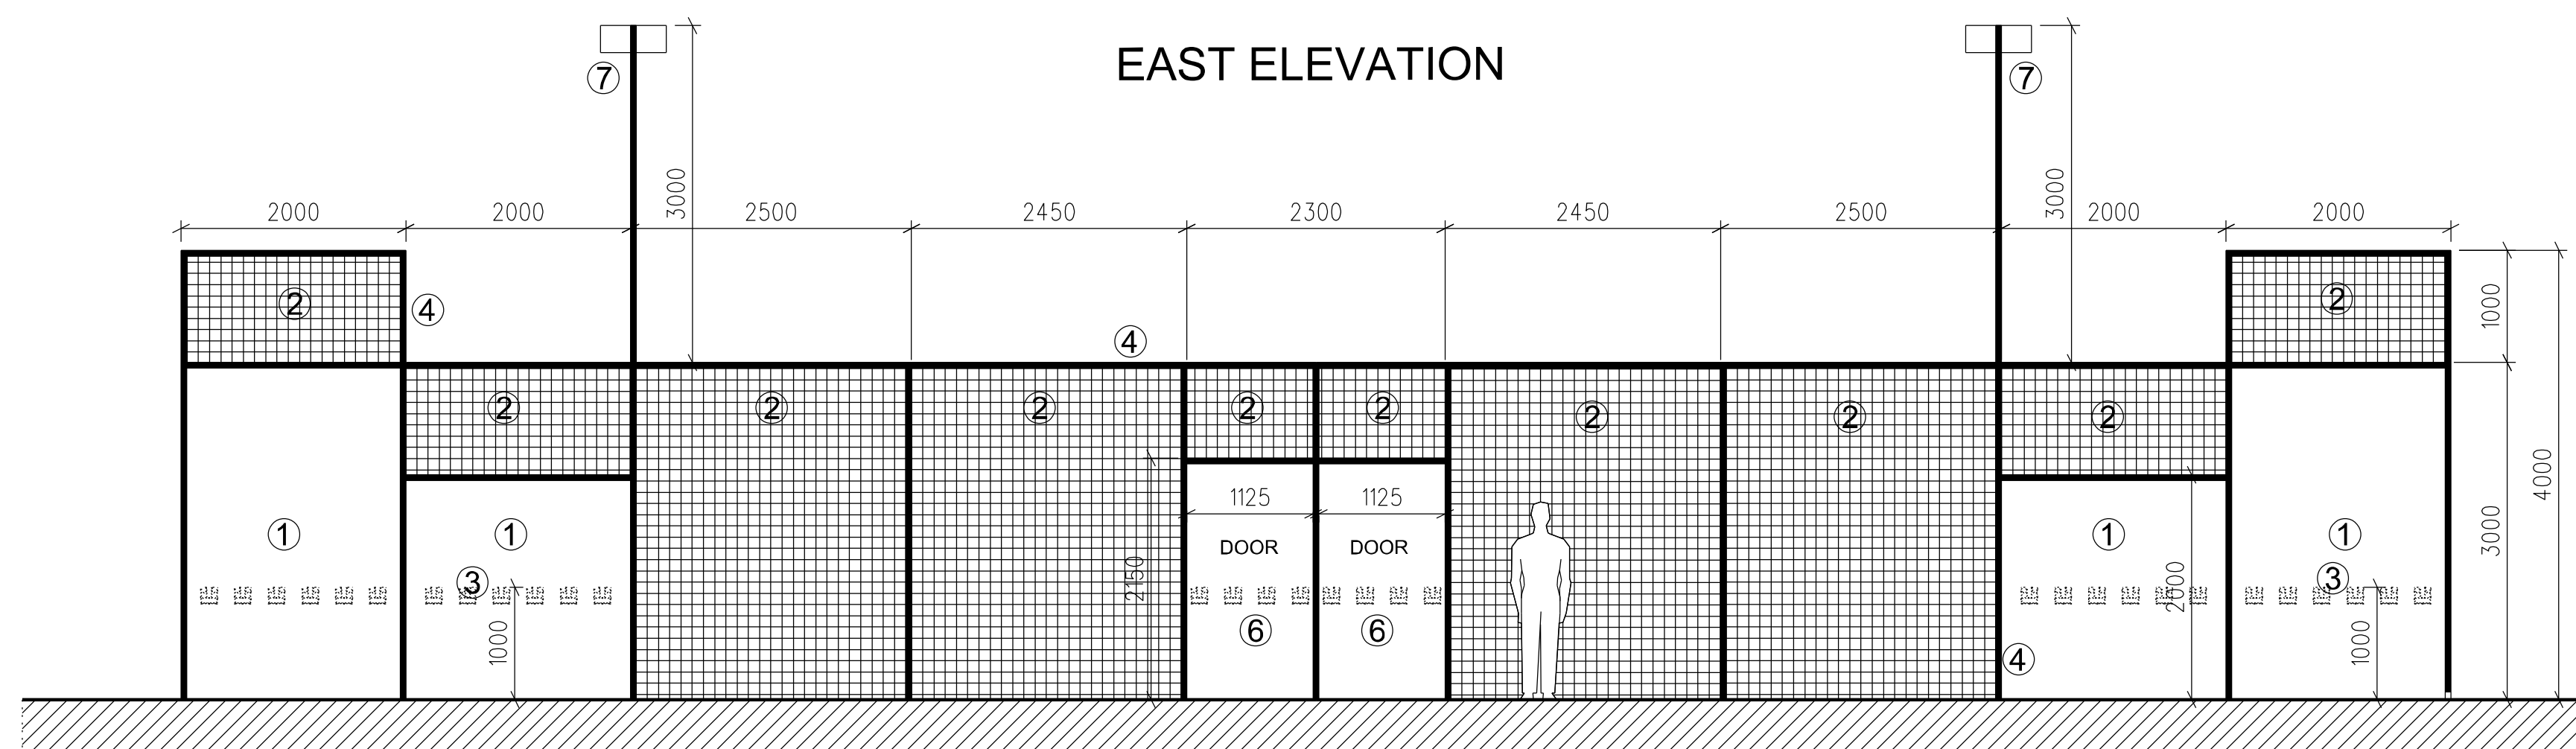

WEST ELEVATION

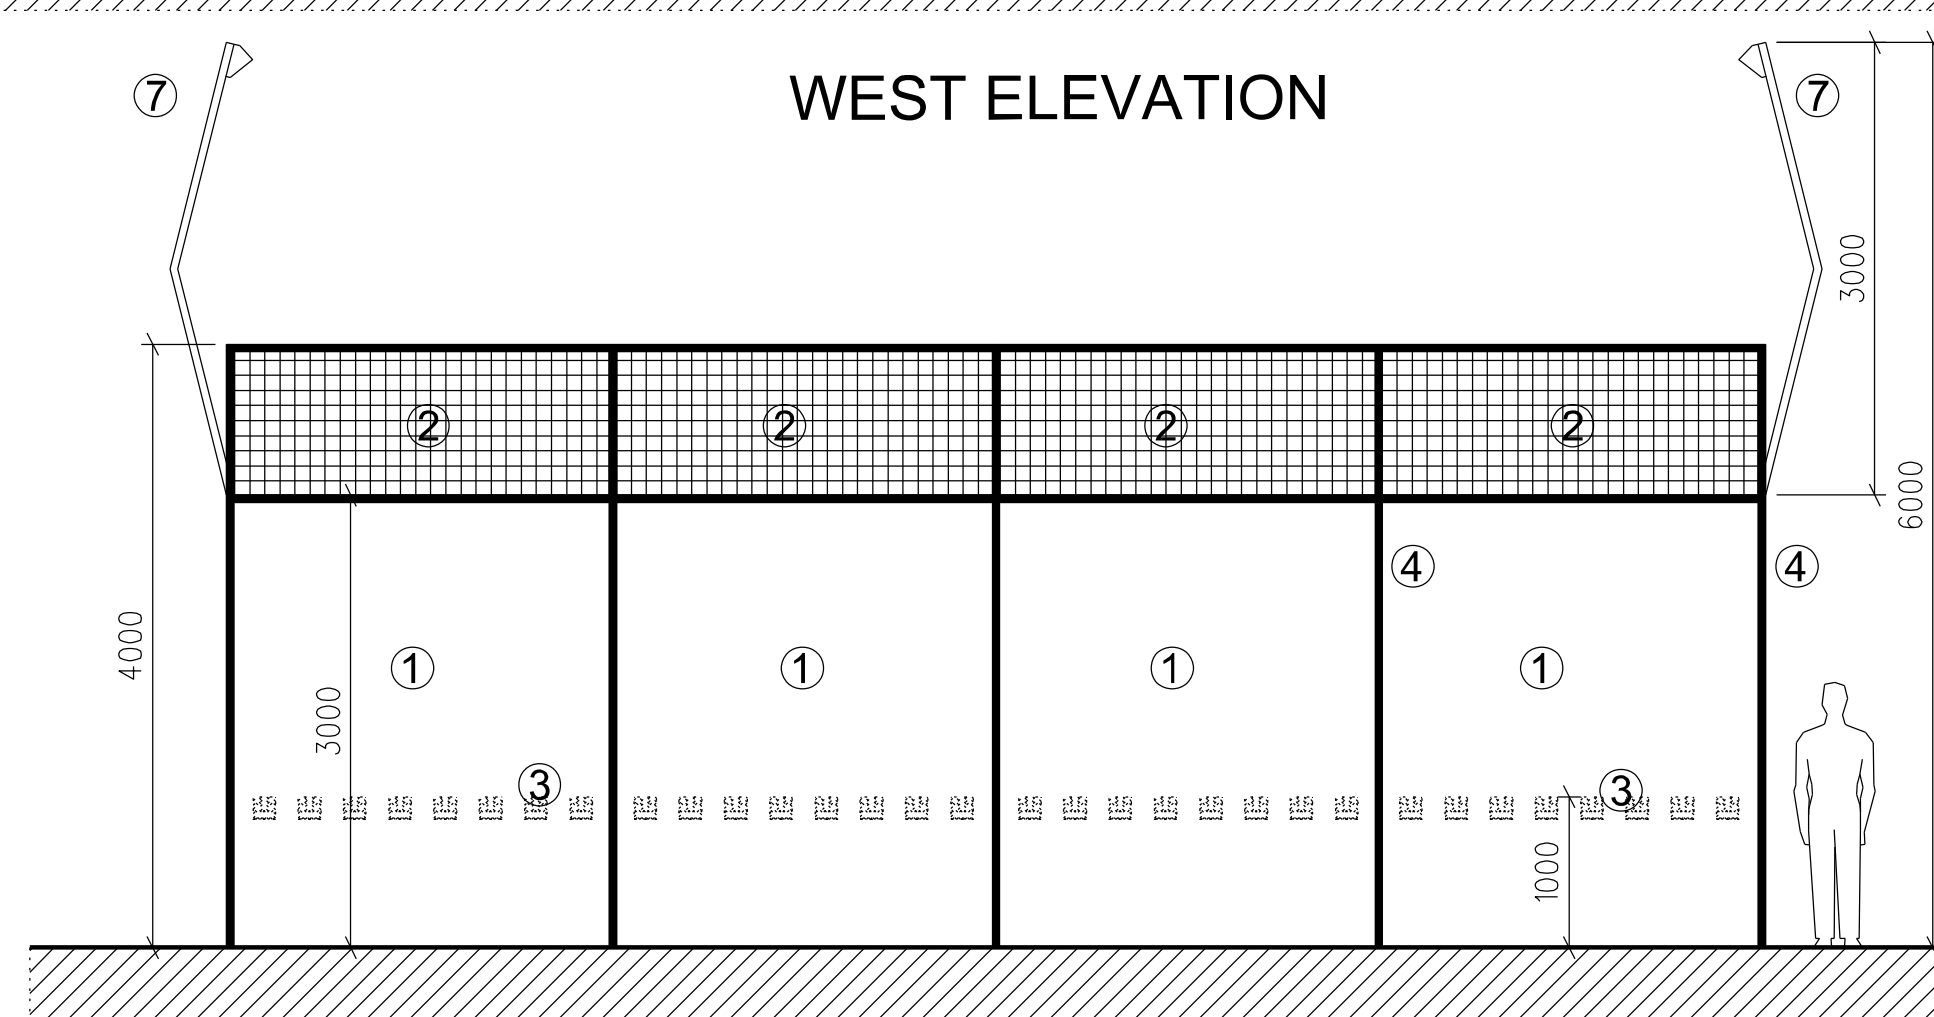

NORTH ELEVATION

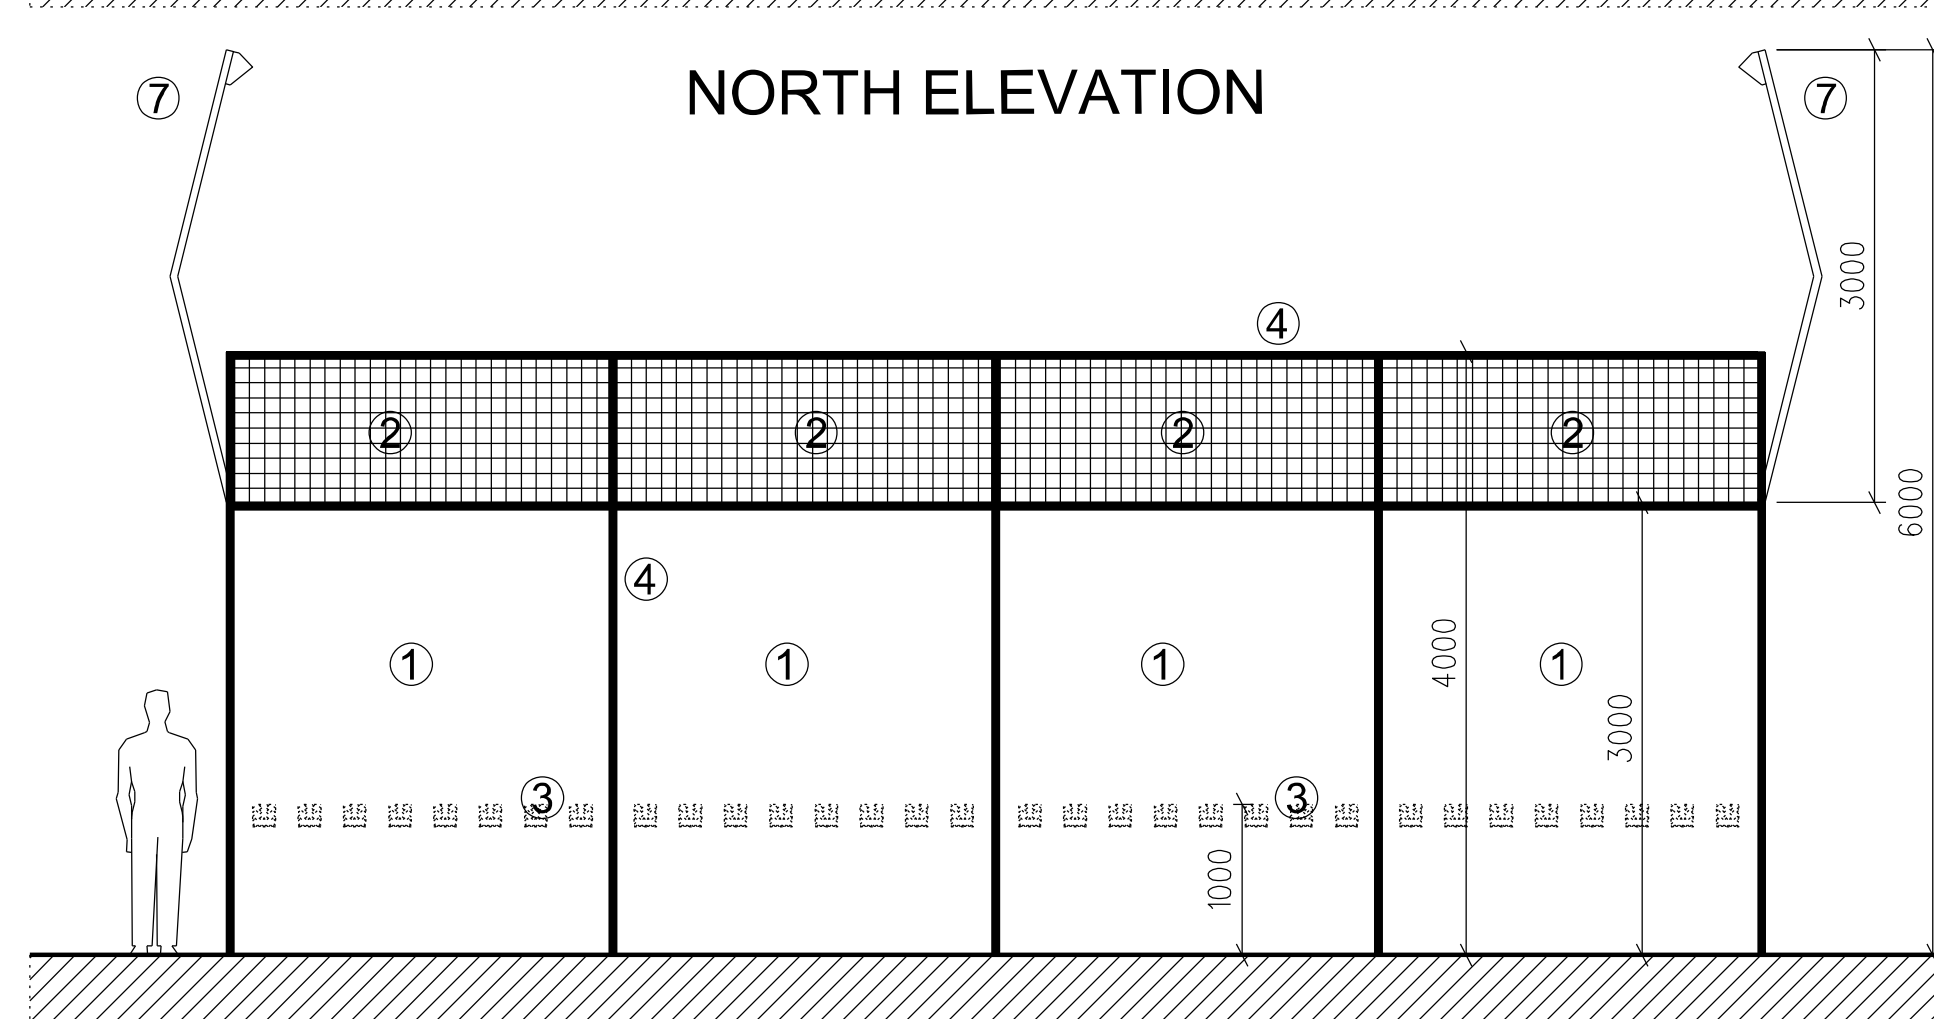


SOUTH ELEVATION

LEGEND:

- ① TOUGHENED GLASS REBOUND PANELS
- ② METAL WELD MESH FENCE
- ③ MANIFESTATION TO GLASS
- ④ STEEL POSTS & FRAMEWORK
- ⑤ SINGLE TONE, SAND-DRESSED, SYNTHETIC SURFACE IN FULL COMPLIANCE WITH LTA REQUIREMENTS.
- ⑥ TOUGHENED GLASS DOORS WITH MANIFESTATION
- ⑦ FLOODLIGHTING TO SPECIALISTS DESIGN

NOTE: PADEL COURTS TO BE CONSTRUCTED BY SPECIALIST CONTRACTOR IN FULL COMPLIANCE WITH LTA REQUIREMENTS/RECOMMENDATIONS.

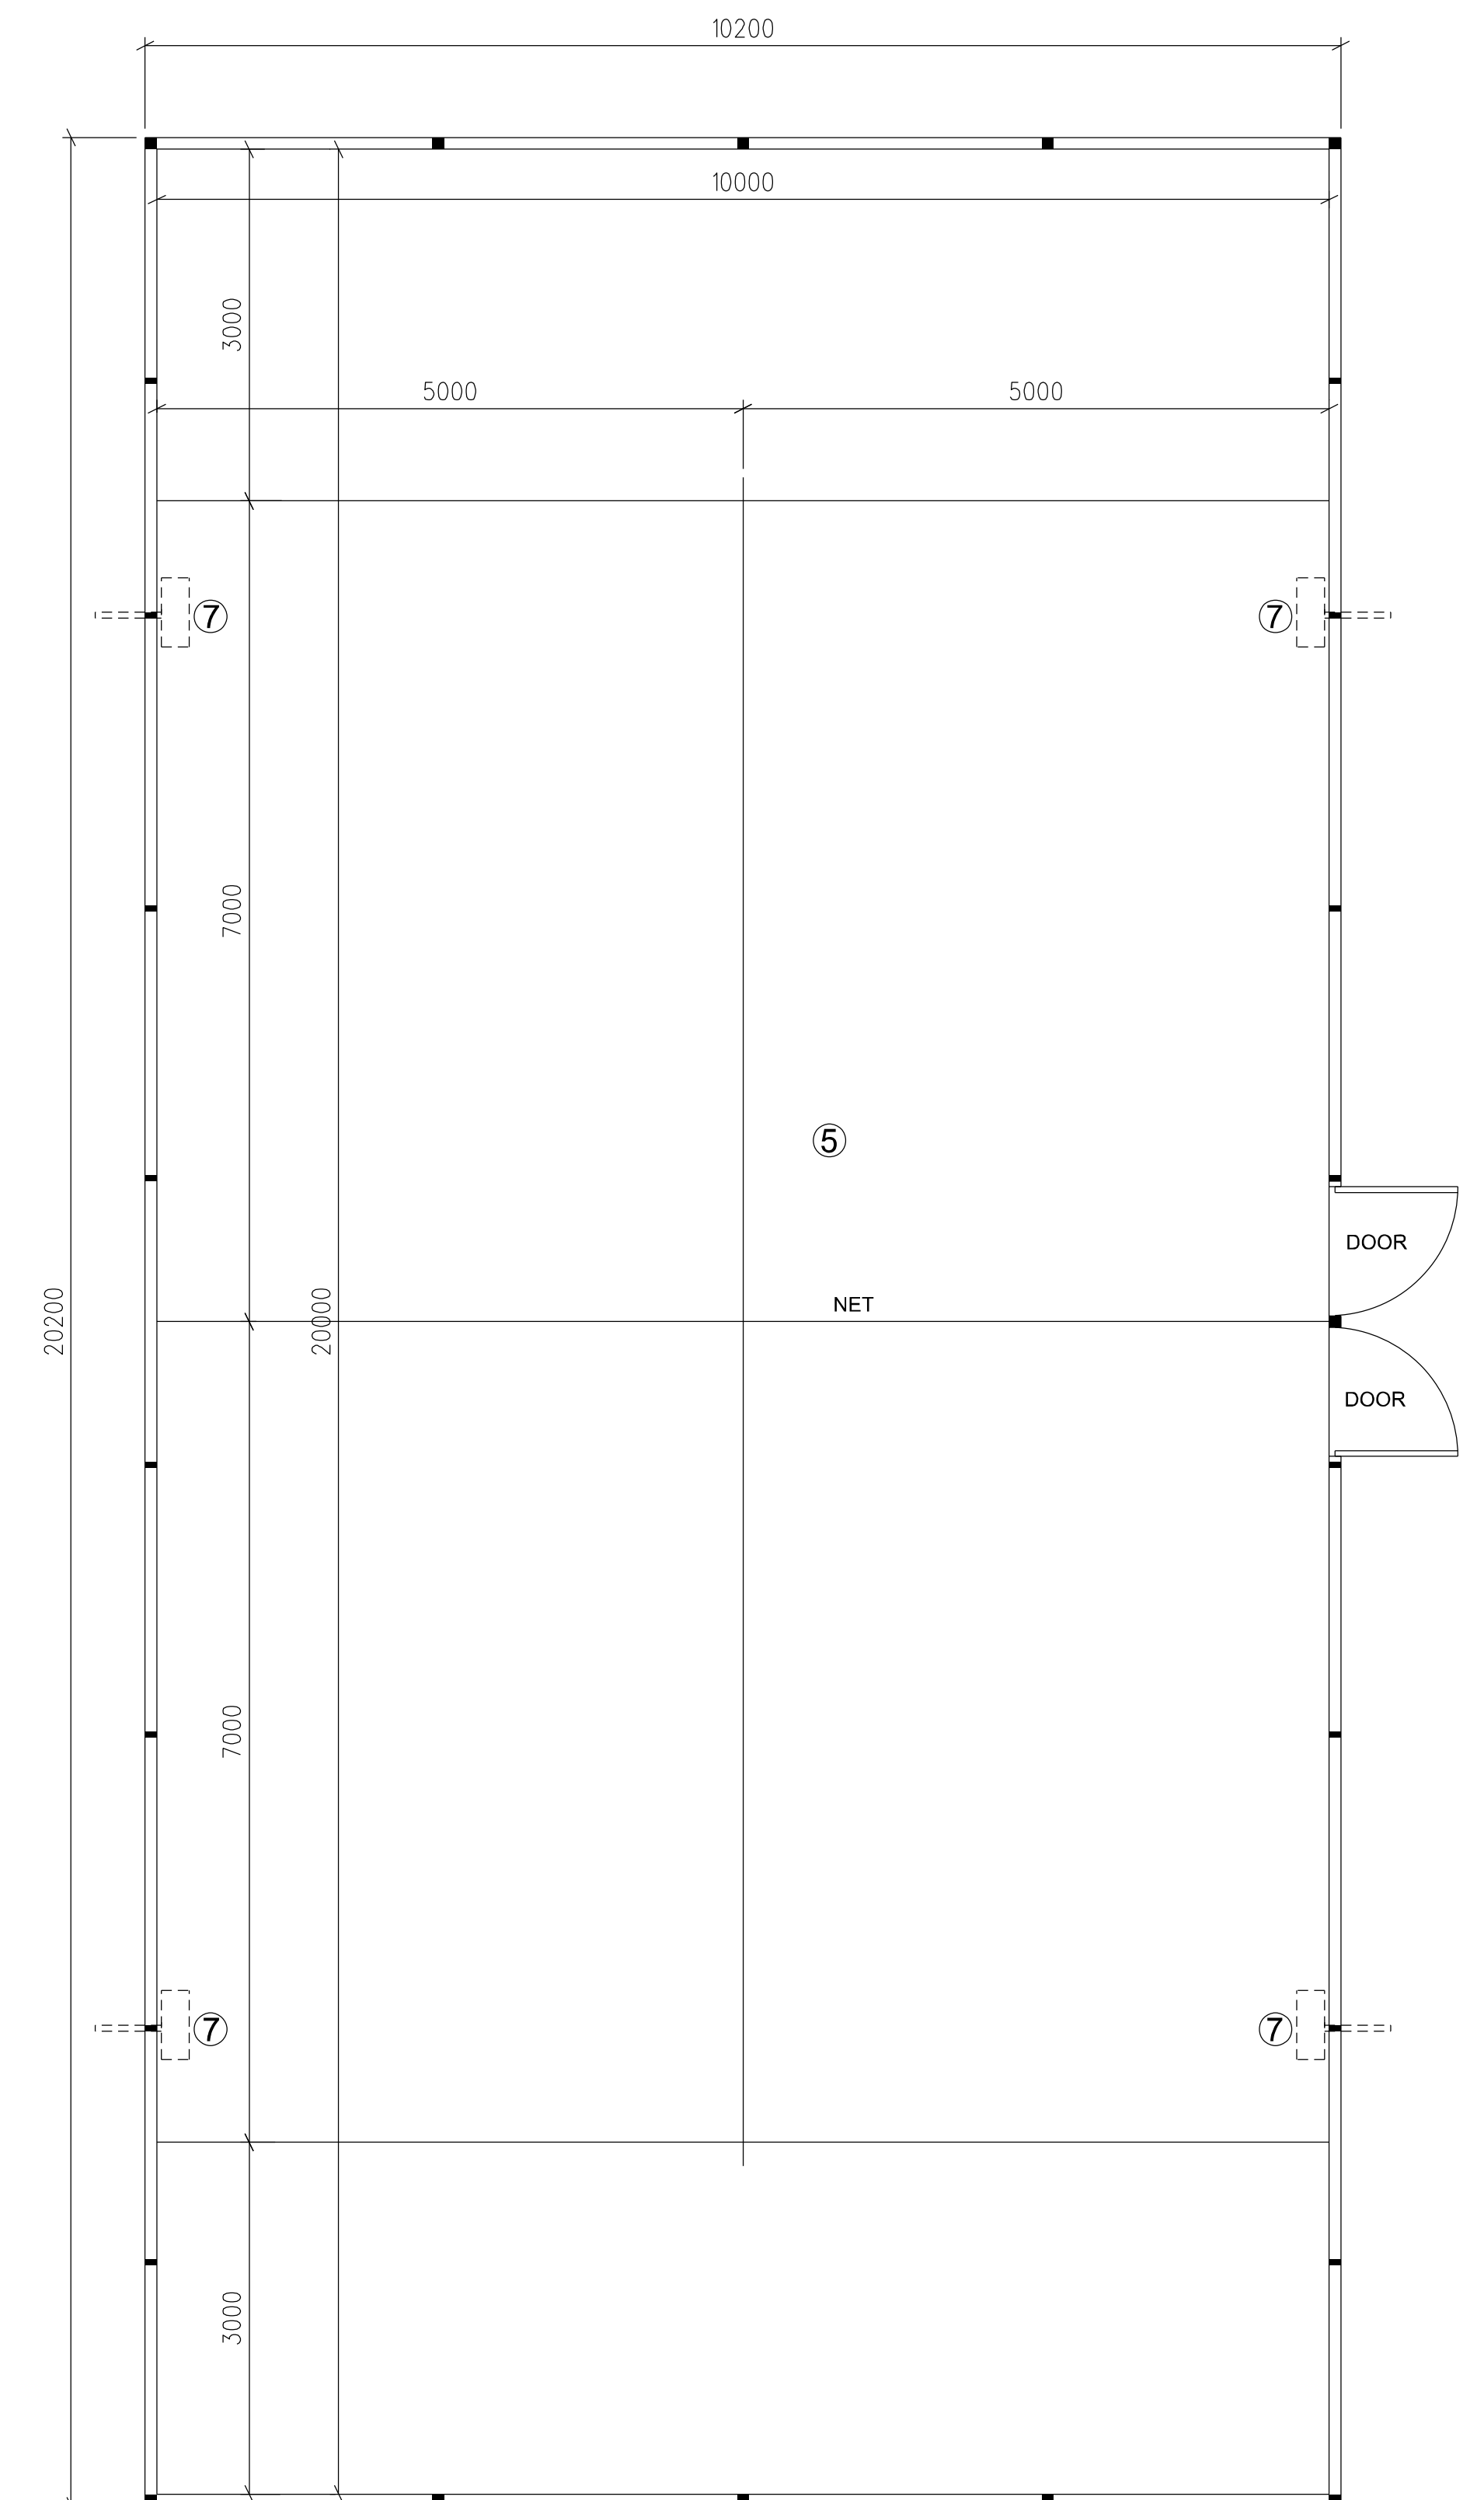

PLAN OF PADEL COURT

REVISION A

SCALE 1:50 @ A1 1:100@A3

PADEL COURT PLAN & ELEVATIONS

Scholes Cricket Club, New Popplewell Lane, Scholes, Cleckheaton BD19 6NN