

ARCHITECTURE | PLANNING | DESIGN

Malkin Farm
Brow Lane
Holmfirth
HD9 2RJ
07946872499

paul@paulmatthewsarchitectural.co.uk
www.paulmatthewsarchitectural.co.uk

Company Registration Number: 09898149 – Company
Registered in England and Wales


Project
Conversion of 1 Dwelling to 2 Dwellings (Listed
Building) at Stalley Royd Farm, Jackson Bridge,
Holmfirth, HD9 7HX
Client

Mr A Martin


Drawing Title/Issue

Elevations as Proposed

scale	date	sheet size	dwg. no.
1:100	03/2026	A2	26/1311/06a

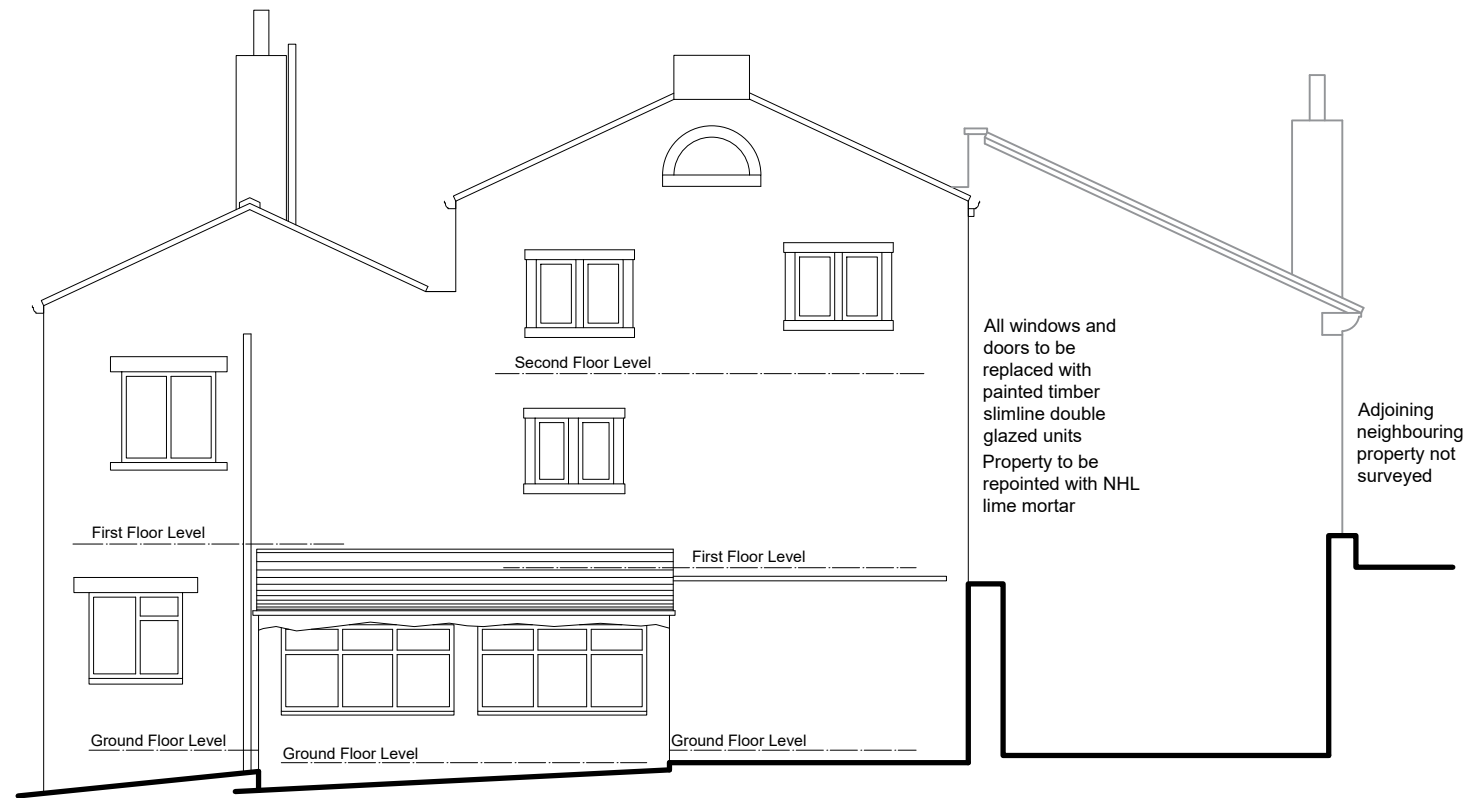


South Elevation
(side)

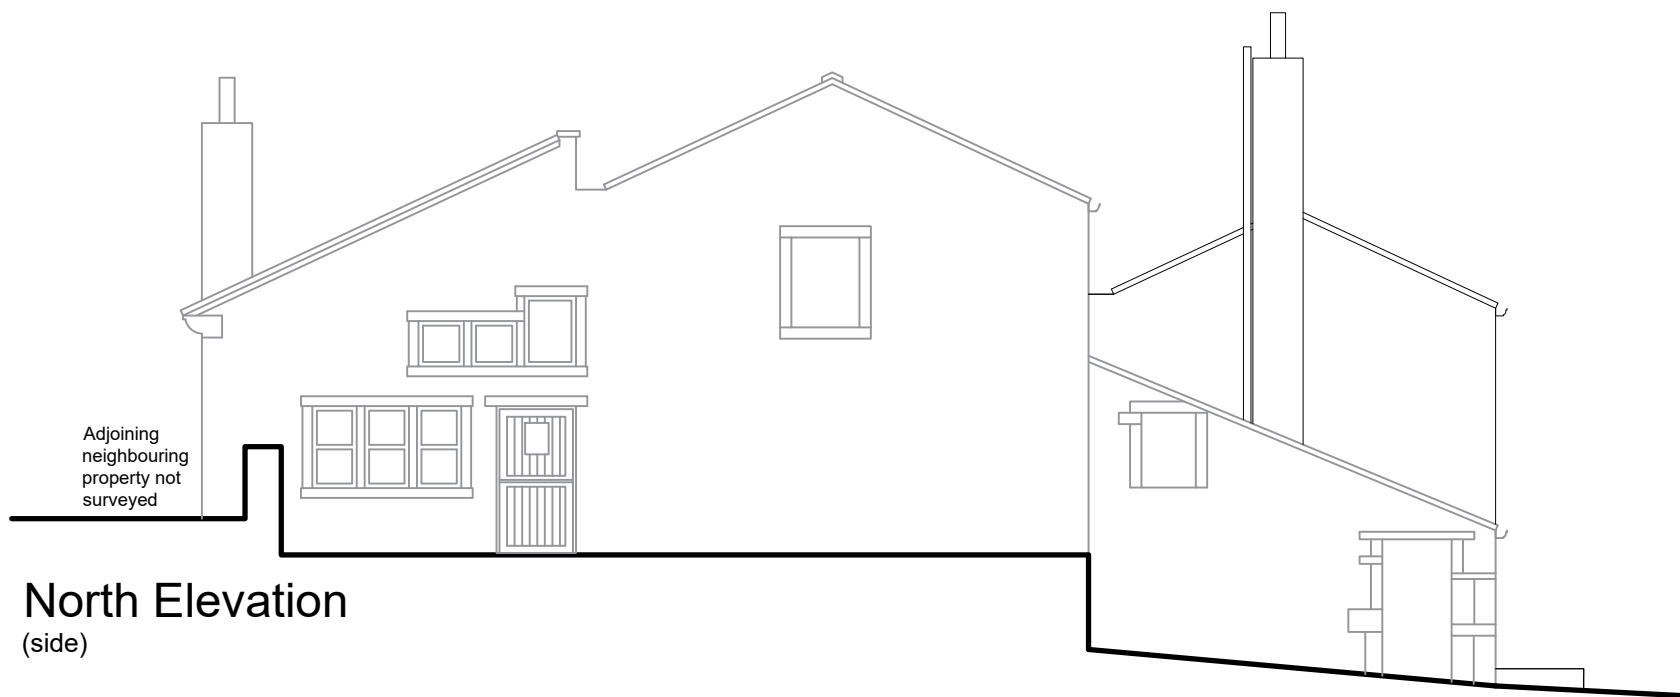

North Elevation
(side)



East Elevation
(front)

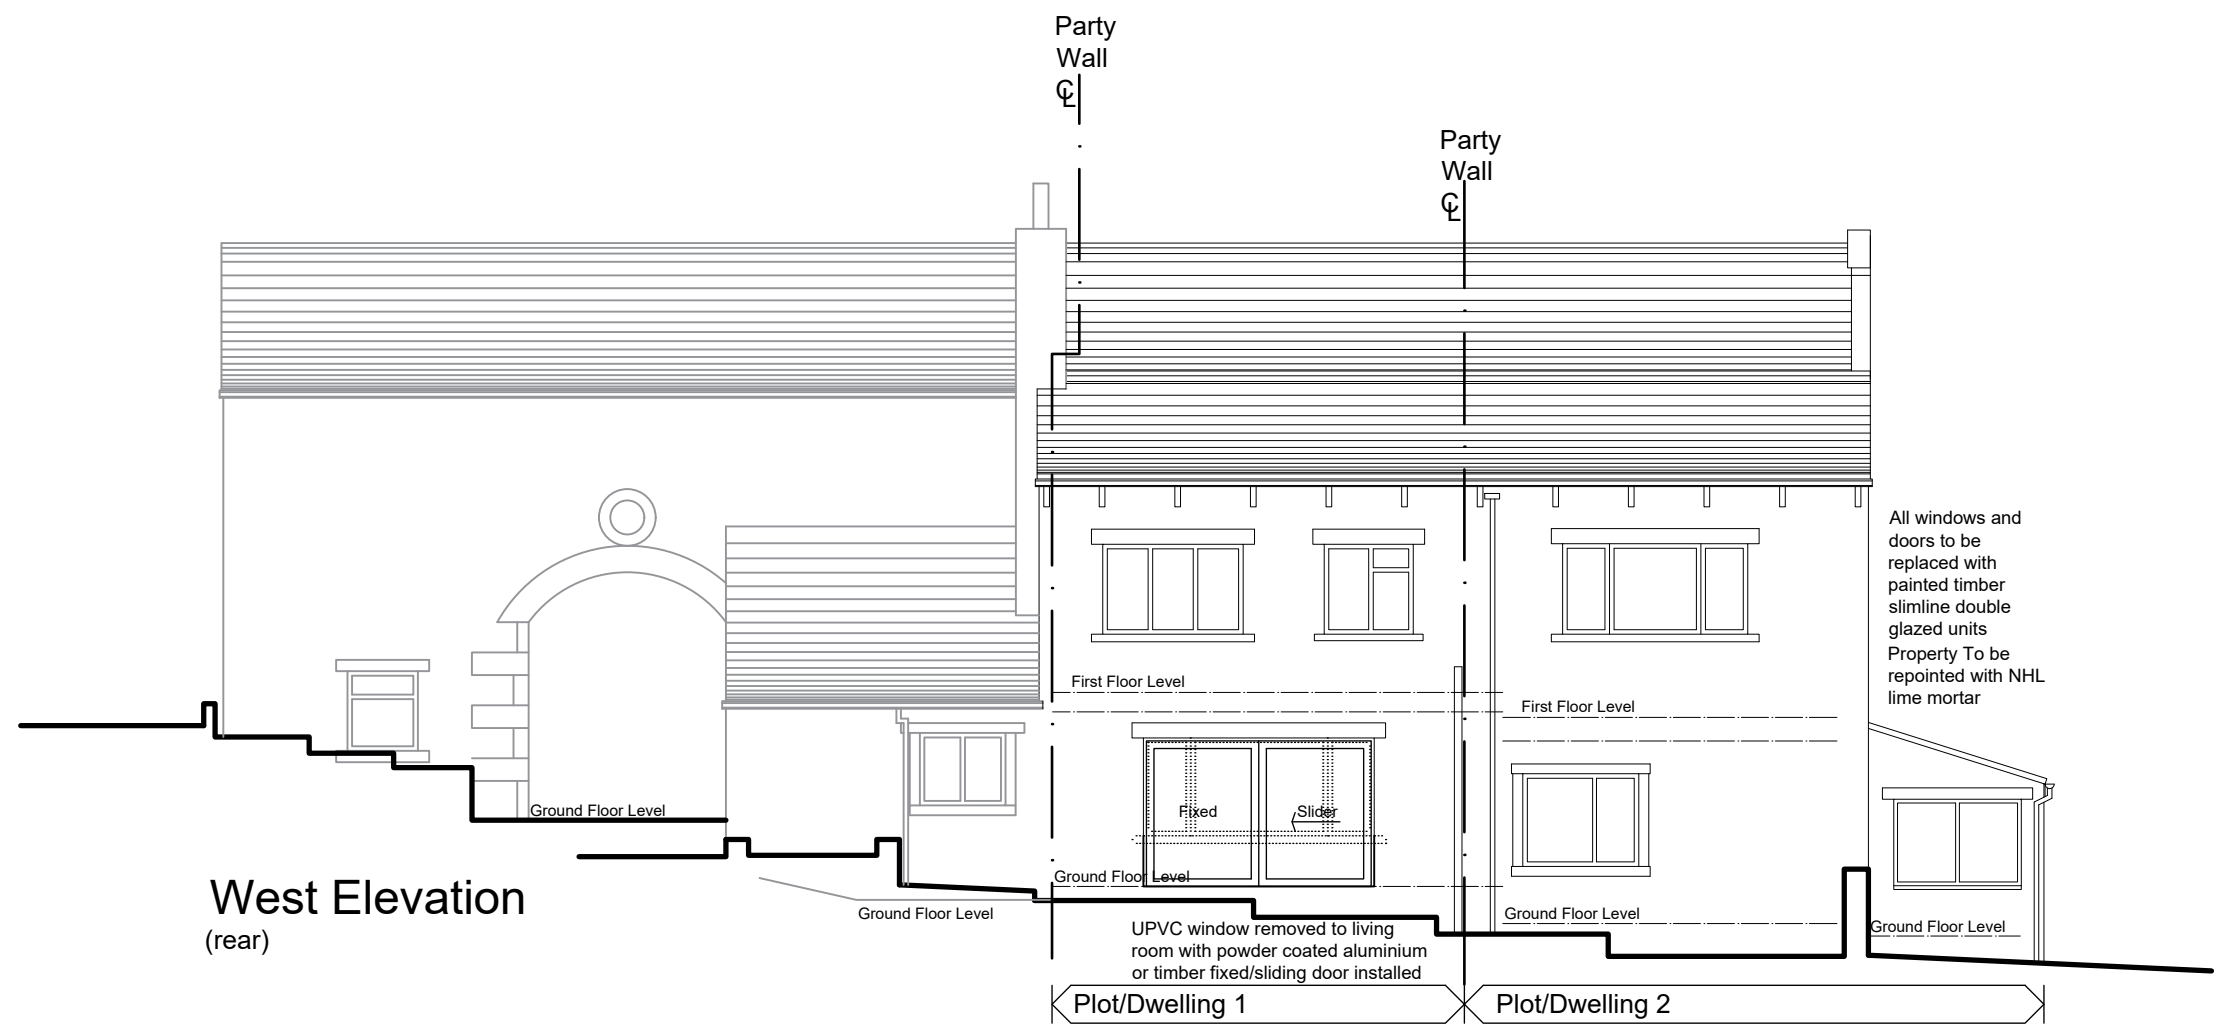

West Elevation
(rear)

