



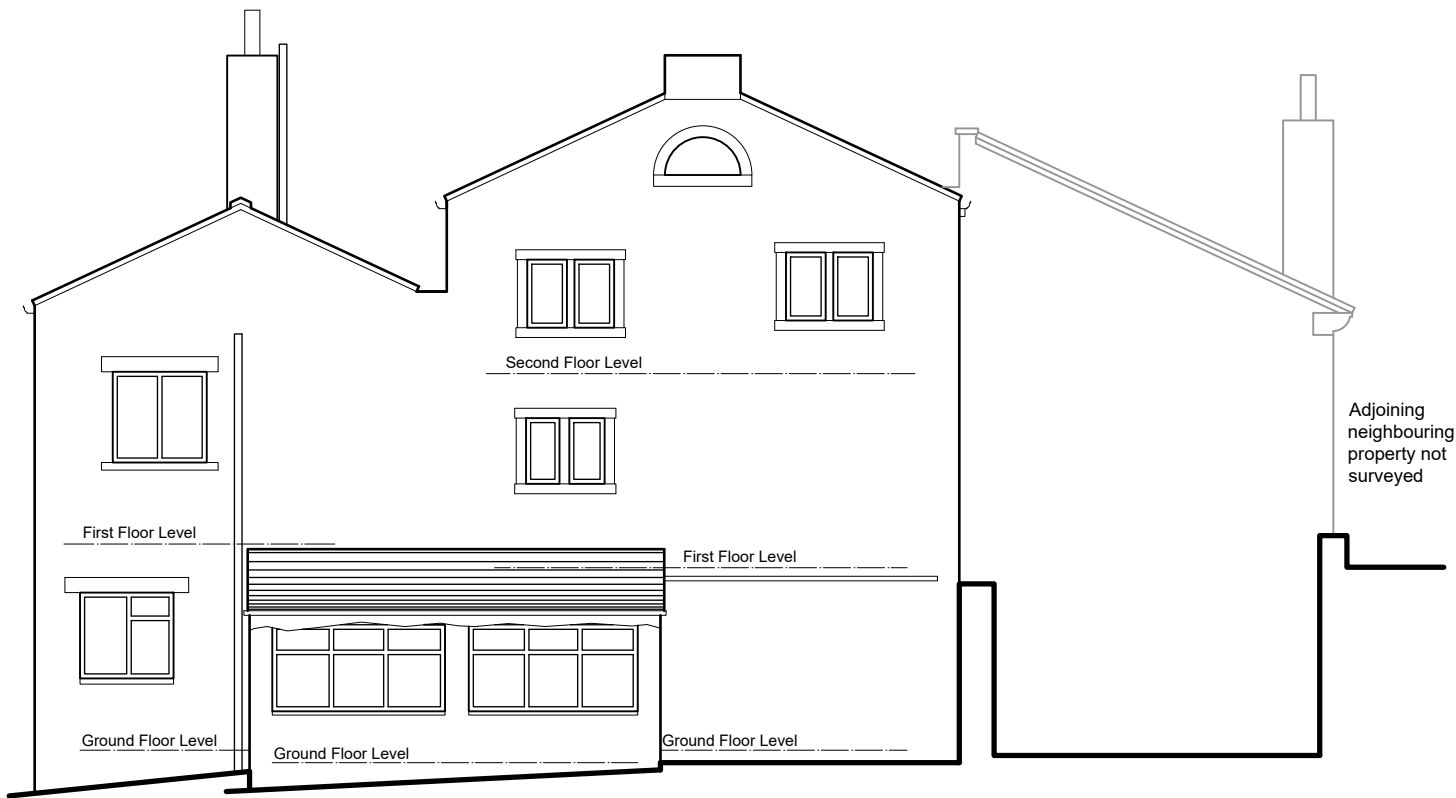

South Elevation
(side)



East Elevation
(front)

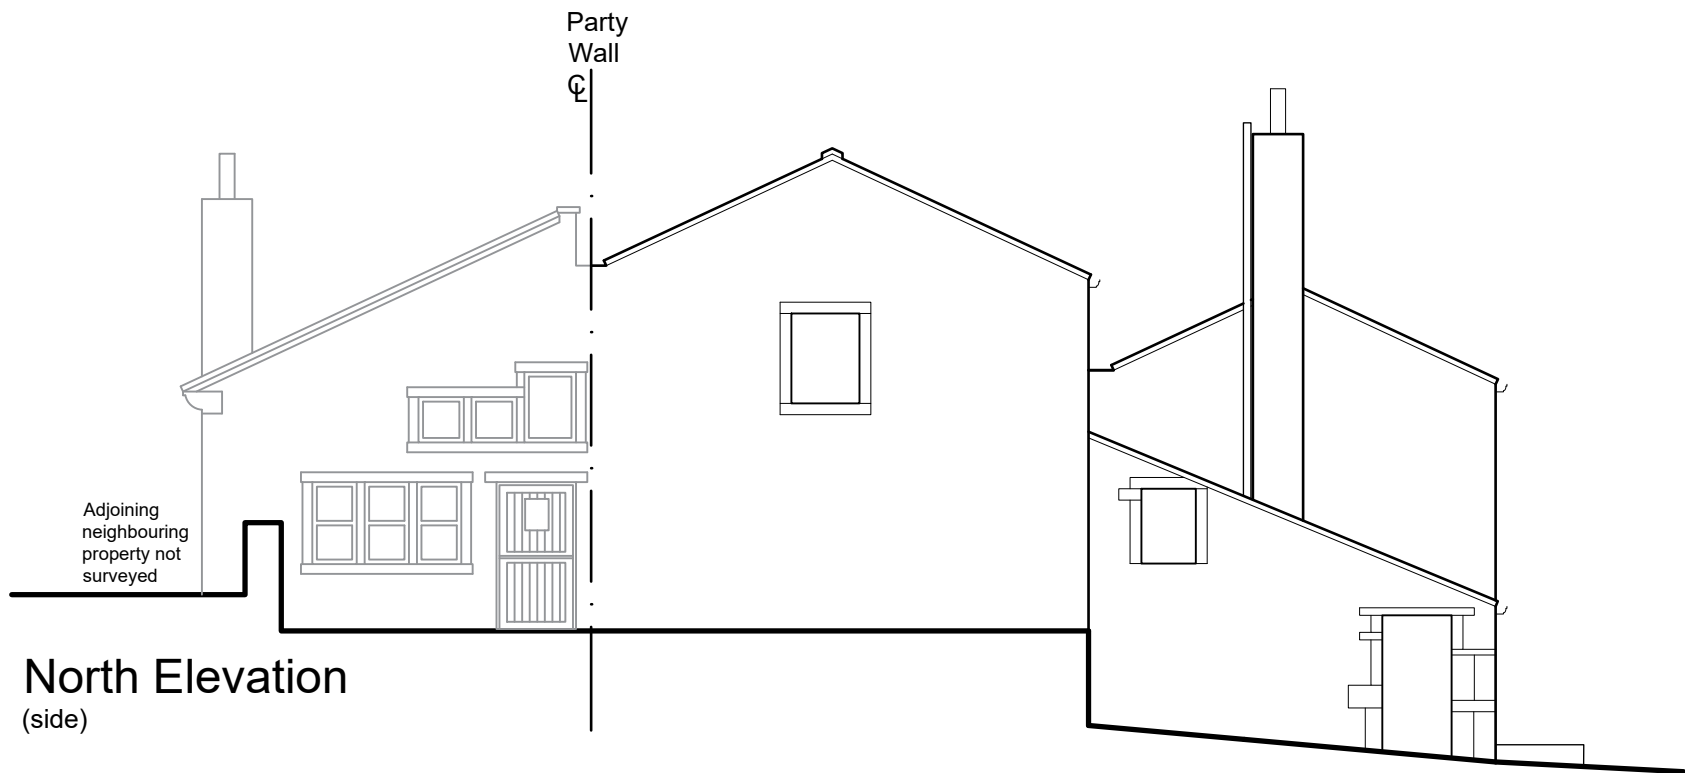

North Elevation
(side)



West Elevation
(rear)

ARCHITECTURE | PLANNING | DESIGN

Malkin Farm

Brow Lane

Holmfirth

HD9 2RJ

07946872499

paul@paulmatthewsarchitectural.co.uk

www.paulmatthewsarchitectural.co.uk

Company Registration Number: 09898149 – Company
Registered in England and Wales

Project

Conversion of 1 Dwelling to 2 Dwellings (Listed
Building) at Stalley Royd Farm, Jackson Bridge,
Holmfirth, HD9 7HX

Client

Mr A Martin

Drawing Title/Issue

Elevations as Existing

scale 1:100 date 03/2026 sheet size A2 dwg. no. 26/1311/04

