




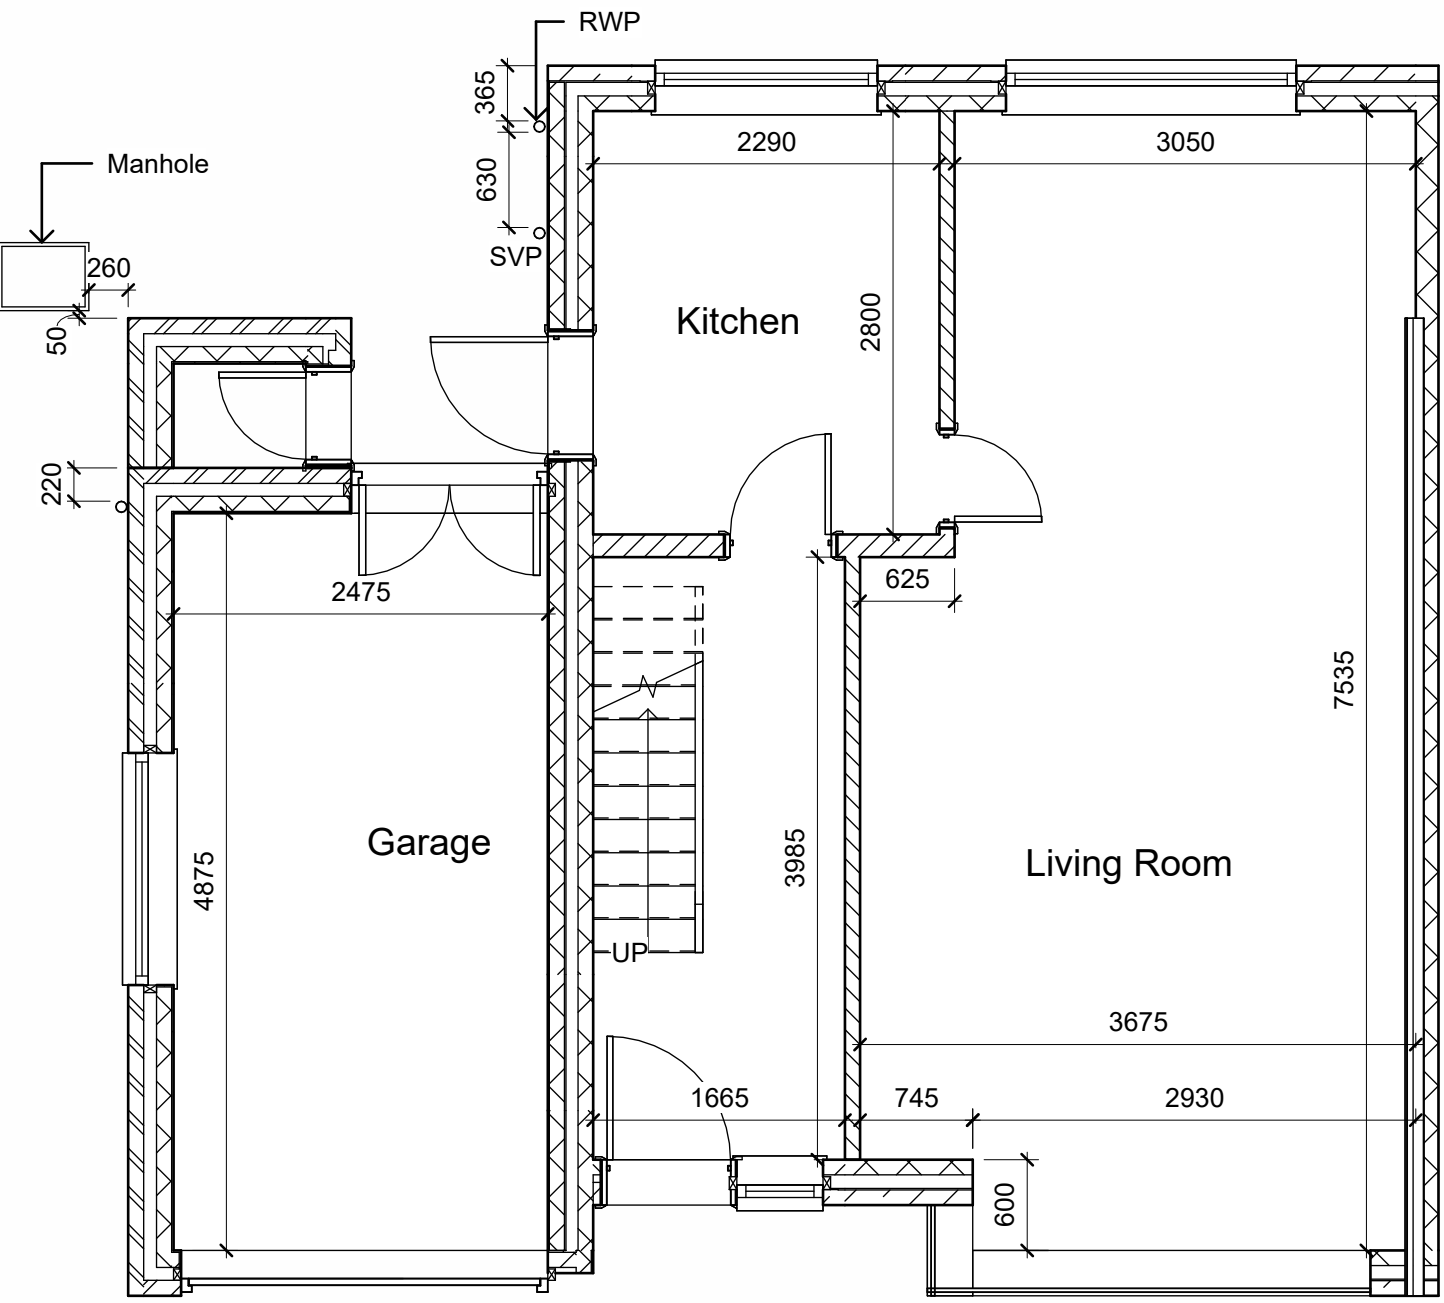


Existing Ground Floor Plan
1 : 50

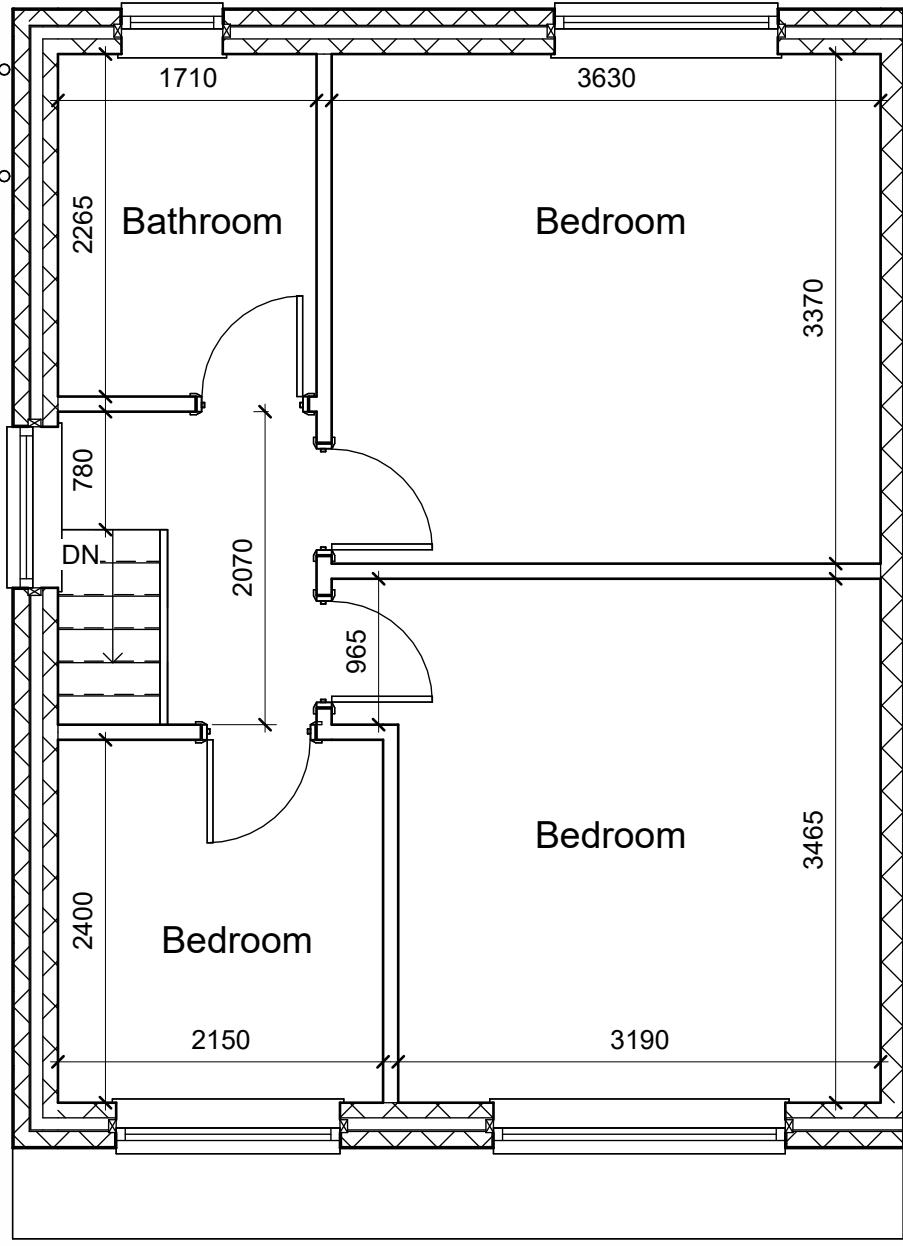


Existing First Floor Plan
1 : 50

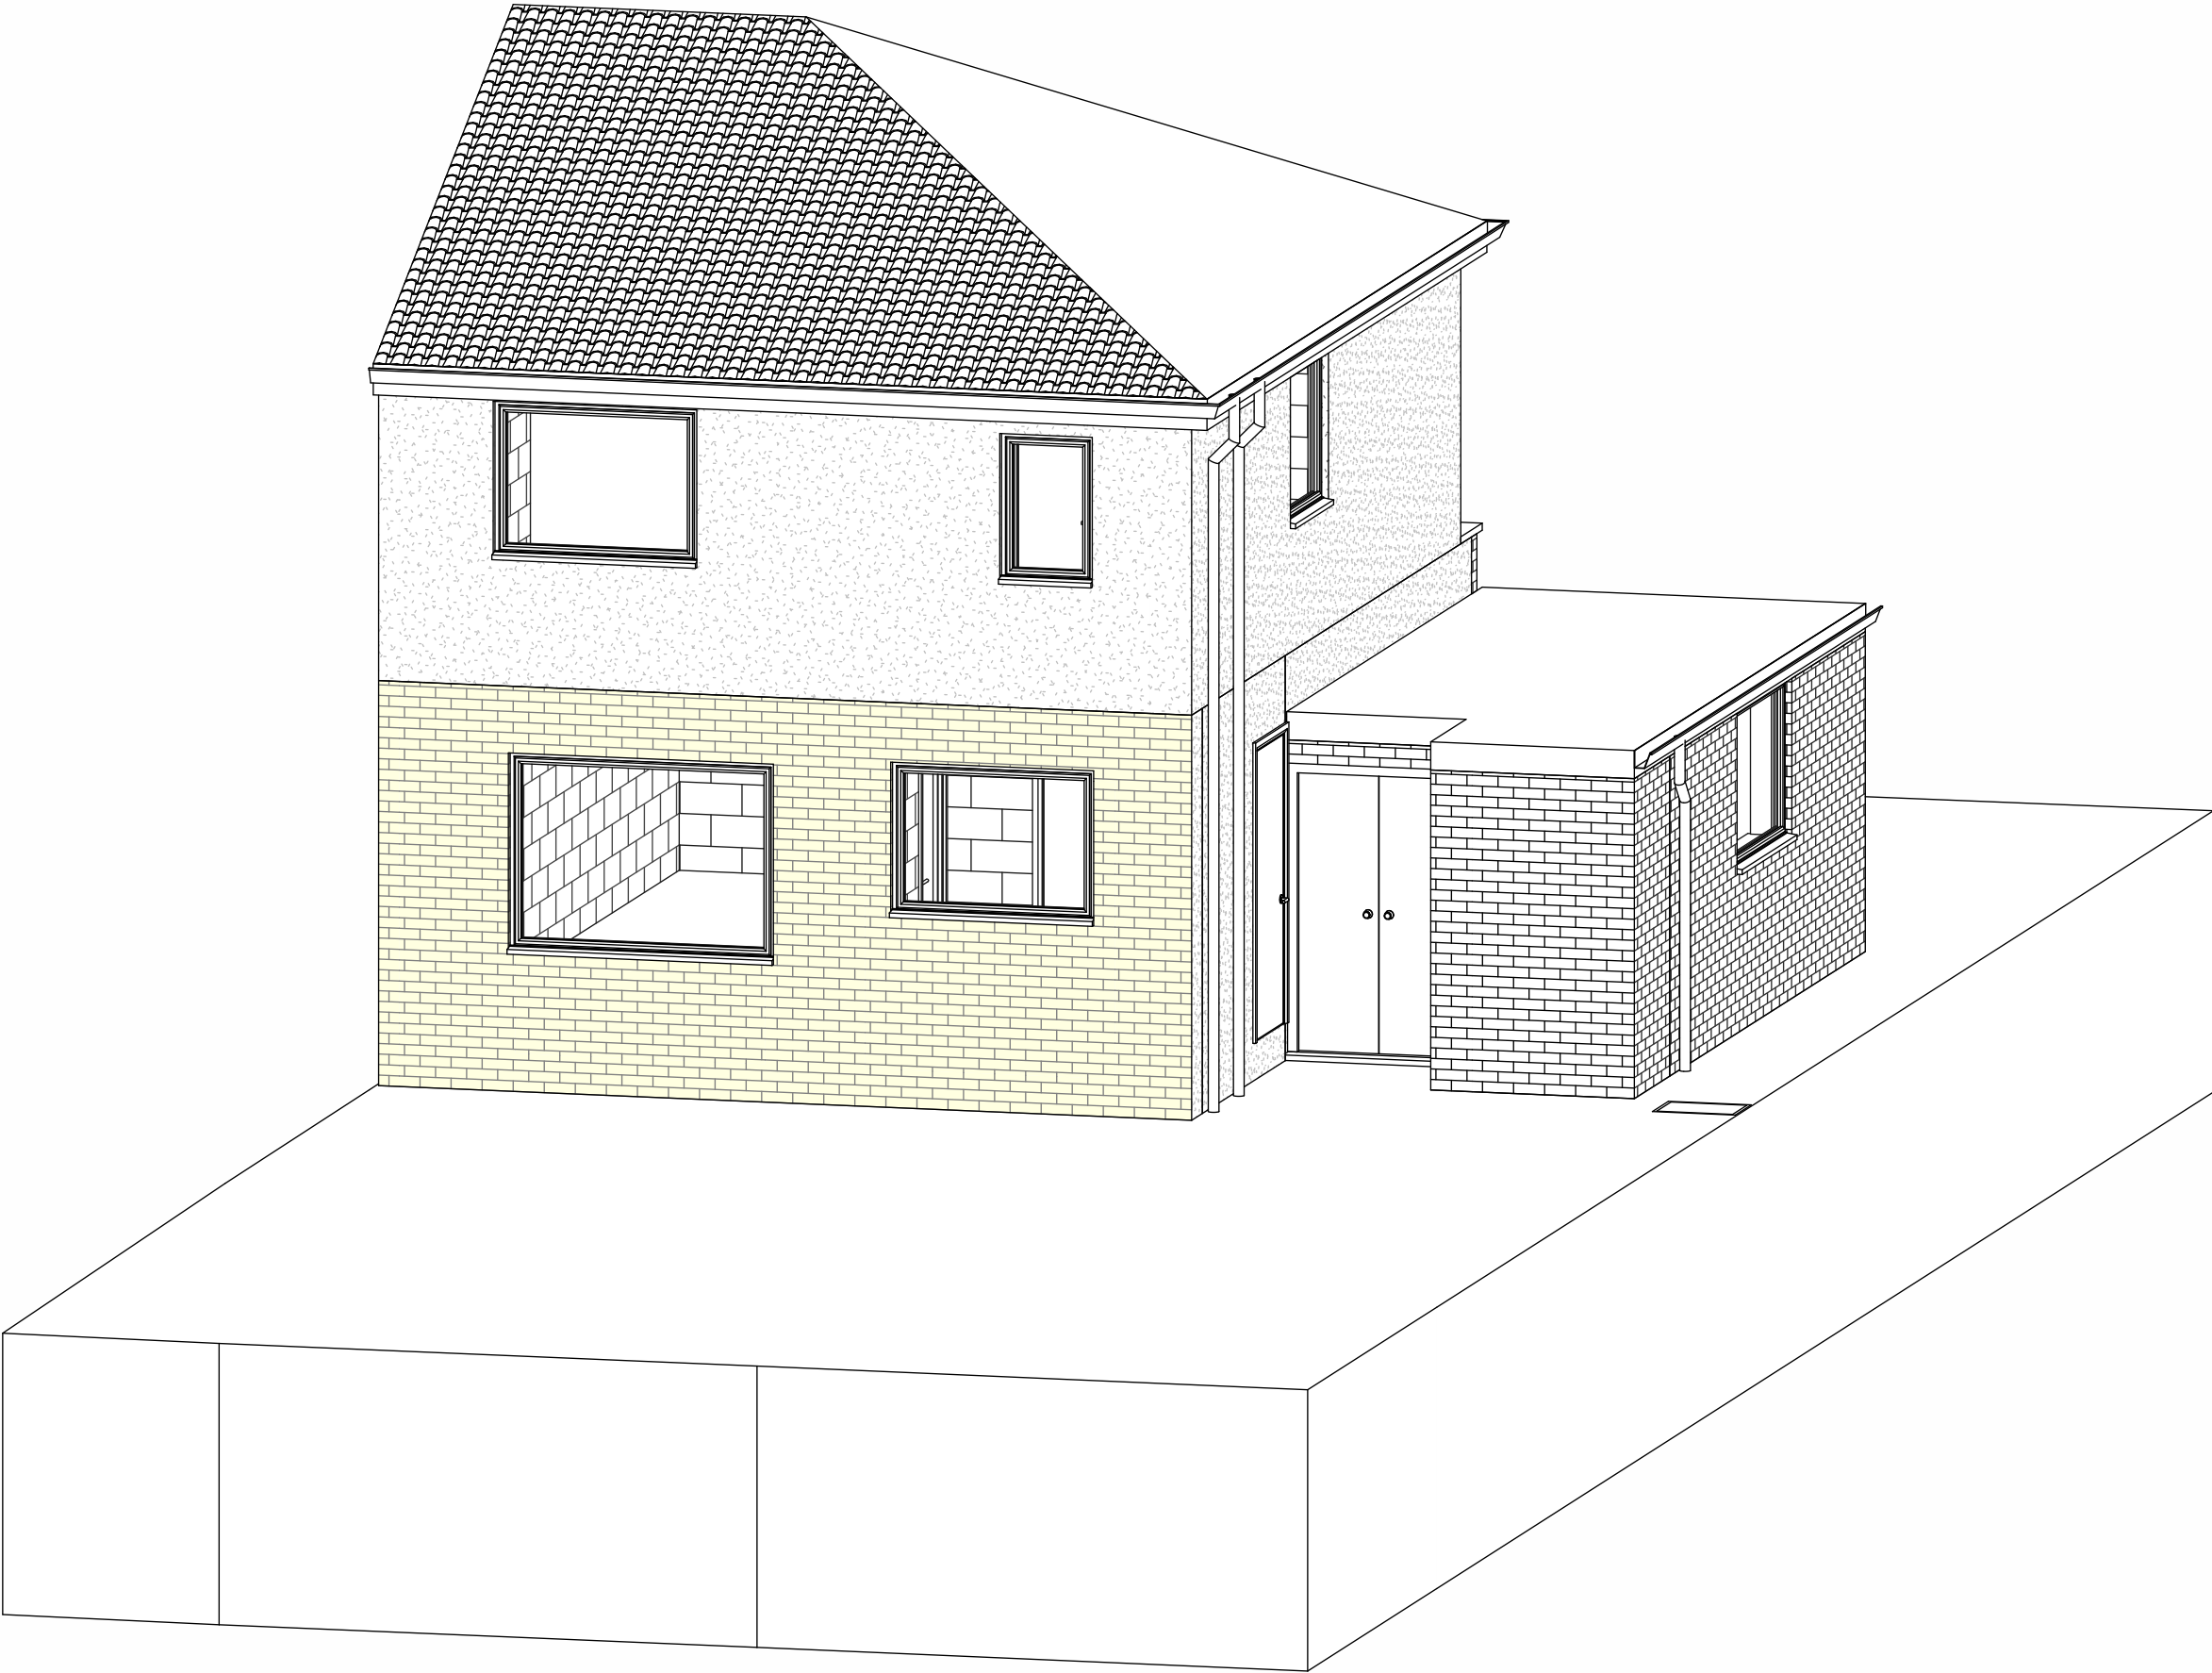


Existing 3D Rear

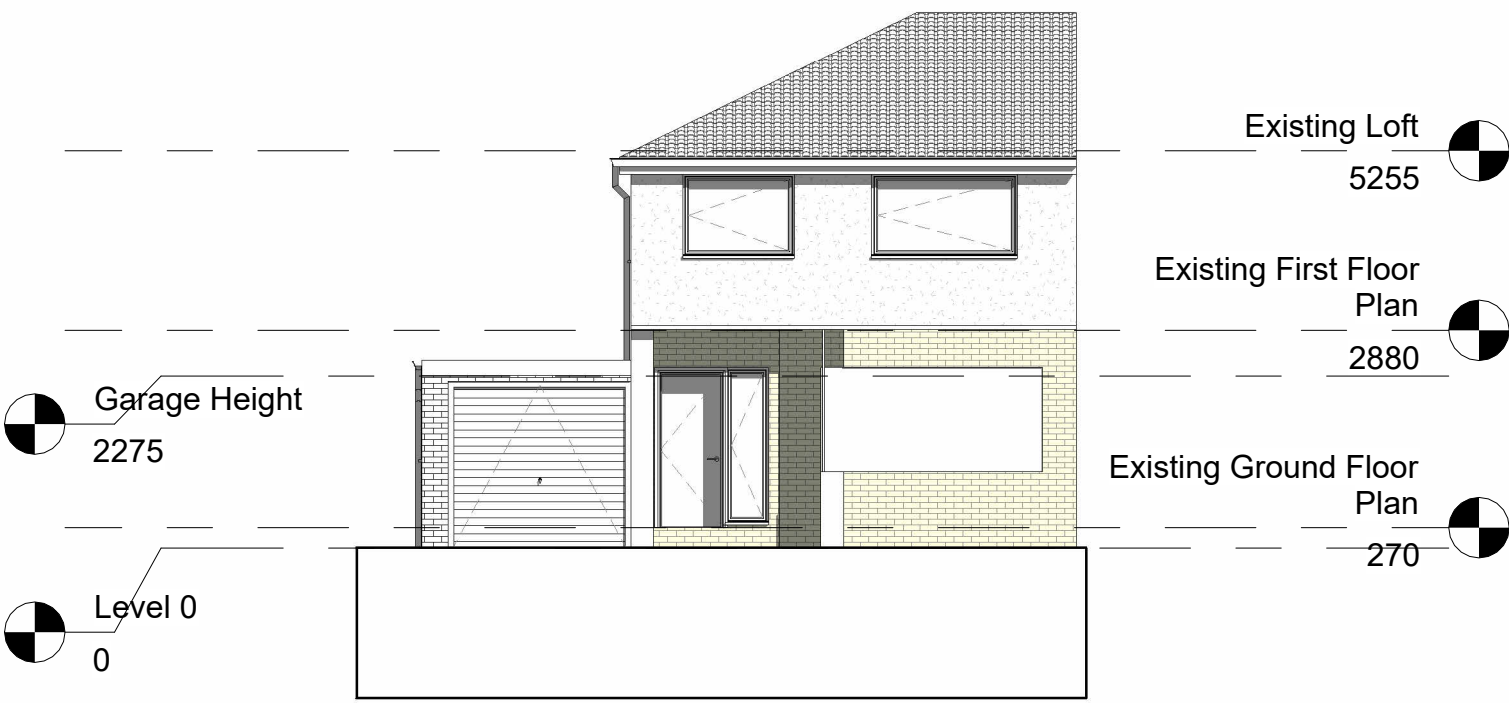


Existing Front Elevation
1 : 100

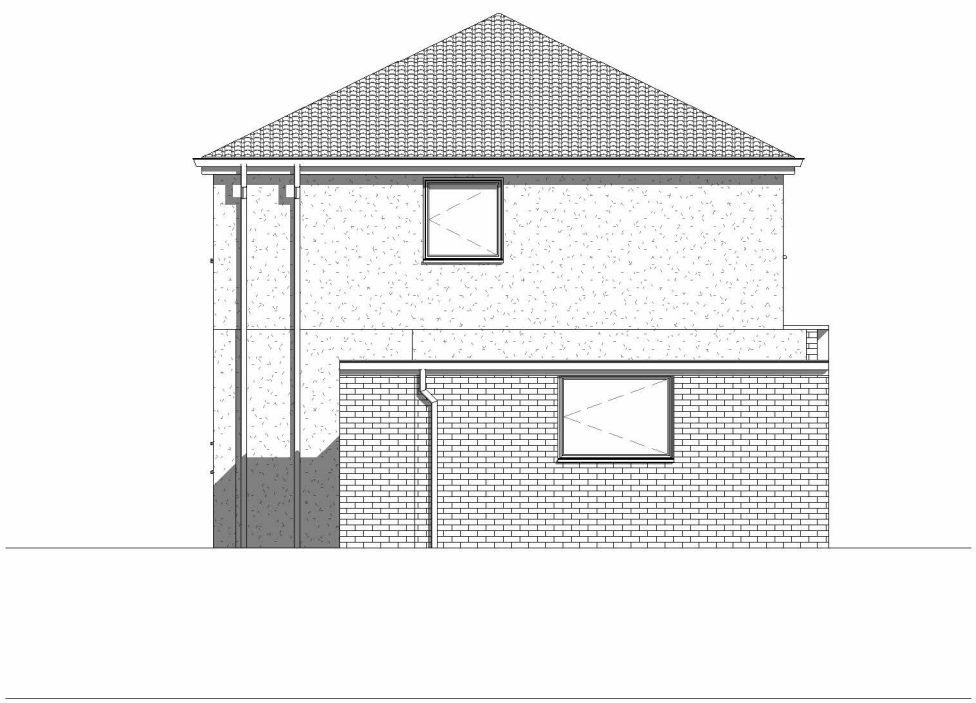


Existing Left Elevation
1 : 100

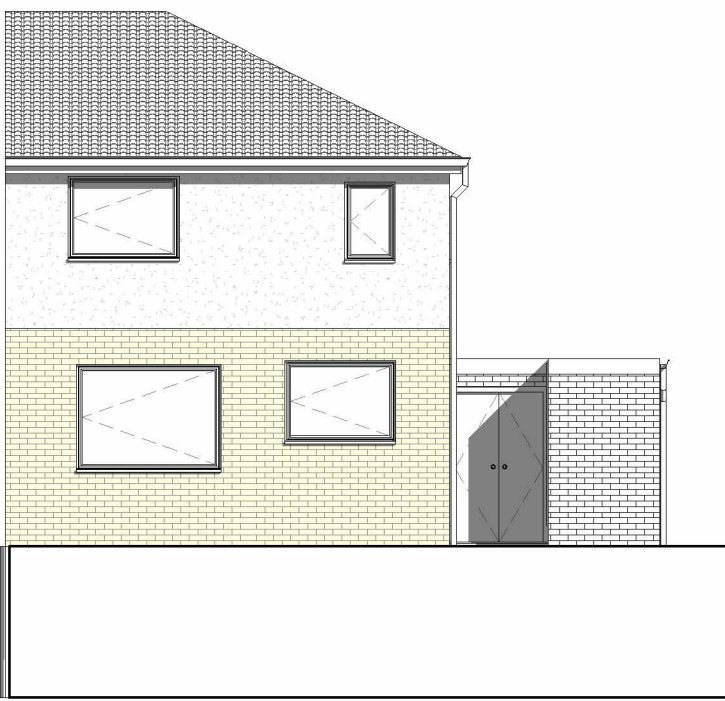

Existing Rear Elevation
1 : 100

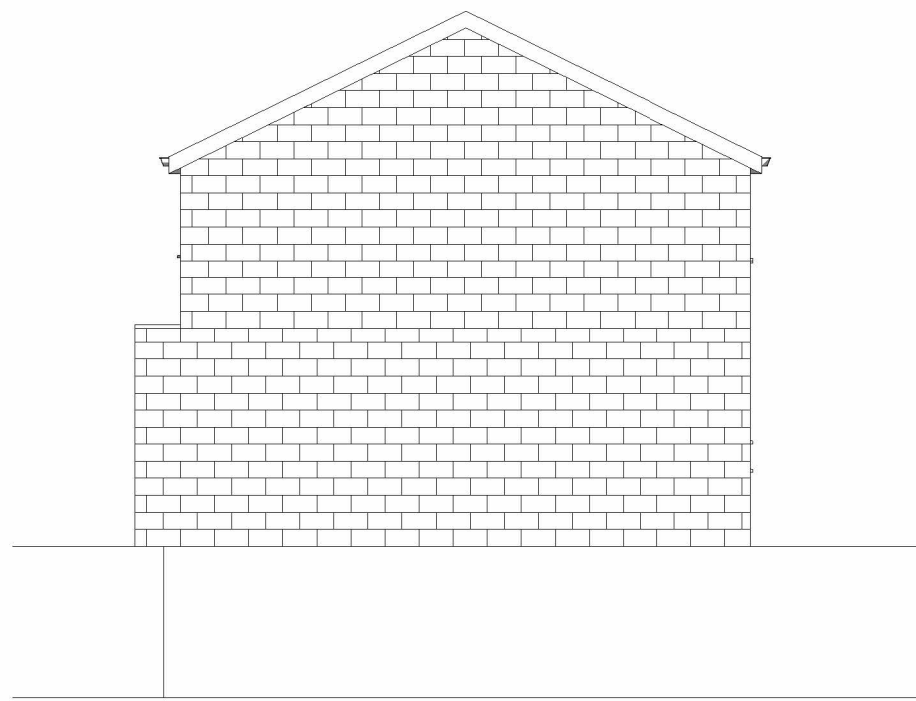

Existing Right Elevation
1 : 100

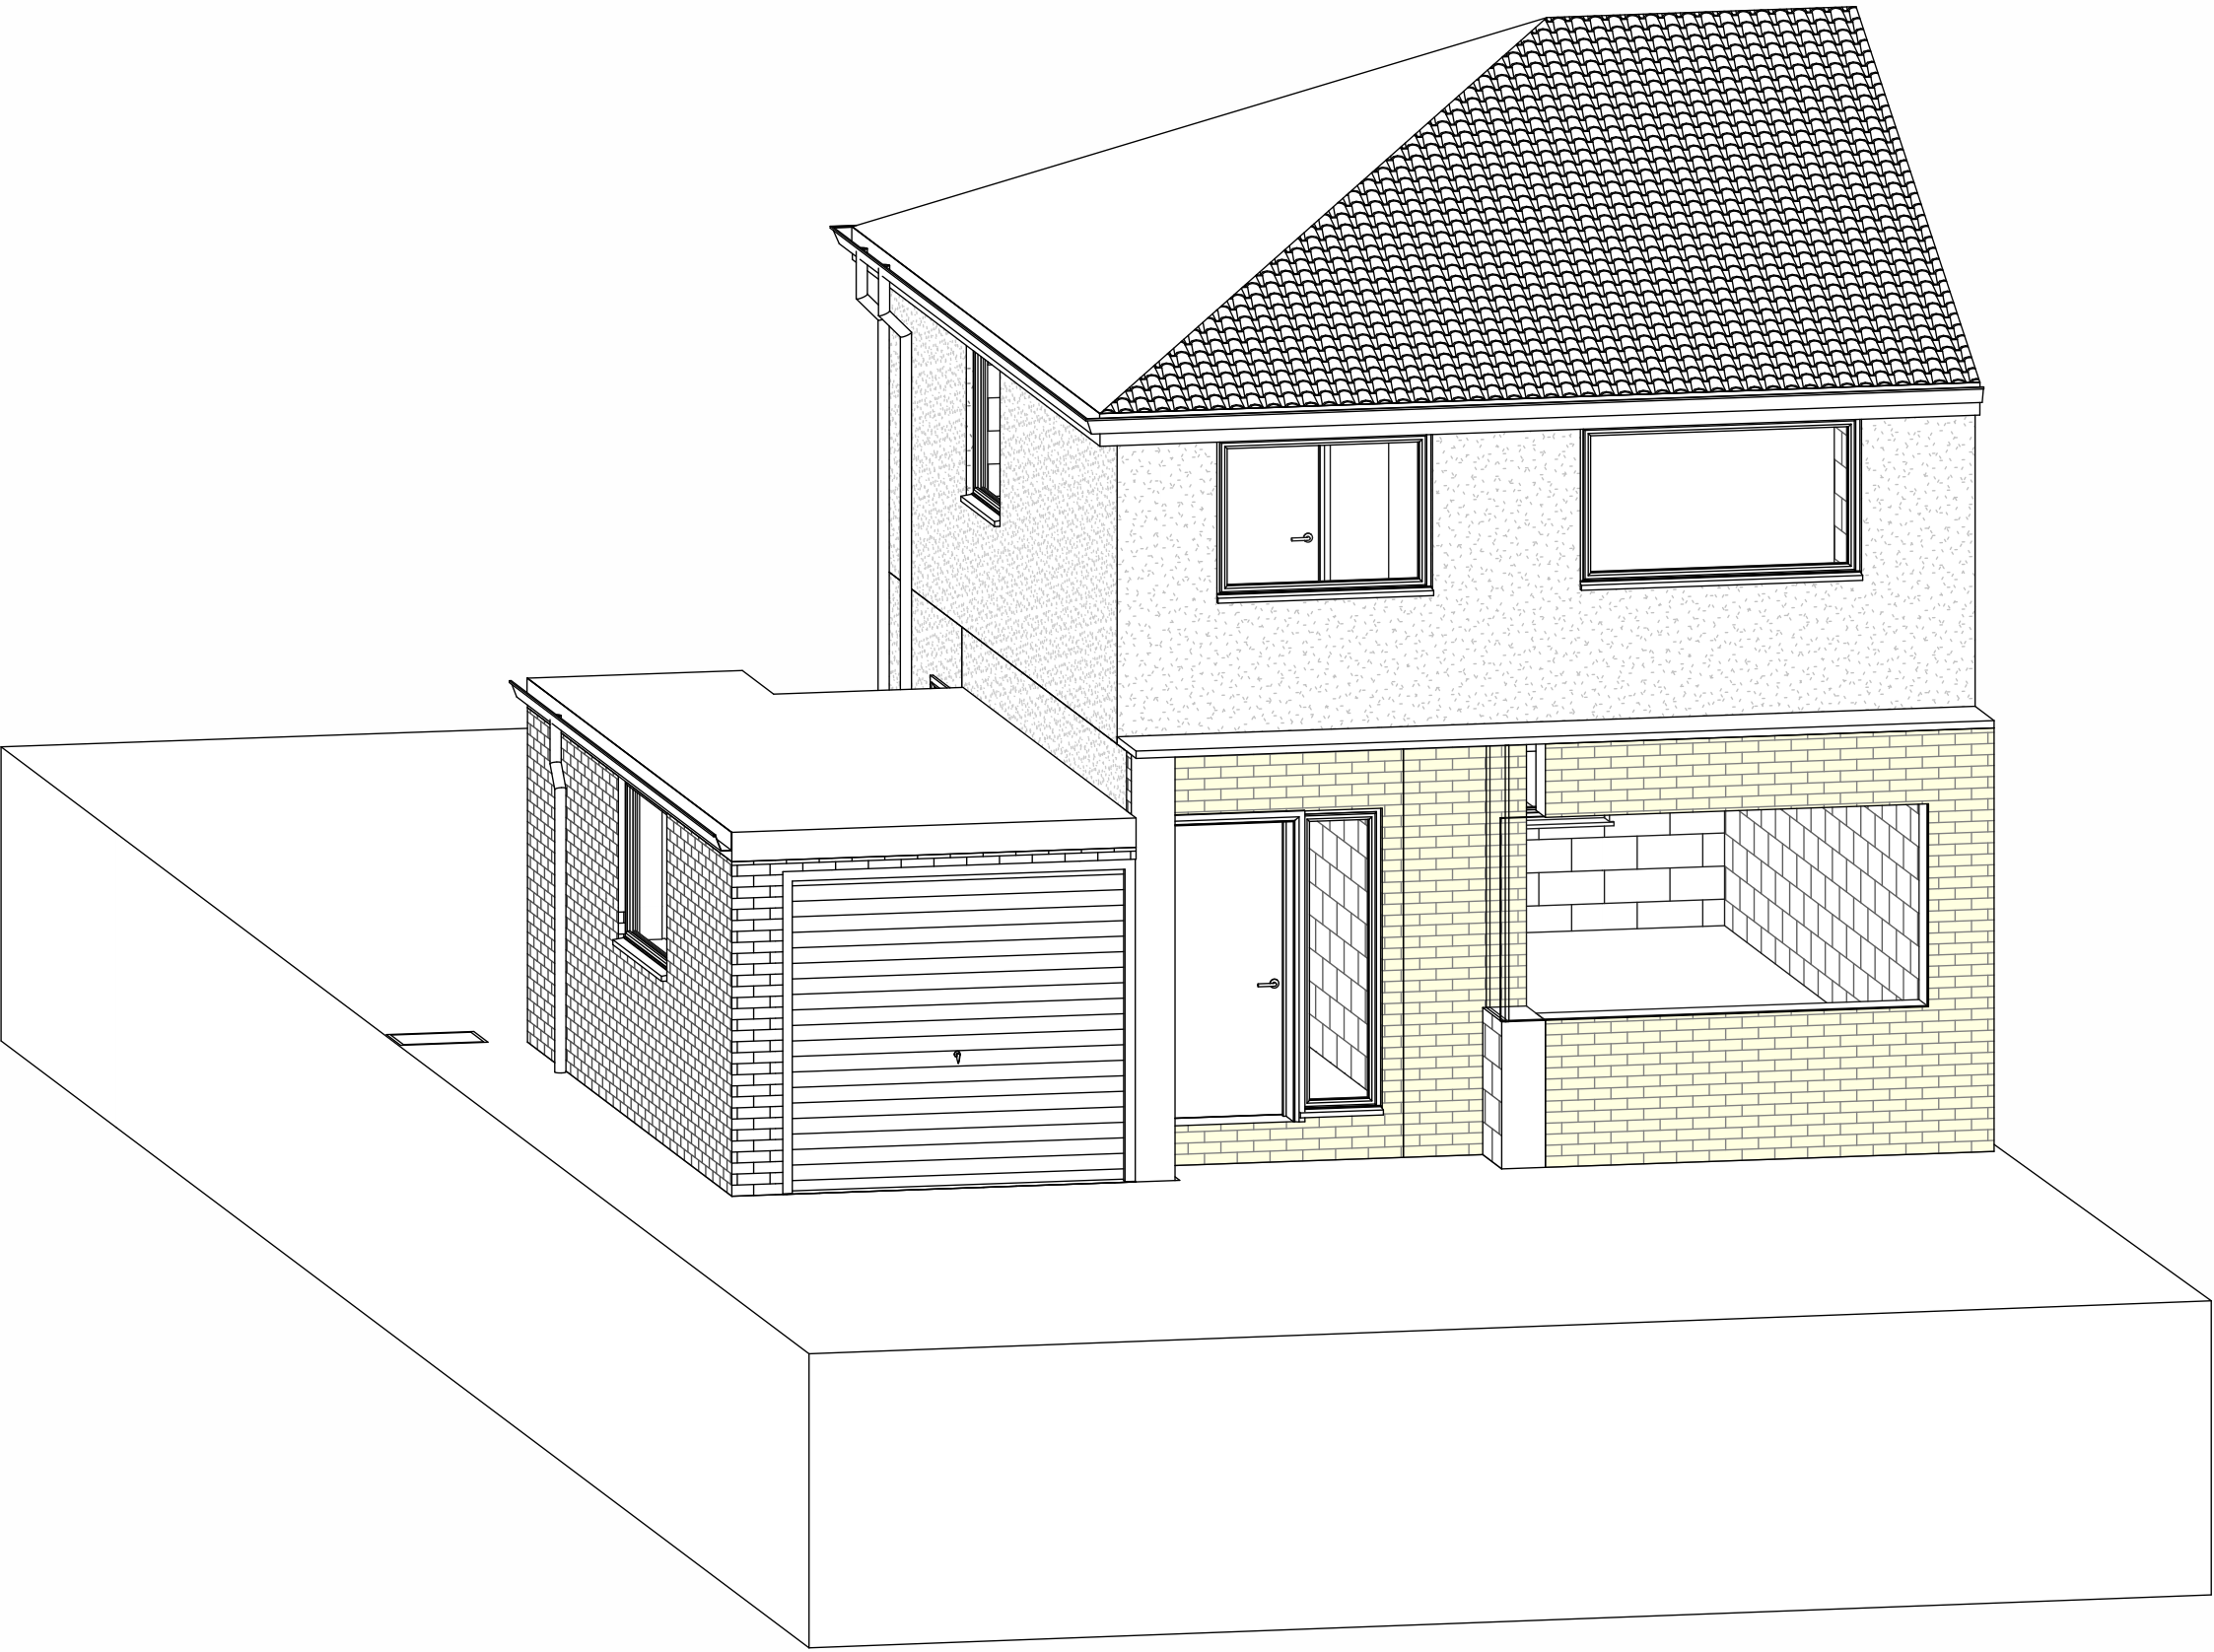

Existing 3D Front

Note:
All Dimensions Are Approximate
And TBC On Site By Contractor

TREND
ARCHITECTURE
T: 01484 941051
plan@trendarchitecture.co.uk
www.trendarchitecture.co.uk

Imtiaz Rasheed
11 Deer Croft Crescent, Salendine Nook,
Huddersfield, HD3 3SG

Drawing Title:
Existing Grouped Plans

Drawing Number: TR-A26-0407-002
Scale: As indicated@A1

Date: 08/05/26
Revision: B

Drawn By: AM
Checked by: JA

Reason For Issue:
Planning