



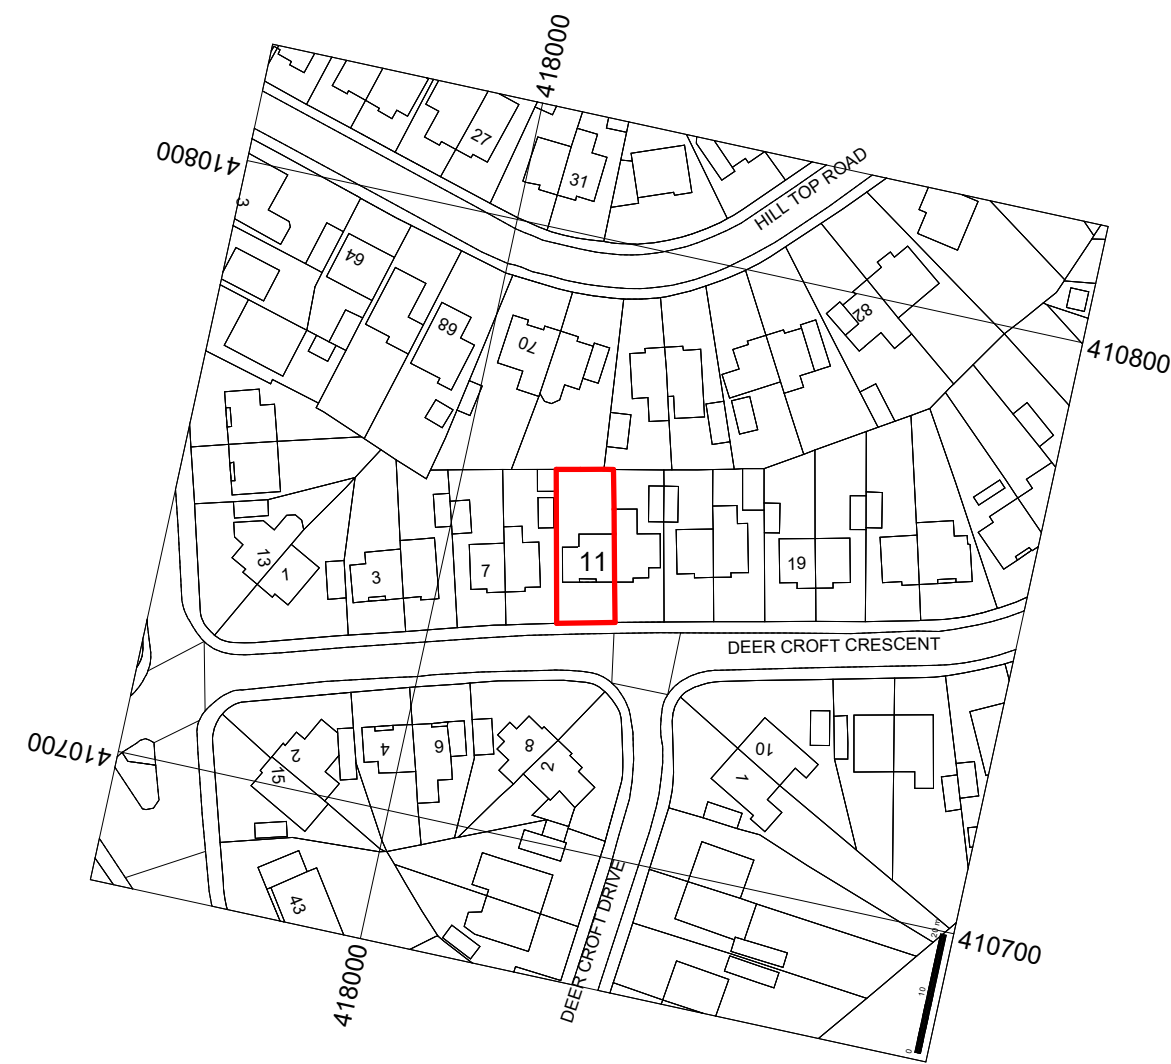

Location Plan  
1 : 1250

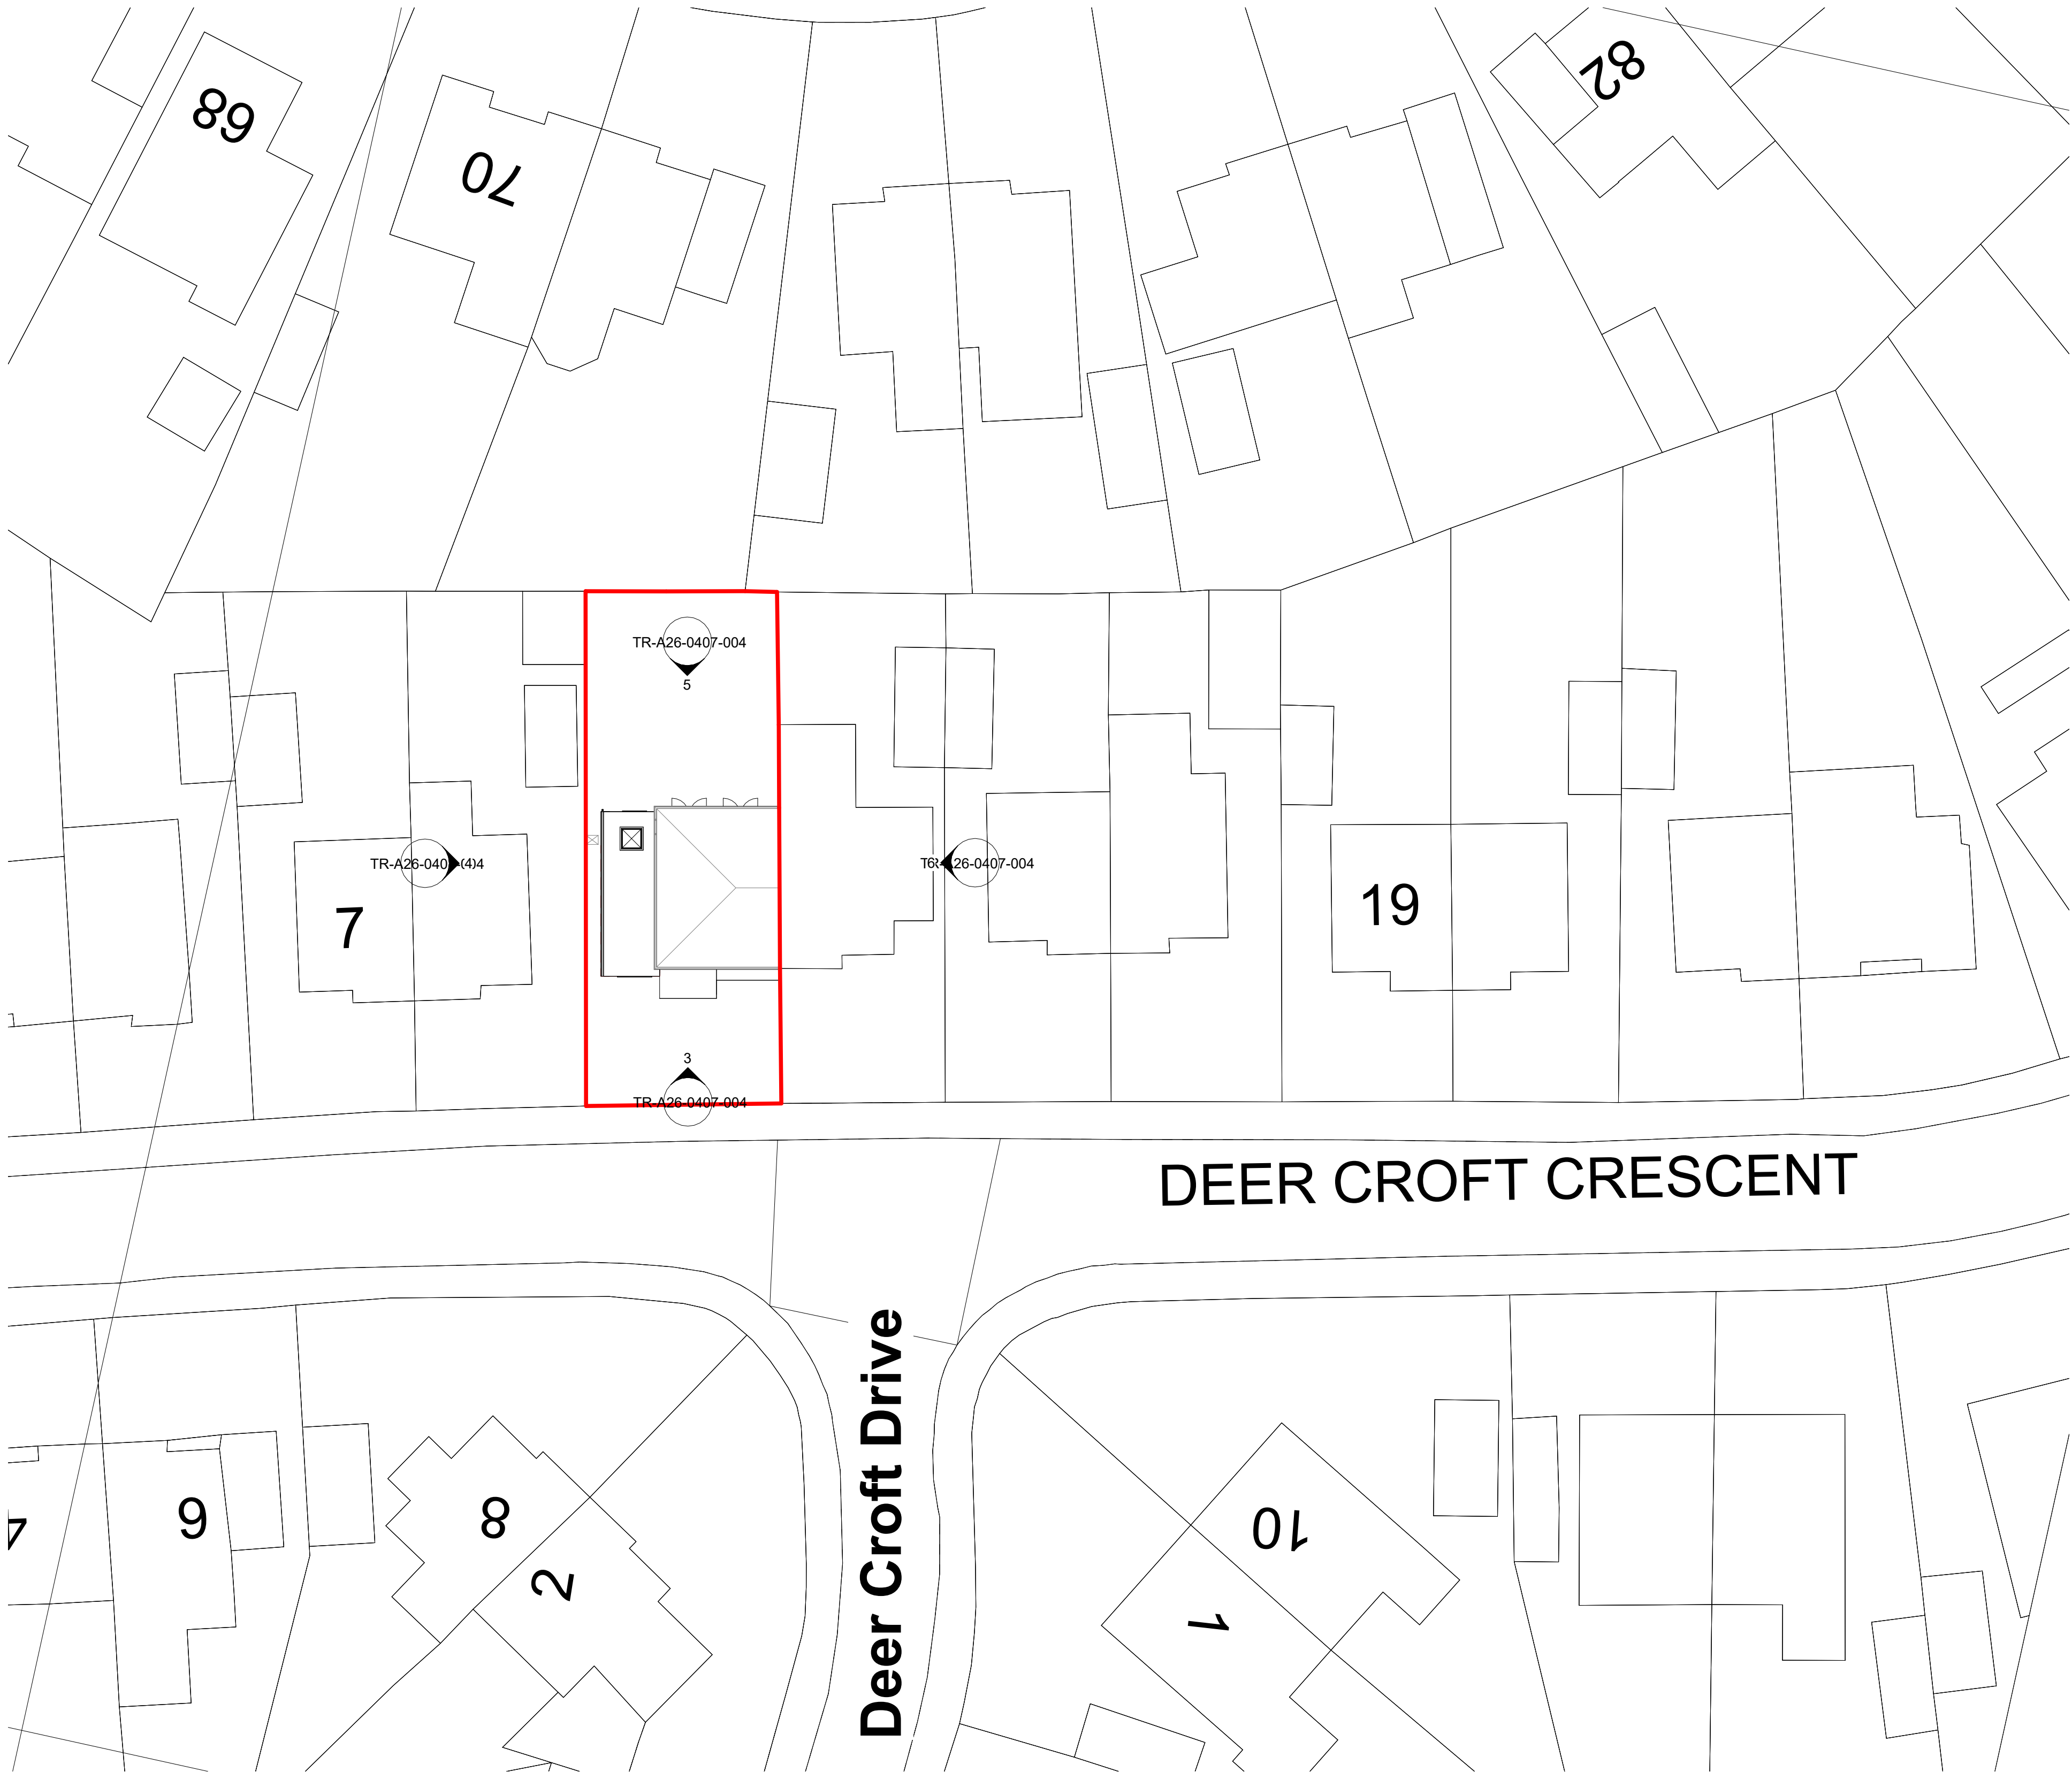

Proposed Site Plan  
1 : 200

**Note:**  
All Dimensions Are Approximate  
And TBC On Site By Contractor



**TREND**  
ARCHITECTURE  
T: 01484 941051  
plan@trendarchitecture.co.uk  
www.trendarchitecture.co.uk

**Imtiaz Rasheed**  
11 Deer Croft Crescent, Salendine Nook,  
Huddersfield, HD3 3SG

Drawing Title:  
Location & Proposed Site Plan

|                 |                 |
|-----------------|-----------------|
| Drawing Number: | Scale:          |
| TR-A26-0407-003 | As indicated@A1 |

|                |             |
|----------------|-------------|
| Date: 08/05/26 | Revision: B |
|----------------|-------------|

|              |                |
|--------------|----------------|
| Drawn By: AM | Checked by: JA |
|--------------|----------------|

Reason For Issue:  
Planning