



EXISTING DRAWINGS

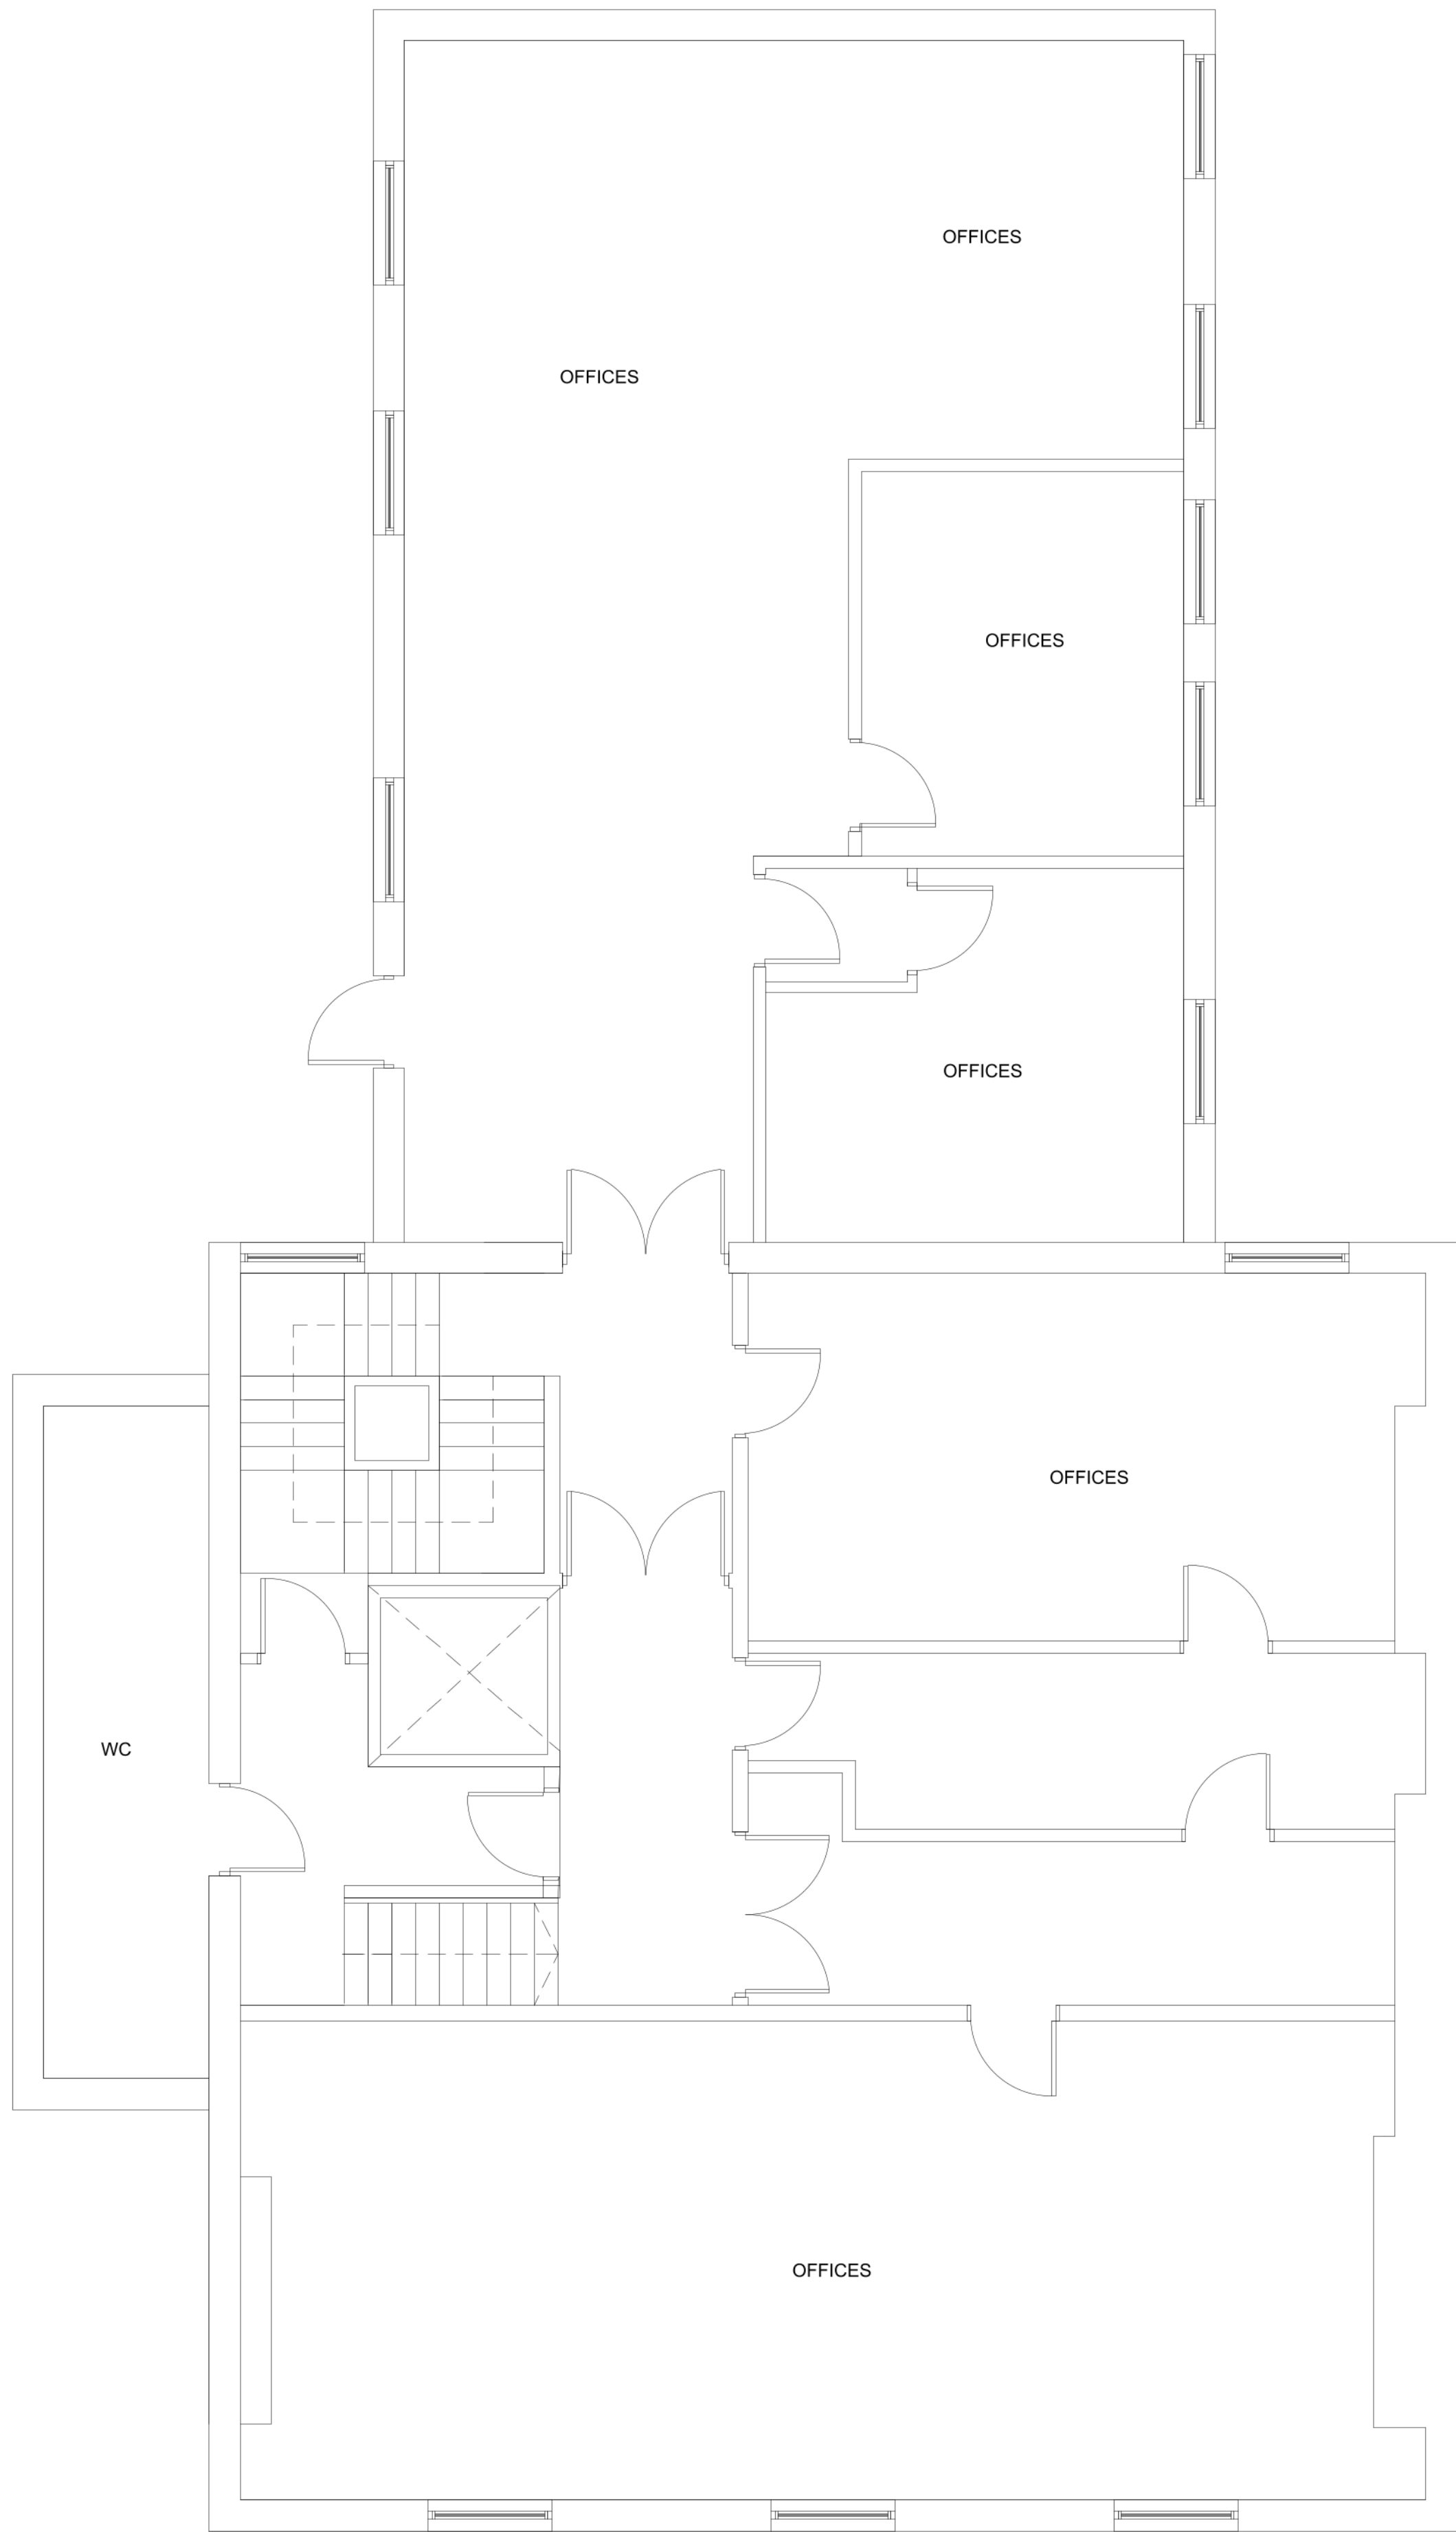

EXISTING FIRST FLOOR PLAN

 

EXISTING SECOND FLOOR PLAN



PLEASE NOTE

THE ARCHITECTURAL DRAWINGS ARE PROTECTED UNDER COPYRIGHT LAW, THESE DRAWINGS MAY NOT BE REPRODUCED WITHOUT THE EXPRESS CONSENT OF THE ORIGINAL COPYRIGHT OWNER.

REVISION

REV	DATE	DESCRIPTION
A	00.00.0000	XXXXXXXXXXXXXXXXXXXXXXXXXXXXXXXXXXXXXXXXXXXX

SITE LOCATION PLAN

EXISTING LOCATION PLAN

SCALE 1:500 @A1


PLANNING-DRAWING-121750-01

KEY 1

EXISTING BUILDING FOOTPRINT

- PROPOSED GREY ROOF TILE TO MATCH EXISTING
- PROPOSED FASCIAS, SOFFITS & GUTTERS TO MATCH EXISTING
- RAINWATER PIPES TO MATCH EXISTING
- PROPOSED RENDER TO MATCH EXISTING
- PROPOSED UPVC WINDOWS & DOOR TO MATCH EXISTING

N

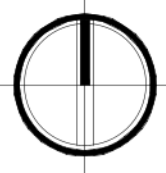

DRAWING
REFERENCE:

123400-01

EXISTING
DRAWINGS

DRAWING TITLE:

EXISTING FLOOR PLANS

PROJECT TITLE:

CHANGE OF USE FROM OFFICES TO SELF
CONTAINED ACCOMMODATION

CLIENT DETAILS:

9, RAMSDEN STREET,
HUDDERSFIELD,
HD1 2SX

DRAWING STATUS: PLANNING-DRAWING

SCALE: 1:50@A1



Contact Us:
www.bellevuearchitecture.co.uk

Contact number: +44 07388827061
info@bellevuearchitecture.co.uk