



PROPOSED DRAWINGS

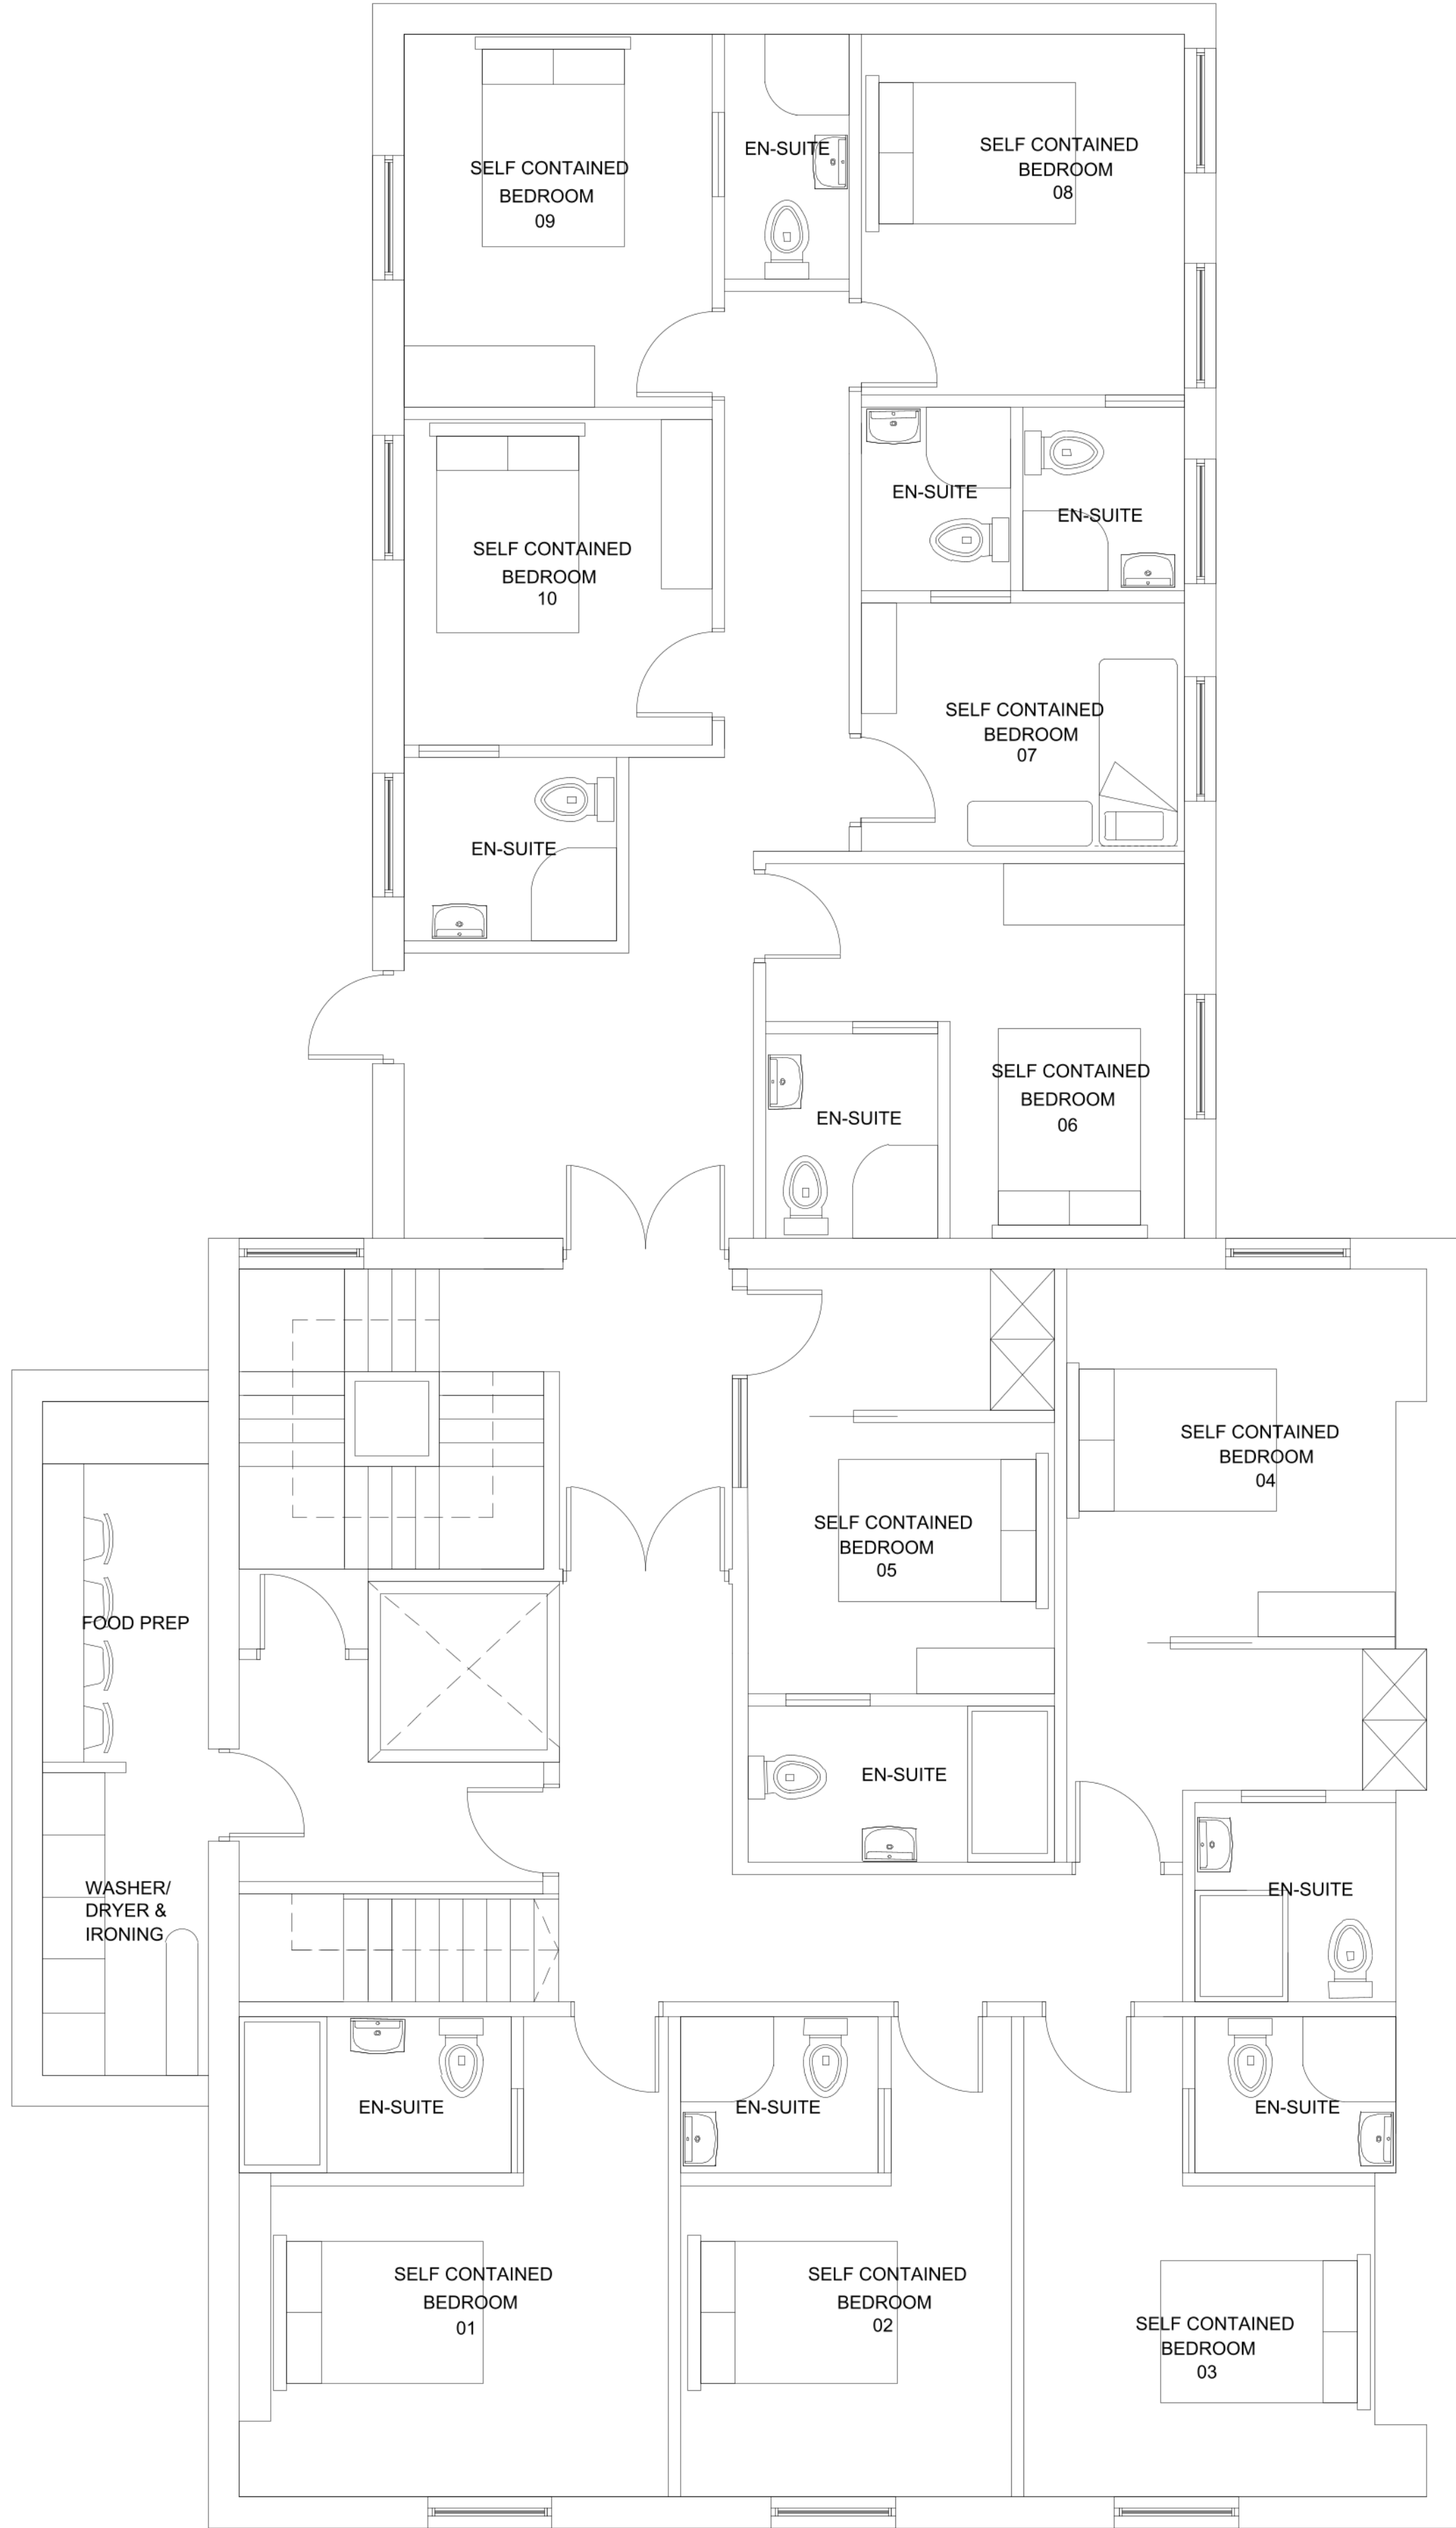

PROPOSED FIRST FLOOR PLAN

0 1 2 3 4 5m

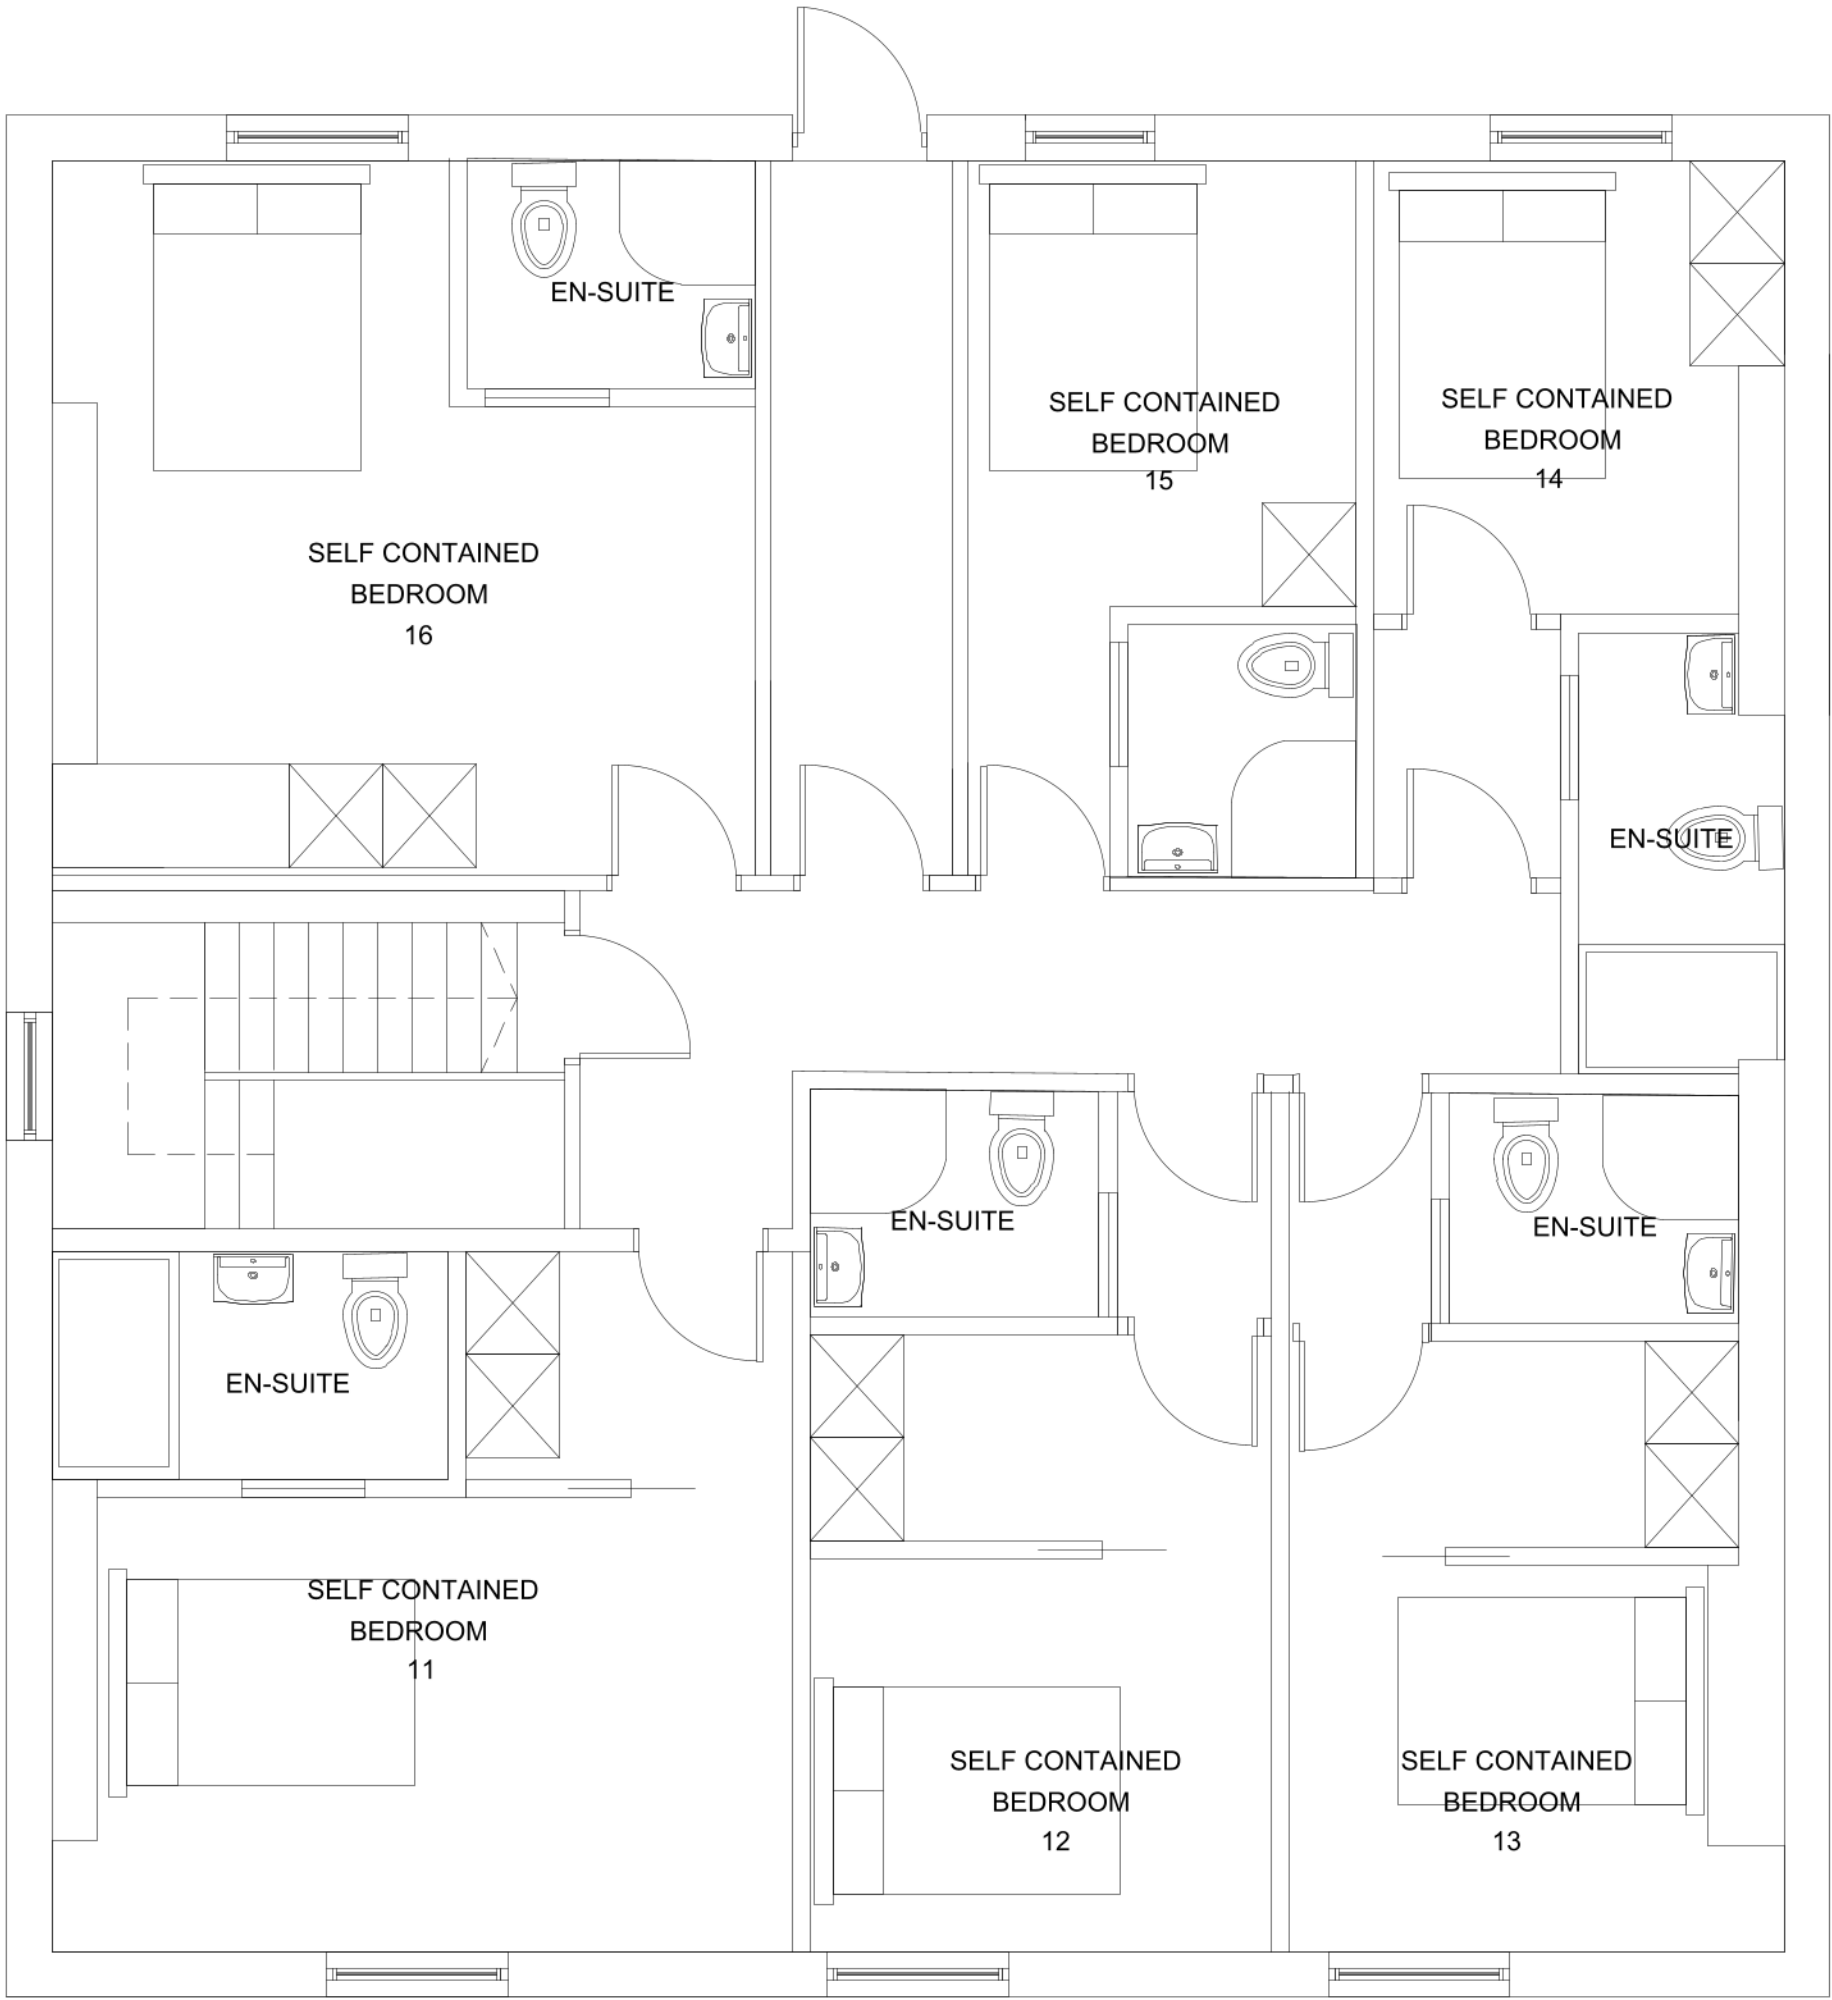

PROPOSED SECOND FLOOR PLAN

0 1 2 3 4 5m

PLEASE NOTE

THE ARCHITECTURAL DRAWINGS ARE PROTECTED UNDER COPYRIGHT LAW, THESE DRAWINGS MAY NOT BE REPRODUCED WITHOUT THE EXPRESS CONSENT OF THE ORIGINAL COPYRIGHT OWNER.

REVISION

REV	DATE	DESCRIPTION
A	00.00.0000	XXXXXXXXXXXXXXXXXXXXXXXXXXXXXXXXXXXX

SITE LOCATION PLAN

EXISTING LOCATION PLAN

SCALE 1:500 @A1

PLANNING-DRAWING-121750-01

KEY 1

- EXISTING BUILDING FOOTPRINT
- PROPOSED GREY ROOF TILE TO MATCH EXISTING
- PROPOSED FASCIAS, SOFFITS & GUTTERS TO MATCH EXISTING
- RAINWATER PIPES TO MATCH EXISTING
- PROPOSED RENDER TO MATCH EXISTING
- PROPOSED UPVC WINDOWS & DOOR TO MATCH EXISTING

DRAWING REFERENCE:

123400-01

EXISTING DRAWINGS

DRAWING TITLE:
EXISTING FLOOR PLANS

PROJECT TITLE:
CHANGE OF USE FROM OFFICES TO SELF CONTAINED ACCOMMODATION

CLIENT DETAILS:
9, RAMSDEN STREET,
HUDDERSFIELD,
HD1 2SX

DRAWING STATUS: PLANNING-DRAWING

SCALE: 1:50@A1