




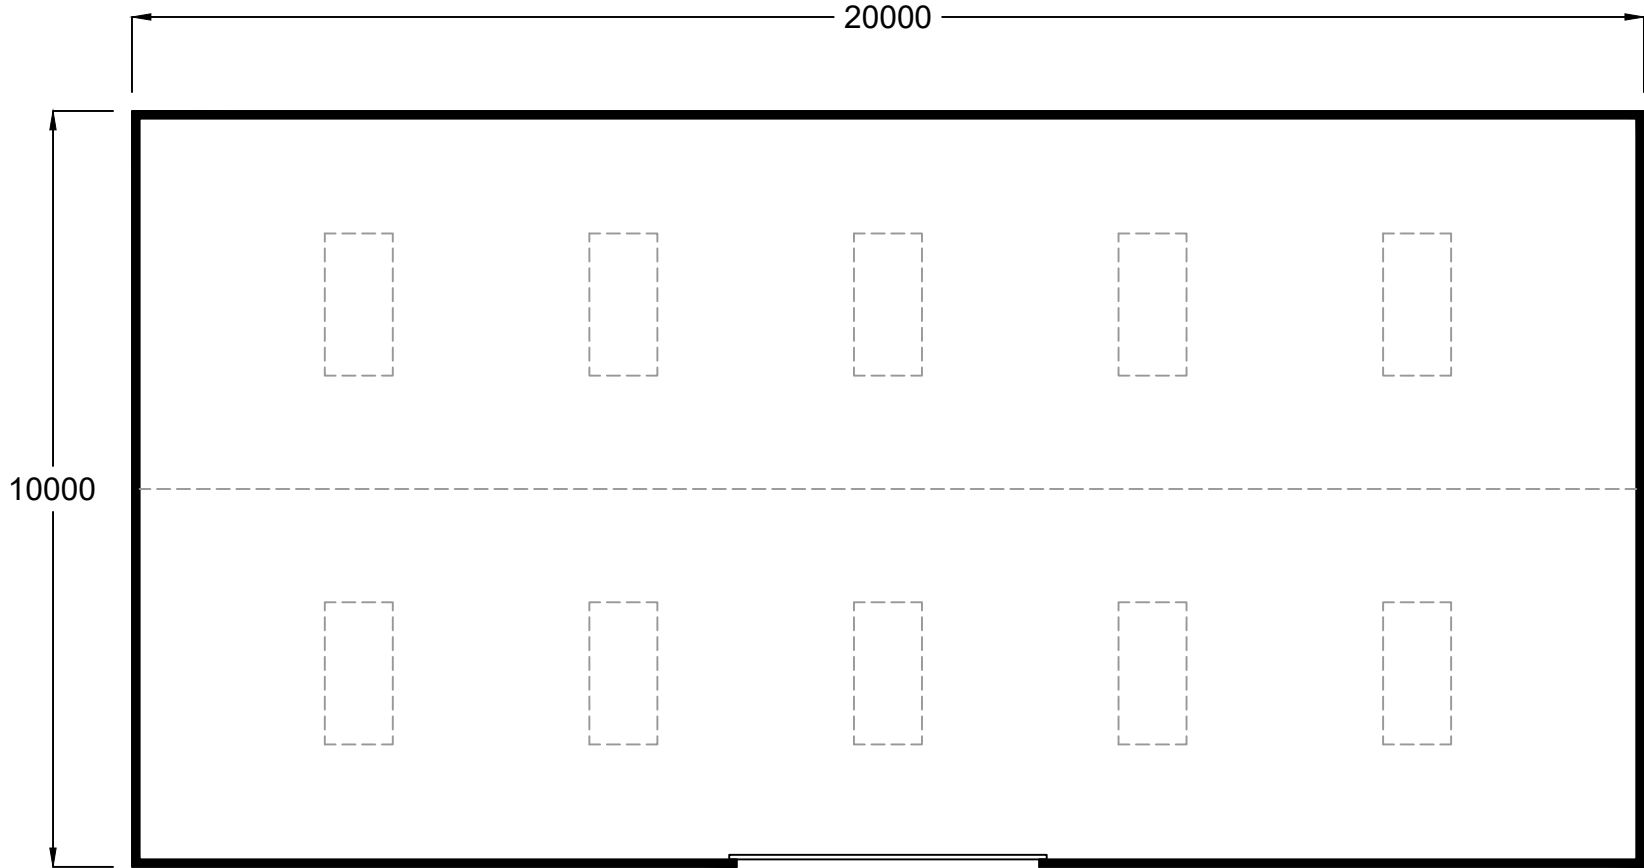


FLOOR PLAN

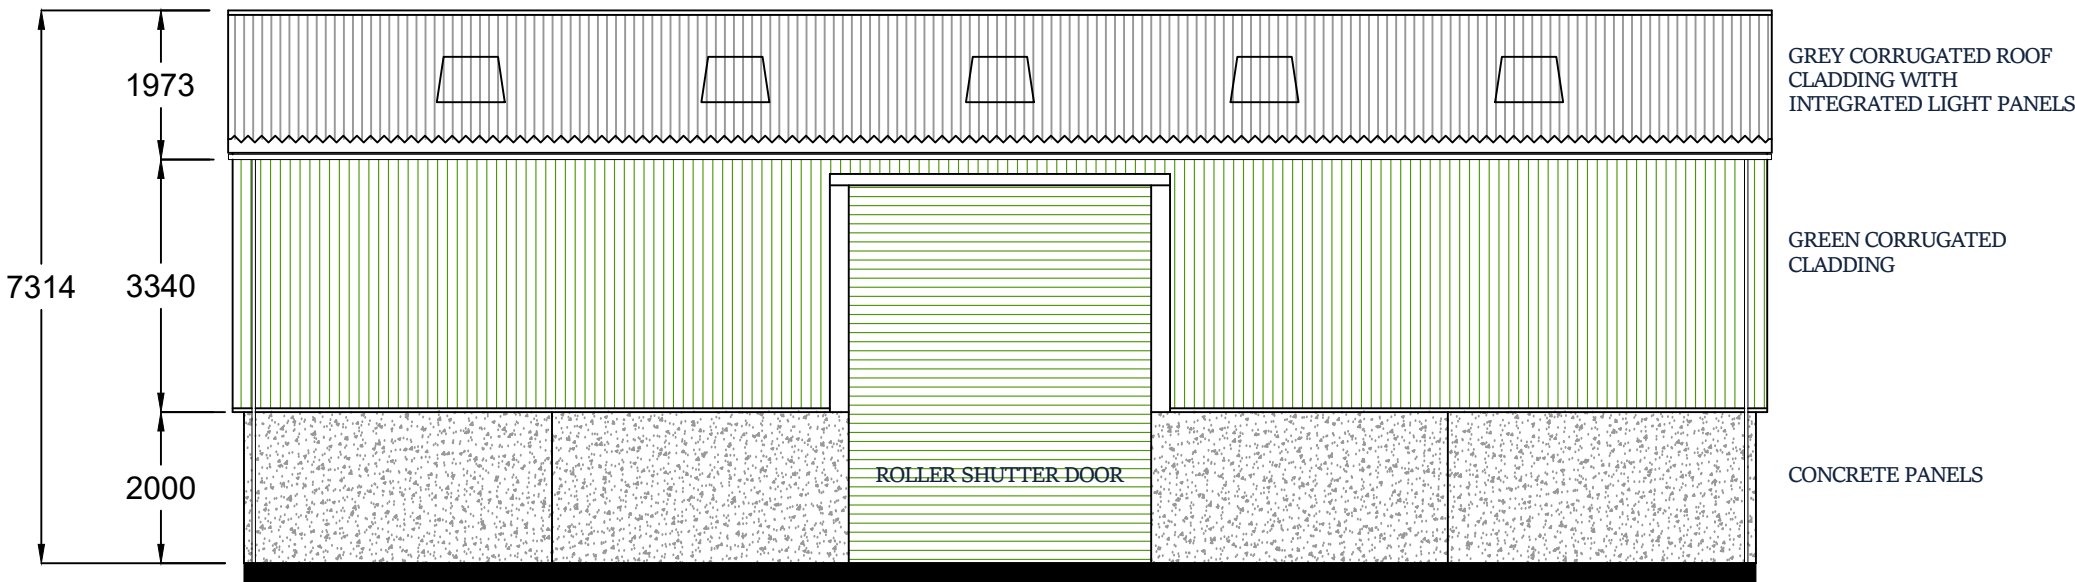

FRONT ELEVATION

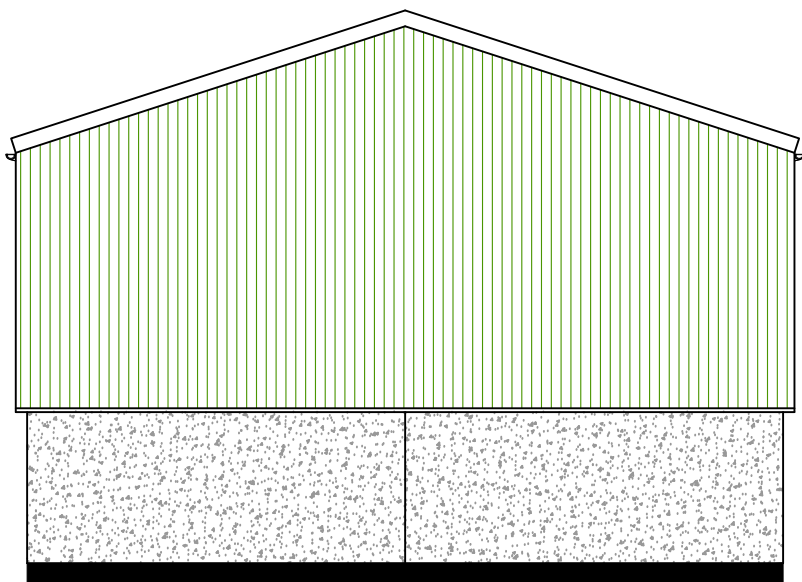

SIDE ELEVATION (BOTH SAME)

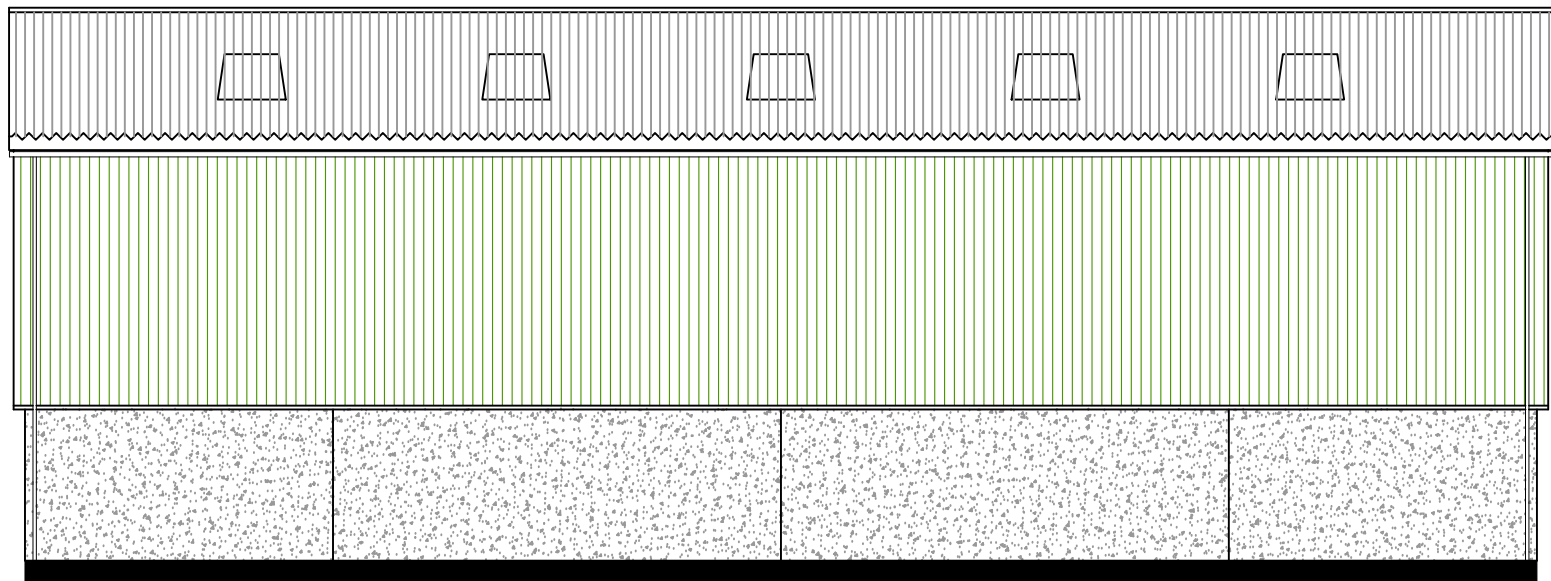

REAR ELEVATION

REV	DATE	BY	DESCRIPTION
-----	------	----	-------------

REVISIONS

ASTIN GEORGE

Shaping Better Developments

CLIENT

MR M HIRST

PROJECT NAME

BARNSELEY ROAD, FLOCKTON

DRAWING TITLE

PROPOSED AGRICULTURAL BARN

DRAWING STATUS			PROJECT NO.
PLANNING			AG_03
DRAWN	SCALE	SIZE	FIRST ISSUE
JB	1:100	A2	AUG '26
DRAWING NO.			REVISION
MH_EFP_09			P1