




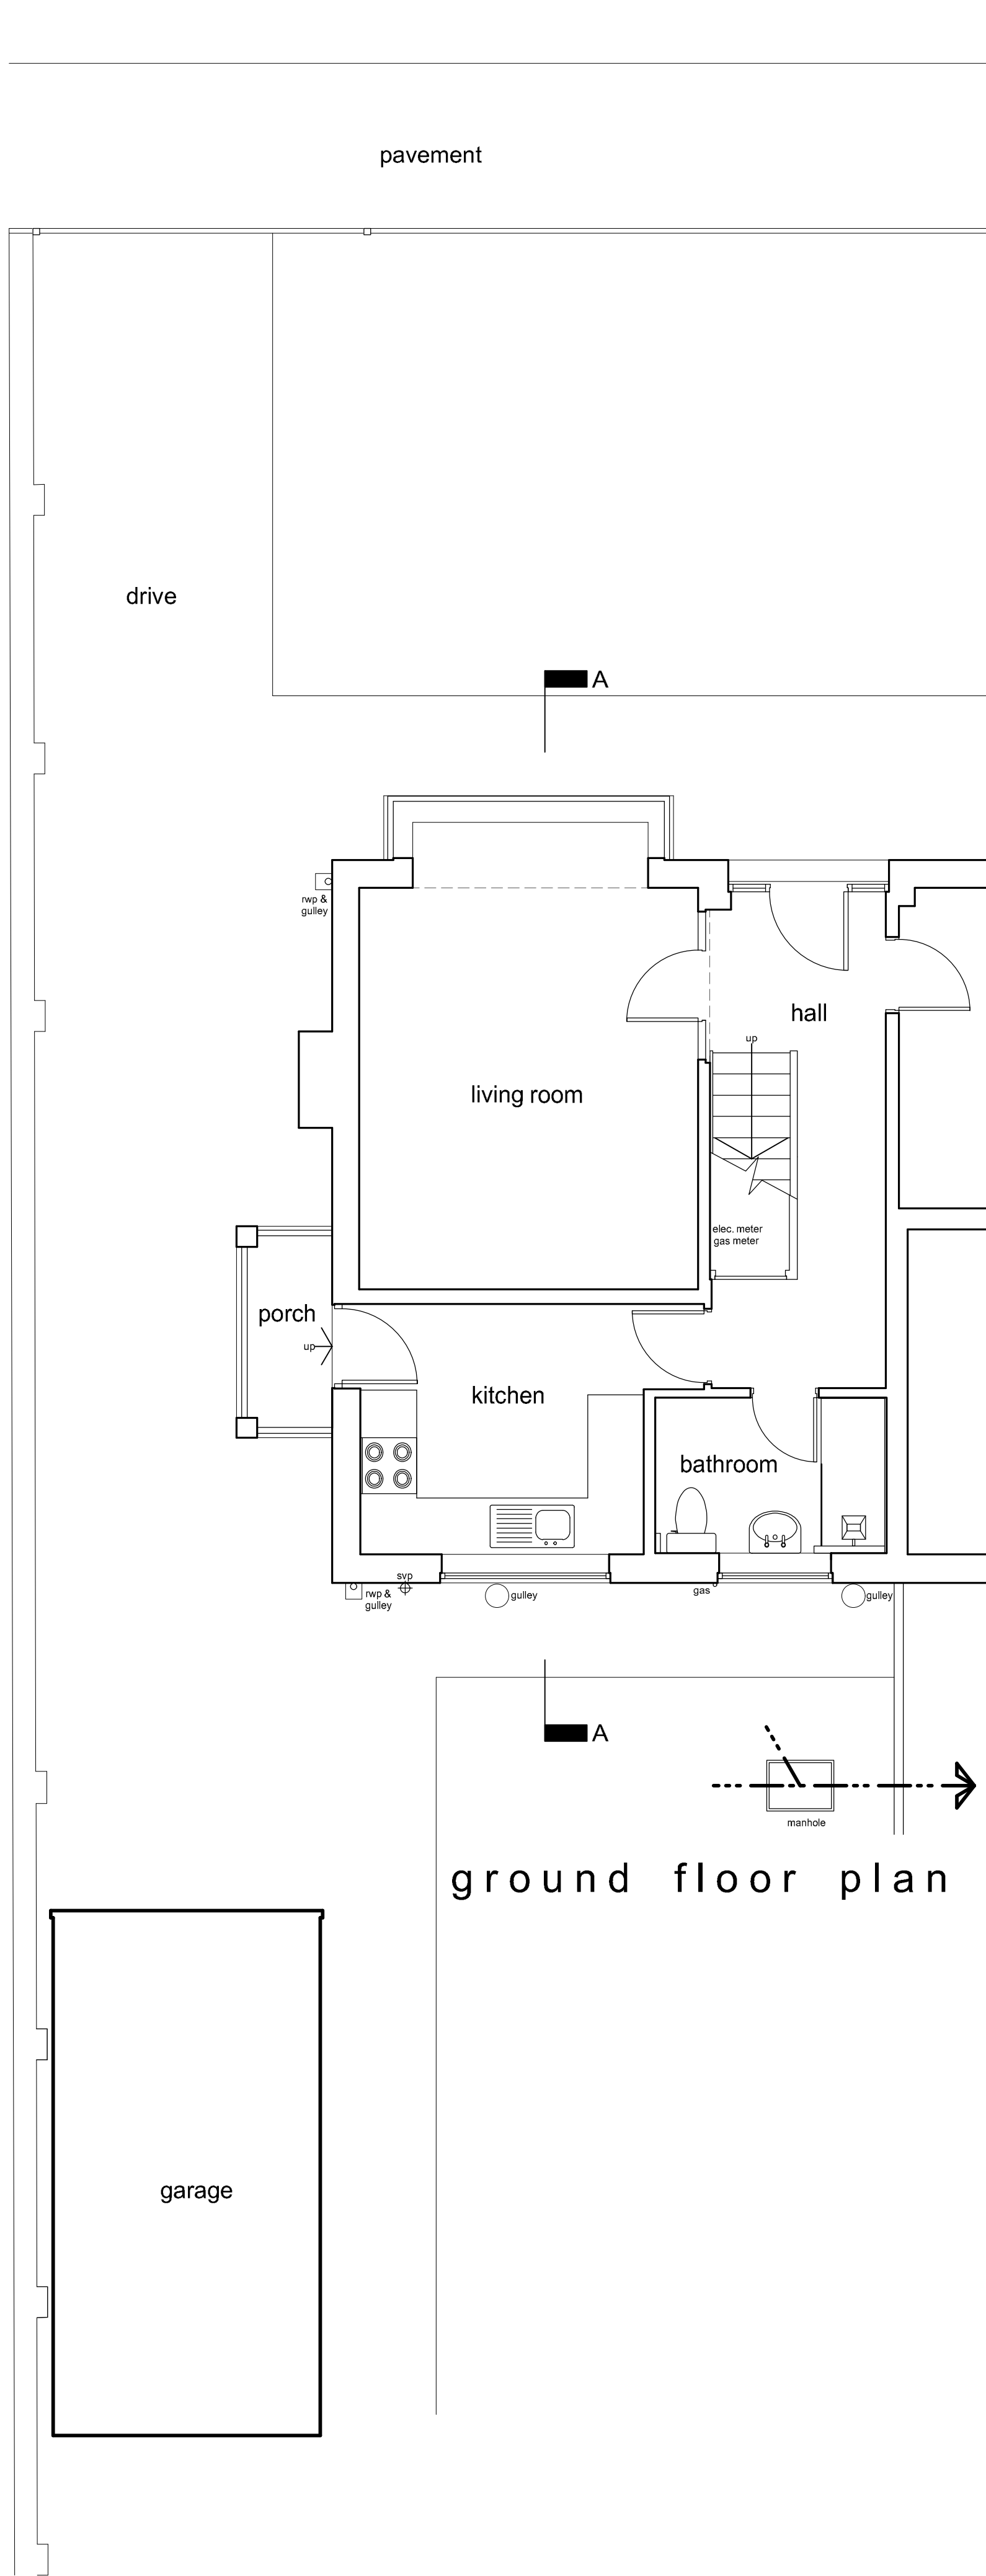


ground floor plan

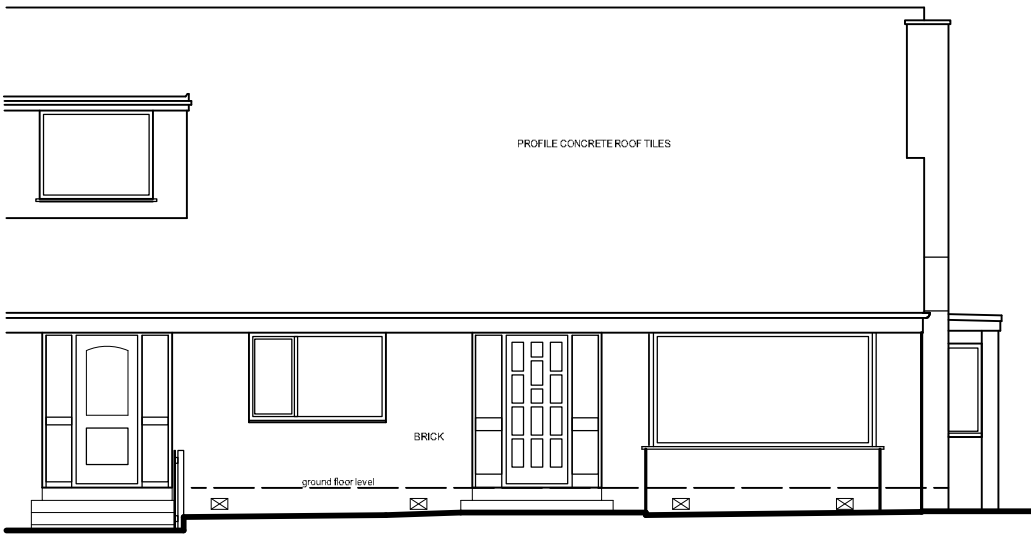


north elevation

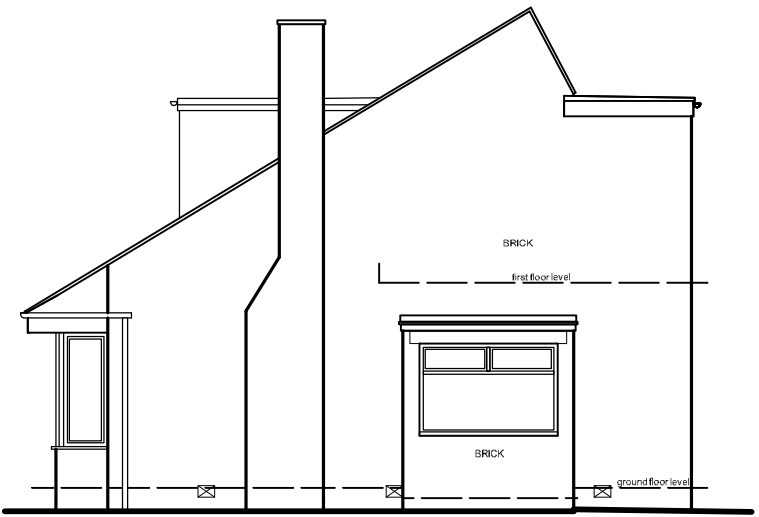


west elevation

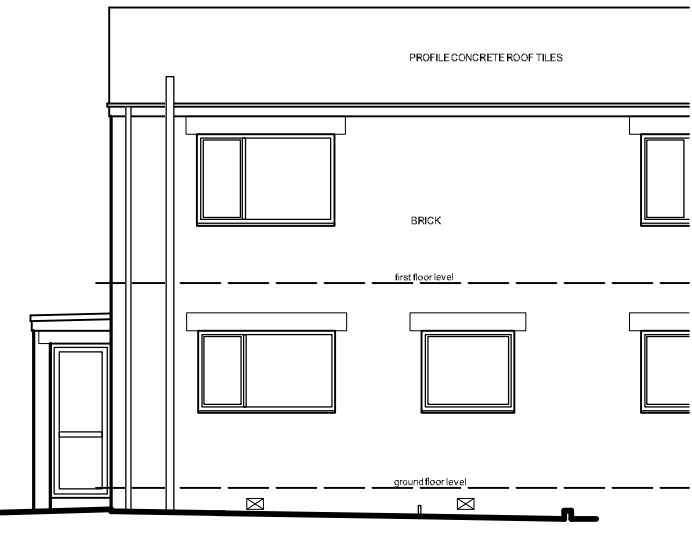


south elevation

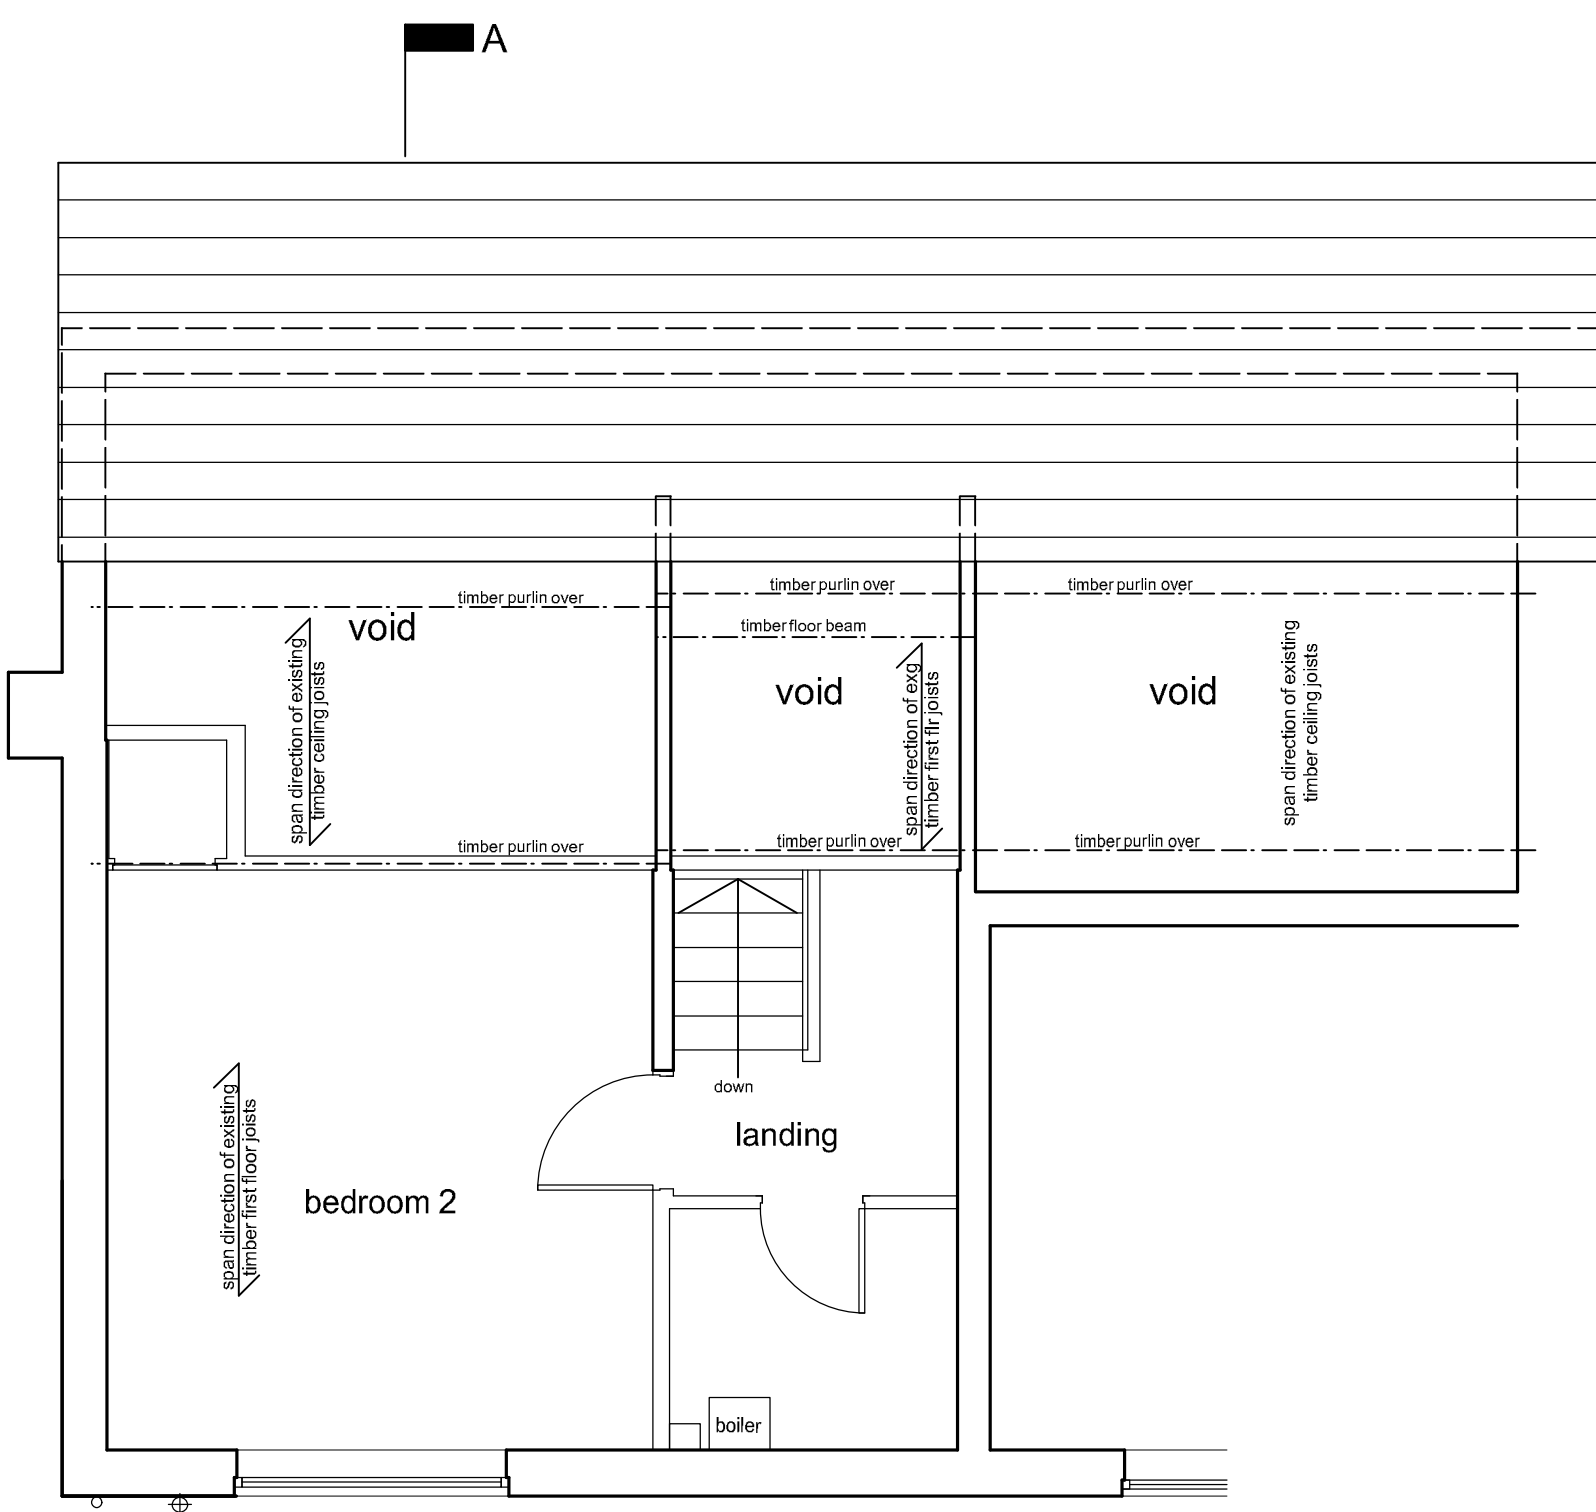

first floor plan

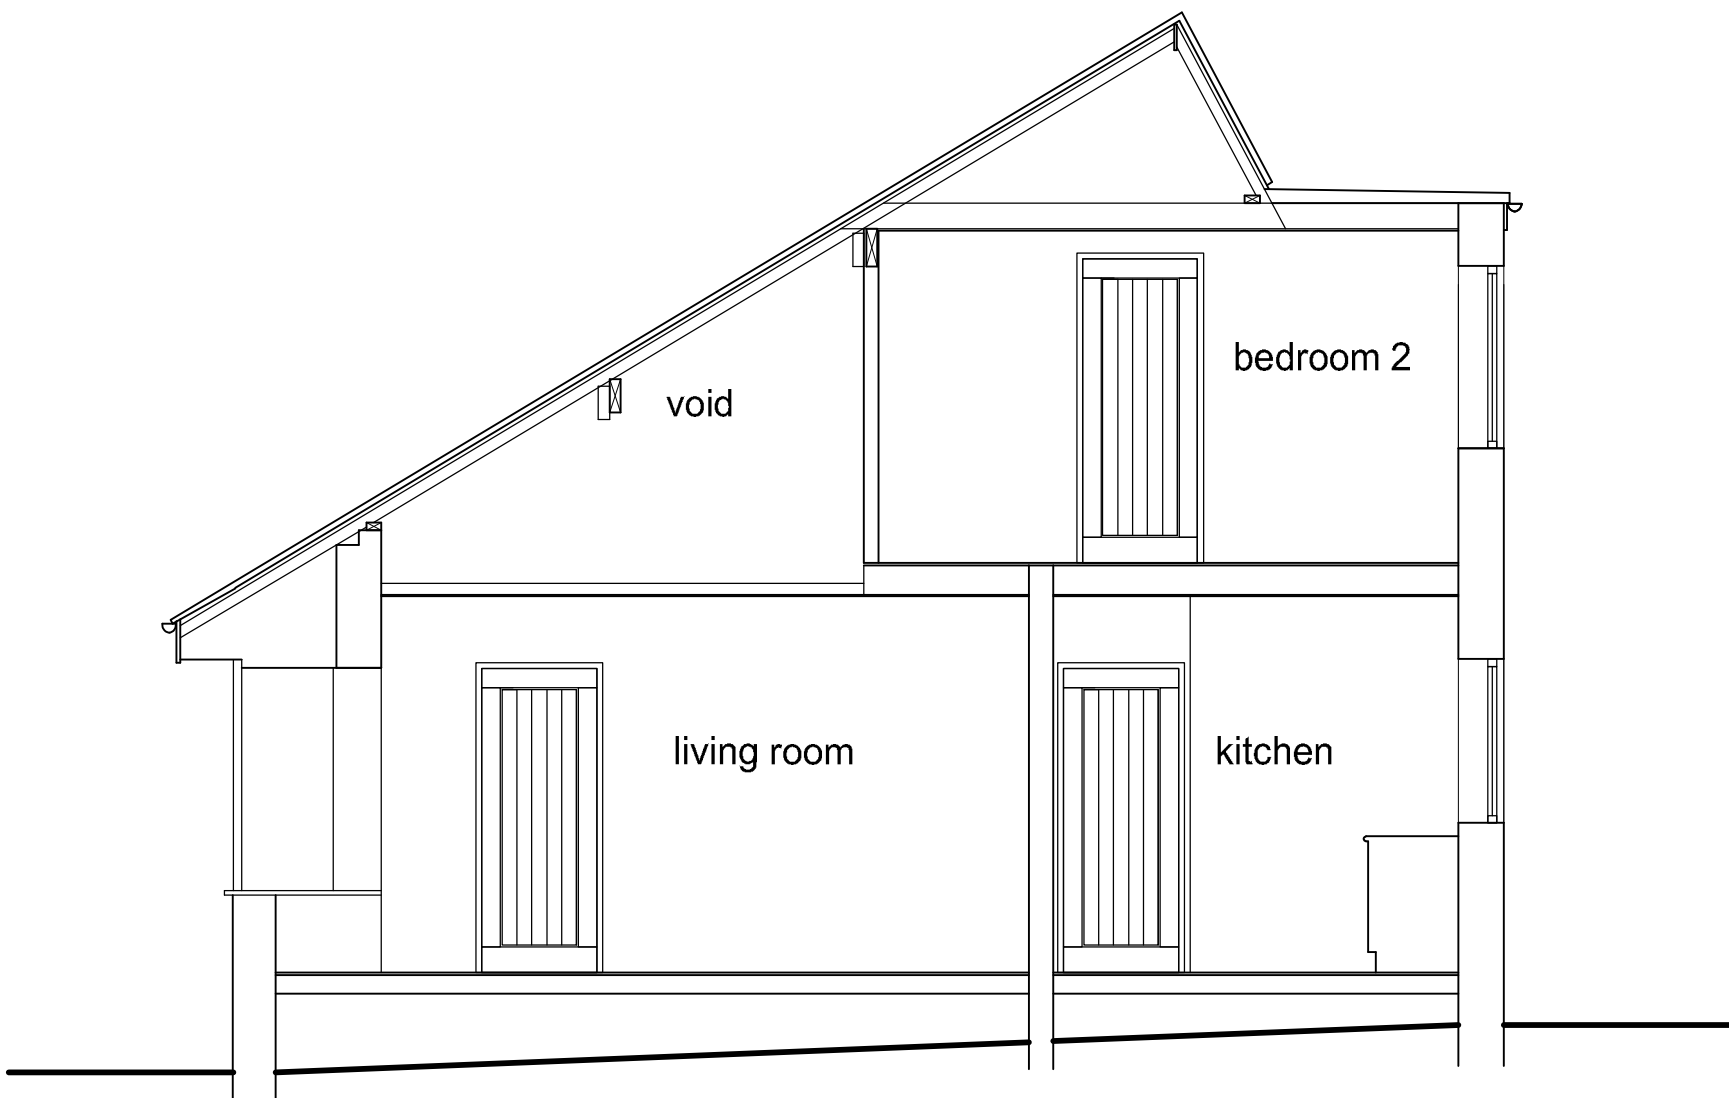

section A-A

 

Notes:
This drawing has been prepared specifically for the purpose of Planning Permission (where appropriate) & Building Regulation Approval. Valley Properties accept no liability for errors or omissions. The drawing may be used for estimating purposes, but the Principal Contractor must cost fully from a site investigation. The Contractor is responsible for checking site dimensions, materials etc., and all building work, such work being checked by Building Control on site, as may be appropriate. Valley Properties disclaim any liability for works carried out.

Revisions:
Rev.A
Rev.B
Rev.C
Rev.D
Rev.E

VALLEY PROPERTIES
ARCHITECTURAL DESIGN SERVICES
5 Holmfirth Road
Meltham
Holmfirth HD9 4AA
Tel: 01484 854100 Mob: 07769736142
Email: andrew@vproperties.uk

Client Details
Glyn Taylor

Project Title
Proposed extensions and alterations at
19 Stratford Close
Golcar
Huddersfield

Drawing Title
Survey Drawing - as existing

Scale: 1:50 & 1:100	Drawing Number 2026/026/01	Rev. June 2026	Date Drawn June 2026	Drawn By Andrew Smith
------------------------	-------------------------------	-------------------	-------------------------	--------------------------