


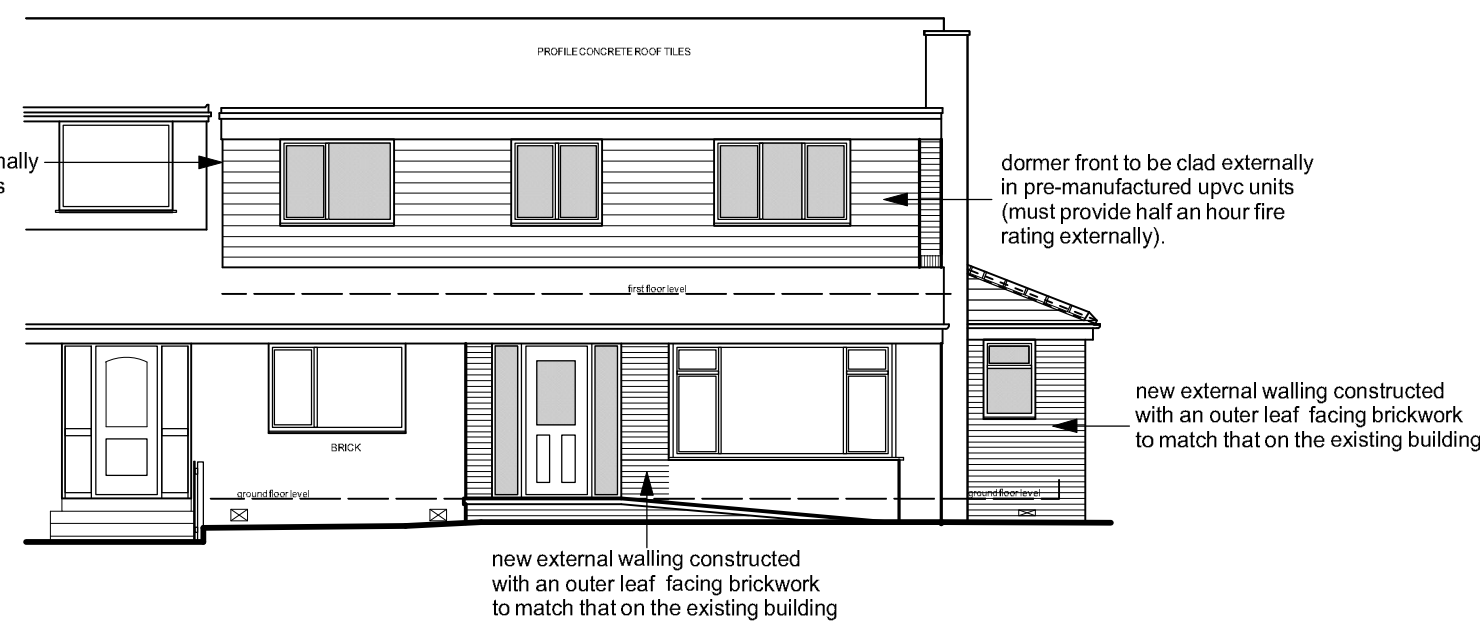
 


 


north elevation

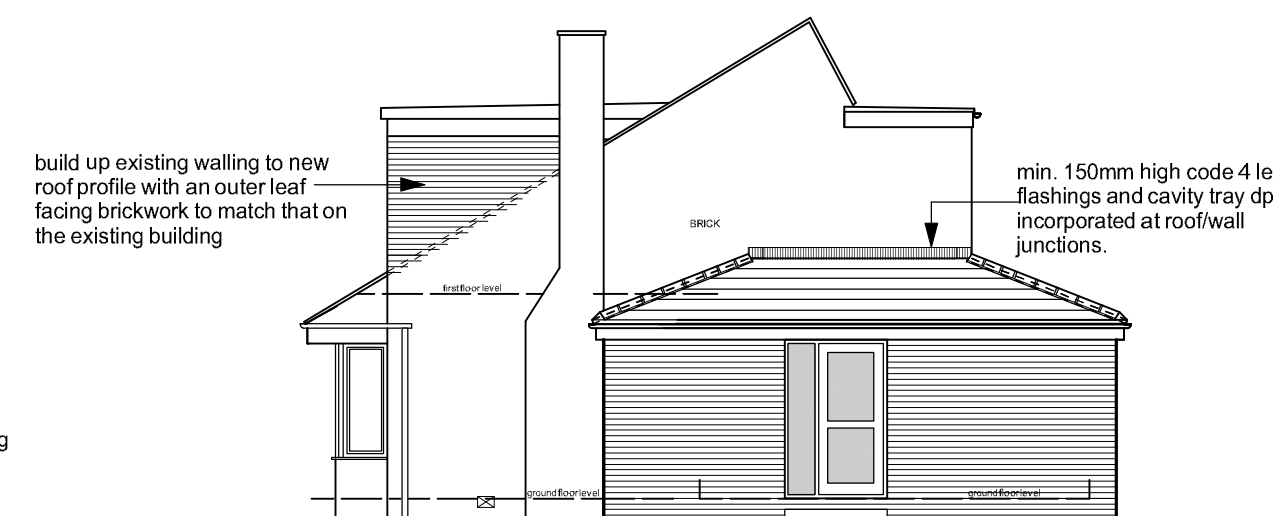


west elevation

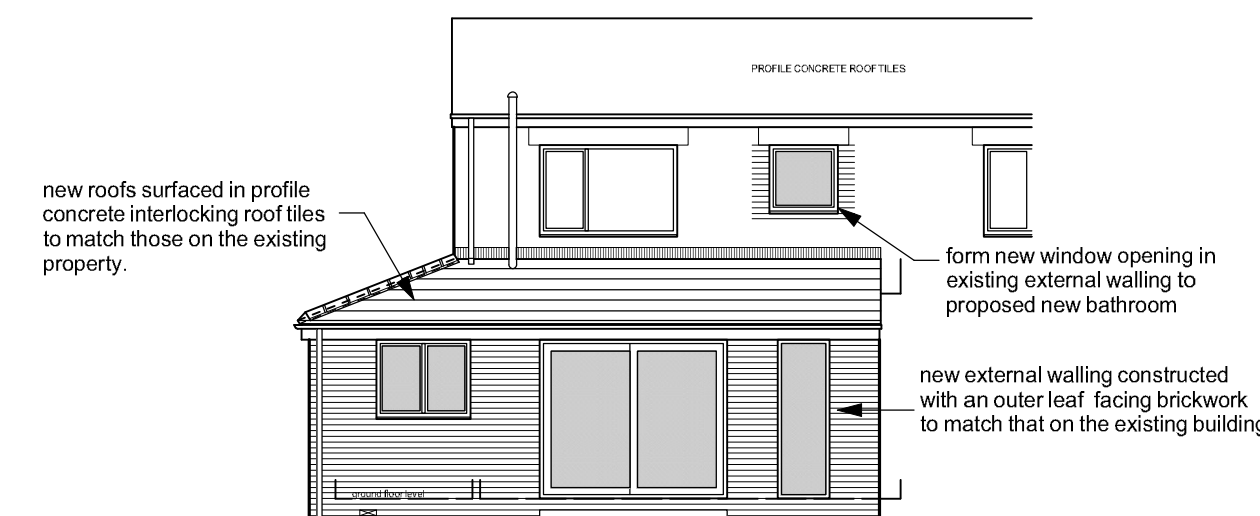


south elevation

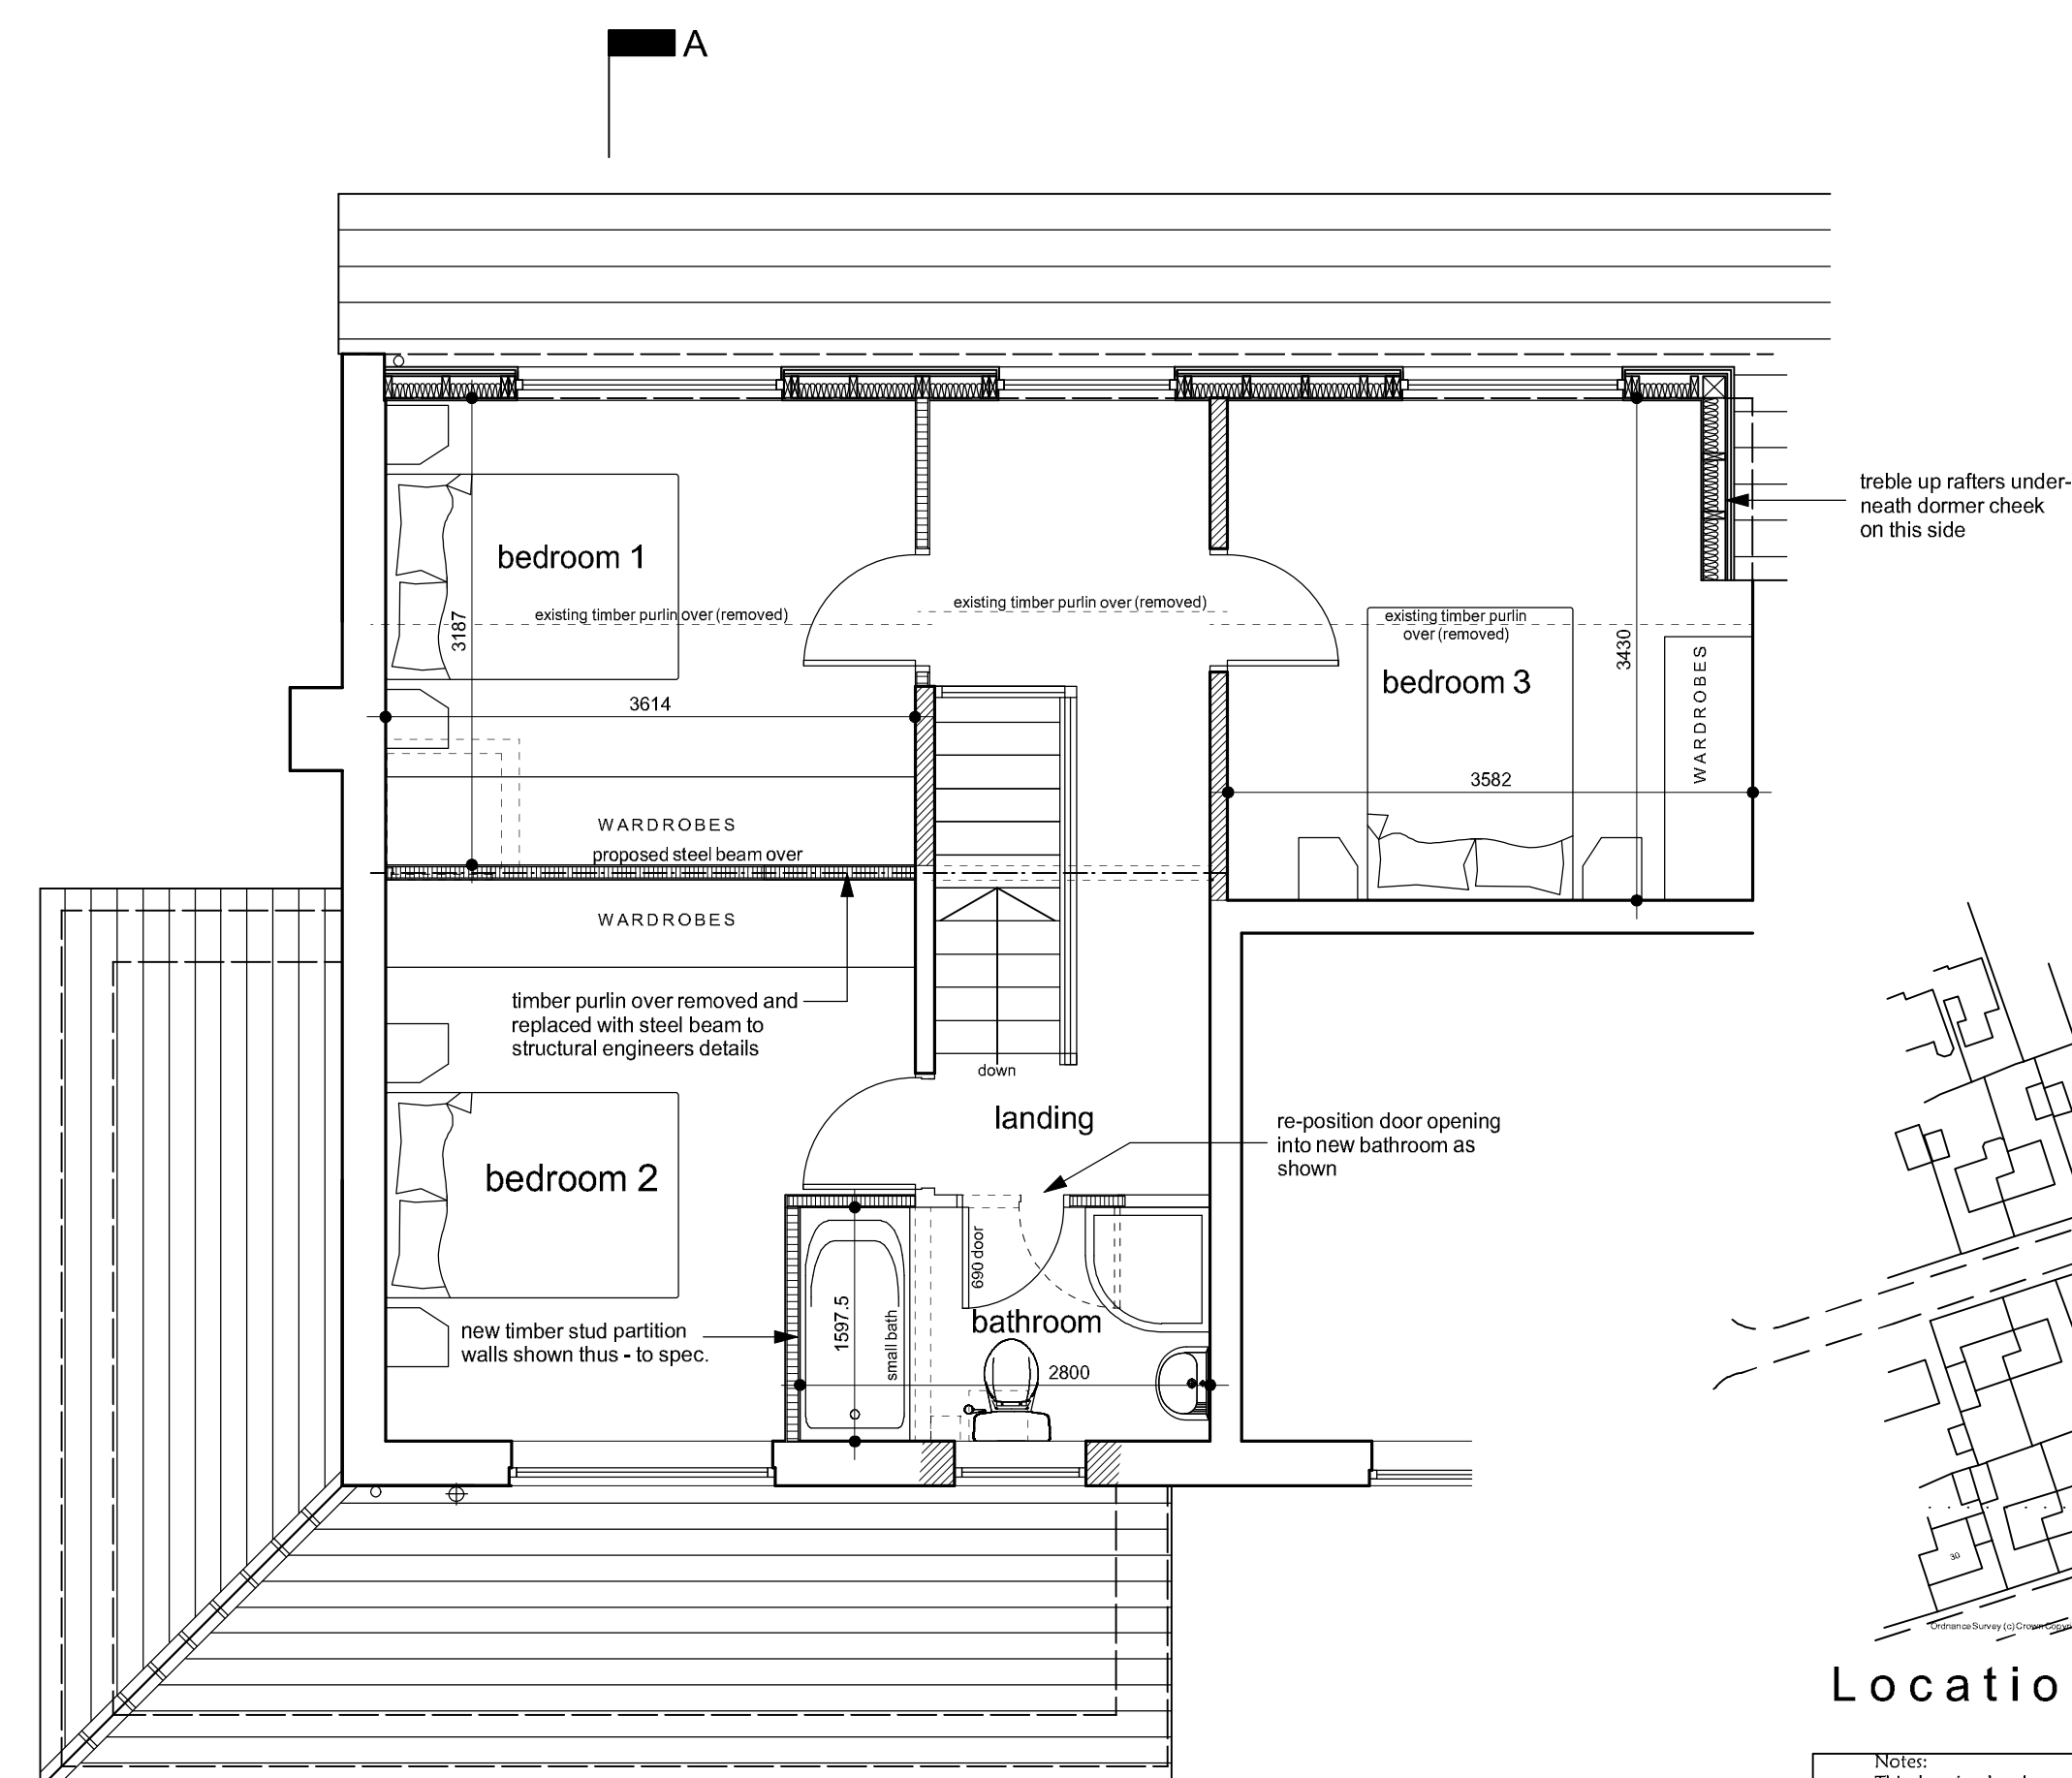

first floor plan

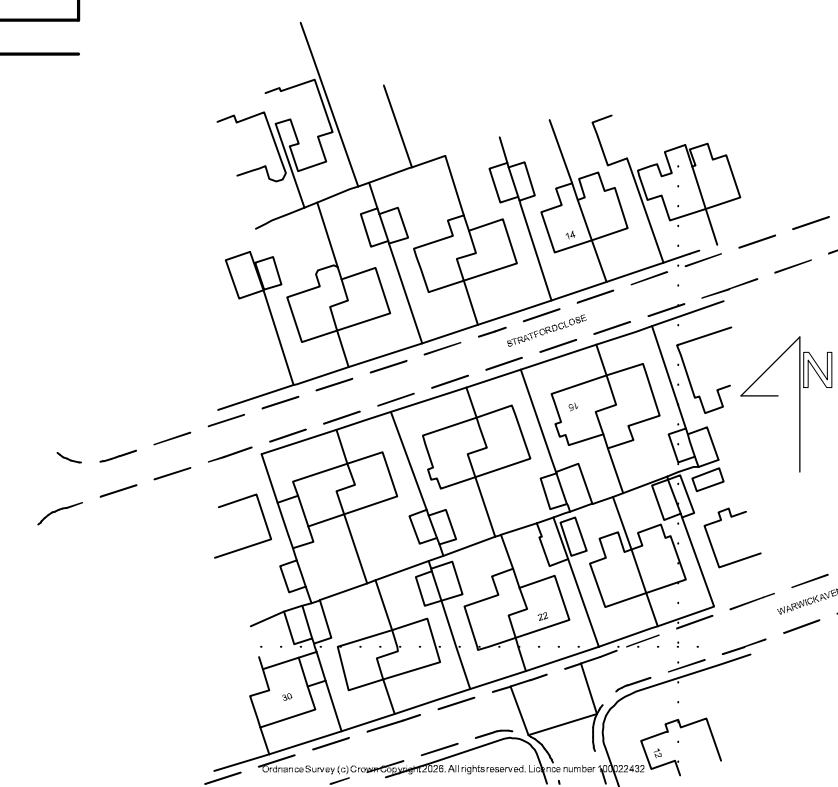

Location Plan - 1/1250

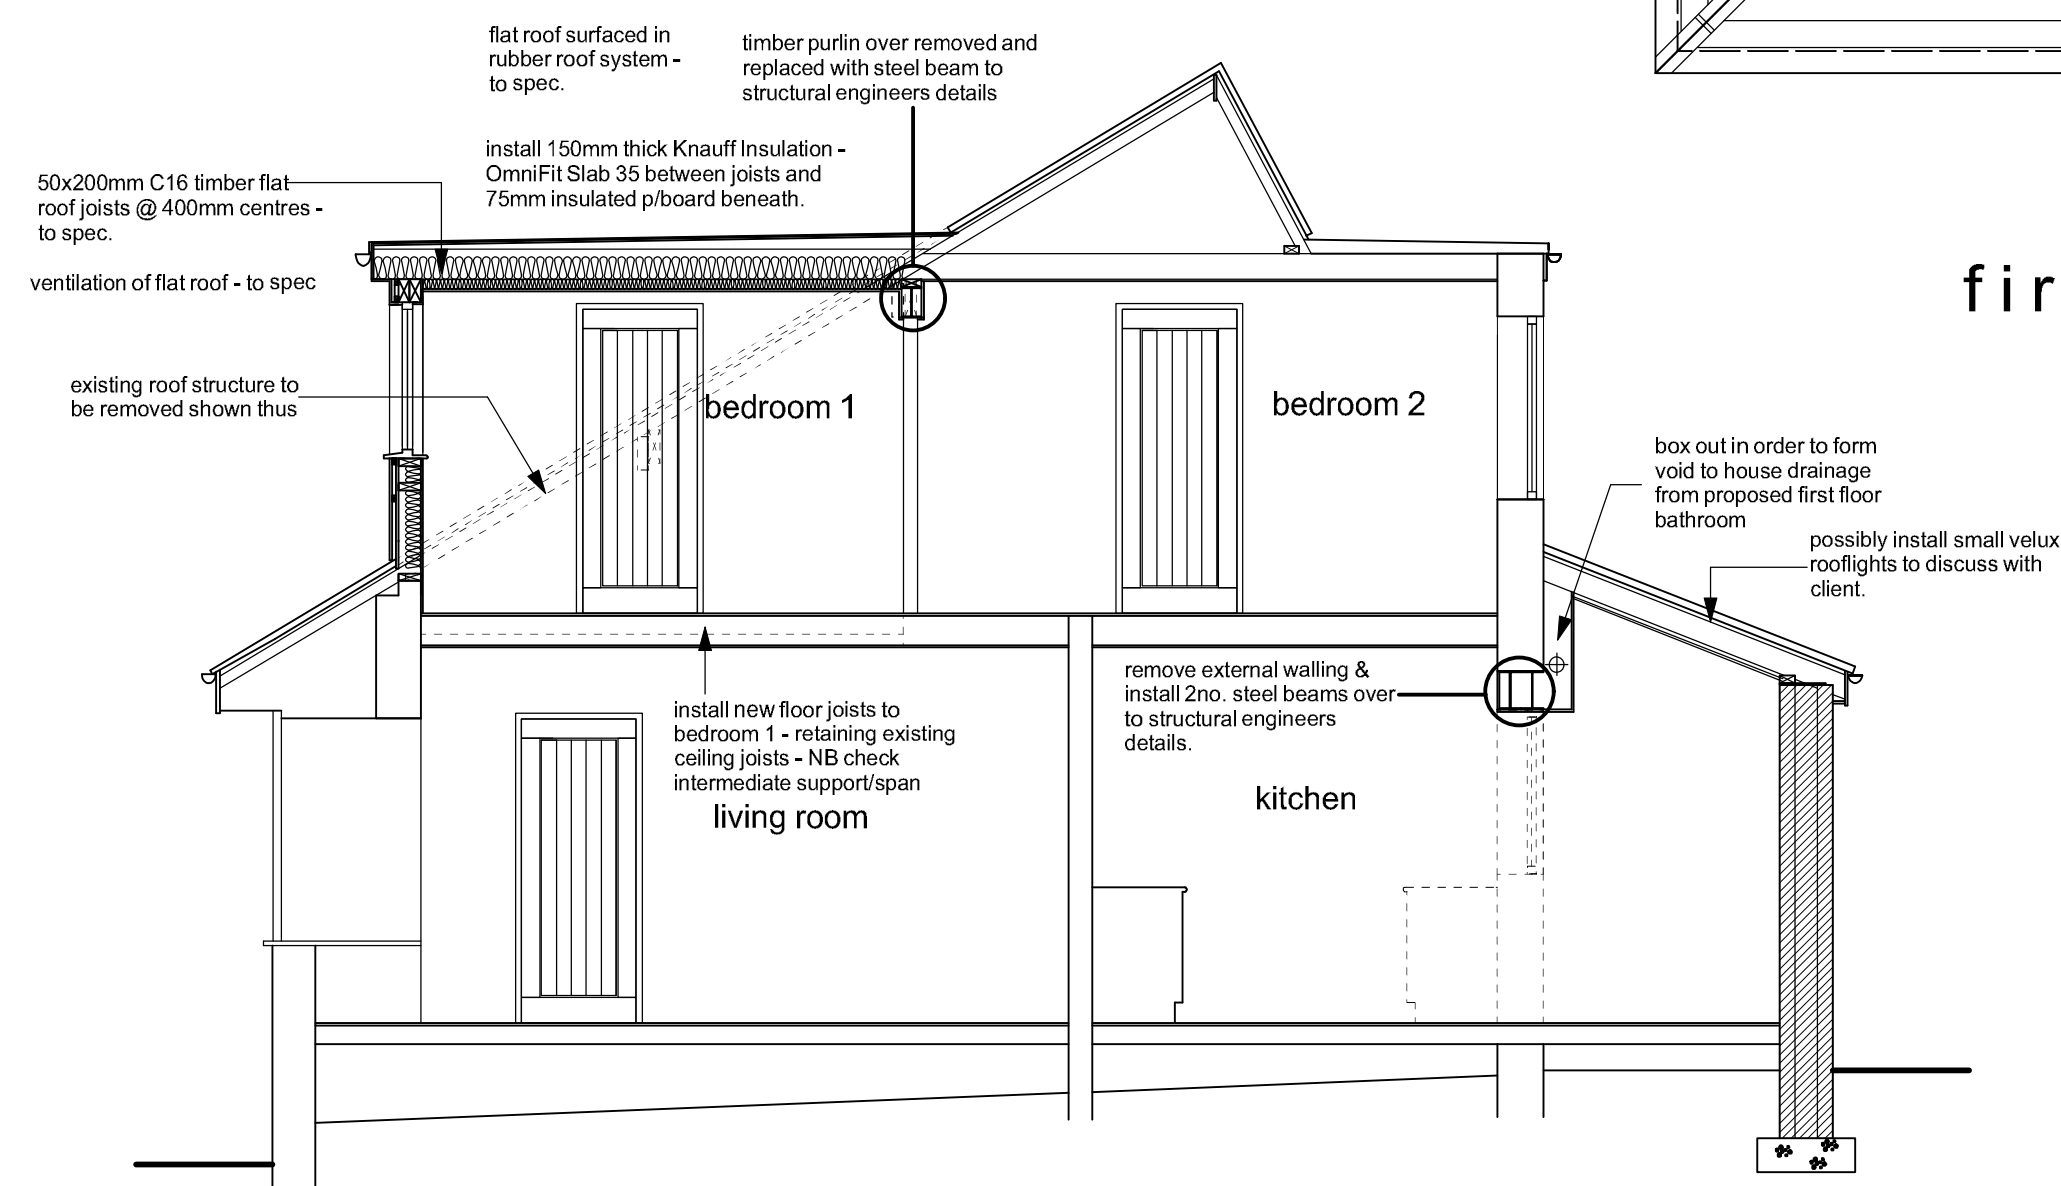

section A-A

Notes:

This drawing has been prepared specifically for the purpose of Planning Permission (where appropriate) & Building Regulation Approval. Valley Properties accept no liability for errors or omissions. The drawing may be used for estimating purposes, but the Principal Contractor must cost fully from a site investigation. The Contractor is responsible for checking site dimensions, materials etc., and all building work, such work being checked by Building Control on site, as may be appropriate. Valley Properties disclaim any liability for works carried out.

Revisions:
Rev.A
Rev.B
Rev.C
Rev.D
Rev.E

VALLEY PROPERTIES
ARCHITECTURAL DESIGN SERVICES

5 Holmfirth Road
Meltham

Holmfirth HD9 4AA

Tel: 01484 854100 Mob: 07769736142
E-mail: andrew@vproperties.uk

Client Details

Glyn Taylor

Project Title
Proposed extensions and alterations at 19 Stratford Close Golcar Huddersfield

Drawing Title	Planning Drawing
---------------	------------------

Scale. 1/50 & 1/100	Drawing Number 2026/026/03	Rev.	Date Drawn August 2026	Drawn By Andrew Smith
------------------------	-------------------------------	------	---------------------------	--------------------------